PAVEMENT MARKING & SIGNING NOTES

1. ALL PAVEMENT MARKINGS SHALL BE OF THE TYPE AND COLOR AS SPECIFIED IN THE PLANS AND SHALL BE PLACED PER DISTRICT 7 STANDARD 78000001 AND IDOT STANDARD 780001-05.
2. RAISED REFLECTIVE PAVMENT MARKERS SHALL BE PLACED PER DISTRICT 7 STANDARD 78000001.
3. ALL PROPOSED AND RELOCATED SIGNS SHALL BE INSTALLED WITH NEW METAL POSTS PER IDOT STANDARDS 720001-01, 720006-04, AND 728001-01.
4. ALL STATIONS AND OFFSETS ARE NOTATED TO THEIR ADJACENT ROADWAY CENTERLINE.

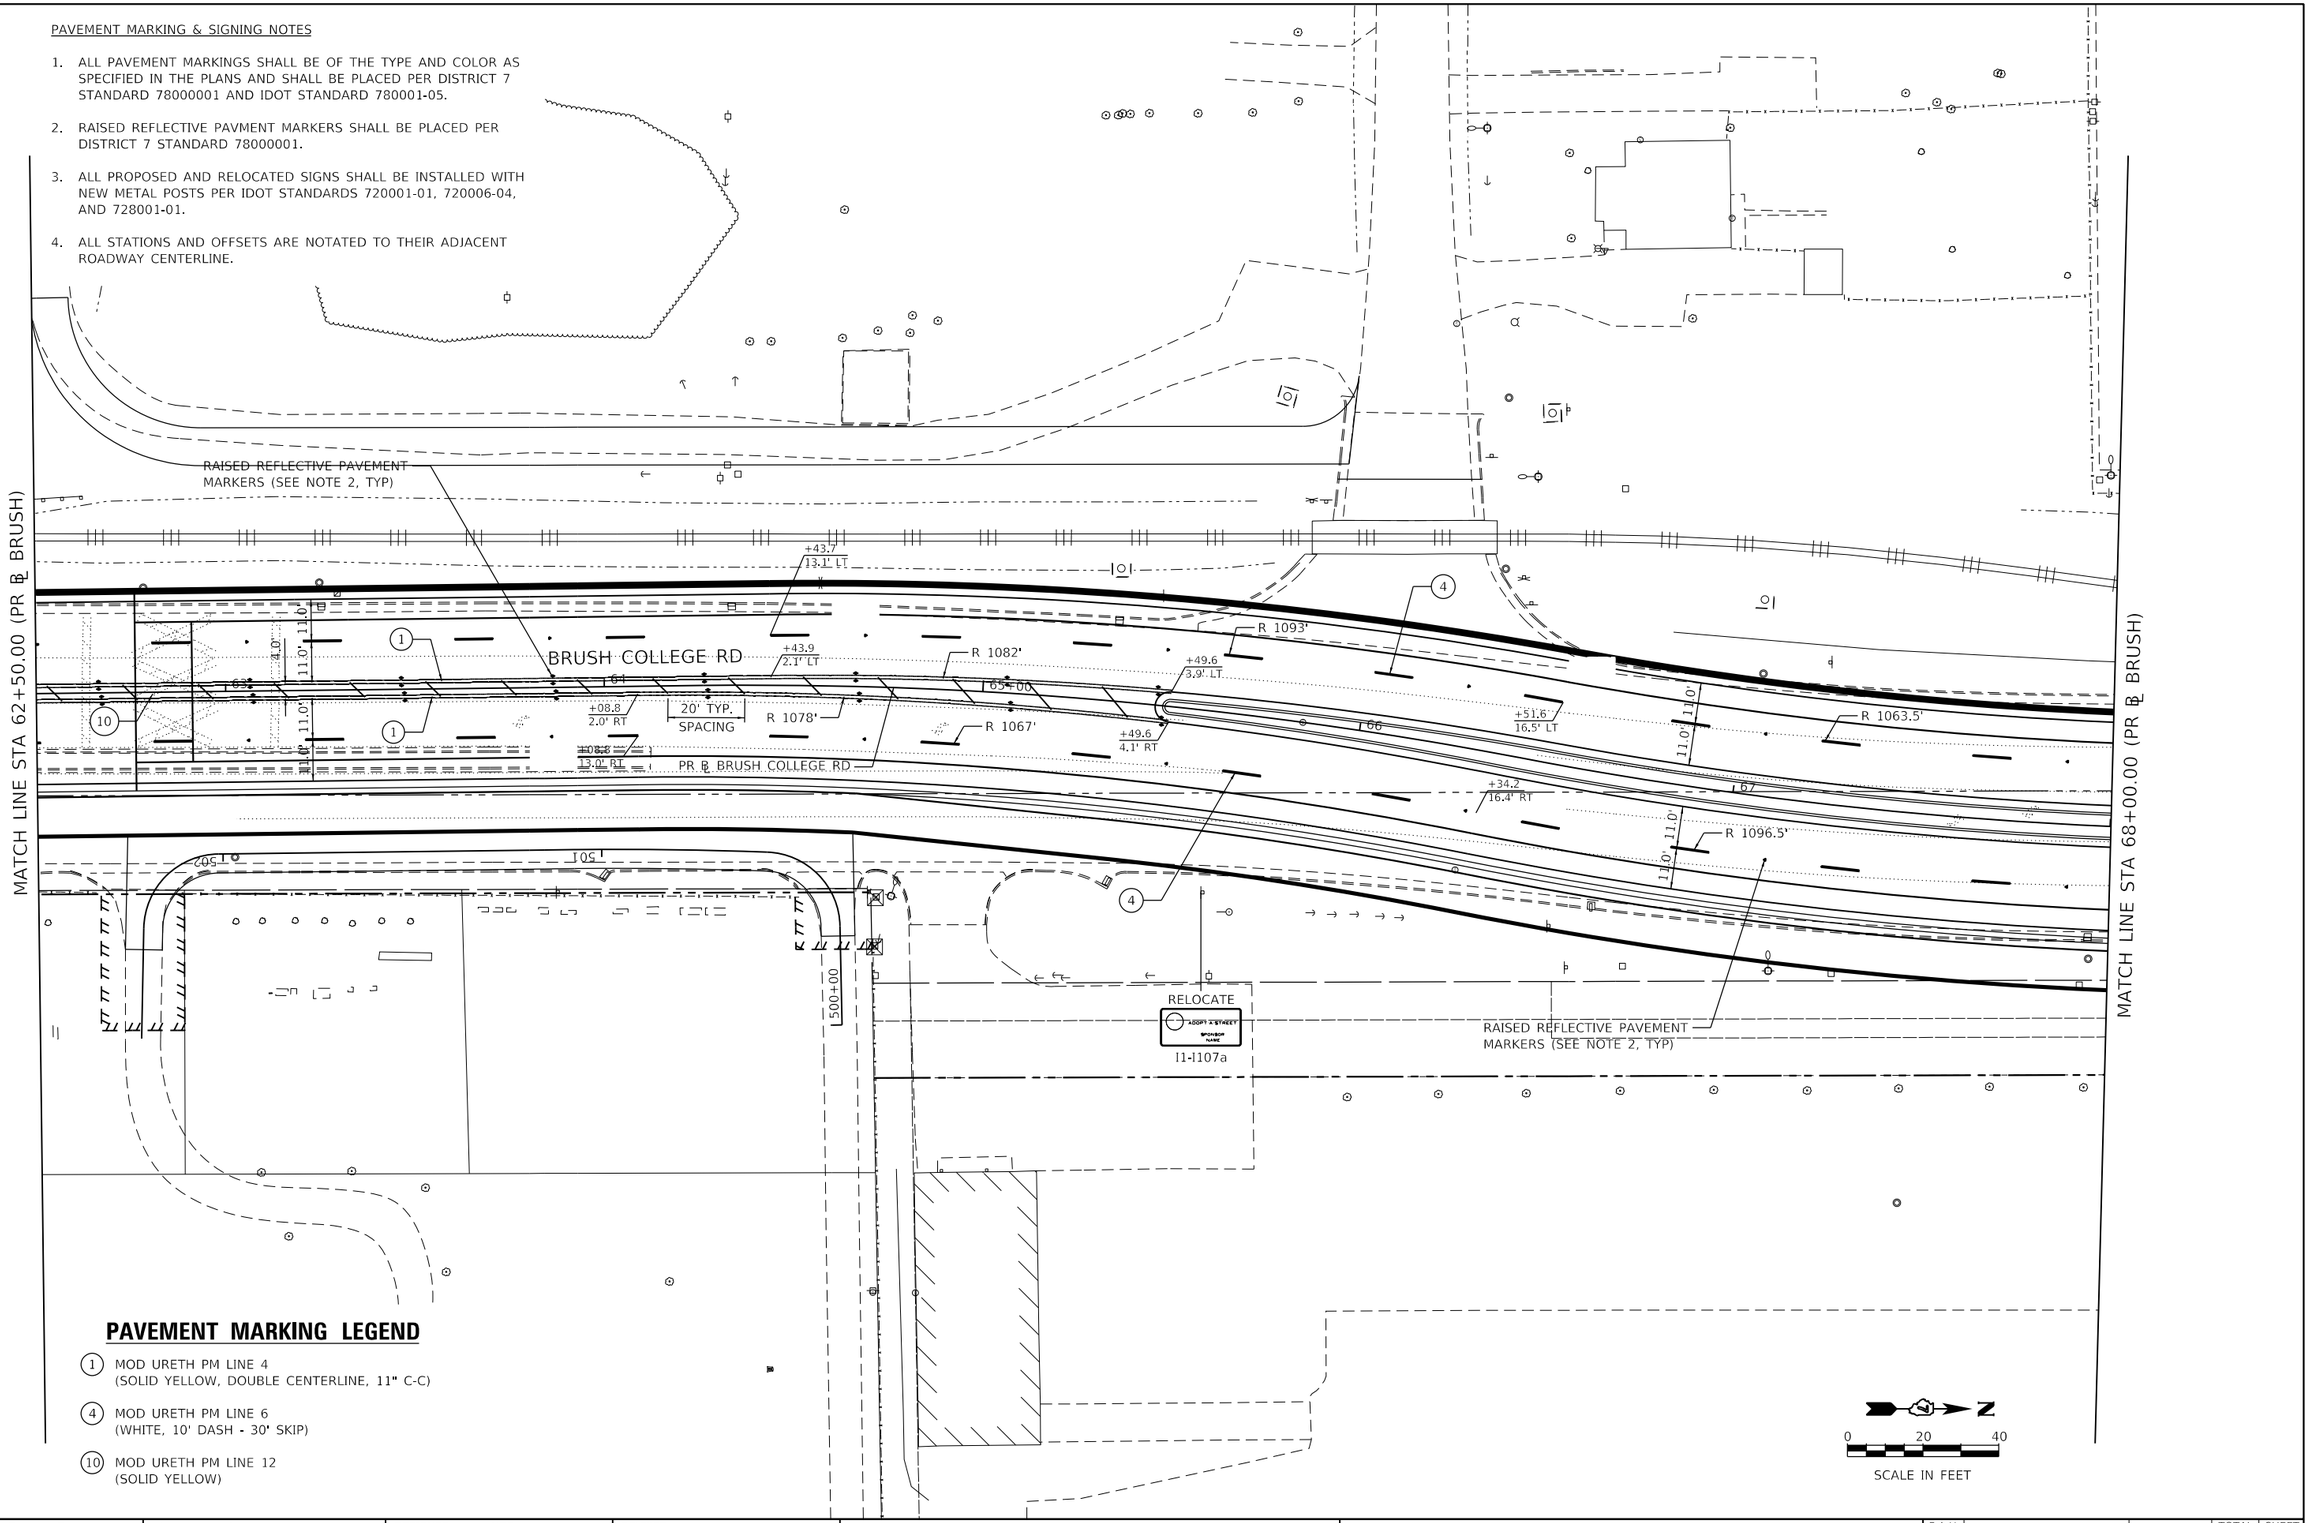

PAVEMENT MARKING LEGEND

(1) MOD URETH PM LINE 4
(SOLID YELLOW, DOUBLE CENTERLINE, 11" C-C)

(4) MOD URETH PM LINE 6
(WHITE, 10' DASH - 30' SKIP)

(10) MOD URETH PM LINE 12
(SOLID YELLOW)

MODEL: Default
FILE NAME: pw:\\aecom-na-pw.bentley.com:AECOM_DS16_NA\Documents\60603202-Brush College\900-CAD GIS\910_CAD\03_SHEETS\04-KASKASKIA\Pavement Marking Plans\60603202_SHT_PMK-Sign_04_Brush-04.dgn

Kaskaskia Engineering Group, LLC
PROFESSIONAL REGISTRATIONS — LICENSE NO.
Illinois Professional Design Firm — 184.004773
Professional Engineering Group — 20-5080586

USER NAME = rjo	DESIGNED - NDP	REVISED -	
	DRAWN - NDP	REVISED -	
PLOT SCALE = 40.0000 ' / in.	CHECKED - LDC	REVISED -	
PLOT DATE = 10/30/2020	DATE - 10/30/2020	REVISED -	

STATE OF ILLINOIS
DEPARTMENT OF TRANSPORTATION

BRUSH COLLEGE ROAD
PAVEMENT MARKING & SIGNING PLAN

SCALE: 1"=20' | SHEET 4 OF 20 SHEETS | STA. 62+50.0 | TO STA. 68+00.00

F.A.U. RTE.	SECTION	COUNTY	TOTAL SHEETS	SHEET NO.
7448	09-00933-01-BR	MACON	996	501
		CONTRACT NO. XXXX(XXX)		
		ILLINOIS	FED. AID PROJECT	

PAVEMENT MARKING & SIGNING NOTES

1. ALL PAVEMENT MARKINGS SHALL BE OF THE TYPE AND COLOR AS SPECIFIED IN THE PLANS AND SHALL BE PLACED PER DISTRICT 7 STANDARD 78000001 AND IDOT STANDARD 780001-05.
2. RAISED REFLECTIVE PAVMENT MARKERS SHALL BE PLACED PER DISTRICT 7 STANDARD 78000001.
3. ALL PROPOSED AND RELOCATED SIGNS SHALL BE INSTALLED WITH NEW METAL POSTS PER IDOT STANDARDS 720001-01, 720006-04, AND 728001-01.
4. ALL STATIONS AND OFFSETS ARE NOTATED TO THEIR ADJACENT ROADWAY CENTERLINE.

PAVEMENT MARKING LEGEND

1. MOD URETH PM LINE 4 (SOLID YELLOW, DOUBLE CENTERLINE, 11" C-C)
2. MOD URETH PM LINE 4 (SOLID YELLOW)
3. MOD URETH PM LINE 4 (YELLOW, 10' DASH - 30' SKIP)
4. MOD URETH PM LINE 6 (WHITE, 10' DASH - 30' SKIP)
5. MOD URETH PM LINE 6 (WHITE, 2' DASH - 6' SKIP)
6. MOD URETH PM LINE 6 (SOLID WHITE)
8. MOD URETH PM LINE 12 (SOLID WHITE, CROSS WALK)
11. MOD URETH PM LINE 24 (SOLID WHITE, STOP BAR)
12. MOD URETH PM LTR-SYM

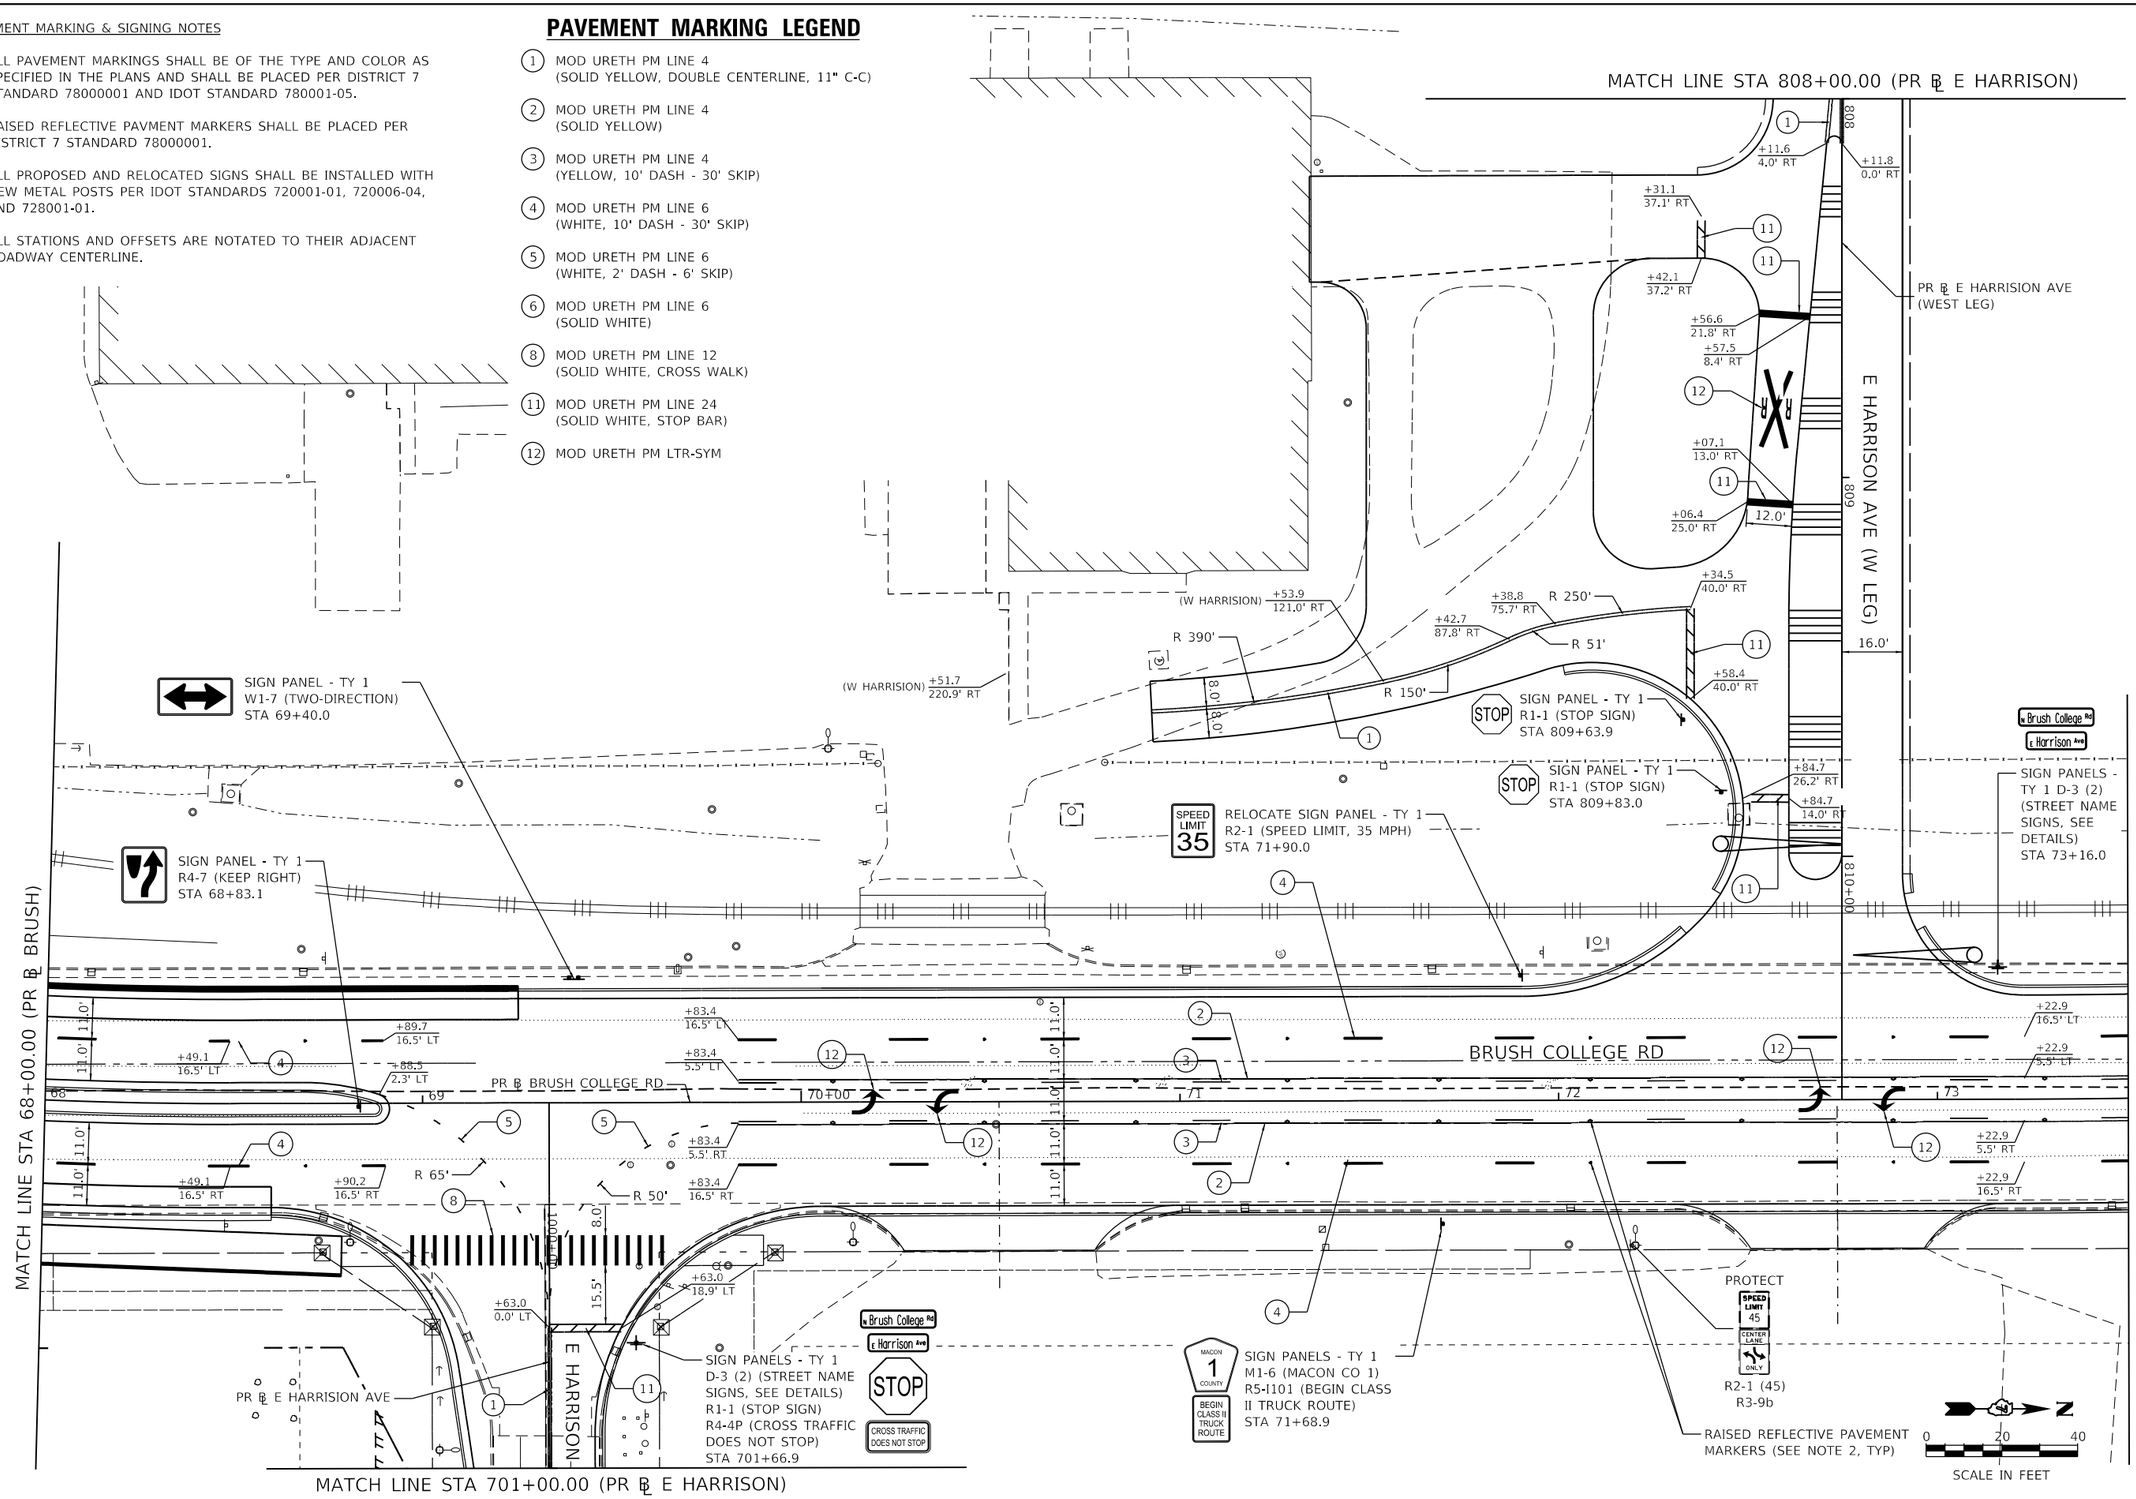

MODEL: Default
FILE NAME: pw:\\aecom-na-pw.bentley.com:AECOM_DS16_NA\Documents\60603202-Brush College\900-CAD GIS\910_CAD\03_SHEETS\04-KASKASKIA\Pavement Marking Plans\60603202_Sht_PMK-Sign_05_Brush-05.dgn

Kaskaskia Engineering Group, LLC PROFESSIONAL REGISTRATIONS — LICENSE NO. Illinois Professional Design Firm — 184.004753 Professional Engineering Group — 20-5080586	USER NAME = rjo	DESIGNED - NDP	REVISED -
		DRAWN - NDP	REVISED -
	PLOT SCALE = 40.0000 ' / in.	CHECKED - LDC	REVISED -
	PLOT DATE = 10/30/2020	DATE - 10/30/2020	REVISED -

STATE OF ILLINOIS
DEPARTMENT OF TRANSPORTATION

BRUSH COLLEGE ROAD
PAVEMENT MARKING & SIGNING PLAN

SCALE: 1"=20' | SHEET 5 OF 20 SHEETS | STA. 68+00.00 TO STA. 73+50.00

F.A.U. RTE.	SECTION	COUNTY	TOTAL SHEETS	SHEET NO.
7448	09-00933-01-BR	MACON	996	502
		CONTRACT NO. XXXX(XXX)		
	ILLINOIS FED. AID PROJECT			

PAVEMENT MARKING & SIGNING NOTES

1. ALL PAVEMENT MARKINGS SHALL BE OF THE TYPE AND COLOR AS SPECIFIED IN THE PLANS AND SHALL BE PLACED PER DISTRICT 7 STANDARD 78000001 AND IDOT STANDARD 780001-05.

2. RAISED REFLECTIVE PAVMENT MARKERS SHALL BE PLACED PER DISTRICT 7 STANDARD 78000001.

3. ALL PROPOSED AND RELOCATED SIGNS SHALL BE INSTALLED WITH NEW METAL POSTS PER IDOT STANDARDS 720001-01, 720006-04, AND 728001-01.

4. ALL STATIONS AND OFFSETS ARE NOTATED TO THEIR ADJACENT ROADWAY CENTERLINE.

PAVEMENT MARKING LEGEND

(1) MOD URETH PM LINE 4 (SOLID YELLOW, DOUBLE CENTERLINE, 11" C-C)

(2) MOD URETH PM LINE 4 (SOLID YELLOW)

(3) MOD URETH PM LINE 4 (YELLOW, 10' DASH - 30' SKIP)

(4) MOD URETH PM LINE 6 (WHITE, 10' DASH - 30' SKIP)

(5) MOD URETH PM LINE 6 (WHITE, 2' DASH - 6' SKIP)

(6) MOD URETH PM LINE 6 (SOLID WHITE)

(12) MOD URETH PM LTR-SYM

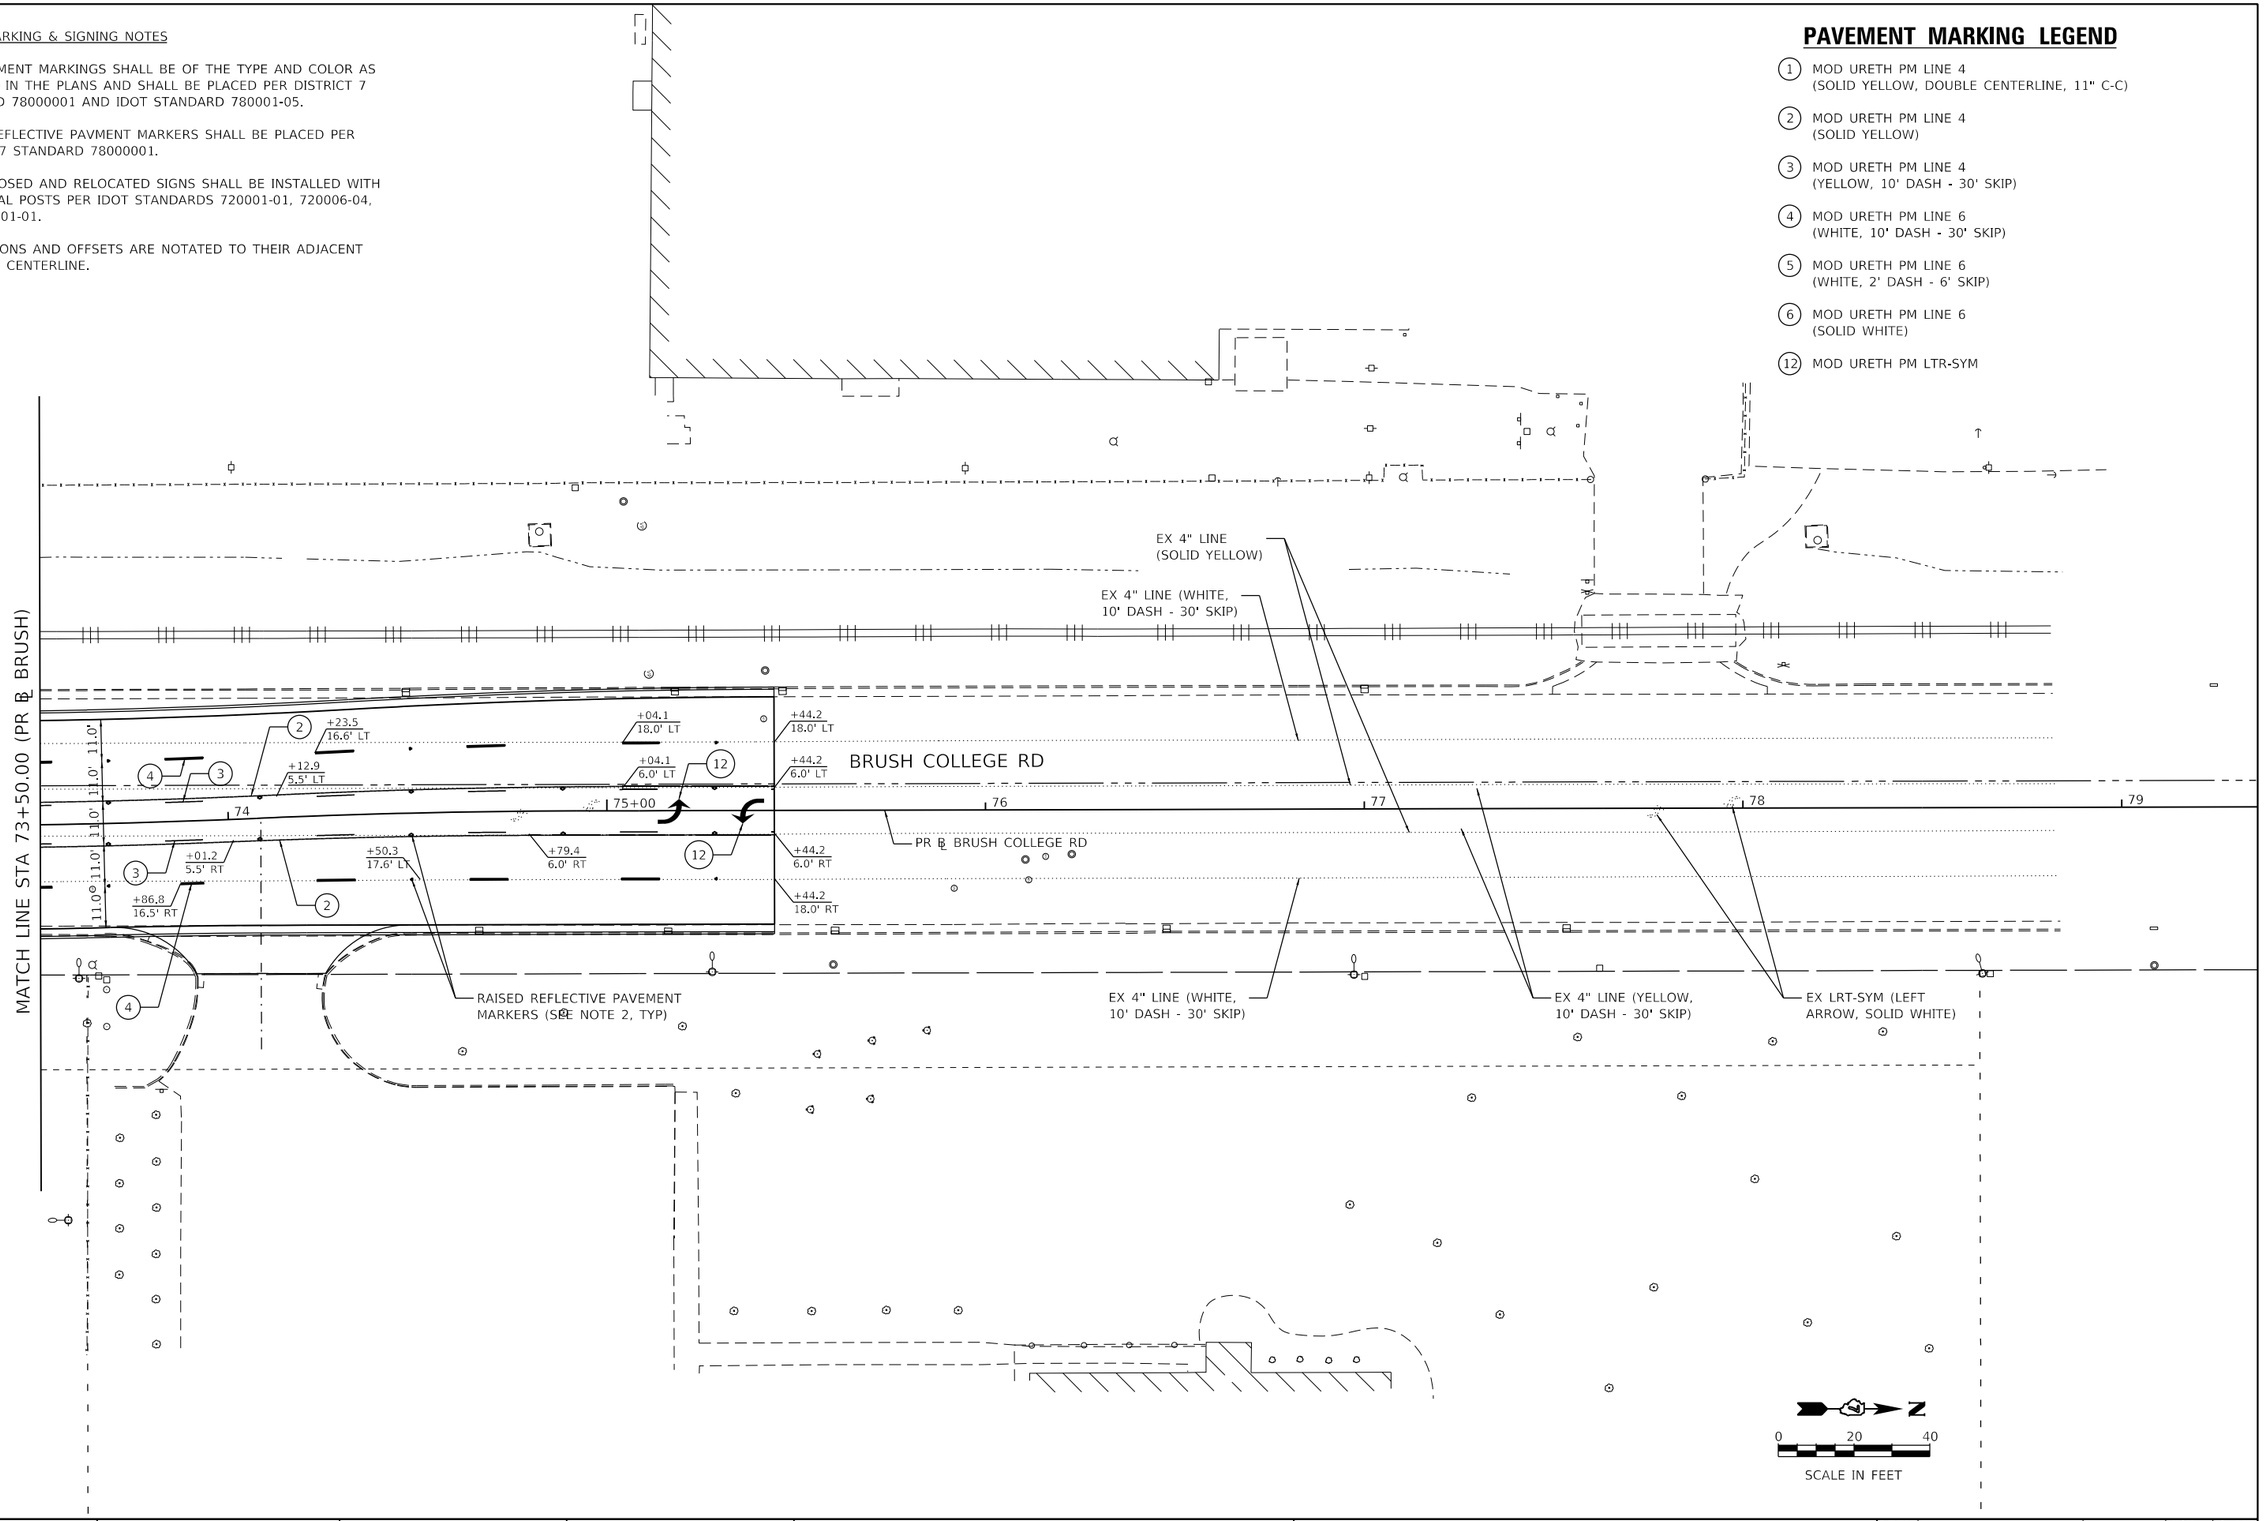

MODEL: Default
FILE NAME: pw:\\aecom-na-pw.bentley.com:AECOM_DS16_NA\Documents\60603202-Brush College\900-CAD GIS\910_CAD\03_SHEETS\04-KASKASKIA\Pavement Marking Plans\60603202_SHT_PMK-Sign_06_Brush-06.dgn

Kaskaskia Engineering Group, LLC
PROFESSIONAL REGISTRATIONS — LICENSE NO.
Illinois Professional Design Firm — 184.004773
Professional Engineering Group — 20-5080586

USER NAME = rjo	DESIGNED - NDP	REVISED -	
	DRAWN - NDP	REVISED -	
PLOT SCALE = 40.0000 ' / in.	CHECKED - LDC	REVISED -	
PLOT DATE = 10/30/2020	DATE - 10/30/2020	REVISED -	

STATE OF ILLINOIS
DEPARTMENT OF TRANSPORTATION

BRUSH COLLEGE ROAD
PAVEMENT MARKING & SIGNING PLAN

SCALE: 1"=20' | SHEET 6 OF 20 SHEETS | STA. 73+50.00 TO STA.

F.A.U. RTE.	SECTION	COUNTY	TOTAL SHEETS	SHEET NO.
7448	09-00933-01-BR	MACON	996	503
		CONTRACT NO. XXXX(XXX)		
	ILLINOIS	FED. AID PROJECT		

PAVEMENT MARKING & SIGNING NOTES

1. ALL PAVEMENT MARKINGS SHALL BE OF THE TYPE AND COLOR AS SPECIFIED IN THE PLANS AND SHALL BE PLACED PER DISTRICT 7 STANDARD 78000001 AND IDOT STANDARD 780001-05.
2. RAISED REFLECTIVE PAVMENT MARKERS SHALL BE PLACED PER DISTRICT 7 STANDARD 78000001.
3. ALL PROPOSED AND RELOCATED SIGNS SHALL BE INSTALLED WITH NEW METAL POSTS PER IDOT STANDARDS 720001-01, 720006-04, AND 728001-01.
4. ALL STATIONS AND OFFSETS ARE NOTATED TO THEIR ADJACENT ROADWAY CENTERLINE.

PAVEMENT MARKING LEGEND

(4) MOD URETH PM LINE 6
(WHITE, 10' DASH - 30' SKIP)

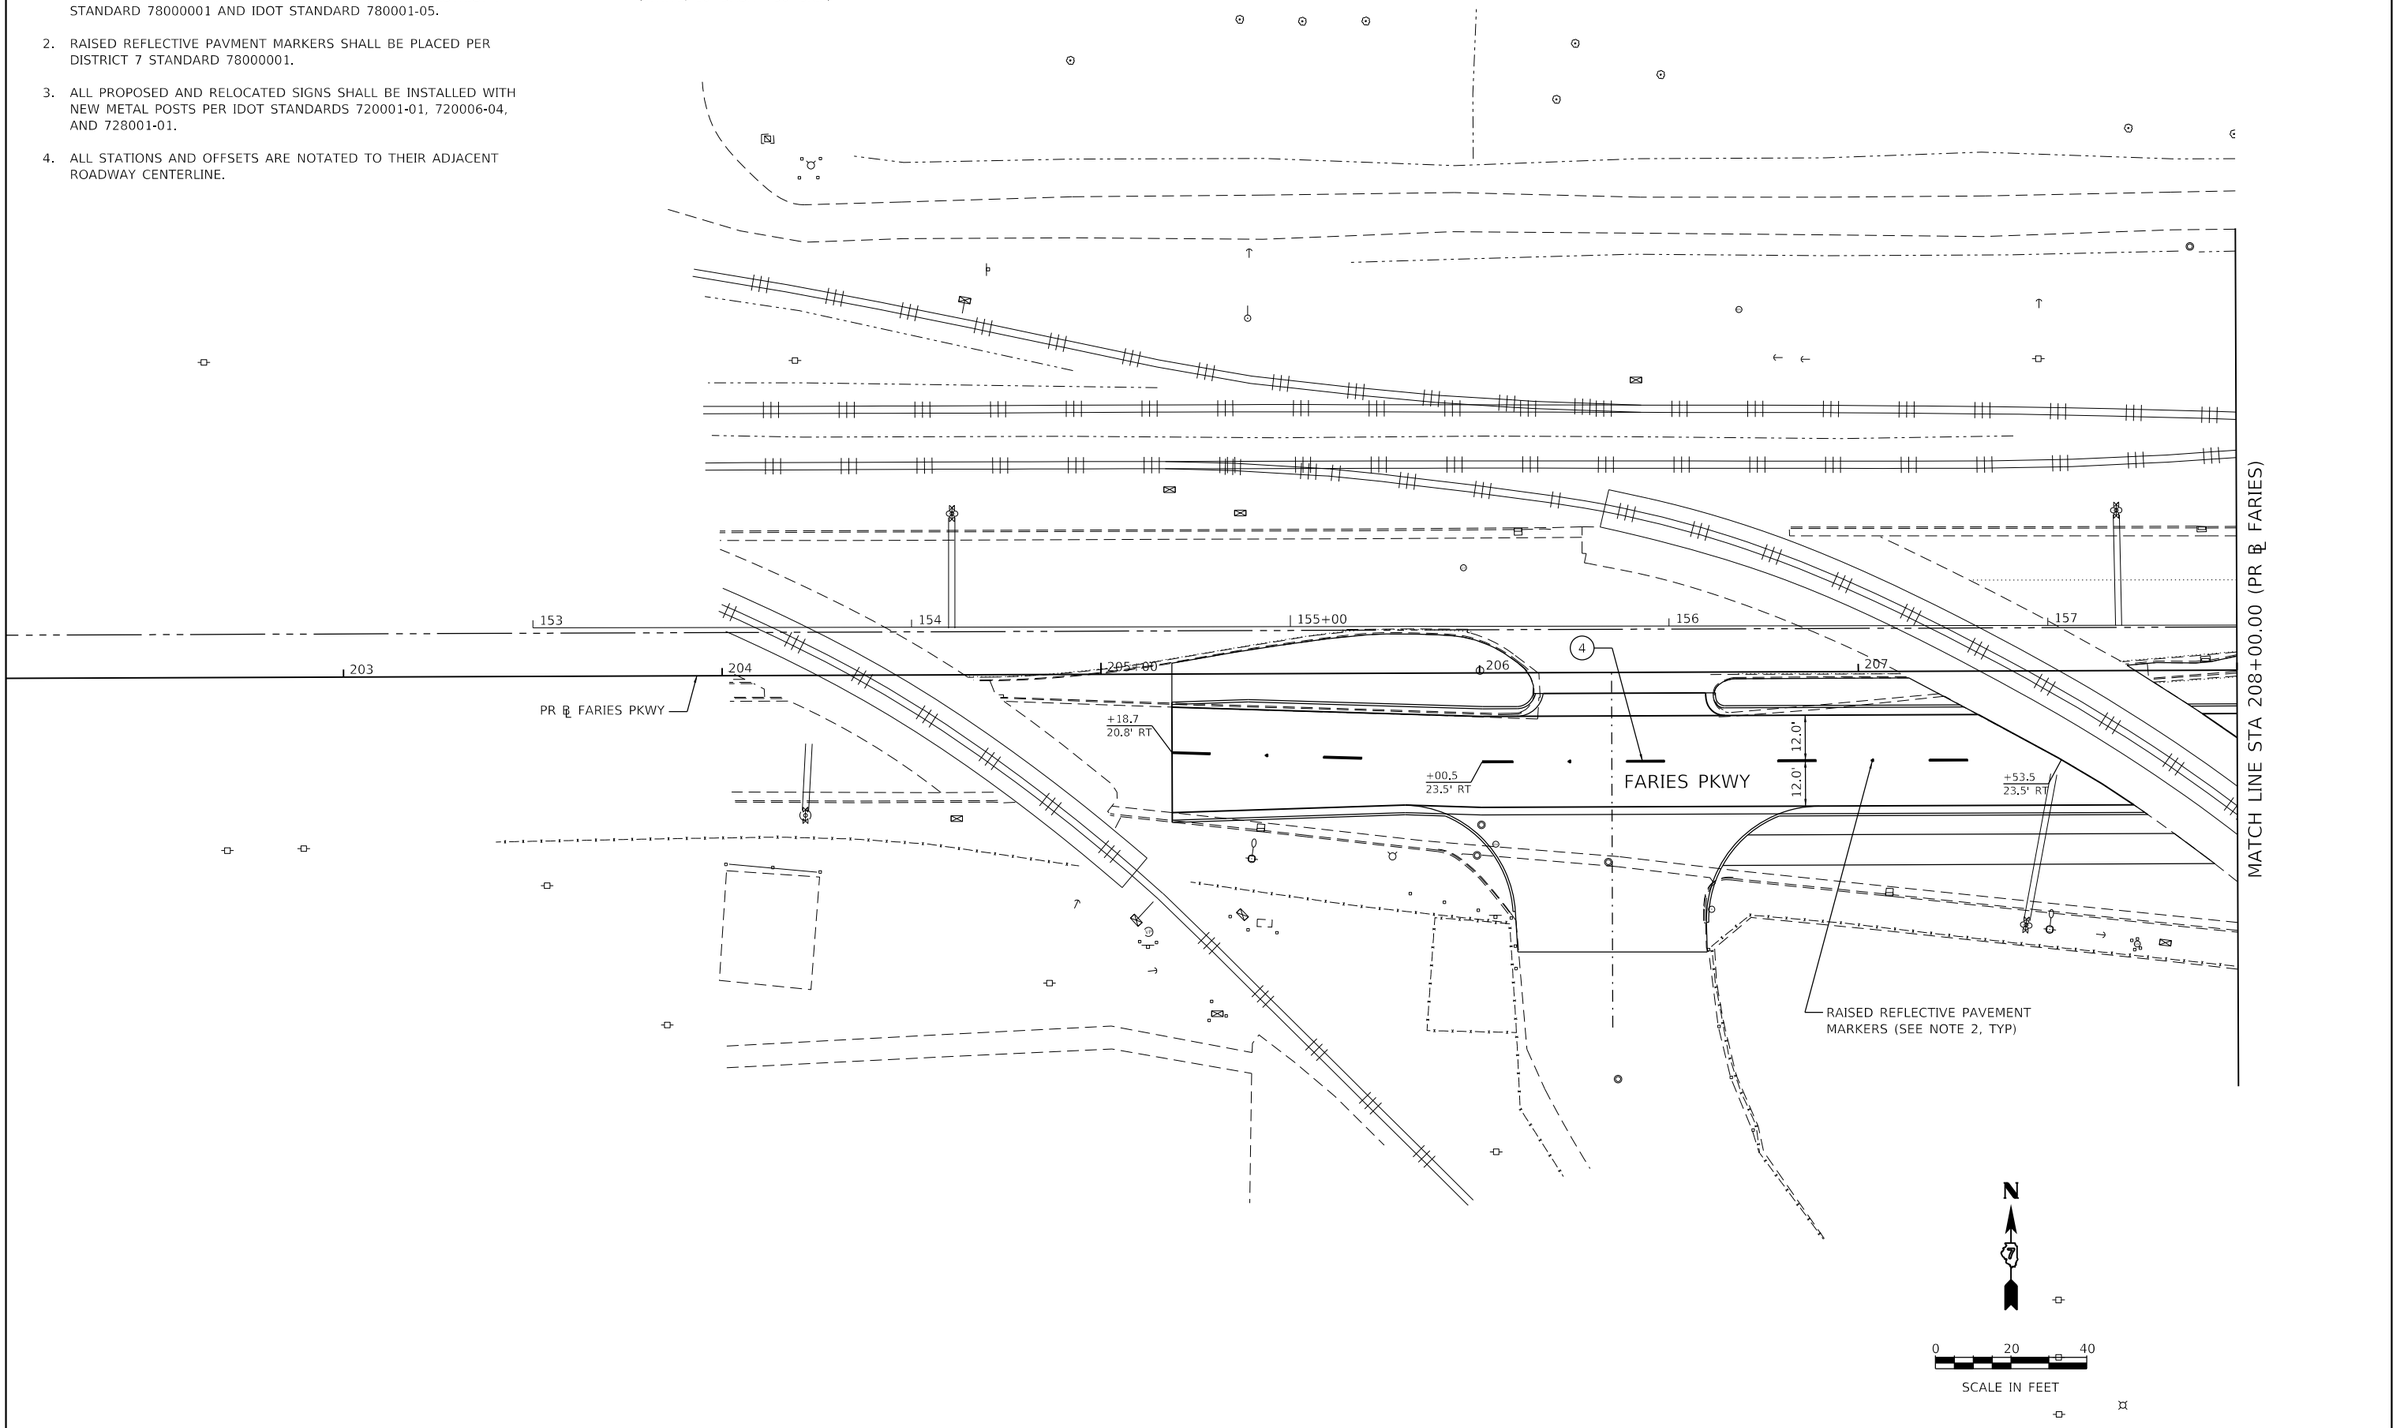

MODEL: Default
FILE NAME: pw:\\aecom-na-pw.bentley.com:AECOM_DS16_NA\Documents\60603202-Brush College\900-CAD GIS\910_CAD\03_SHEETS\04-KSKASKIA\Pavement Marking Plans\60603202_SHT_PMK-Sign_07_Faries-01.dgn

Kaskaskia Engineering Group, LLC PROFESSIONAL REGISTRATIONS — LICENSE NO. Illinois Professional Design Firm — 184.004773 Professional Engineering Group — 20-5006586	USER NAME = rjo	DESIGNED - NDP	REVISED -	STATE OF ILLINOIS DEPARTMENT OF TRANSPORTATION	FARIES PARKWAY PAVEMENT MARKING & SIGNING PLAN
		DRAWN - NDP	REVISED -		
	PLOT SCALE = 40.0000 ' / in.	CHECKED - LDC	REVISED -		SCALE: 1"=20' SHEET 7 OF 20 SHEETS STA. 205+18.77 TO STA. 208+00.00
	PLOT DATE = 10/30/2020	DATE - 10/30/2020	REVISED -		

F.A.U. RTE.	SECTION	COUNTY	TOTAL SHEETS	SHEET NO.
7448	09-00933-01-BR	MACON	996	504
		CONTRACT NO. XXXX(XXX)		
		ILLINOIS FED. AID PROJECT		

PAVEMENT MARKING & SIGNING NOTES

1. ALL PAVEMENT MARKINGS SHALL BE OF THE TYPE AND COLOR AS SPECIFIED IN THE PLANS AND SHALL BE PLACED PER DISTRICT 7 STANDARD 78000001 AND IDOT STANDARD 780001-05.
2. RAISED REFLECTIVE PAVMENT MARKERS SHALL BE PLACED PER DISTRICT 7 STANDARD 78000001.
3. ALL PROPOSED AND RELOCATED SIGNS SHALL BE INSTALLED WITH NEW METAL POSTS PER IDOT STANDARDS 720001-01, 720006-04, AND 728001-01.
4. ALL STATIONS AND OFFSETS ARE NOTATED TO THEIR ADJACENT ROADWAY CENTERLINE.

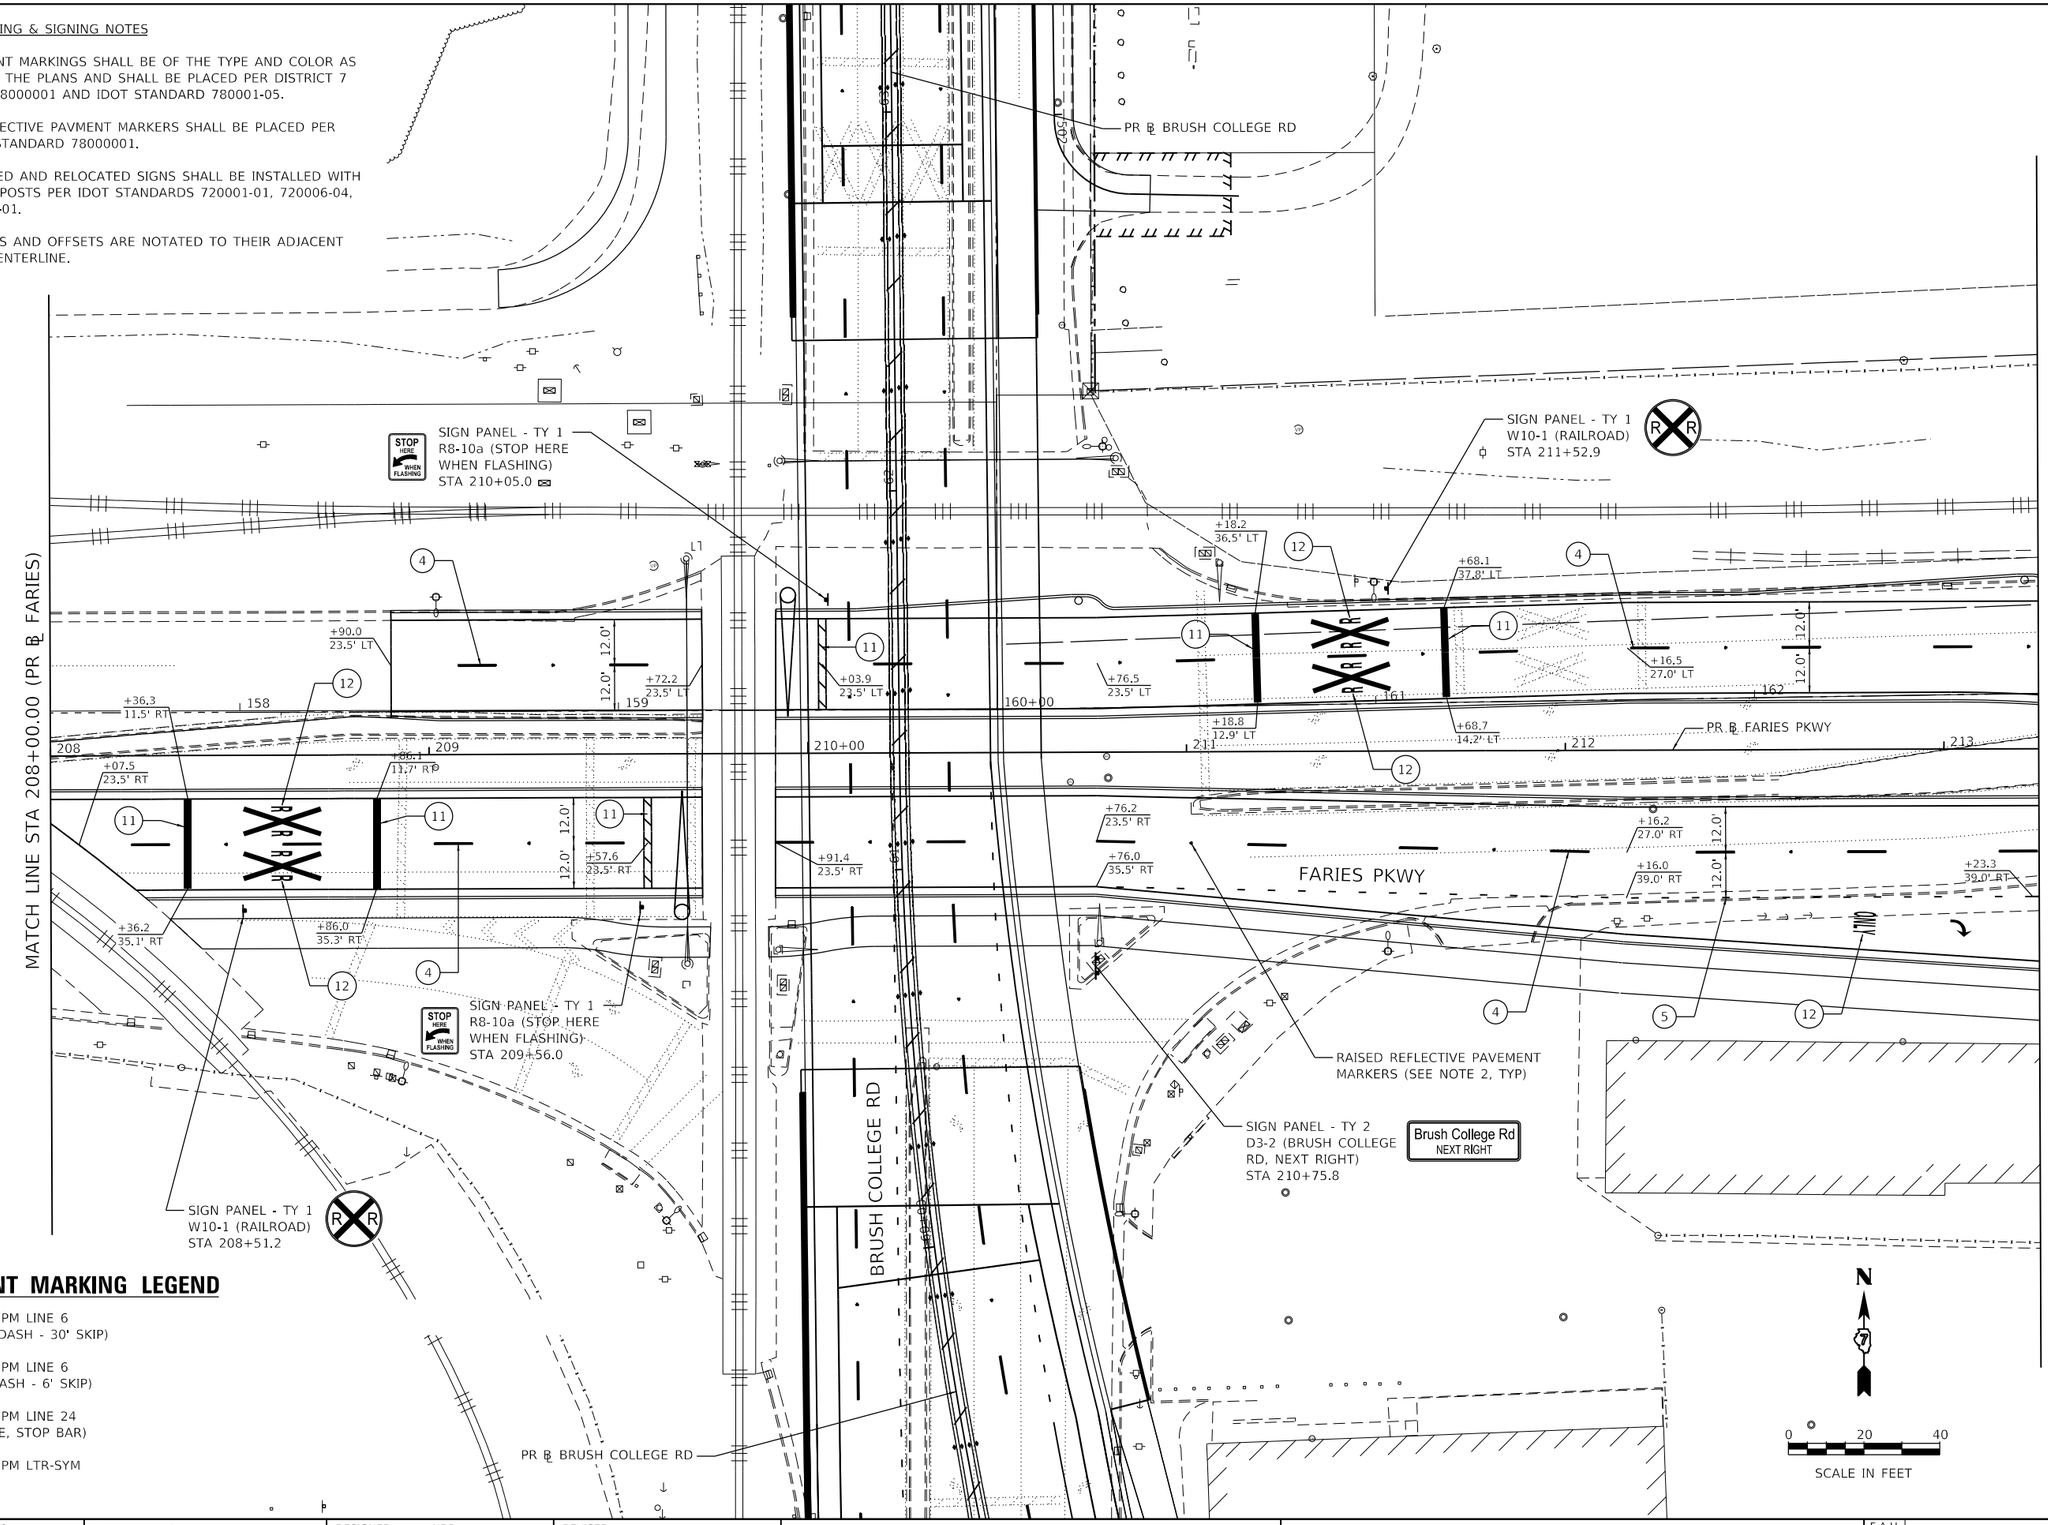

PAVEMENT MARKING LEGEND

(4) MOD URETH PM LINE 6 (WHITE, 10' DASH - 30' SKIP)

(5) MOD URETH PM LINE 6 (WHITE, 2' DASH - 6' SKIP)

(11) MOD URETH PM LINE 24 (SOLID WHITE, STOP BAR)

(12) MOD URETH PM LTR-SYM

Kaskaskia Engineering Group, LLC
PROFESSIONAL REGISTRATIONS — LICENSE NO.
Illinois Professional Design Firm — 184.004773
Professional Engineering Group — 20-5080586

USER NAME = rjo	DESIGNED - NDP	REVISED -
	DRAWN - NDP	REVISED -
PLOT SCALE = 40.0000 ' / in.	CHECKED - LDC	REVISED -
PLOT DATE = 10/30/2020	DATE - 10/30/2020	REVISED -

STATE OF ILLINOIS
DEPARTMENT OF TRANSPORTATION

FARIES PARKWAY
PAVEMENT MARKING & SIGNING PLAN

SCALE: 1"=20' | SHEET 8 OF 20 SHEETS | STA. 208+00.00 TO STA. 213+25.00

F.A.U. RTE.	SECTION	COUNTY	TOTAL SHEETS	SHEET NO.
7448	09-00933-01-BR	MACON	996	505
		CONTRACT NO. XXXX(XXX)		
		ILLINOIS	FED. AID PROJECT	

MODEL: Default
FILE NAME: pw:\\aecom-na-pw.bentley.com:AECOM_DS16_HA\Documents\60603202-Brush College\900-CAD GIS\910_CAD\03_SHEETS\04-KASKASKIA\Pavement Marking Plans\60603202_SHT_PMK-Sign_08_Faries-02.dgn

PAVEMENT MARKING & SIGNING NOTES

1. ALL PAVEMENT MARKINGS SHALL BE OF THE TYPE AND COLOR AS SPECIFIED IN THE PLANS AND SHALL BE PLACED PER DISTRICT 7 STANDARD 78000001 AND IDOT STANDARD 780001-05.
2. RAISED REFLECTIVE PAVMENT MARKERS SHALL BE PLACED PER DISTRICT 7 STANDARD 78000001.
3. ALL PROPOSED AND RELOCATED SIGNS SHALL BE INSTALLED WITH NEW METAL POSTS PER IDOT STANDARDS 720001-01, 720006-04, AND 728001-01.
4. ALL STATIONS AND OFFSETS ARE NOTATED TO THEIR ADJACENT ROADWAY CENTERLINE.

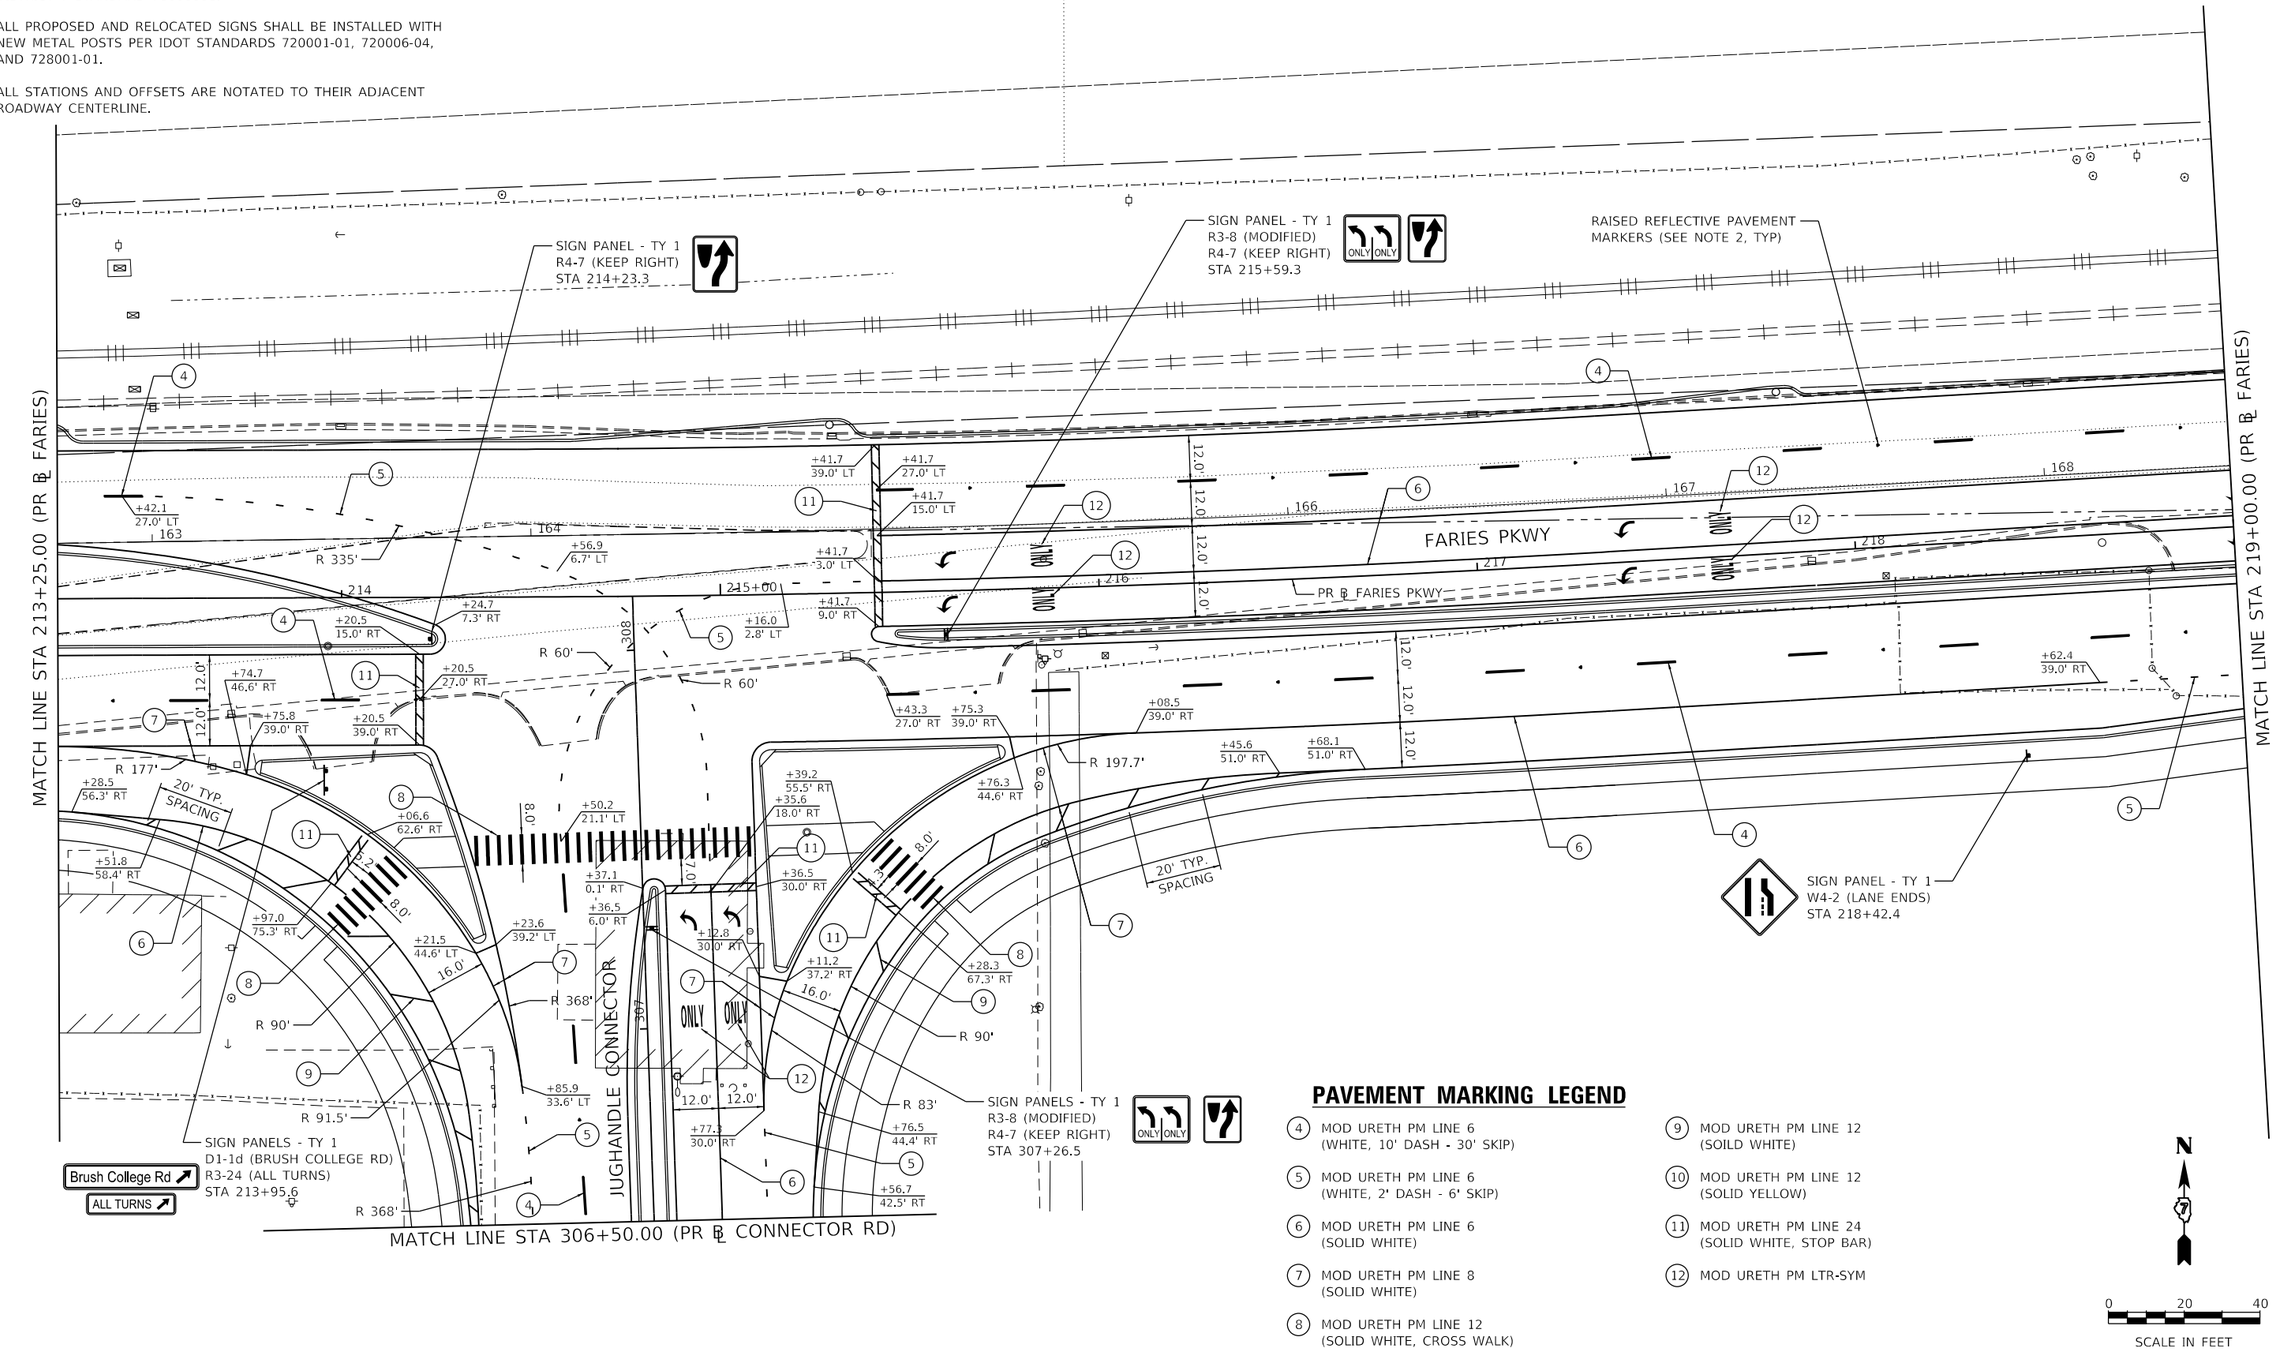

PAVEMENT MARKING LEGEND

4. MOD URETH PM LINE 6 (WHITE, 10' DASH - 30' SKIP)
5. MOD URETH PM LINE 6 (WHITE, 2' DASH - 6' SKIP)
6. MOD URETH PM LINE 6 (SOLID WHITE)
7. MOD URETH PM LINE 8 (SOLID WHITE)
8. MOD URETH PM LINE 12 (SOLID WHITE, CROSS WALK)
9. MOD URETH PM LINE 12 (SOILD WHITE)
10. MOD URETH PM LINE 12 (SOLID YELLOW)
11. MOD URETH PM LINE 24 (SOLID WHITE, STOP BAR)
12. MOD URETH PM LTR-SYM

N

0 20 40
SCALE IN FEET

MODEL: Default
FILE NAME: pw:\\aecom-na-pw.bentley.com:AECOM_DS16_NA\Documents\60603202-Brush College\900-CAD GIS\910_CAD\03_SHEETS\04-KASKASKIA\Pavement Marking Plans\60603202_SHT_PMK-Sign_09_Faries-03.dgn

Kaskaskia Engineering Group, LLC PROFESSIONAL REGISTRATIONS — LICENSE NO. Illinois Professional Design Firm — 184.004773 Professional Engineering Group — 20-5006586	USER NAME = rjo	DESIGNED - NDP	REVISED -	STATE OF ILLINOIS DEPARTMENT OF TRANSPORTATION	FARIES PARKWAY PAVEMENT MARKING & SIGNING PLAN
		DRAWN - NDP	REVISED -		
	PLOT SCALE = 40.0000 ' / in.	CHECKED - LDC	REVISED -		SCALE: 1"=20' SHEET 9 OF 20 SHEETS STA. 213+25.00 TO STA. 219+00.00
	PLOT DATE = 10/30/2020	DATE - 10/30/2020	REVISED -		

F.A.U. RTE.	SECTION	COUNTY	TOTAL SHEETS	SHEET NO.
7448	09-00933-01-BR	MACON	996	506
		CONTRACT NO. XXXX(XXX)		
	ILLINOIS FED. AID PROJECT			

PAVEMENT MARKING & SIGNING NOTES

1. ALL PAVEMENT MARKINGS SHALL BE OF THE TYPE AND COLOR AS SPECIFIED IN THE PLANS AND SHALL BE PLACED PER DISTRICT 7 STANDARD 78000001 AND IDOT STANDARD 780001-05.
2. RAISED REFLECTIVE PAVMENT MARKERS SHALL BE PLACED PER DISTRICT 7 STANDARD 78000001.
3. ALL PROPOSED AND RELOCATED SIGNS SHALL BE INSTALLED WITH NEW METAL POSTS PER IDOT STANDARDS 720001-01, 720006-04, AND 728001-01.
4. ALL STATIONS AND OFFSETS ARE NOTATED TO THEIR ADJACENT ROADWAY CENTERLINE.

PAVEMENT MARKING LEGEND

(4) MOD URETH PM LINE 6 (WHITE, 10' DASH - 30' SKIP)

(5) MOD URETH PM LINE 6 (WHITE, 2' DASH - 6' SKIP)

(6) MOD URETH PM LINE 6 (SOLID WHITE)

(8) MOD URETH PM LINE 12 (SOLID WHITE, CROSS WALK)

(11) MOD URETH PM LINE 24 (SOLID WHITE, STOP BAR)

(12) MOD URETH PM LTR-SYM

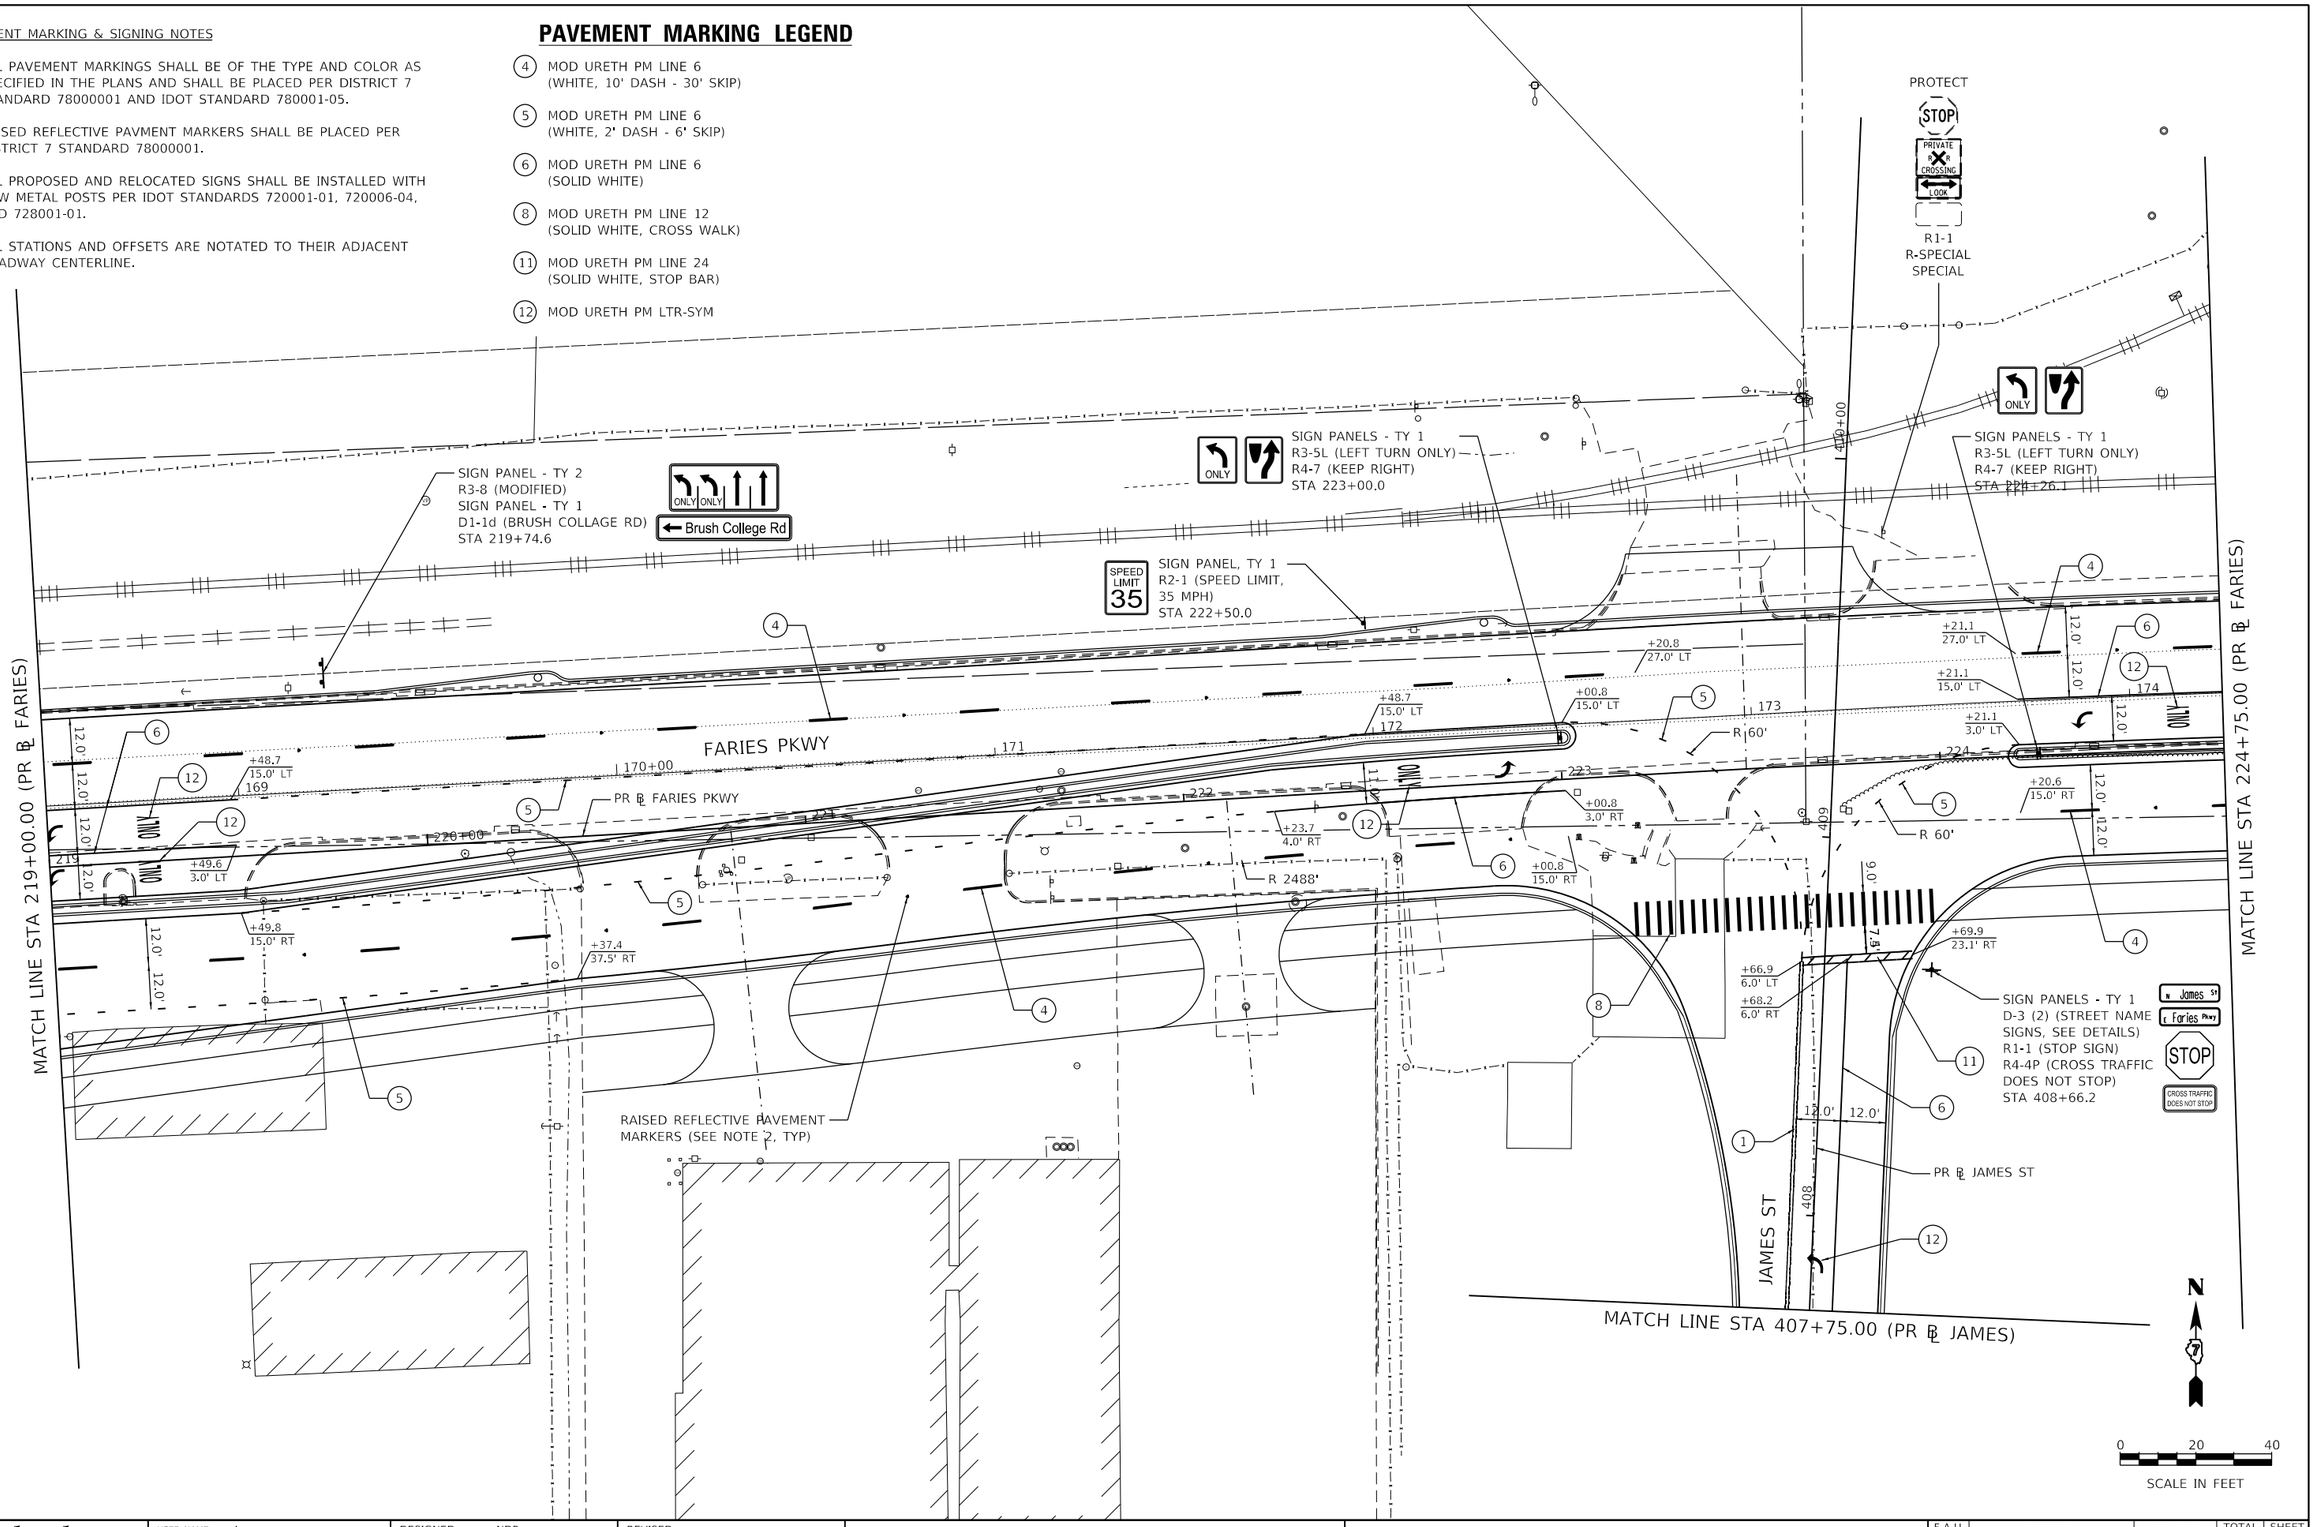

MODEL: Default
FILE NAME: pw:\\aecom-na-sw.bentley.com:AECOM_DS16_NA\Documents\60603202-Brush College\900-CAD GIS\910_CAD\03_SHEETS\04-KASKASKIA\Pavement Marking Plans\60603202_SHT_PMK-Sign_10_Faries-04.dgn

Kaskaskia Engineering Group, LLC PROFESSIONAL REGISTRATIONS — LICENSE NO. Illinois Professional Design Firm — 184.004773 Professional Engineering Group — 20-5080586	USER NAME = rjo	DESIGNED - NDP	REVISED -
		DRAWN - NDP	REVISED -
	PLOT SCALE = 40.0000 ' / in.	CHECKED - LDC	REVISED -
	PLOT DATE = 10/30/2020	DATE - 10/30/2020	REVISED -

STATE OF ILLINOIS
DEPARTMENT OF TRANSPORTATION

FARIES PARKWAY
PAVEMENT MARKING & SIGNING PLAN

SCALE: 1"=20' | SHEET 10 OF 20 SHEETS | STA. 219+00.0 TO STA. 224+75.00

F.A.U. RTE.	SECTION	COUNTY	TOTAL SHEETS	SHEET NO.
7448	09-00933-01-BR	MACON	996	507
		CONTRACT NO. XXXX(XXX)		
		ILLINOIS	FED. AID PROJECT	

PAVEMENT MARKING & SIGNING NOTES

1. ALL PAVEMENT MARKINGS SHALL BE OF THE TYPE AND COLOR AS SPECIFIED IN THE PLANS AND SHALL BE PLACED PER DISTRICT 7 STANDARD 78000001 AND IDOT STANDARD 780001-05.
2. RAISED REFLECTIVE PAVMENT MARKERS SHALL BE PLACED PER DISTRICT 7 STANDARD 78000001.
3. ALL PROPOSED AND RELOCATED SIGNS SHALL BE INSTALLED WITH NEW METAL POSTS PER IDOT STANDARDS 720001-01, 720006-04, AND 728001-01.
4. ALL STATIONS AND OFFSETS ARE NOTATED TO THEIR ADJACENT ROADWAY CENTERLINE.

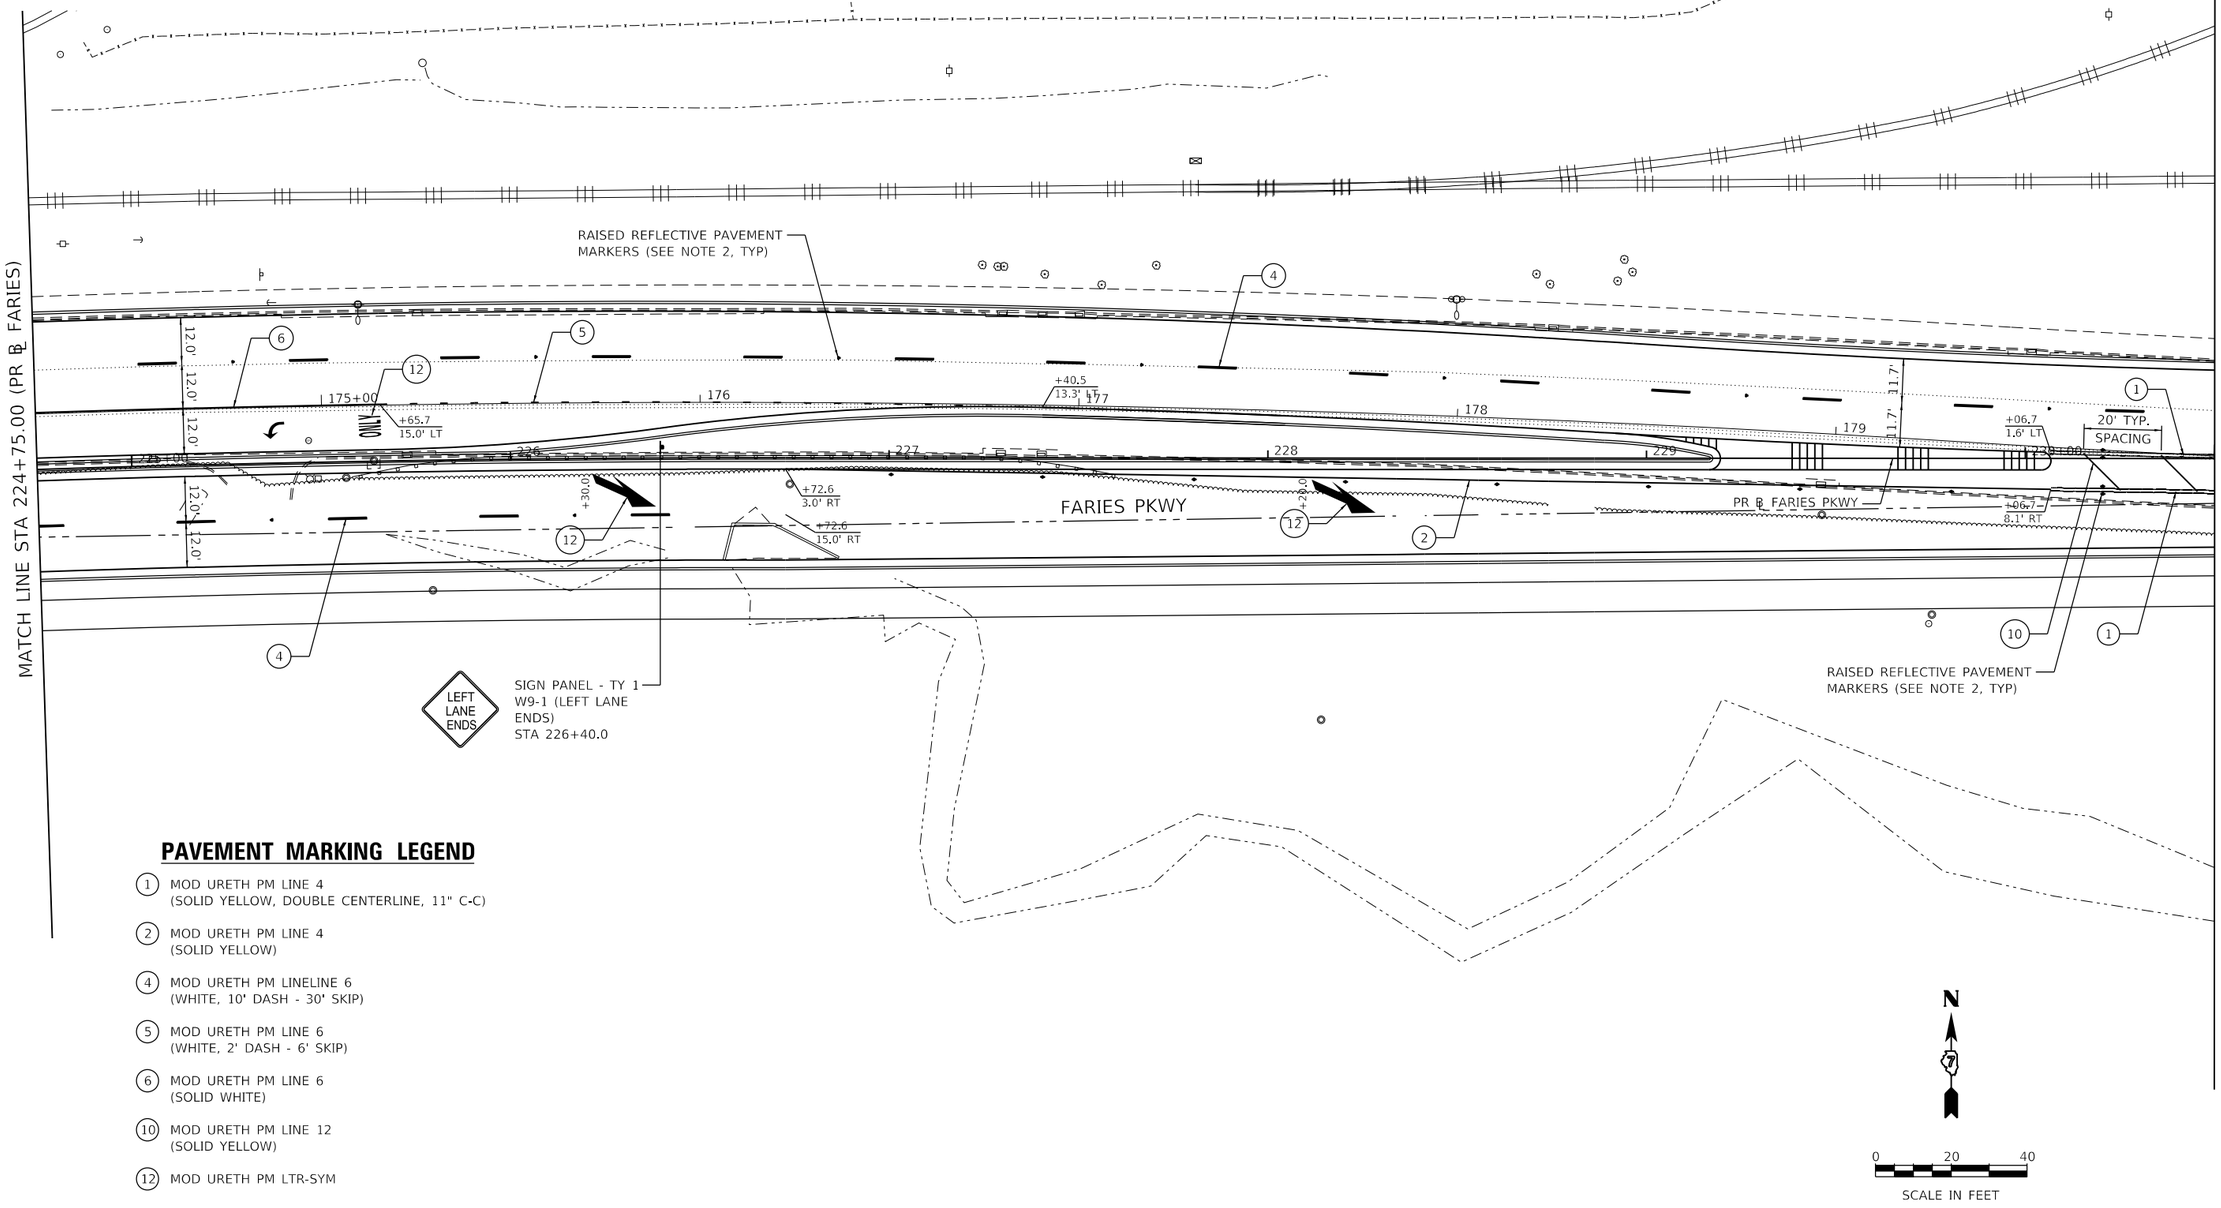

PAVEMENT MARKING LEGEND

(1) MOD URETH PM LINE 4
(SOLID YELLOW, DOUBLE CENTERLINE, 11" C-C)

(2) MOD URETH PM LINE 4
(SOLID YELLOW)

(4) MOD URETH PM LINELINE 6
(WHITE, 10' DASH - 30' SKIP)

(5) MOD URETH PM LINE 6
(WHITE, 2' DASH - 6' SKIP)

(6) MOD URETH PM LINE 6
(SOLID WHITE)

(10) MOD URETH PM LINE 12
(SOLID YELLOW)

(12) MOD URETH PM LTR-SYM

Kaskaskia Engineering Group, LLC
PROFESSIONAL REGISTRATIONS — LICENSE NO.
Illinois Professional Design Firm — 184.004773
Professional Engineering Group — 20-5006586

USER NAME = rjo	DESIGNED - NDP	REVISED -	
	DRAWN - NDP	REVISED -	
PLOT SCALE = 40.0000 ' / in.	CHECKED - LDC	REVISED -	
PLOT DATE = 10/30/2020	DATE - 10/30/2020	REVISED -	

STATE OF ILLINOIS
DEPARTMENT OF TRANSPORTATION

FARIES PARKWAY
PAVEMENT MARKING & SIGNING PLAN

SCALE: 1"=20' | SHEET 11 OF 20 SHEETS | STA. 224+75.00 TO STA. 230+50.00

F.A.U. RTE.	SECTION	COUNTY	TOTAL SHEETS	SHEET NO.
7448	09-00933-01-BR	MACON	996	508
		CONTRACT NO. XXXX(XXX)		
	ILLINOIS FED. AID PROJECT			

MODEL: Default
FILE NAME: pw:\\aecom-na-pw.bentley.com:AECOM_DS16_NA\Documents\60603202-Brush College\900-CAD GIS\910_CAD\03_SHEETS\04-KASKASKIA\Pavement Marking Plans\60603202_Sht_PMK-Sign_11_Faries-05.dgn

PAVEMENT MARKING & SIGNING NOTES

1. ALL PAVEMENT MARKINGS SHALL BE OF THE TYPE AND COLOR AS SPECIFIED IN THE PLANS AND SHALL BE PLACED PER DISTRICT 7 STANDARD 78000001 AND IDOT STANDARD 780001-05.
2. RAISED REFLECTIVE PAVMENT MARKERS SHALL BE PLACED PER DISTRICT 7 STANDARD 78000001.
3. ALL PROPOSED AND RELOCATED SIGNS SHALL BE INSTALLED WITH NEW METAL POSTS PER IDOT STANDARDS 720001-01, 720006-04, AND 728001-01.
4. ALL STATIONS AND OFFSETS ARE NOTATED TO THEIR ADJACENT ROADWAY CENTERLINE.

PAVEMENT MARKING LEGEND

(1) MOD URETH PM LINE 4
(SOLID YELLOW, DOUBLE CENTERLINE, 11" C-C)

(4) MOD URETH PM LINE 6
(WHITE, 10' DASH - 30' SKIP)

(6) MOD URETH PM LINE 6
(SOLID WHITE)

(10) MOD URETH PM LINE 12
(SOLID YELLOW)

(12) MOD URETH PM LTR-SYM

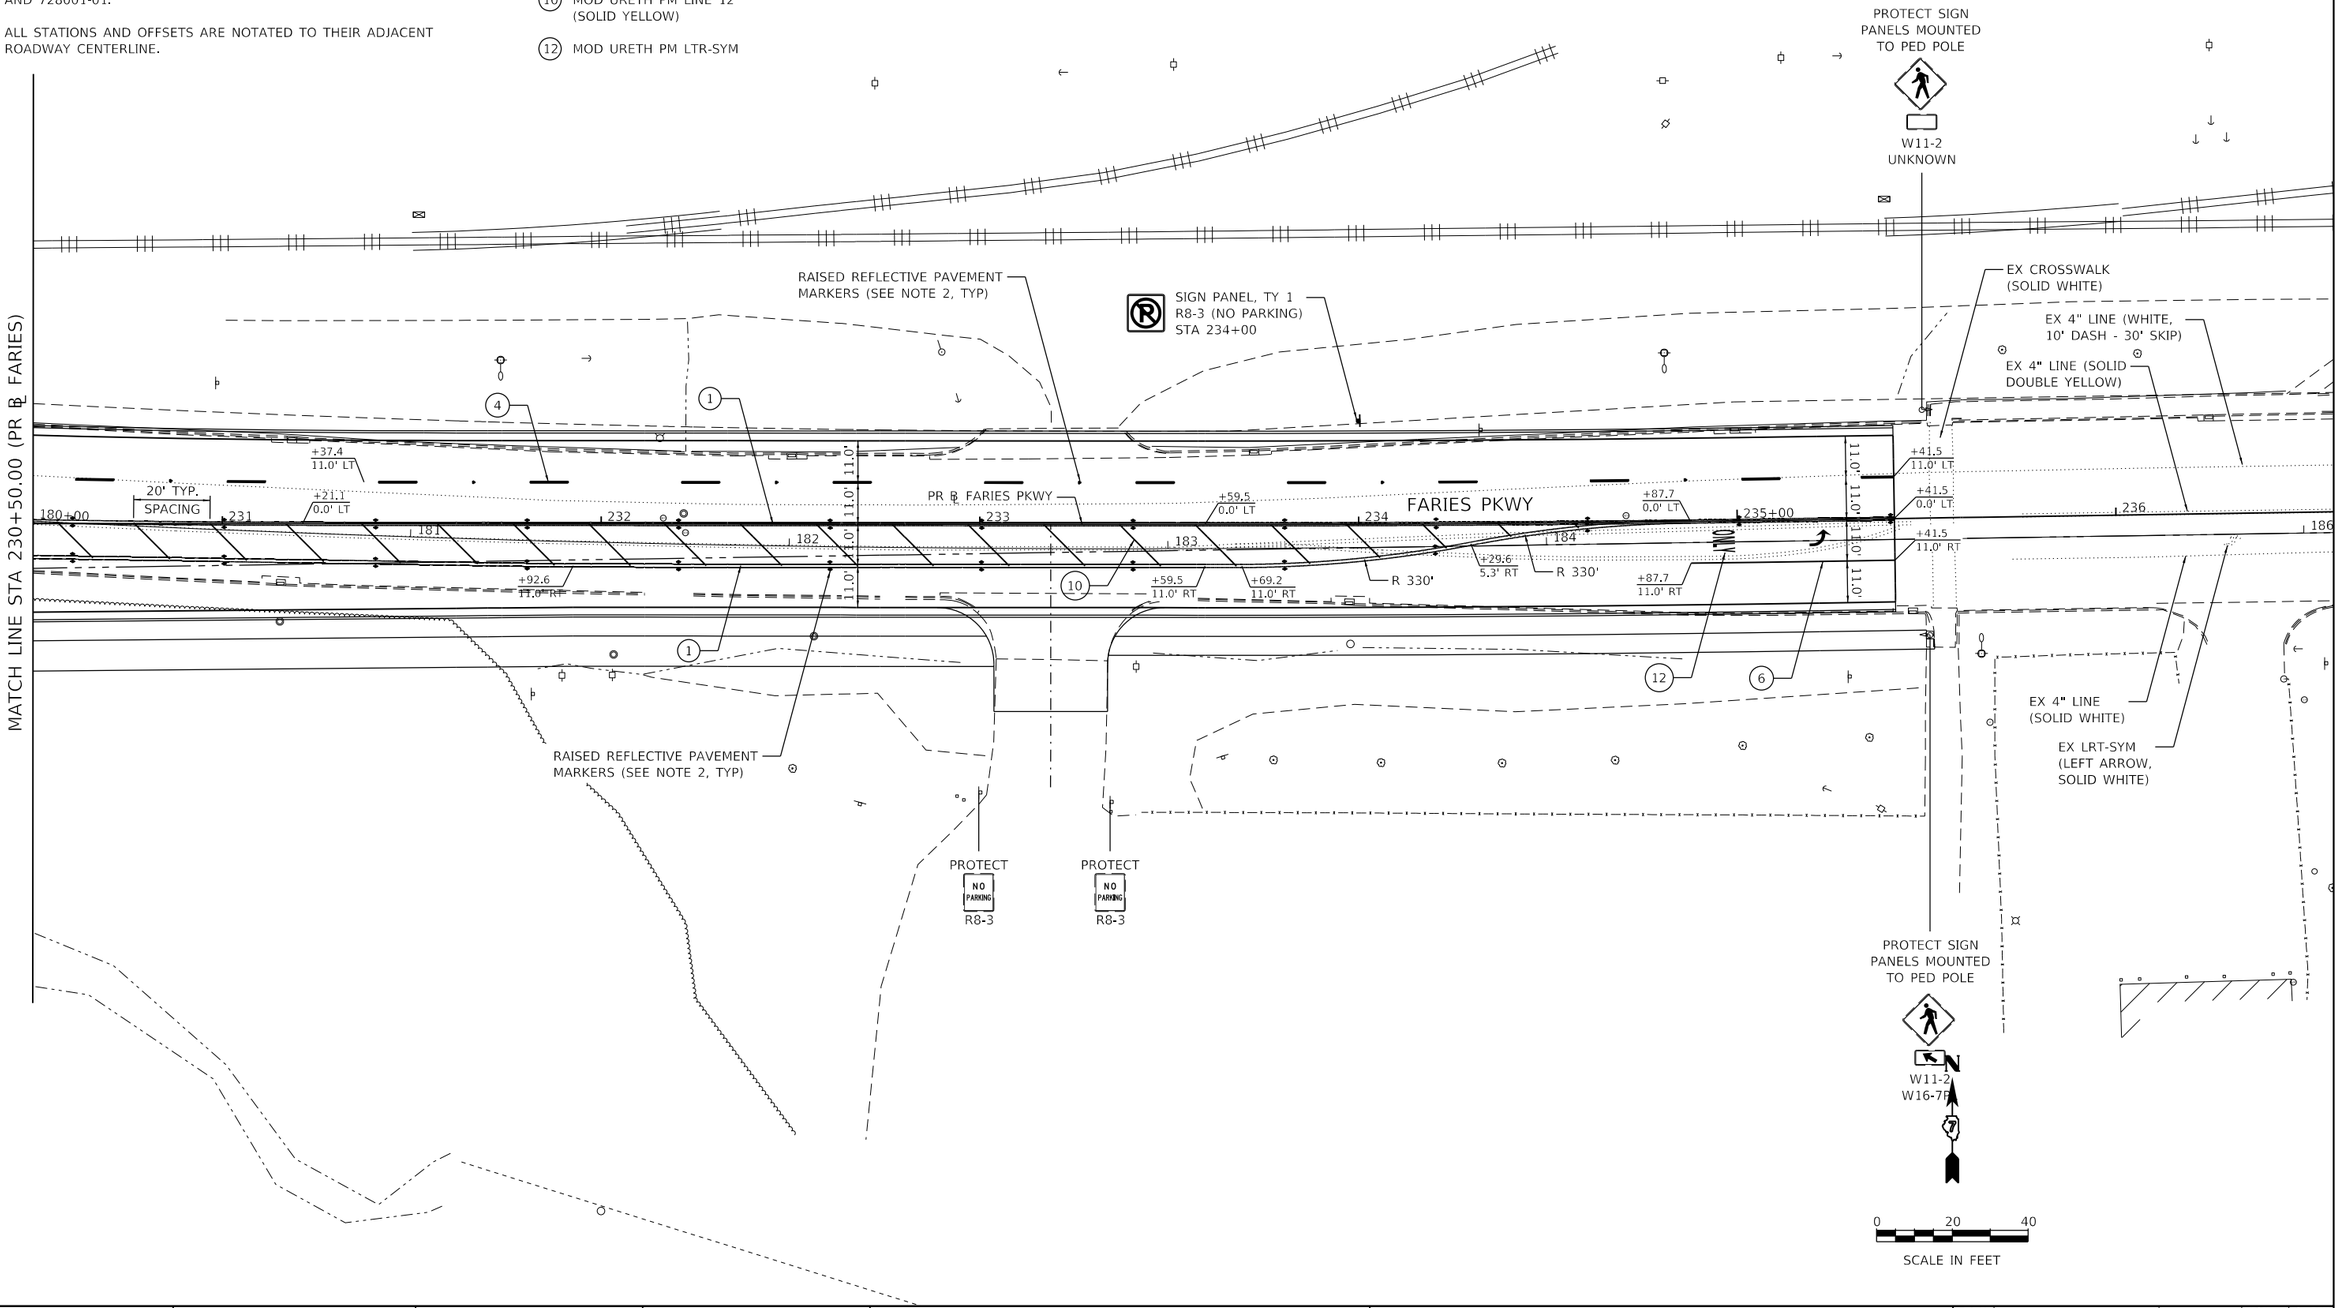

MODEL: Default
FILE NAME: pw:\\aecom-na-pw.bentley.com:AECOM_DS16_NA\Documents\60603202-Brush College\900-CAD GIS\910_CAD\03_SHEETS\04-KASKASKIA\Pavement Marking Plans\60603202_SHT_PMK-Sign_12_Faries-06.dgn

USER NAME = rjo	DESIGNED - NDP	REVISED -	
	DRAWN - NDP	REVISED -	
PLOT SCALE = 40.0000 ' / in.	CHECKED - LDC	REVISED -	
PLOT DATE = 10/30/2020	DATE - 10/30/2020	REVISED -	

Kaskaskia Engineering Group, LLC
PROFESSIONAL REGISTRATIONS — LICENSE NO.
Illinois Professional Design Firm — 184.004753
Professional Engineering Group — 20-5080586

STATE OF ILLINOIS
DEPARTMENT OF TRANSPORTATION

FARIES PARKWAY
PAVEMENT MARKING & SIGNING PLAN

SCALE: 1"=20' | SHEET 12 OF 20 SHEETS | STA. 230+50.00 TO STA.

F.A.U. RTE.	SECTION	COUNTY	TOTAL SHEETS	SHEET NO.
7448	09-00933-01-BR	MACON	996	509
		CONTRACT NO. XXXX(XXX)		
	ILLINOIS	FED. AID PROJECT		

PAVEMENT MARKING & SIGNING NOTES

1. ALL PAVEMENT MARKINGS SHALL BE OF THE TYPE AND COLOR AS SPECIFIED IN THE PLANS AND SHALL BE PLACED PER DISTRICT 7 STANDARD 78000001 AND IDOT STANDARD 780001-05.
2. RAISED REFLECTIVE PAVMENT MARKERS SHALL BE PLACED PER DISTRICT 7 STANDARD 78000001.
3. ALL PROPOSED AND RELOCATED SIGNS SHALL BE INSTALLED WITH NEW METAL POSTS PER IDOT STANDARDS 720001-01, 720006-04, AND 728001-01.
4. ALL STATIONS AND OFFSETS ARE NOTATED TO THEIR ADJACENT ROADWAY CENTERLINE.

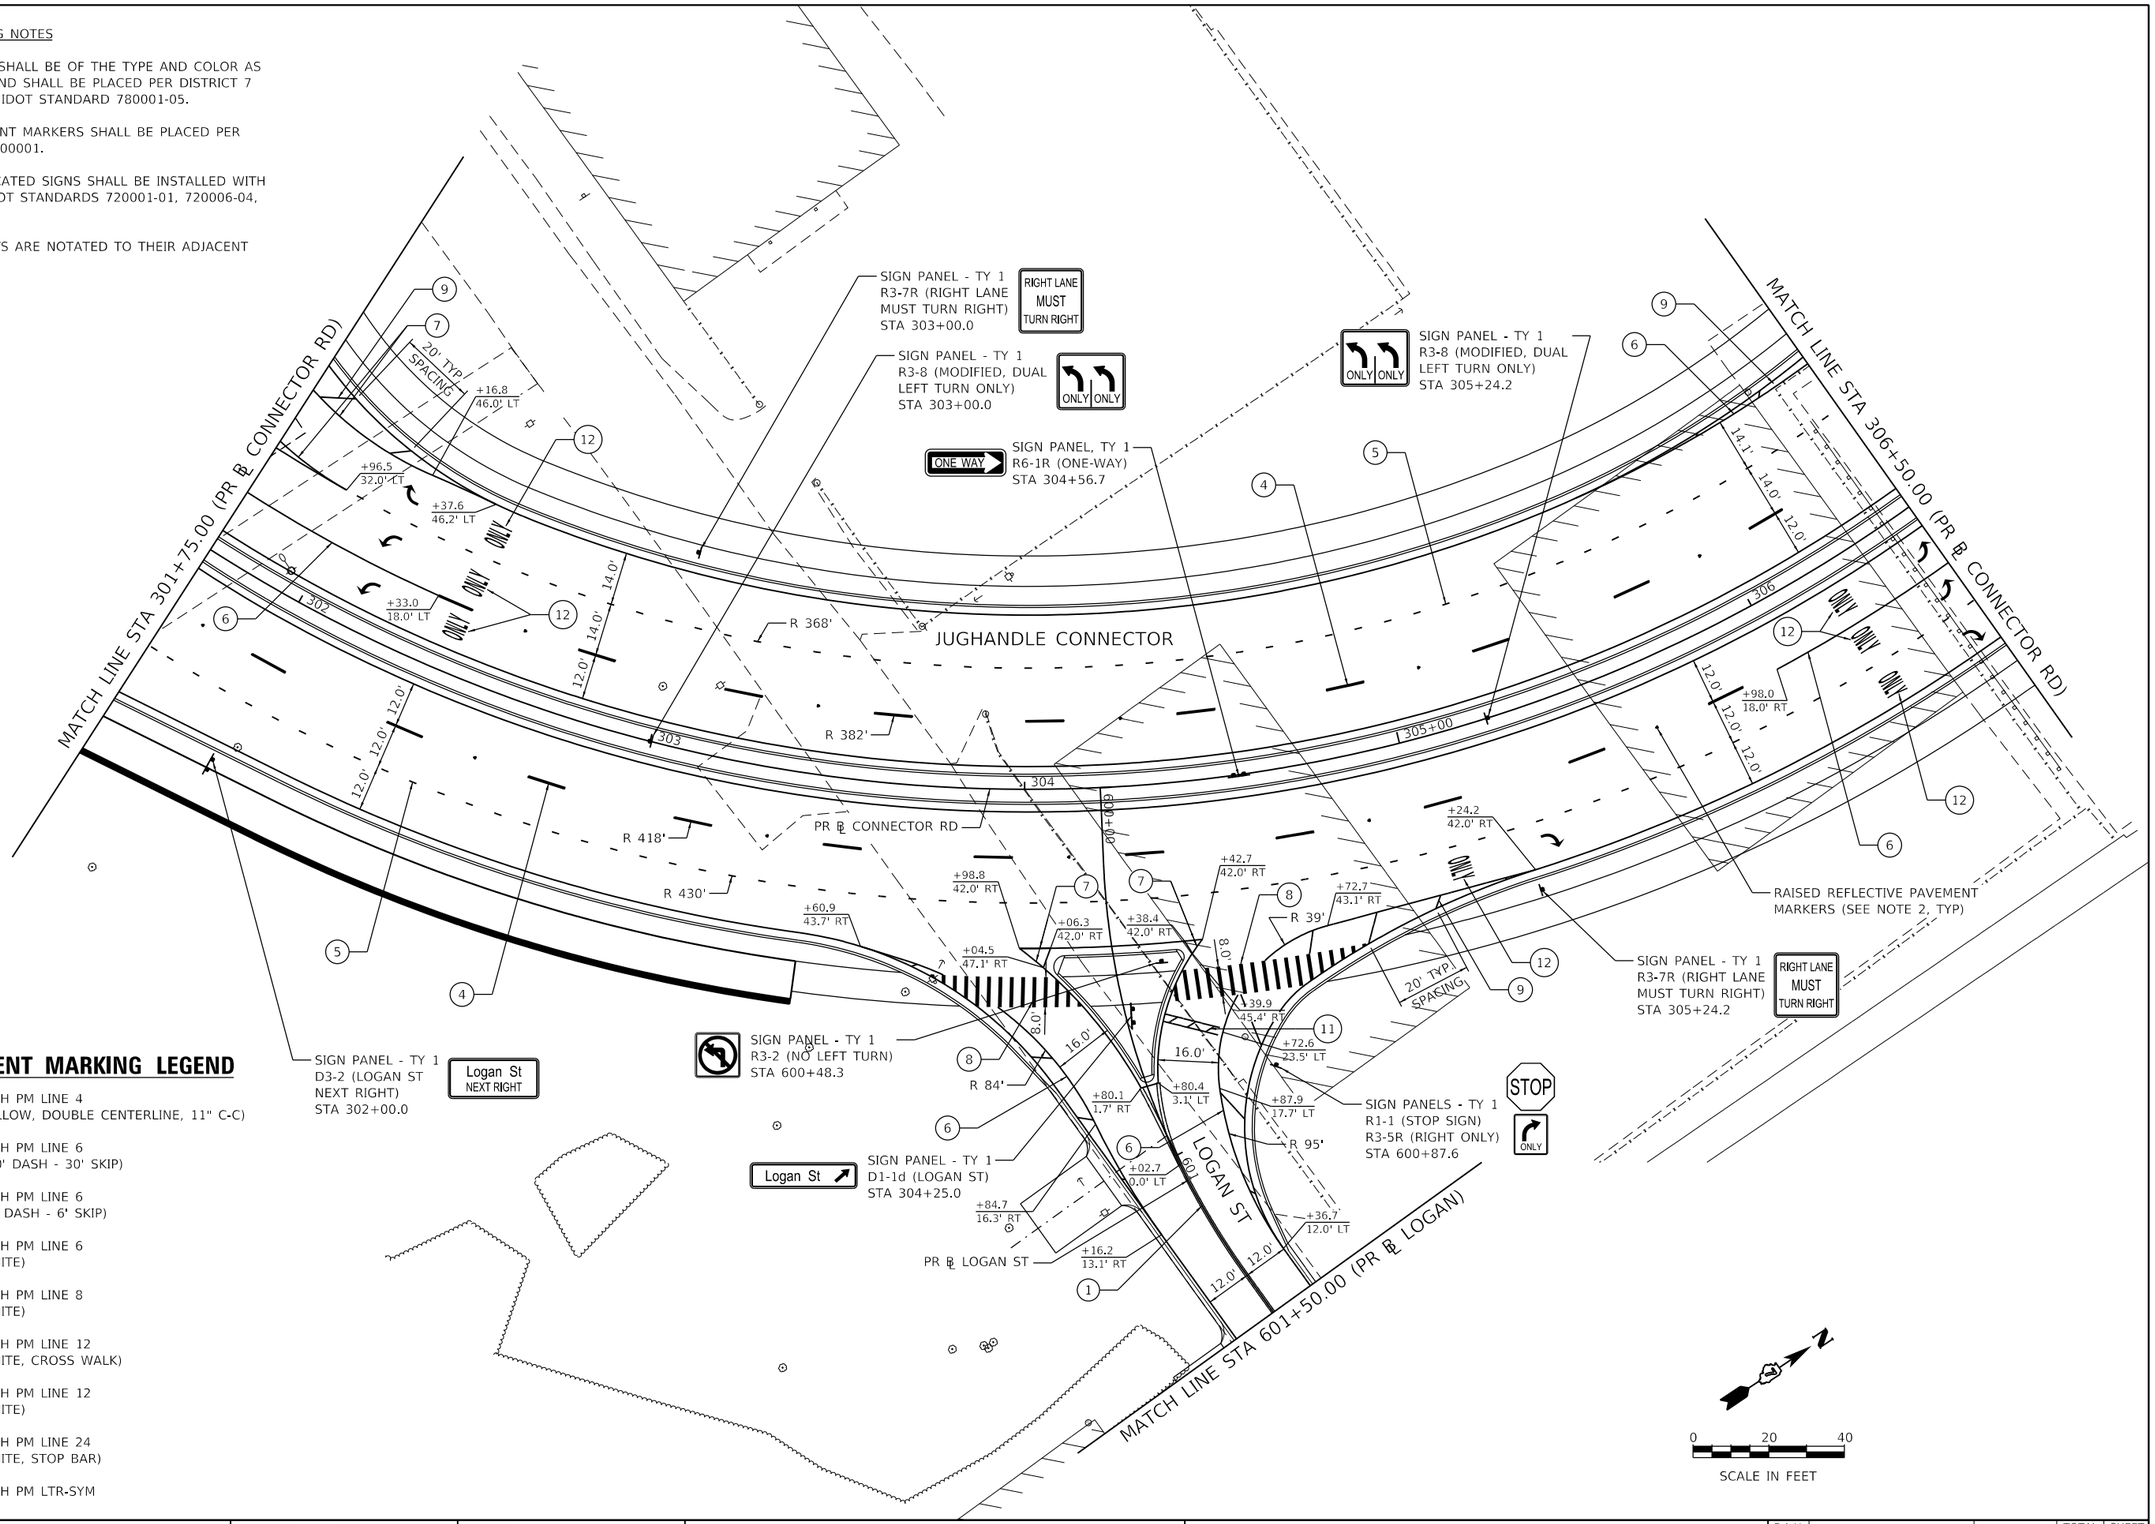

PAVEMENT MARKING LEGEND

(1) MOD URETH PM LINE 4
(SOLID YELLOW, DOUBLE CENTERLINE, 11" C-C)

(4) MOD URETH PM LINE 6
(WHITE, 10' DASH - 30' SKIP)

(5) MOD URETH PM LINE 6
(WHITE, 2' DASH - 6' SKIP)

(6) MOD URETH PM LINE 6
(SOLID WHITE)

(7) MOD URETH PM LINE 8
(SOLID WHITE)

(8) MOD URETH PM LINE 12
(SOLID WHITE, CROSS WALK)

(9) MOD URETH PM LINE 12
(SOILD WHITE)

(11) MOD URETH PM LINE 24
(SOLID WHITE, STOP BAR)

(12) MOD URETH PM LTR-SYM

Kaskaskia Engineering Group, LLC PROFESSIONAL REGISTRATIONS — LICENSE NO. Illinois Professional Design Firm — 184.004773 Professional Engineering Group — 20-5080586	USER NAME = rjo	DESIGNED - NDP	REVISED -
		DRAWN - NDP	REVISED -
	PLOT SCALE = 40.0000 ' / in.	CHECKED - LDC	REVISED -
	PLOT DATE = 10/30/2020	DATE - 10/30/2020	REVISED -

STATE OF ILLINOIS
DEPARTMENT OF TRANSPORTATION

CONNECTOR ROAD
PAVEMENT MARKING & SIGNING PLAN

SCALE: 1"=20' | SHEET 13 OF 20 SHEETS | STA. 301+75.00 TO STA. 306+50.00

F.A.U. RTE.	SECTION	COUNTY	TOTAL SHEETS	SHEET NO.
7448	09-00933-01-BR	MACON	996	510
		CONTRACT NO. XXXX(XXX)		
	ILLINOIS FED. AID PROJECT			

MODEL: Default
FILE NAME: pw:\\aecom-na-pw.bentley.com:AECOM_DS16_NA\Documents\60603202-Brush College\900-CAD GIS\910_CAD\03_SHEETS\04-KASKASKIA\Pavement Marking Plans\60603202_SHT_PMK-Sign_13_Jug-01.dgn

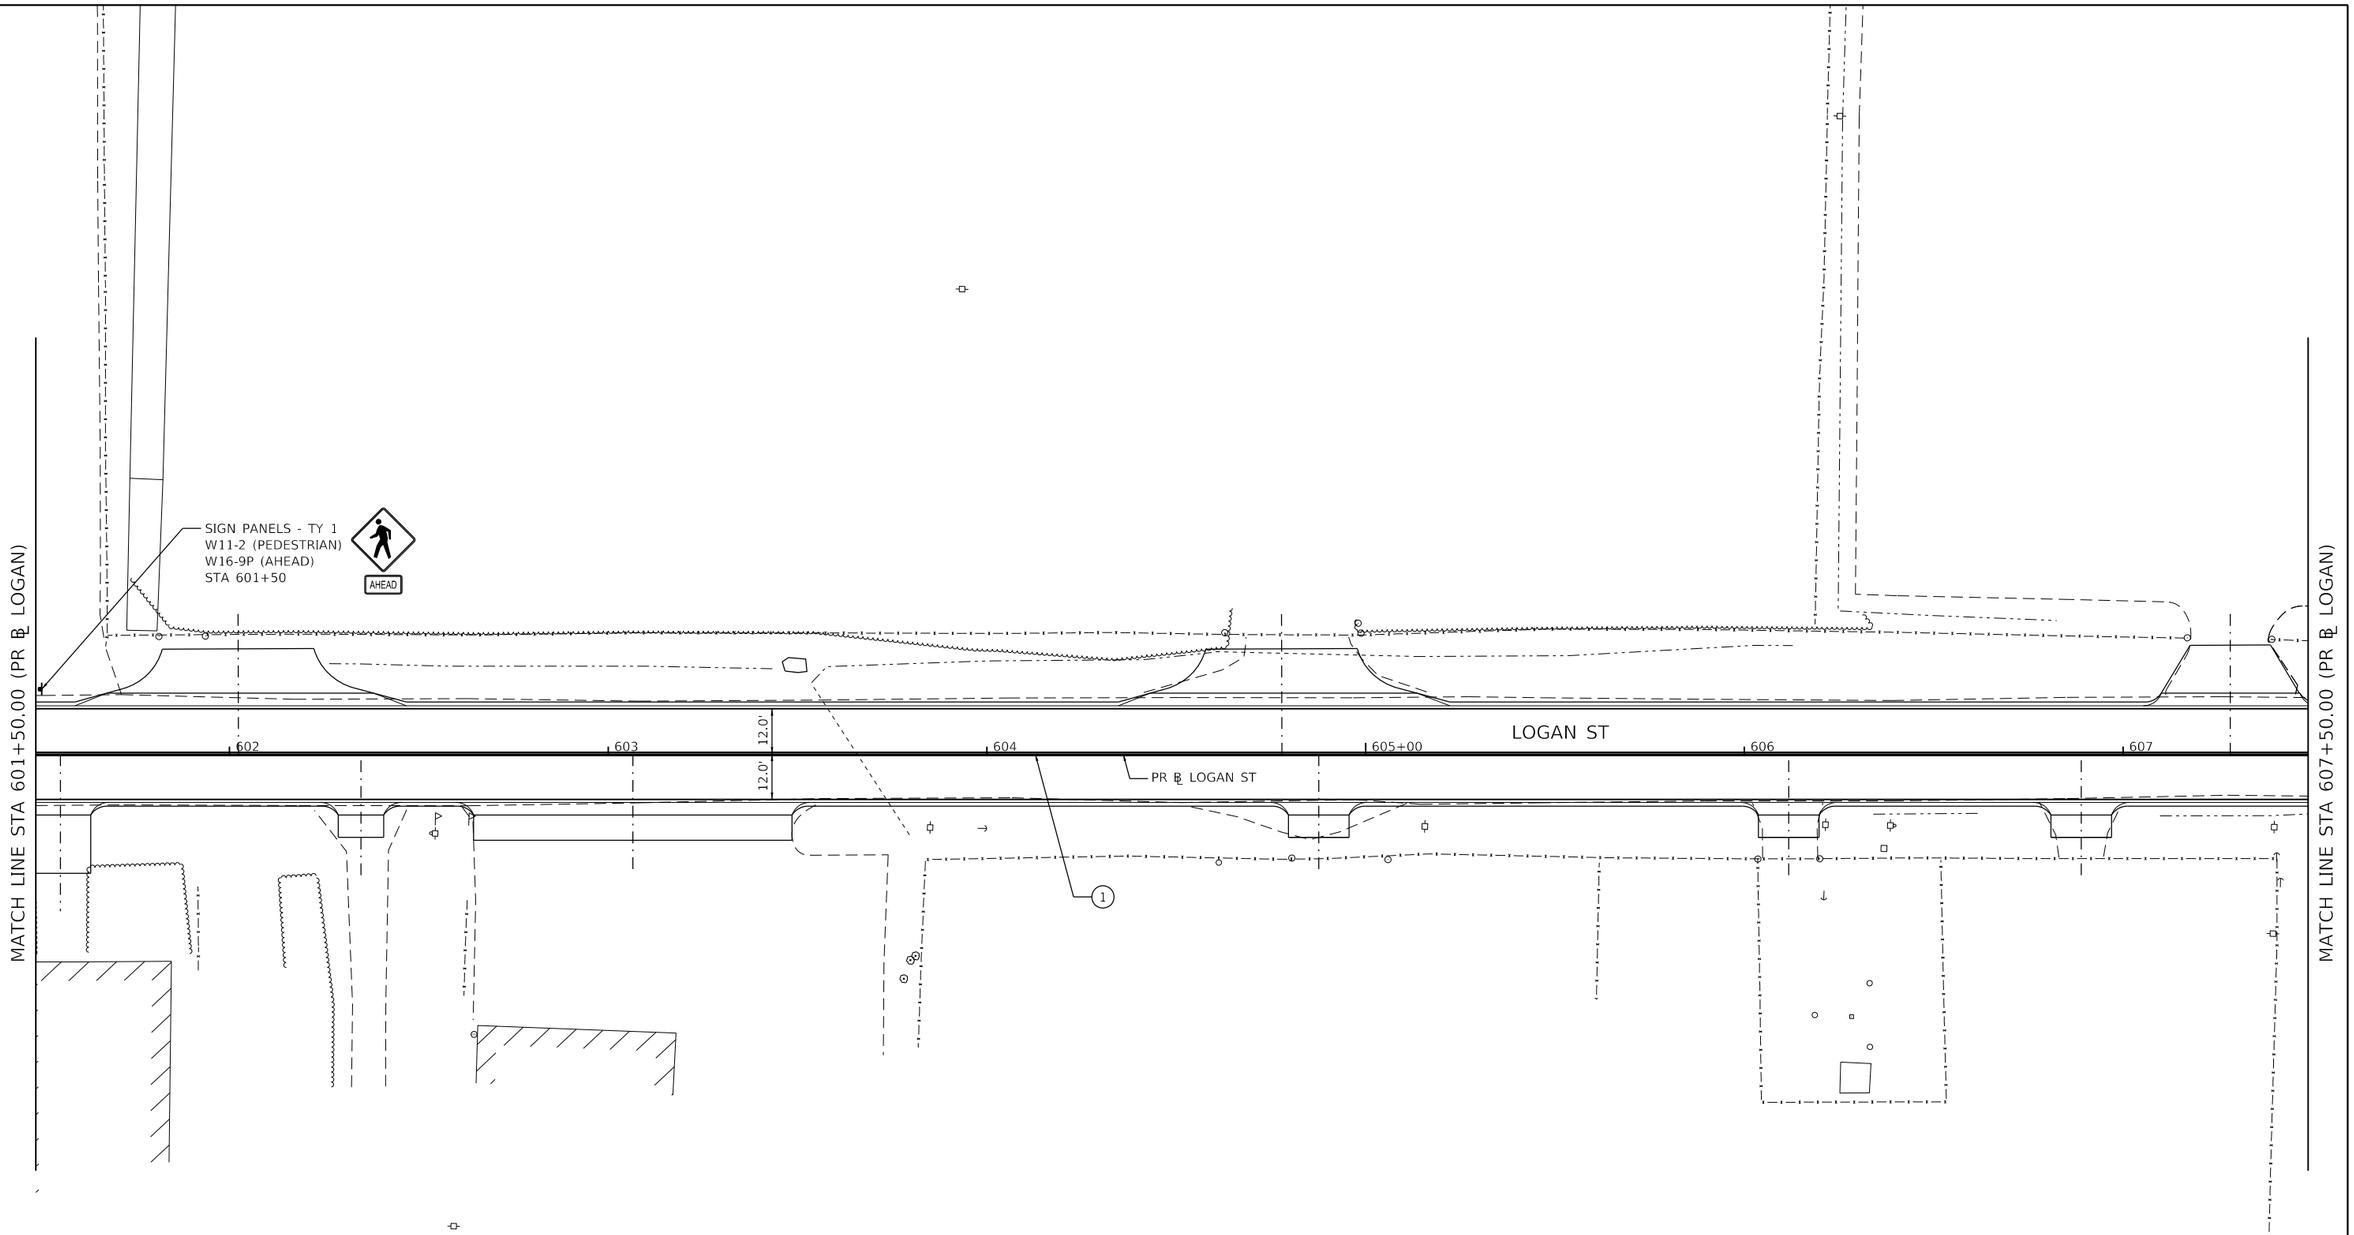

PAVEMENT MARKING & SIGNING NOTES

1. ALL PAVEMENT MARKINGS SHALL BE OF THE TYPE AND COLOR AS SPECIFIED IN THE PLANS AND SHALL BE PLACED PER DISTRICT 7 STANDARD 78000001 AND IDOT STANDARD 780001-05.
2. ALL PROPOSED AND RELOCATED SIGNS SHALL BE INSTALLED WITH NEW METAL POSTS PER IDOT STANDARDS 720001-01, 720006-04, AND 728001-01.
3. ALL STATIONS AND OFFSETS ARE NOTATED TO THEIR ADJACENT ROADWAY BASELINE.

PAVEMENT MARKING LEGEND

(1) MOD URETH PM LINE 4
(SOLID YELLOW, DOUBLE CENTERLINE, 11" C-C)

N

0 20 40

SCALE IN FEET

MODEL: Default
FILE NAME: pw:\\aecom-na-pw.bentley.com:AECOM_DS16_NA\Documents\60603202-Brush College\900-CAD GIS\910_CAD\03_SHEETS\04-KASKASKIA\Pavement Marking Plans\60603202_SHT_PMK-Sign_14_Logan_01.dgn

Kaskaskia Engineering Group, LLC PROFESSIONAL REGISTRATIONS — LICENSE NO. Illinois Professional Design Firm — 184.004773 Professional Engineering Group — 20-5006586	USER NAME = rjo	DESIGNED - NDP	REVISED -	STATE OF ILLINOIS DEPARTMENT OF TRANSPORTATION	EAST LOGAN STREET PAVEMENT MARKING & SIGNING PLAN
		DRAWN - NDP	REVISED -		
	PLOT SCALE = 40.0000 ' / in.	CHECKED - LDC	REVISED -		
	PLOT DATE = 10/30/2020	DATE - 10/30/2020	REVISED -		SCALE: 1"=20' — SHEET 14 OF 20 SHEETS — STA. 601+50.00 TO STA. 607+50.00

F.A.U. RTE.	SECTION	COUNTY	TOTAL SHEETS	SHEET NO.
7448	09-00933-01-BR	MACON	996	511
		CONTRACT NO. XXXX(XXX)		
	ILLINOIS FED. AID PROJECT			

PAVEMENT MARKING & SIGNING NOTES

1. ALL PAVEMENT MARKINGS SHALL BE OF THE TYPE AND COLOR AS SPECIFIED IN THE PLANS AND SHALL BE PLACED PER DISTRICT 7 STANDARD 78000001 AND IDOT STANDARD 780001-05.
2. RAISED REFLECTIVE PAVMENT MARKERS SHALL BE PLACED PER DISTRICT 7 STANDARD 78000001.
3. ALL PROPOSED AND RELOCATED SIGNS SHALL BE INSTALLED WITH NEW METAL POSTS PER IDOT STANDARDS 720001-01, 720006-04, AND 728001-01.
4. ALL STATIONS AND OFFSETS ARE NOTATED TO THEIR ADJACENT ROADWAY CENTERLINE.

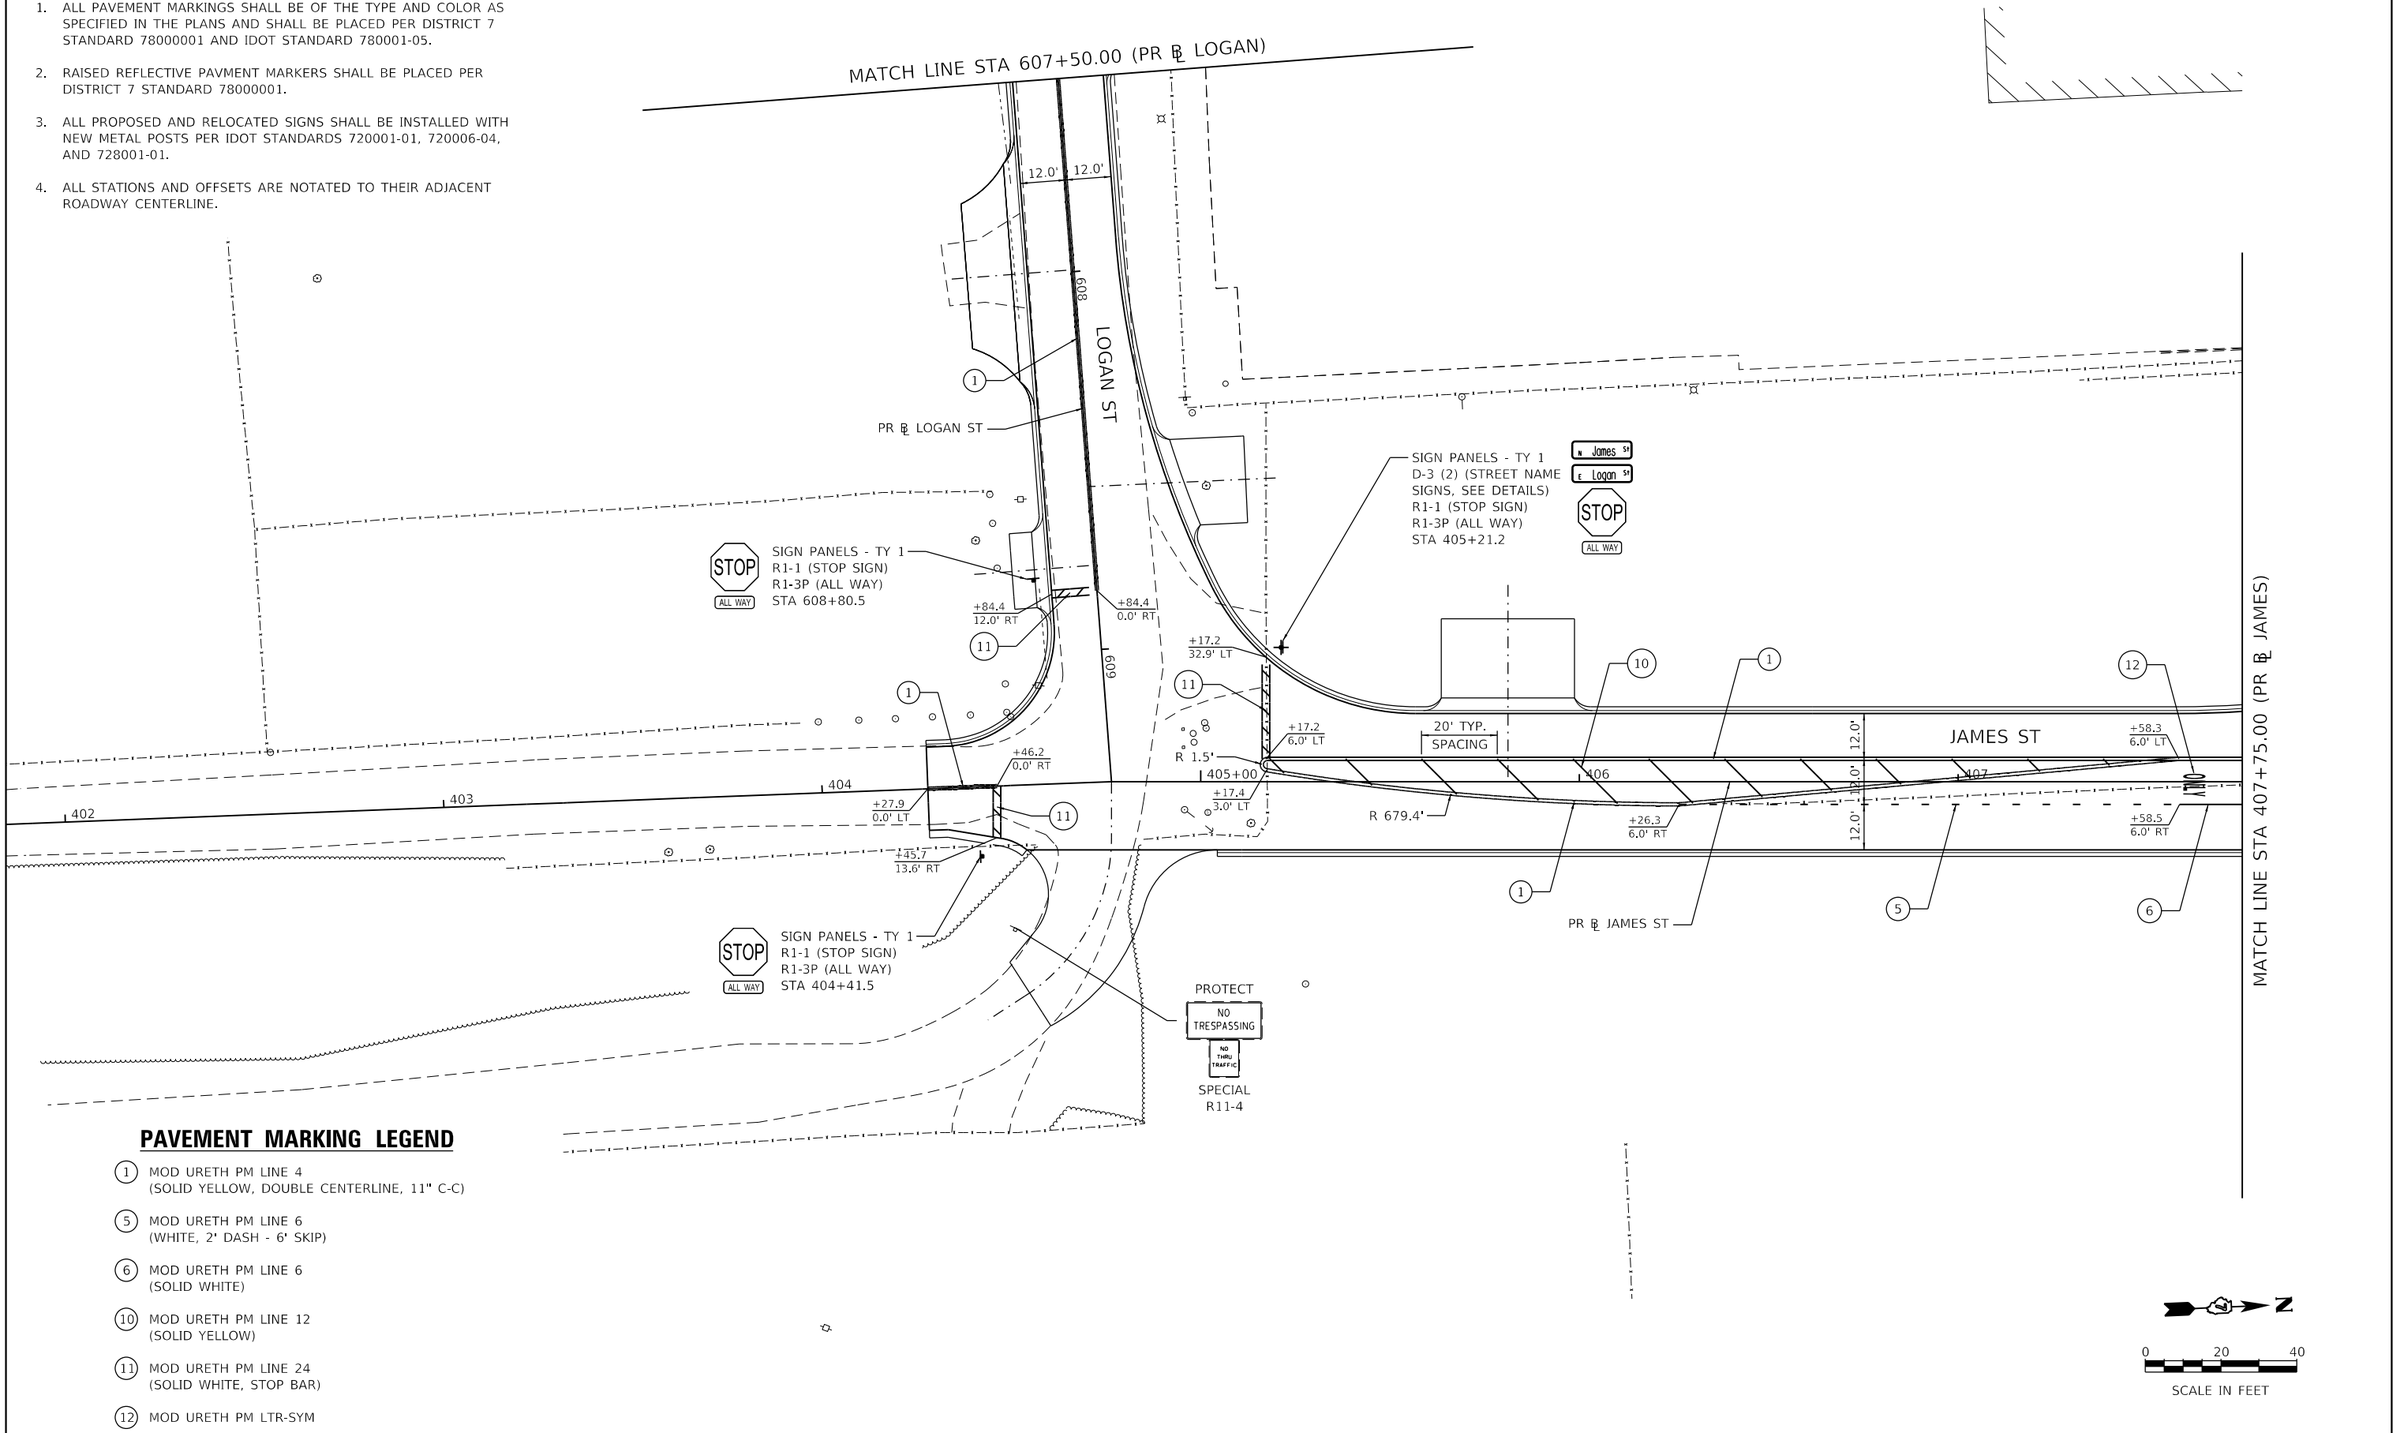

PAVEMENT MARKING LEGEND

(1) MOD URETH PM LINE 4
(SOLID YELLOW, DOUBLE CENTERLINE, 11" C-C)

(5) MOD URETH PM LINE 6
(WHITE, 2' DASH - 6' SKIP)

(6) MOD URETH PM LINE 6
(SOLID WHITE)

(10) MOD URETH PM LINE 12
(SOLID YELLOW)

(11) MOD URETH PM LINE 24
(SOLID WHITE, STOP BAR)

(12) MOD URETH PM LTR-SYM

MODEL: Default
FILE NAME: pw:\\aecom-na-pw.bentley.com:AECOM_DS16_NA\Documents\60603202-Brush College\900-CAD GIS\910_CAD\03_SHEETS\04-KASKASKIA\Pavement Marking Plans\60603202_SHT_PMK-Sign_15_James-01.dgn

Kaskaskia Engineering Group, LLC PROFESSIONAL REGISTRATIONS — LICENSE NO. Illinois Professional Design Firm — 184.004773 Professional Engineering Group — 20-5080586	USER NAME = rjo	DESIGNED - NDP	REVISED -
		DRAWN - NDP	REVISED -
	PLOT SCALE = 40.0000 ' / in.	CHECKED - LDC	REVISED -
	PLOT DATE = 10/30/2020	DATE - 10/30/2020	REVISED -

STATE OF ILLINOIS
DEPARTMENT OF TRANSPORTATION

NORTH JAMES STREET
PAVEMENT MARKING & SIGNING PLAN

SCALE: 1"=20' | SHEET 15 OF 20 SHEETS | STA. 607+50.00 TO STA. 407+75.00

F.A.U. RTE.	SECTION	COUNTY	TOTAL SHEETS	SHEET NO.
7448	09-00933-01-BR	MACON	996	512
		CONTRACT NO. XXXX(XXX)		
	ILLINOIS FED. AID PROJECT			

PAVEMENT MARKING & SIGNING NOTES

1. ALL PAVEMENT MARKINGS SHALL BE OF THE TYPE AND COLOR AS SPECIFIED IN THE PLANS AND SHALL BE PLACED PER DISTRICT 7 STANDARD 78000001 AND IDOT STANDARD 780001-05.

2. ALL STATIONS AND OFFSETS ARE NOTATED TO THEIR ADJACENT ROADWAY CENTERLINE.

PAVEMENT MARKING LEGEND

(1) MOD URETH PM LINE 4
(SOLID YELLOW, DOUBLE CENTERLINE, 11" C-C)

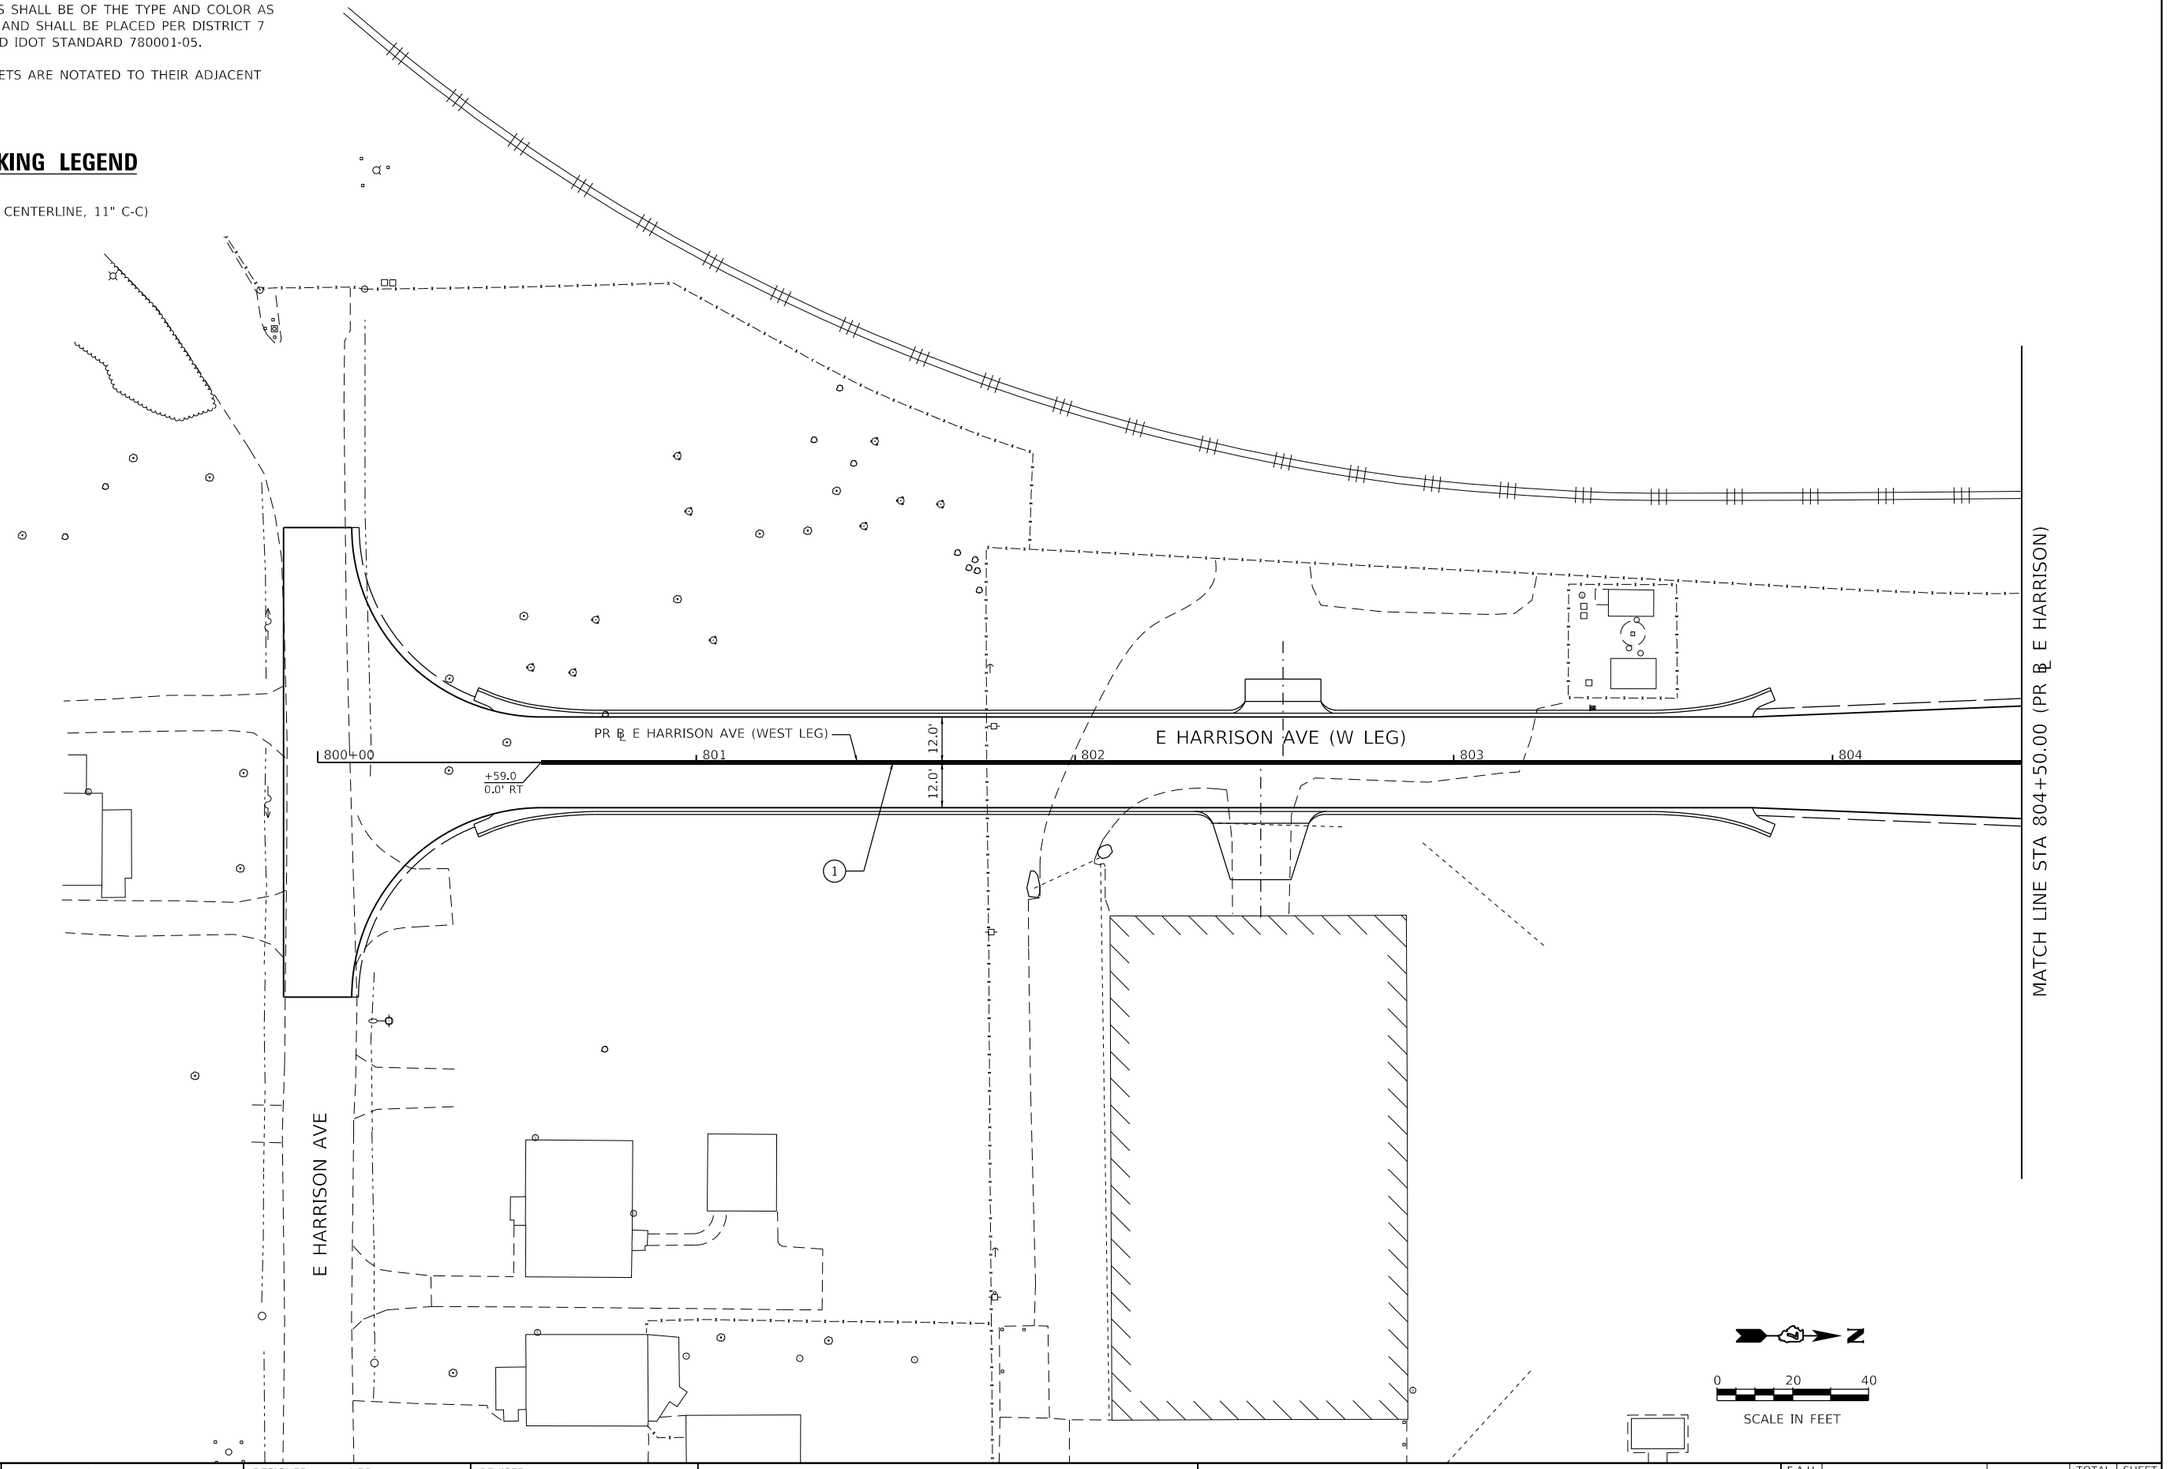

MODEL: Default
FILE NAME: pw:\\aecom-na-pw.bentley.com:AECOM_DS16_NA\Documents\60603202-Brush College\900-CAD GIS\910_CAD\03_SHEETS\04-KASKASKIA\Pavement Marking Plans\60603202_SHT_PMK-Sign_16_WHarrison-01.dgn

Kaskaskia Engineering Group, LLC
PROFESSIONAL REGISTRATIONS — LICENSE NO.
Illinois Professional Design Firm — 184.004773
Professional Engineering Group — 20-5080586

USER NAME = rjo	DESIGNED - NDP	REVISED -
	DRAWN - NDP	REVISED -
PLOT SCALE = 40.0000 ' / in.	CHECKED - LDC	REVISED -
PLOT DATE = 10/30/2020	DATE - 10/30/2020	REVISED -

STATE OF ILLINOIS
DEPARTMENT OF TRANSPORTATION

E HARRISON AVENUE (WEST LEG)
PAVEMENT MARKING & SIGNING PLAN

SCALE: 1"=20' | SHEET 16 OF 20 SHEETS | STA. 800+00.00 TO STA. 804+50.00

F.A.U. RTE.	SECTION	COUNTY	TOTAL SHEETS	SHEET NO.
7448	09-00933-01-BR	MACON	996	513
		CONTRACT NO. XXXX(XXX)		
		ILLINOIS	FED. AID PROJECT	

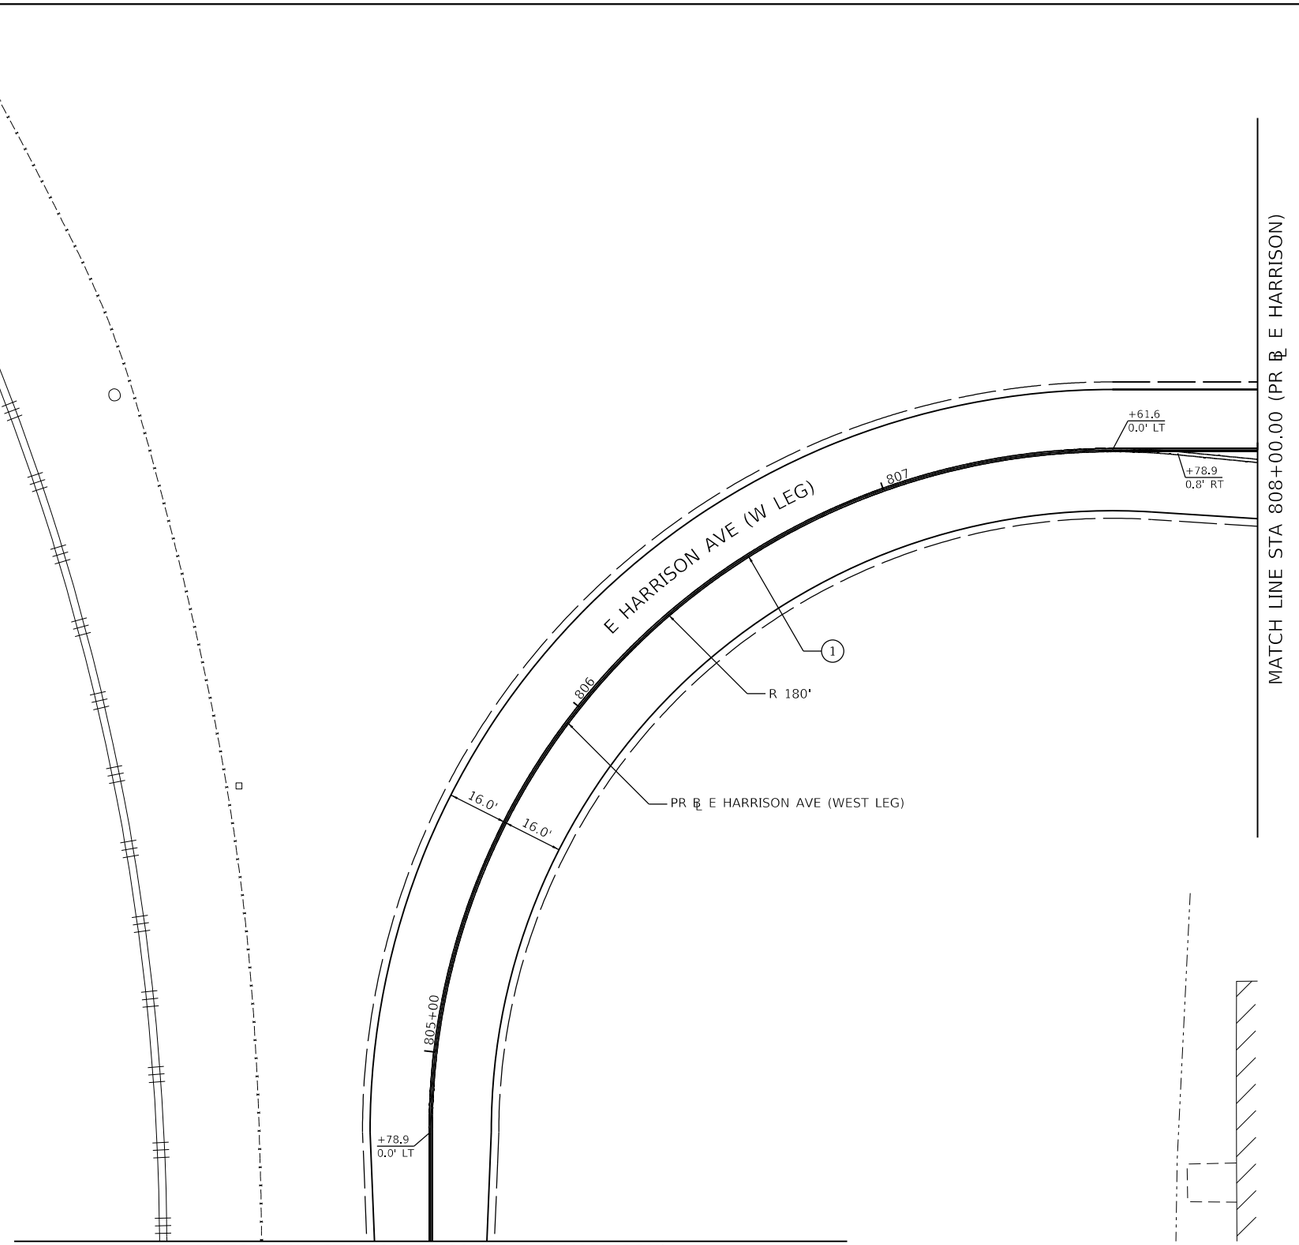

PAVEMENT MARKING & SIGNING NOTES

1. ALL PAVEMENT MARKINGS SHALL BE OF THE TYPE AND COLOR AS SPECIFIED IN THE PLANS AND SHALL BE PLACED PER DISTRICT 7 STANDARD 78000001 AND IDOT STANDARD 780001-05.
2. ALL STATIONS AND OFFSETS ARE NOTATED TO THEIR ADJACENT ROADWAY CENTERLINE.

PAVEMENT MARKING LEGEND

(1) MOD URETH PM LINE 4
(SOLID YELLOW, DOUBLE CENTERLINE, 11" C-C)

N

SCALE IN FEET 0 20 40

MODEL: Default
FILE NAME: pw:\\aecom-na-pw.bentley.com:AECOM_DS16_NA\Documents\60603202-Brush College\900-CAD GIS\910_CAD\03_SHEETS\04-KASKASKIA\Pavement Marking Plans\60603202_SHT_PMK-Sign_17_WHarrison-02.dgn

Kaskaskia Engineering Group, LLC PROFESSIONAL REGISTRATIONS — LICENSE NO. Illinois Professional Design Firm — 184.004773 Professional Engineering Group — 20-5000586	USER NAME = rjo	DESIGNED - NDP	REVISED -	STATE OF ILLINOIS DEPARTMENT OF TRANSPORTATION	E HARRISON AVENUE (WEST LEG) PAVEMENT MARKING & SIGNING PLAN
		DRAWN - NDP	REVISED -		
	PLOT SCALE = 40.0000 ' / in.	CHECKED - LDC	REVISED -		SCALE: 1"=20' | SHEET 17 OF 20 SHEETS | STA. 804+50.00 TO STA. 808+00.00
	PLOT DATE = 10/30/2020	DATE - 10/30/2020	REVISED -		

F.A.U. RTE.	SECTION	COUNTY	TOTAL SHEETS	SHEET NO.
7448	09-00933-01-BR	MACON	996	514
		CONTRACT NO. XXXX(XXX)		
	ILLINOIS	FED. AID PROJECT		

PAVEMENT MARKING & SIGNING NOTES

1. ALL PAVEMENT MARKINGS SHALL BE OF THE TYPE AND COLOR AS SPECIFIED IN THE PLANS AND SHALL BE PLACED PER DISTRICT 7 STANDARD 78000001 AND IDOT STANDARD 780001-05.

2. ALL STATIONS AND OFFSETS ARE NOTATED TO THEIR ADJACENT ROADWAY BASELINE.

PAVEMENT MARKING LEGEND

(1) MOD URETH PM LINE 4
(SOLID YELLOW, DOUBLE CENTERLINE, 11" C-C)

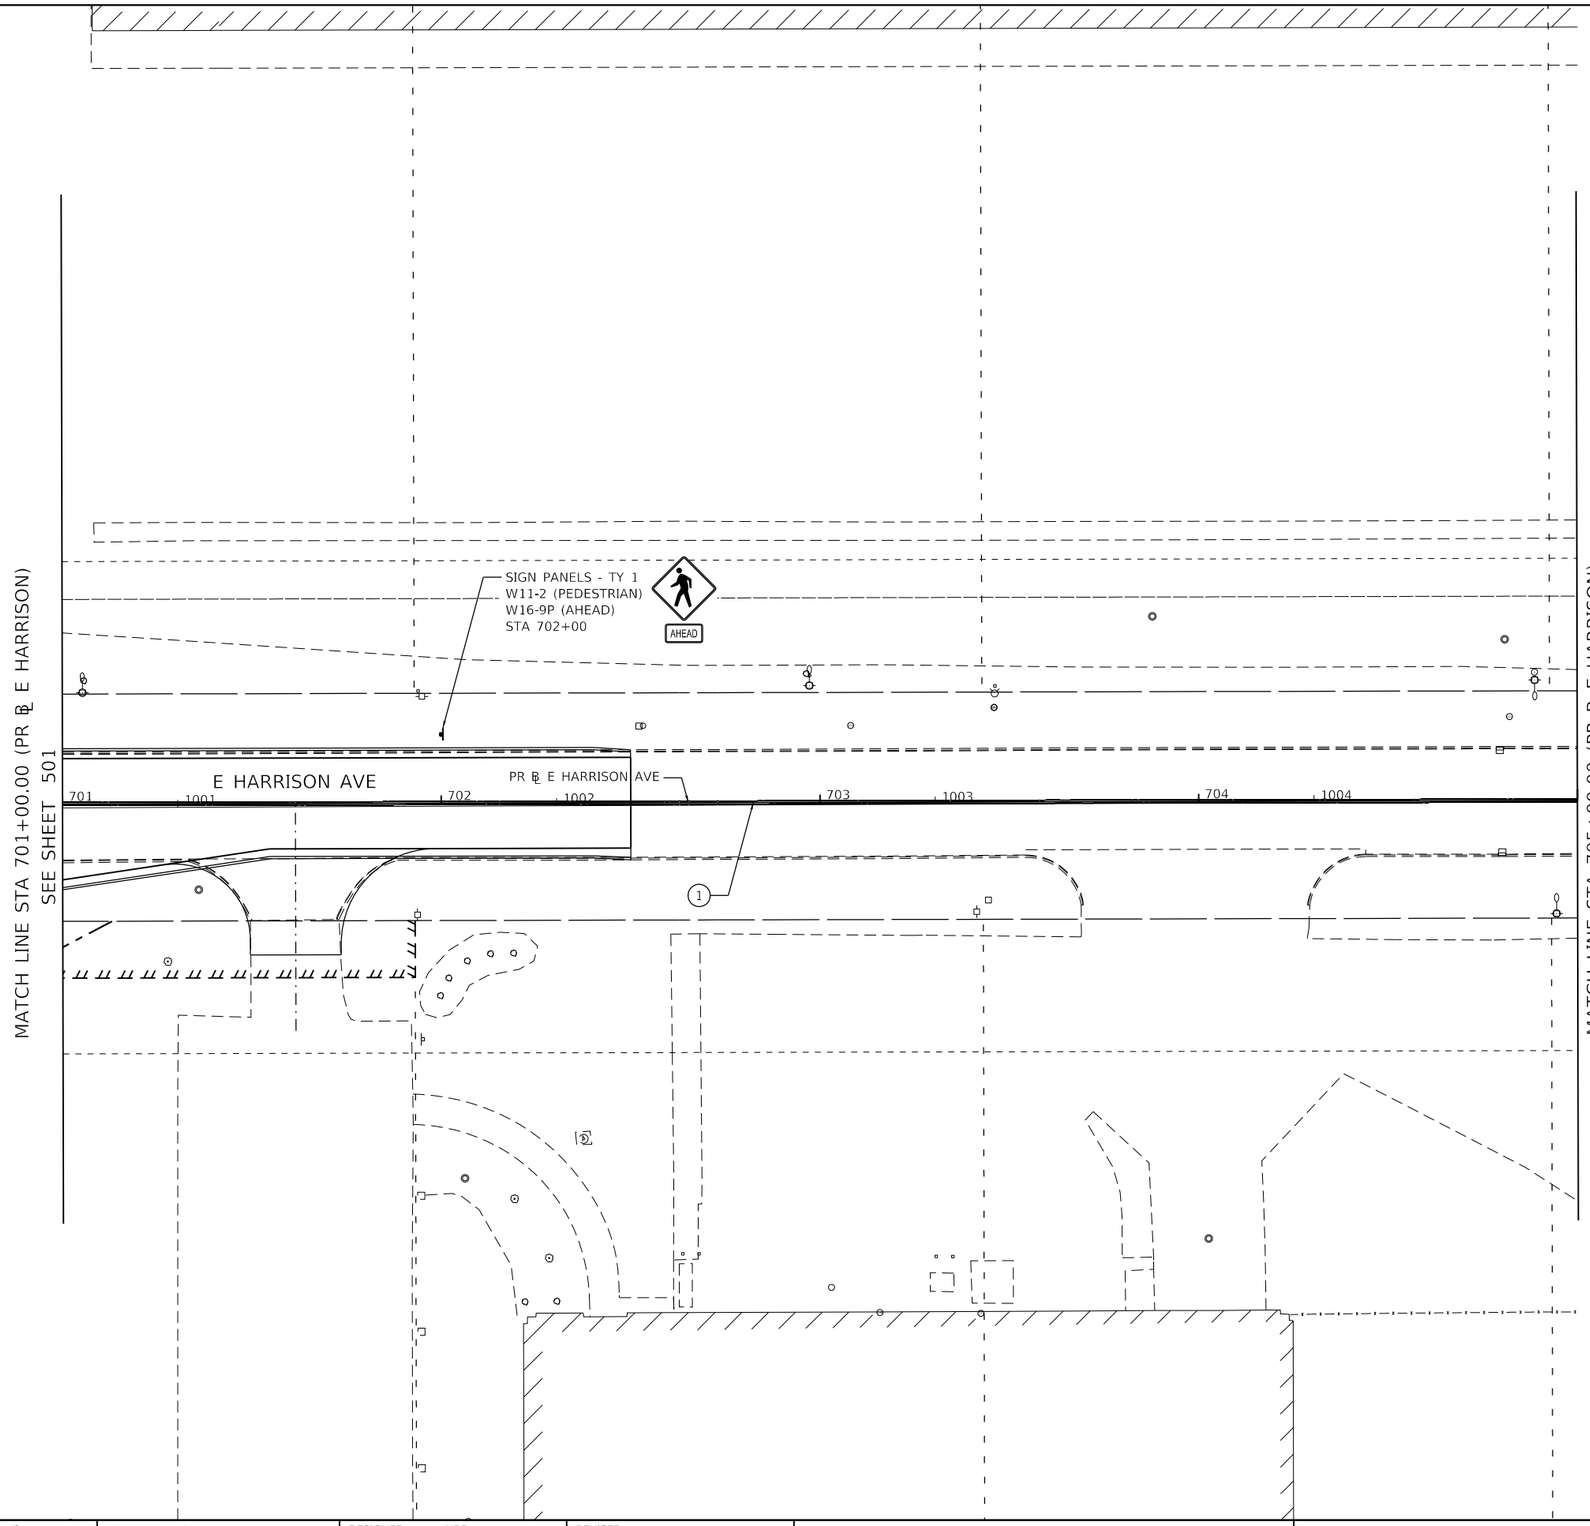

N

0 20 40

SCALE IN FEET

MODEL: Default
FILE NAME: pw:\\aecom-na-pw.bentley.com:AECOM_DS16_NA\Documents\60603202-Brush College\900-CAD GIS\910_CAD\03_SHEETS\04-KASKASKIA\Pavement Marking Plans\60603202_SHT_PMK-Sign_18_EHarrison-01.dgn

Kaskaskia Engineering Group, LLC
PROFESSIONAL REGISTRATIONS — LICENSE NO.
Illinois Professional Design Firm — 184.004753
Professional Engineering Group — 20-5080586

USER NAME = rjo	DESIGNED - NDP	REVISED -
	DRAWN - NDP	REVISED -
PLOT SCALE = 40.0000 ' / in.	CHECKED - LDC	REVISED -
PLOT DATE = 10/30/2020	DATE - 10/30/2020	REVISED -

STATE OF ILLINOIS
DEPARTMENT OF TRANSPORTATION

E HARRISON AVENUE (EAST LEG)
PAVEMENT MARKING & SIGNING PLAN

SCALE: 1"=20' | SHEET 18 OF 20 SHEETS | STA. 701+00.00 TO STA. 705+00.00

F.A.U. RTE.	SECTION	COUNTY	TOTAL SHEETS	SHEET NO.
7448	09-00933-01-BR	MACON	996	515
		CONTRACT NO. XXXX(XXX)		
	ILLINOIS	FED. AID PROJECT		

PAVEMENT MARKING & SIGNING NOTES

1. ALL PAVEMENT MARKINGS SHALL BE OF THE TYPE AND COLOR AS SPECIFIED IN THE PLANS AND SHALL BE PLACED PER DISTRICT 7 STANDARD 78000001 AND IDOT STANDARD 780001-05.

2. ALL STATIONS AND OFFSETS ARE NOTATED TO THEIR ADJACENT ROADWAY BASELINE.

PAVEMENT MARKING LEGEND

(1) MOD URETH PM LINE 4
(SOLID YELLOW, DOUBLE CENTERLINE, 11" C-C)

(11) MOD URETH PM LINE 24
(SOLID WHITE, STOP BAR)

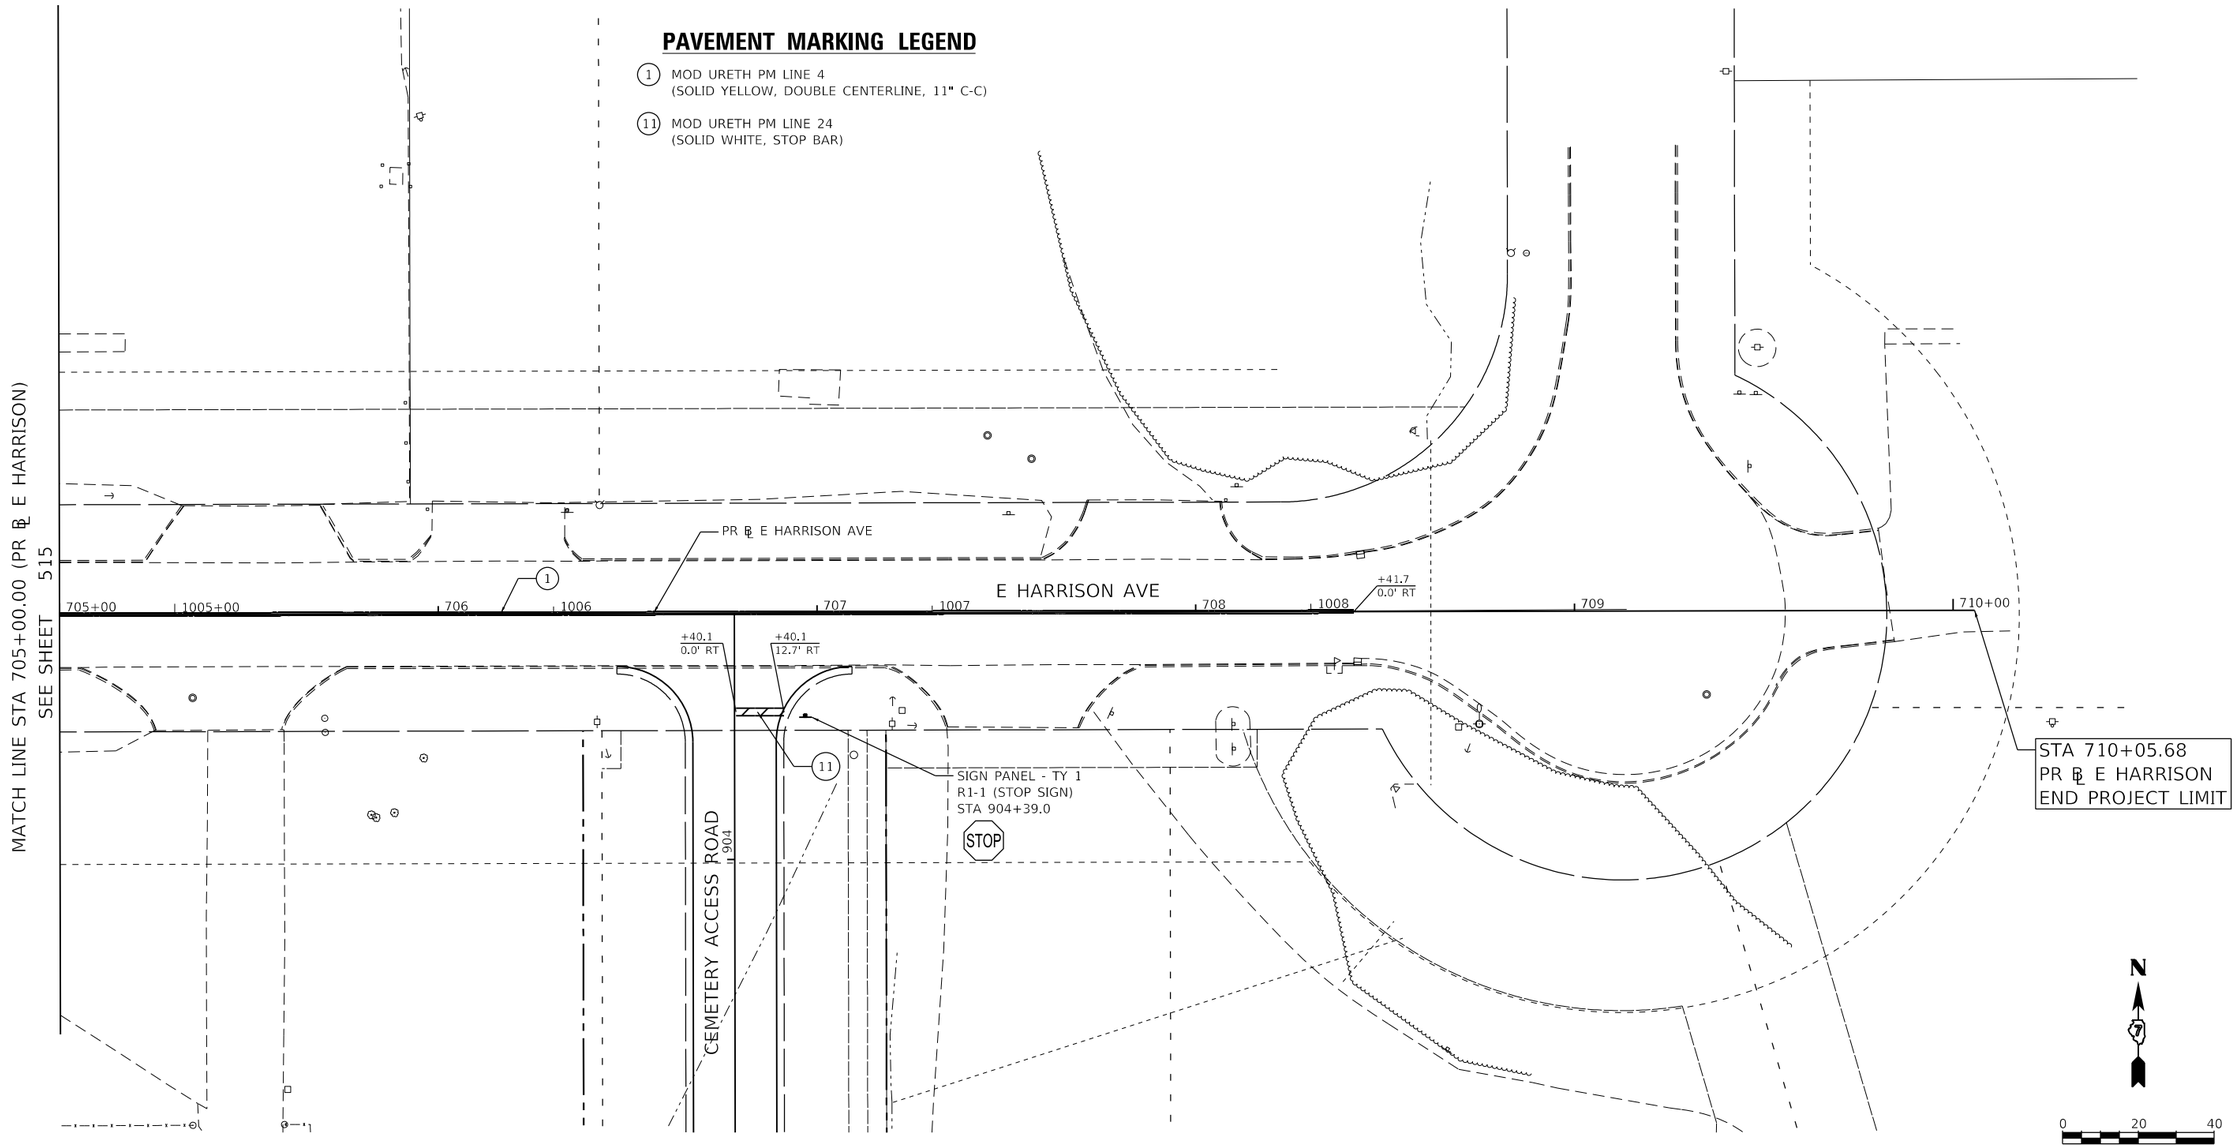

MODEL: Default
FILE NAME: pw:\\aecom-na-pw.bentley.com:AECOM_DS16_NA\Documents\60603202-Brush College\900-CAD GIS\910_CAD\03_SHEETS\04-KASKASKIA\Pavement Marking Plans\60603202_SHT_PMK-Sign_19_EHarrison-02.dgn

USER NAME = rjo	DESIGNED - NDP	REVISED -	
	DRAWN - NDP	REVISED -	
PLOT SCALE = 40.0000 ' / in.	CHECKED - LDC	REVISED -	
PLOT DATE = 10/30/2020	DATE - 10/30/2020	REVISED -	

Kaskaskia Engineering Group, LLC
PROFESSIONAL REGISTRATIONS — LICENSE NO.
Illinois Professional Design Firm — 184.004773
Professional Engineering Group — 20-5006586

STATE OF ILLINOIS
DEPARTMENT OF TRANSPORTATION

E HARRISON AVENUE (EAST LEG)
PAVEMENT MARKING & SIGNING PLAN

SCALE: 1"=20' | SHEET 19 OF 20 SHEETS | STA. 705+00.00 TO STA. 710+05.68

F.A.U. RTE.	SECTION	COUNTY	TOTAL SHEETS	SHEET NO.
7448	09-00933-01-BR	MACON	996	516
		CONTRACT NO. XXXX(XXX)		
	ILLINOIS FED. AID PROJECT			

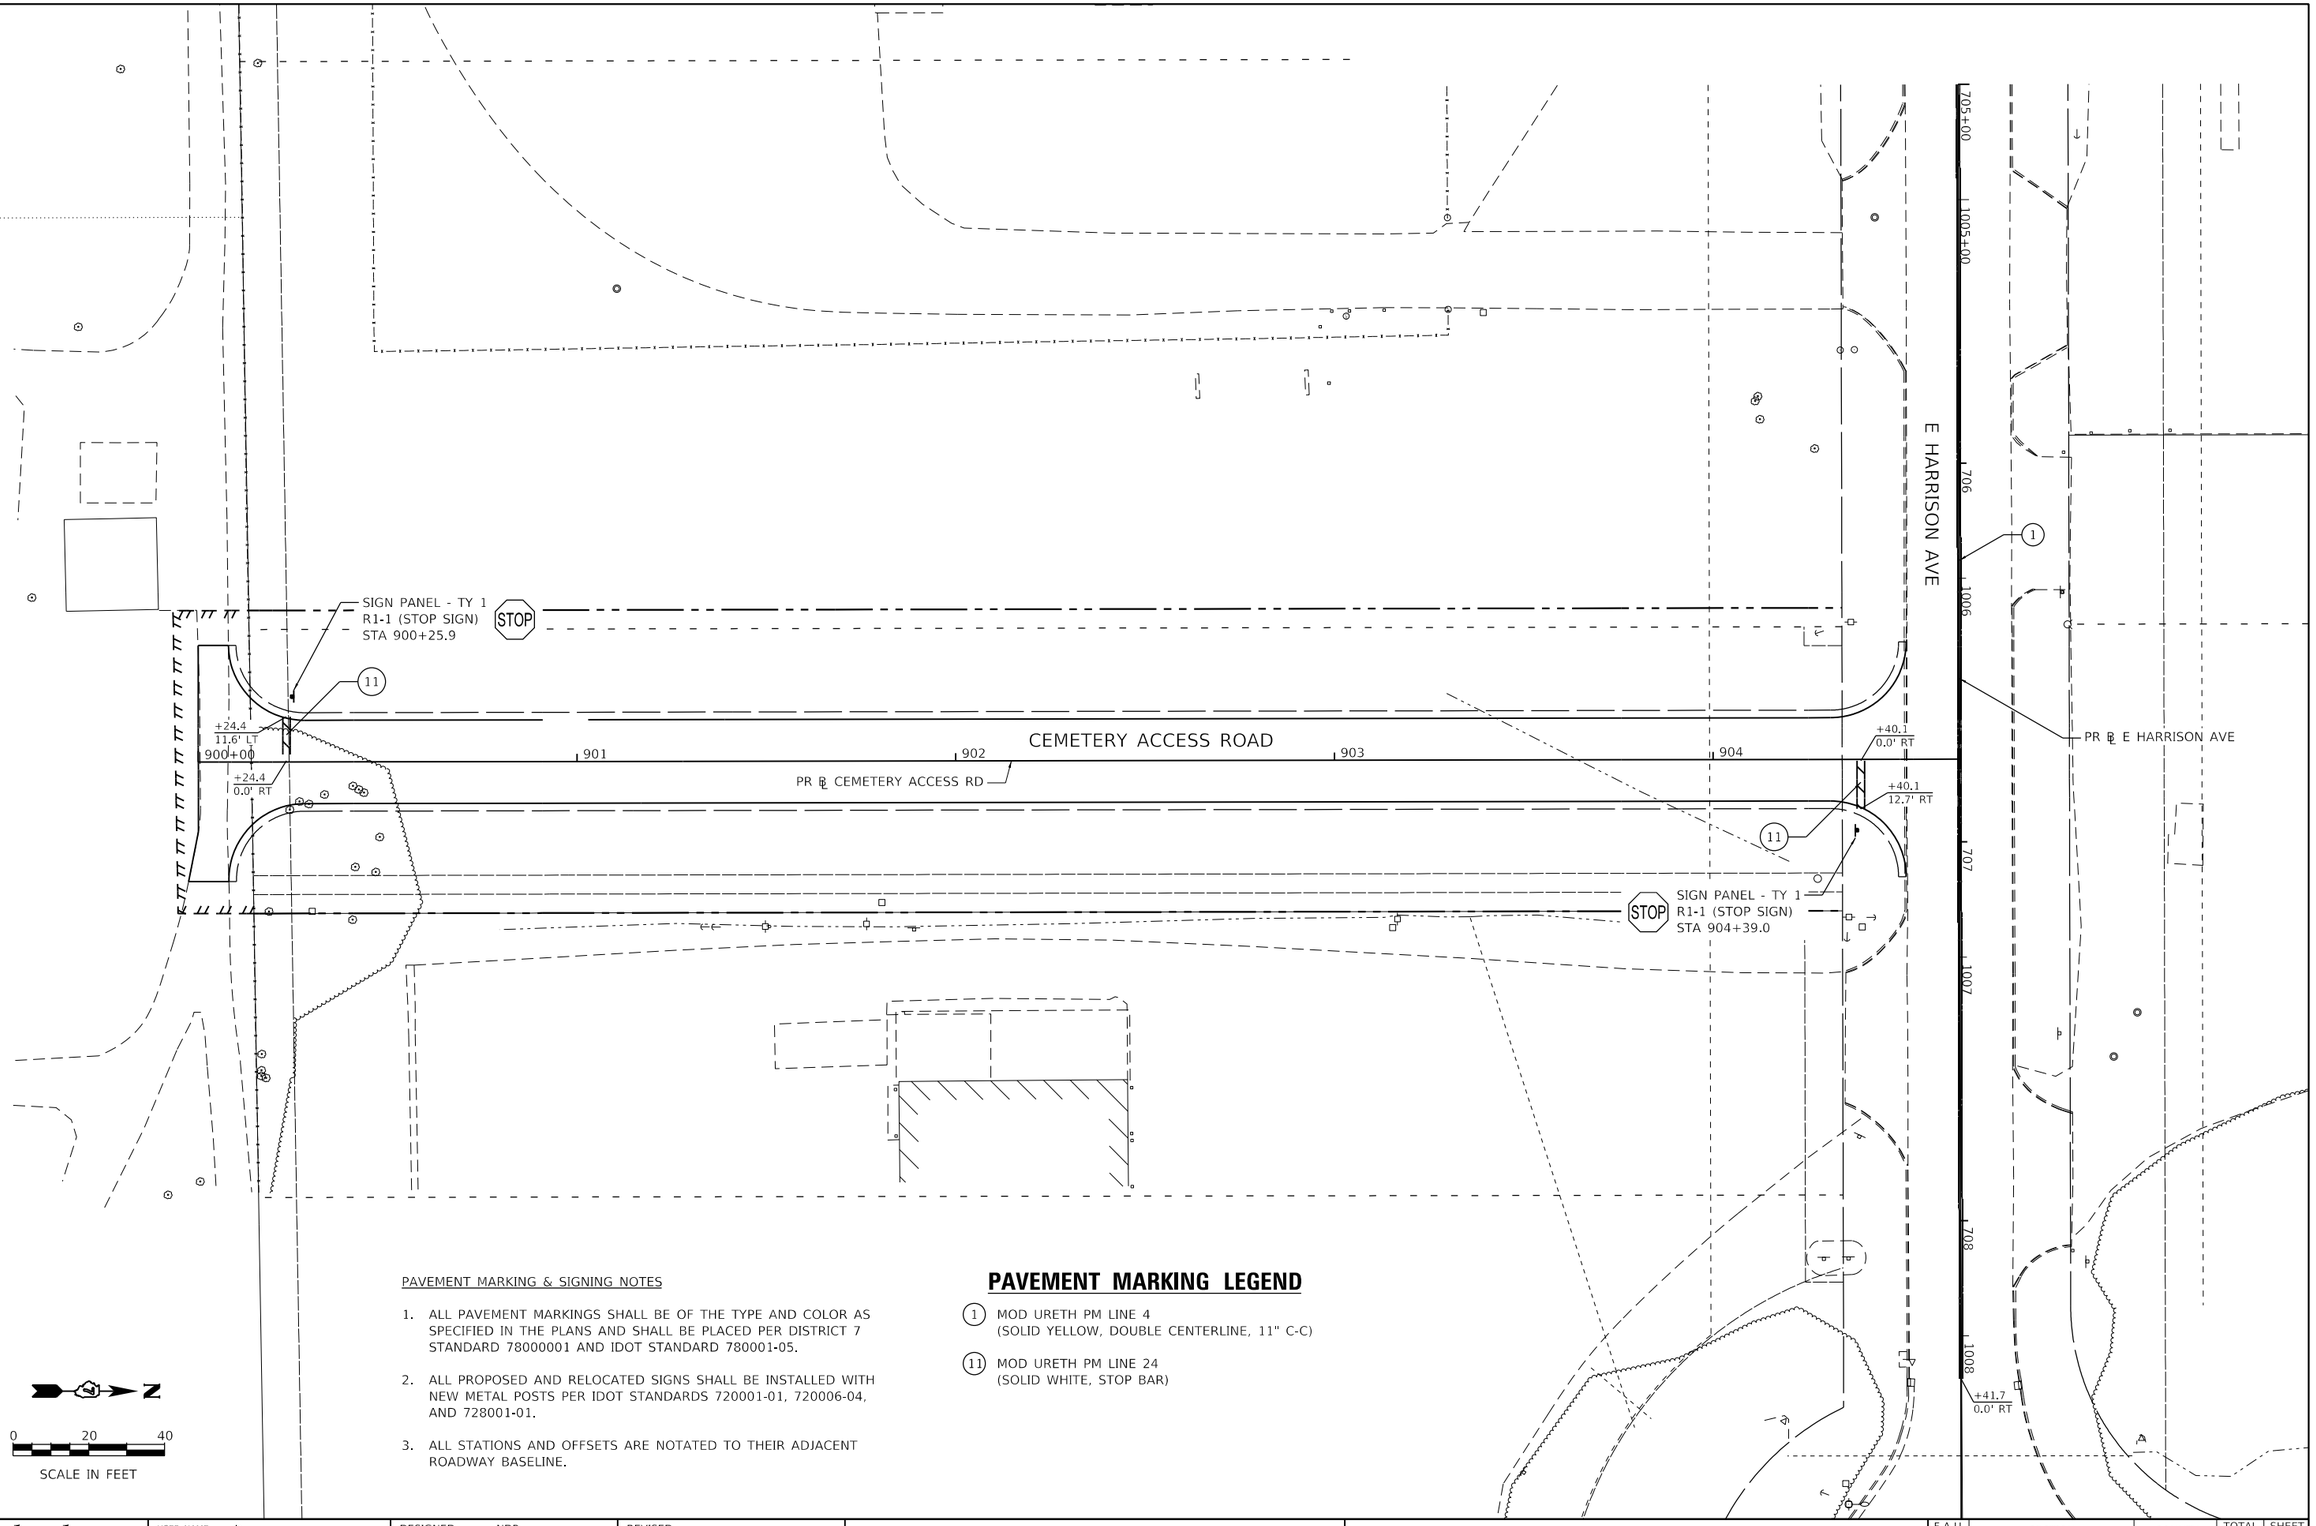

PAVEMENT MARKING & SIGNING NOTES

1. ALL PAVEMENT MARKINGS SHALL BE OF THE TYPE AND COLOR AS SPECIFIED IN THE PLANS AND SHALL BE PLACED PER DISTRICT 7 STANDARD 78000001 AND IDOT STANDARD 780001-05.
2. ALL PROPOSED AND RELOCATED SIGNS SHALL BE INSTALLED WITH NEW METAL POSTS PER IDOT STANDARDS 720001-01, 720006-04, AND 728001-01.
3. ALL STATIONS AND OFFSETS ARE NOTATED TO THEIR ADJACENT ROADWAY BASELINE.

PAVEMENT MARKING LEGEND

(1) MOD URETH PM LINE 4
(SOLID YELLOW, DOUBLE CENTERLINE, 11" C-C)

(11) MOD URETH PM LINE 24
(SOLID WHITE, STOP BAR)

MODEL: Default
FILE NAME: pw:\\aecom-na-pw.bentley.com:AECOM_DS16_NA\Documents\60603202-Brush College\900-CAD GIS\910_CAD\03_SHEETS\04-KASKASKIA\Pavement Marking Plans\60603202_SHT_PMK-Sign_20_Cemetery-01.dgn

Kaskaskia Engineering Group, LLC
PROFESSIONAL REGISTRATIONS — LICENSE NO.
Illinois Professional Design Firm — 184.004773
Professional Engineering Group — 20-5080586

USER NAME = rjo	DESIGNED - NDP	REVISED -	
	DRAWN - NDP	REVISED -	
PLOT SCALE = 40.0000 ' / in.	CHECKED - LDC	REVISED -	
PLOT DATE = 10/30/2020	DATE - 10/30/2020	REVISED -	

STATE OF ILLINOIS
DEPARTMENT OF TRANSPORTATION

E HARRISON AVENUE (EAST LEG) & CEMETERY ROAD
PAVEMENT MARKING & SIGNING PLAN

SCALE: 1"=20' | SHEET 20 OF 20 SHEETS | STA. 900+00.00 TO STA. 904+52.12

F.A.U. RTE.	SECTION	COUNTY	TOTAL SHEETS	SHEET NO.
7448	09-00933-01-BR	MACON	996	517
		CONTRACT NO. XXXX(XXX)		
	ILLINOIS	FED. AID PROJECT		

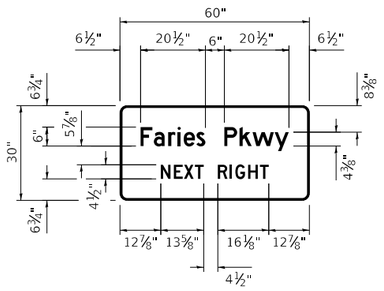

D3-2 - STA 51+95.0 RT

DETAIL OF
SIGN PANEL - TYPE 2

(NOT TO SCALE)

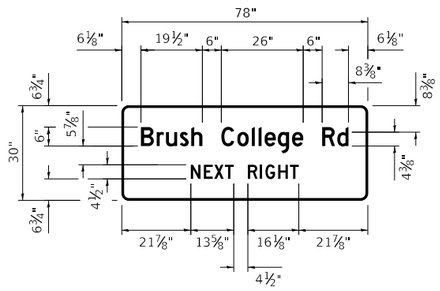

D3-2 - STA 210+75.8 RT

DETAIL OF
SIGN PANEL - TYPE 2

(NOT TO SCALE)

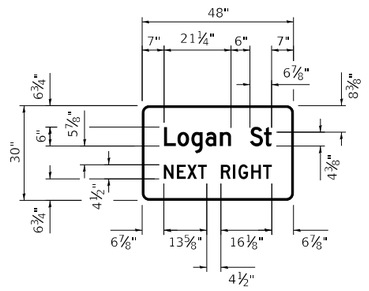

D3-2 - STA 302+00.0 RT

DETAIL OF
SIGN PANEL - TYPE 2

(NOT TO SCALE)

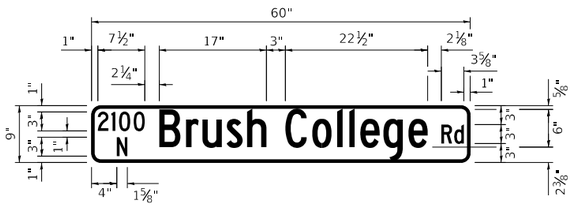

D3-1 - STA 73+16.0 LT

DETAIL OF
SIGN PANEL - TYPE 1

(NOT TO SCALE)

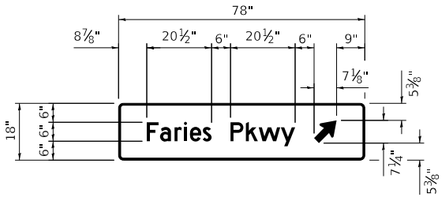

D1-1d - STA 54+33.6 RT

DETAIL OF
SIGN PANEL - TYPE 2

(NOT TO SCALE)

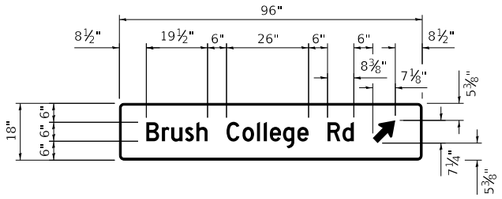

D1-1d - STA 213+95.6 RT

DETAIL OF
SIGN PANEL - TYPE 2

(NOT TO SCALE)

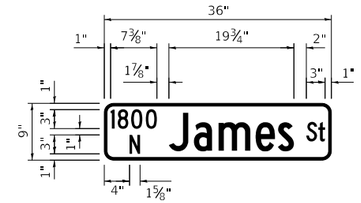

D3-1 - STA 405+21.2 LT
STA 408+66.2 RT

DETAIL OF
SIGN PANEL - TYPE 1

(NOT TO SCALE)

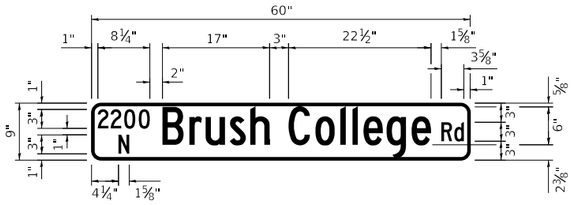

D3-1 - STA 701+66.9 RT

DETAIL OF
SIGN PANEL - TYPE 1

(NOT TO SCALE)

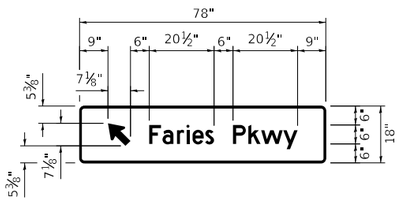

D1-1d - STA 58+03.2 LT

DETAIL OF
SIGN PANEL - TYPE 2

(NOT TO SCALE)

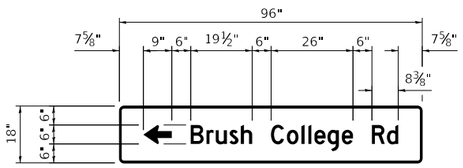

D1-1d - STA 219+74.6 LT

DETAIL OF
SIGN PANEL - TYPE 2

(NOT TO SCALE)

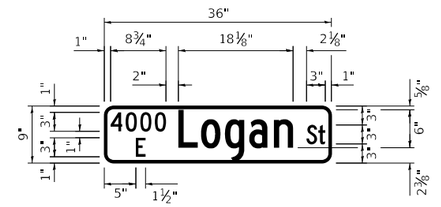

D3-1 - STA 405+21.2 LT

DETAIL OF
SIGN PANEL - TYPE 1

(NOT TO SCALE)

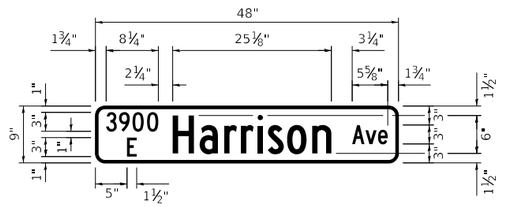

D3-1 - STA 701+66.9 RT

DETAIL OF
SIGN PANEL - TYPE 1

(NOT TO SCALE)

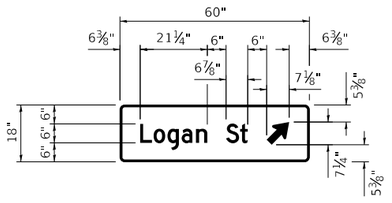

D1-1d - STA 304+25.0 RT

DETAIL OF
SIGN PANEL - TYPE 1

(NOT TO SCALE)

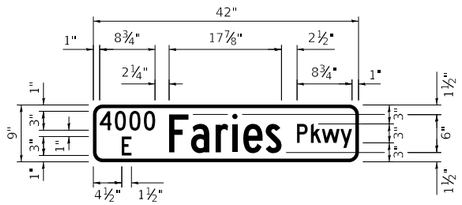

D3-1 - STA 408+66.2 RT

DETAIL OF
SIGN PANEL - TYPE 1

(NOT TO SCALE)

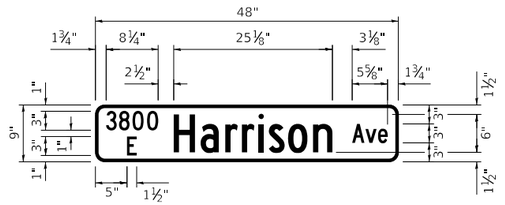

D3-1 - STA 73+16.0 LT

DETAIL OF
SIGN PANEL - TYPE 1

(NOT TO SCALE)

MODEL: Default
FILE NAME: pw:\\aecom-na-piw.bentley.com:aECOM_DS16_NA\Documents\60603202-Brush College\900-CAD GIS\910_CAD\03_SHEETS\04-KASKASKIA\Pavement Marking Plans\60603202_SHT_PMK-Sign_21_Signs-01.dgn

Kaskaskia Engineering Group, LLC
PROFESSIONAL REGISTRATIONS — LICENSE NO.
Illinois Professional Design Firm — 184.004773
Professional Engineering Group — 20-5080586

USER NAME = rjo	DESIGNED - LDC	REVISED -	
	DRAWN - RJO	REVISED -	
PLOT SCALE = 2.0000 ' / in.	CHECKED - LDC	REVISED -	
PLOT DATE = 10/30/2020	DATE - 10/30/2020	REVISED -	

STATE OF ILLINOIS
DEPARTMENT OF TRANSPORTATION

BRUSH COLLEGE ROAD & FARIES PARKWAY
PAVEMENT MARKING & SIGNING – SIGN PANELS

SCALE: | SHEET 1 OF 1 SHEETS | STA. | TO STA.

F.A.U. RTE.	SECTION	COUNTY	TOTAL SHEETS	SHEET NO.
7448	09-00933-01-BR	MACON	996	518
		CONTRACT NO. XXXX(XXX)		
		ILLINOIS	FED. AID PROJECT	