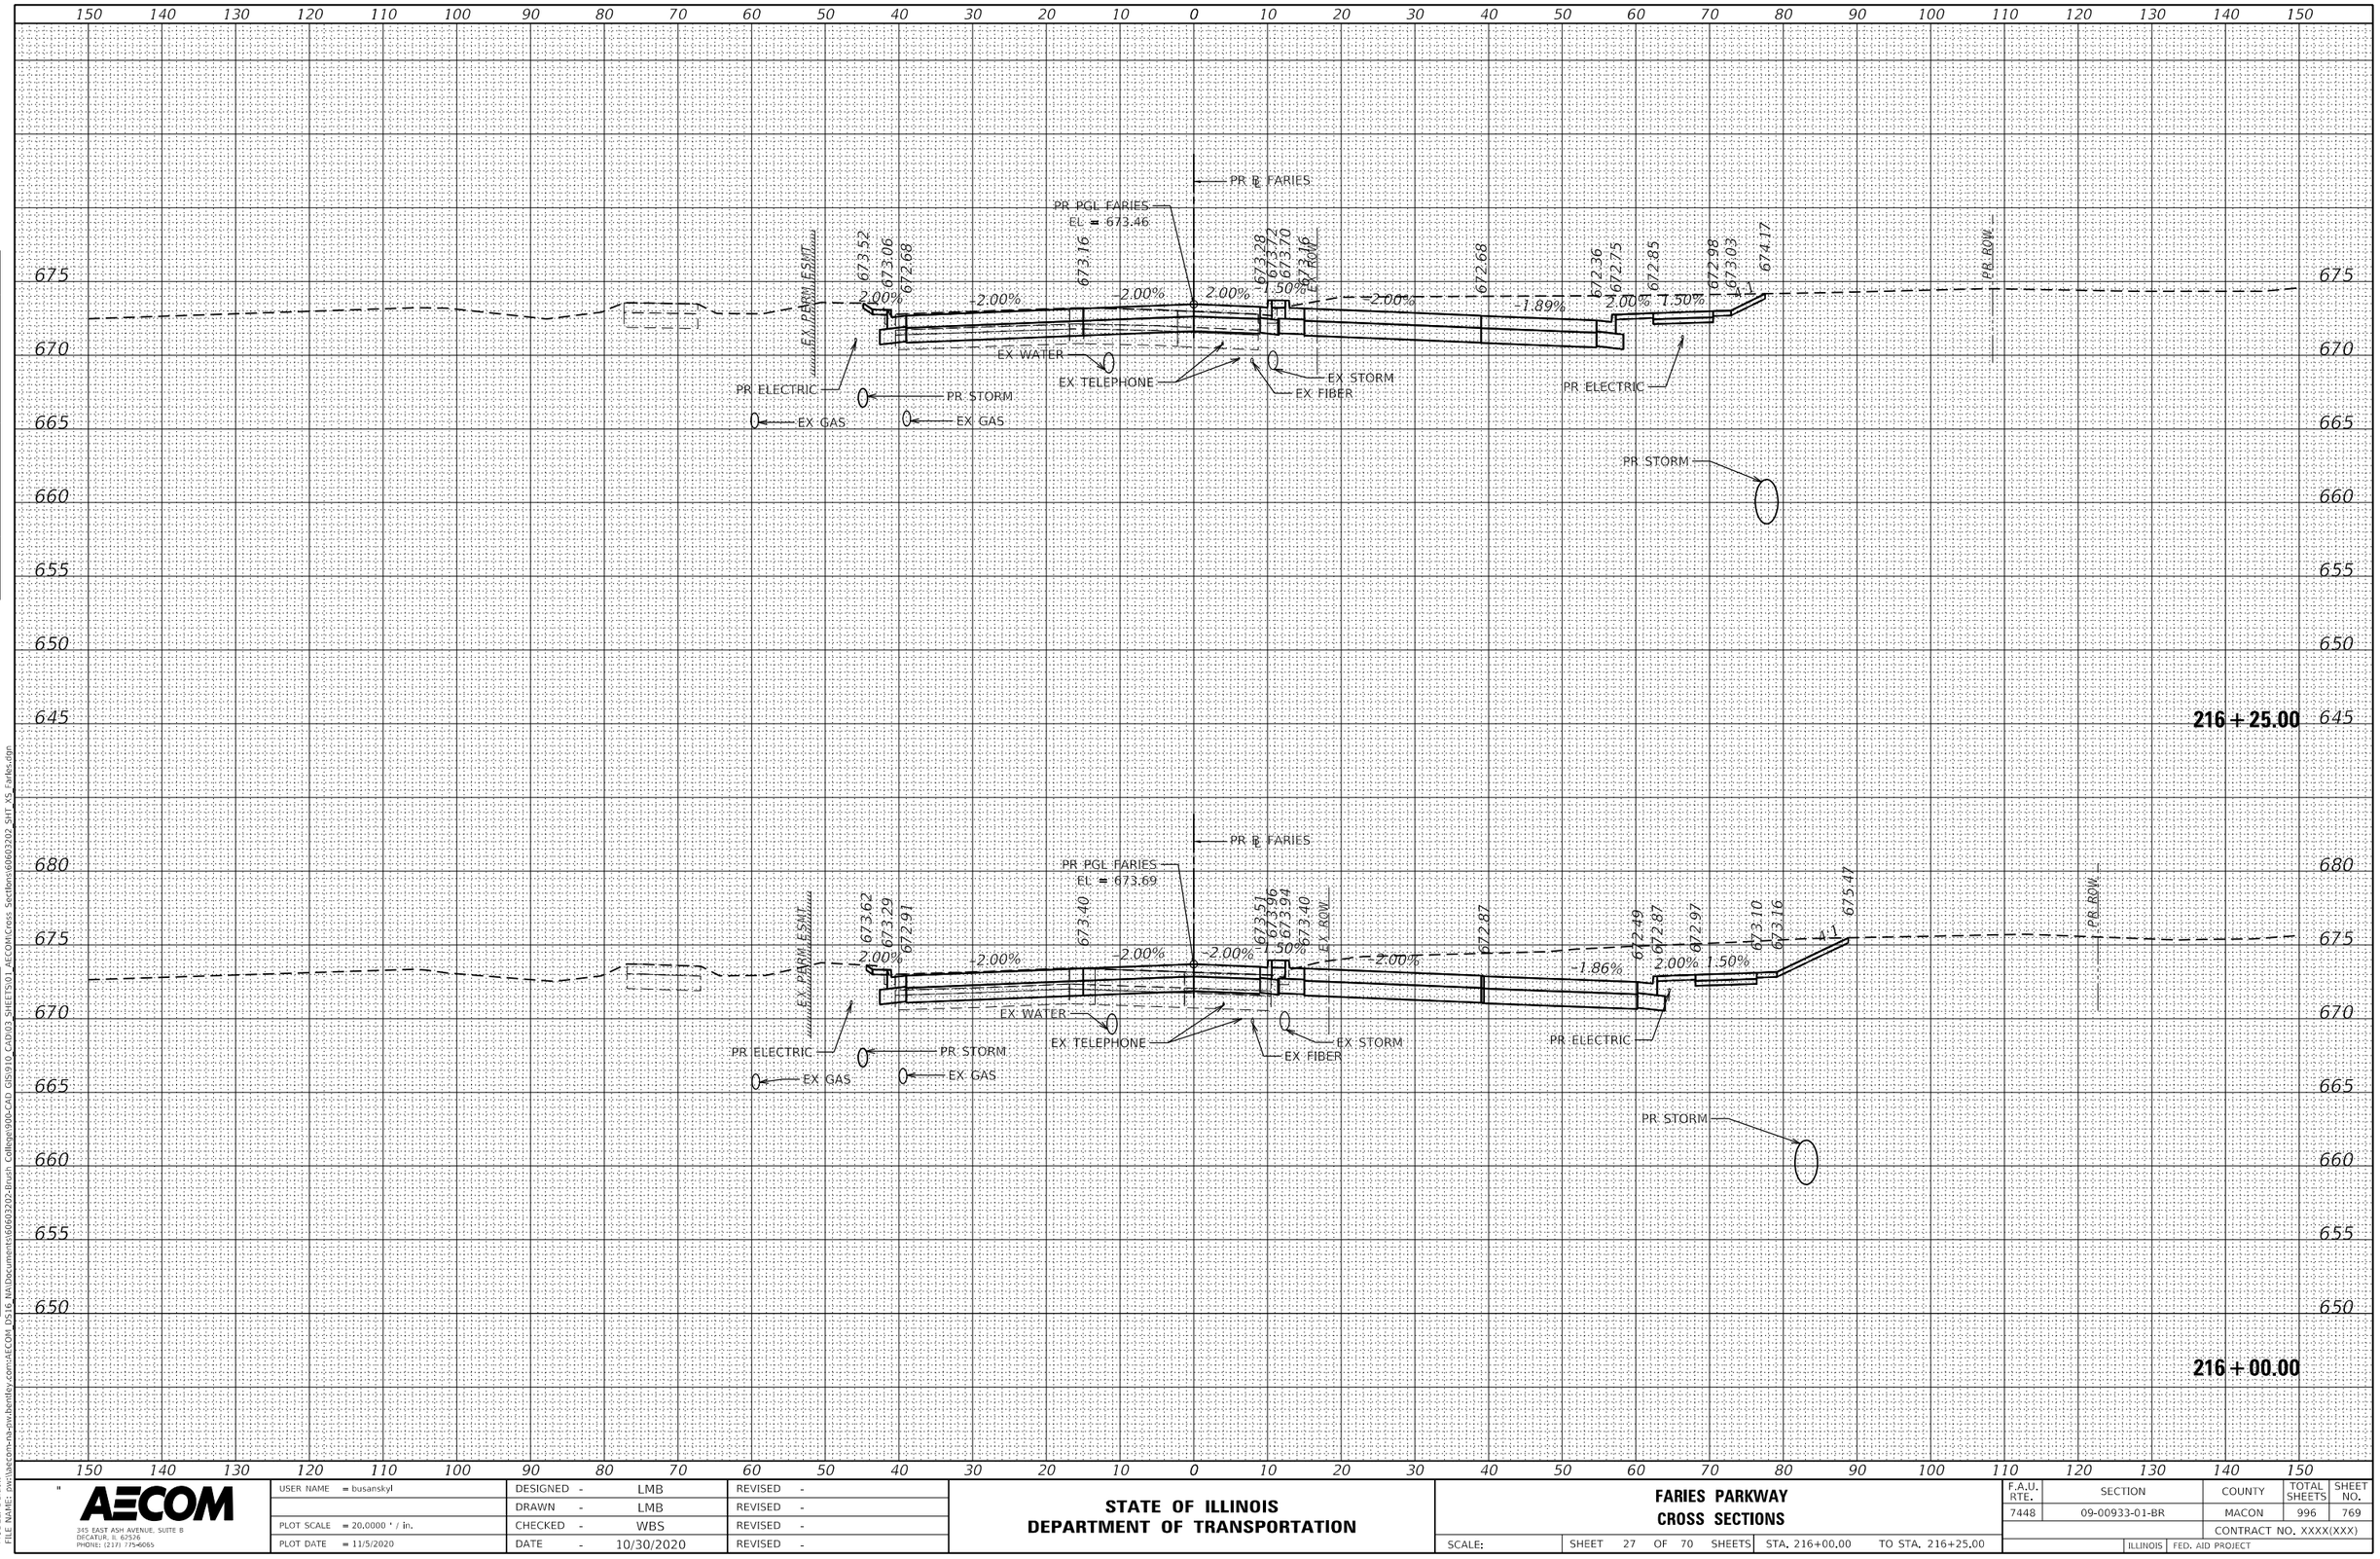

ORIGINAL SURVEY — NOTE BOOK — NO. — SURVEYED — PLOTTED — TEMPLATE — AREAS — AREAS CHECKED — BY — DATE

FINAL SURVEY — NOTE BOOK — NO. — SURVEYED — PLOTTED — TEMPLATE — AREAS — AREAS CHECKED — BY — DATE

MODEL: Default
FILE NAME: pw:\\aecom-na-pw.bentley.com:AECOM_DS16_NA\Documents\60603202-Brush College\900-CAD GIS\910_CAD\03 SHEETS\01_AECOM\Cross Sections\60603202 SHT_XS_carles.dgn

AECOM
345 EAST ASH AVENUE, SUITE B
DECATUR, IL 62526
PHONE: (217) 775-6065

USER NAME = busanskyl	DESIGNED - LMB	REVISED -	
	DRAWN - LMB	REVISED -	
PLOT SCALE = 20.0000 ' / in.	CHECKED - WBS	REVISED -	
PLOT DATE = 11/5/2020	DATE - 10/30/2020	REVISED -	

STATE OF ILLINOIS
DEPARTMENT OF TRANSPORTATION

FARIES PARKWAY
CROSS SECTIONS

SCALE:

SHEET 27 OF 70 SHEETS STA. 216+00.00 TO STA. 216+25.00

F.A.U. RTE.	SECTION	COUNTY	TOTAL SHEETS	SHEET NO.
7448	09-00933-01-BR	MACON	996	769
		CONTRACT NO. XXXX(XXX)		
	ILLINOIS FED. AID PROJECT			

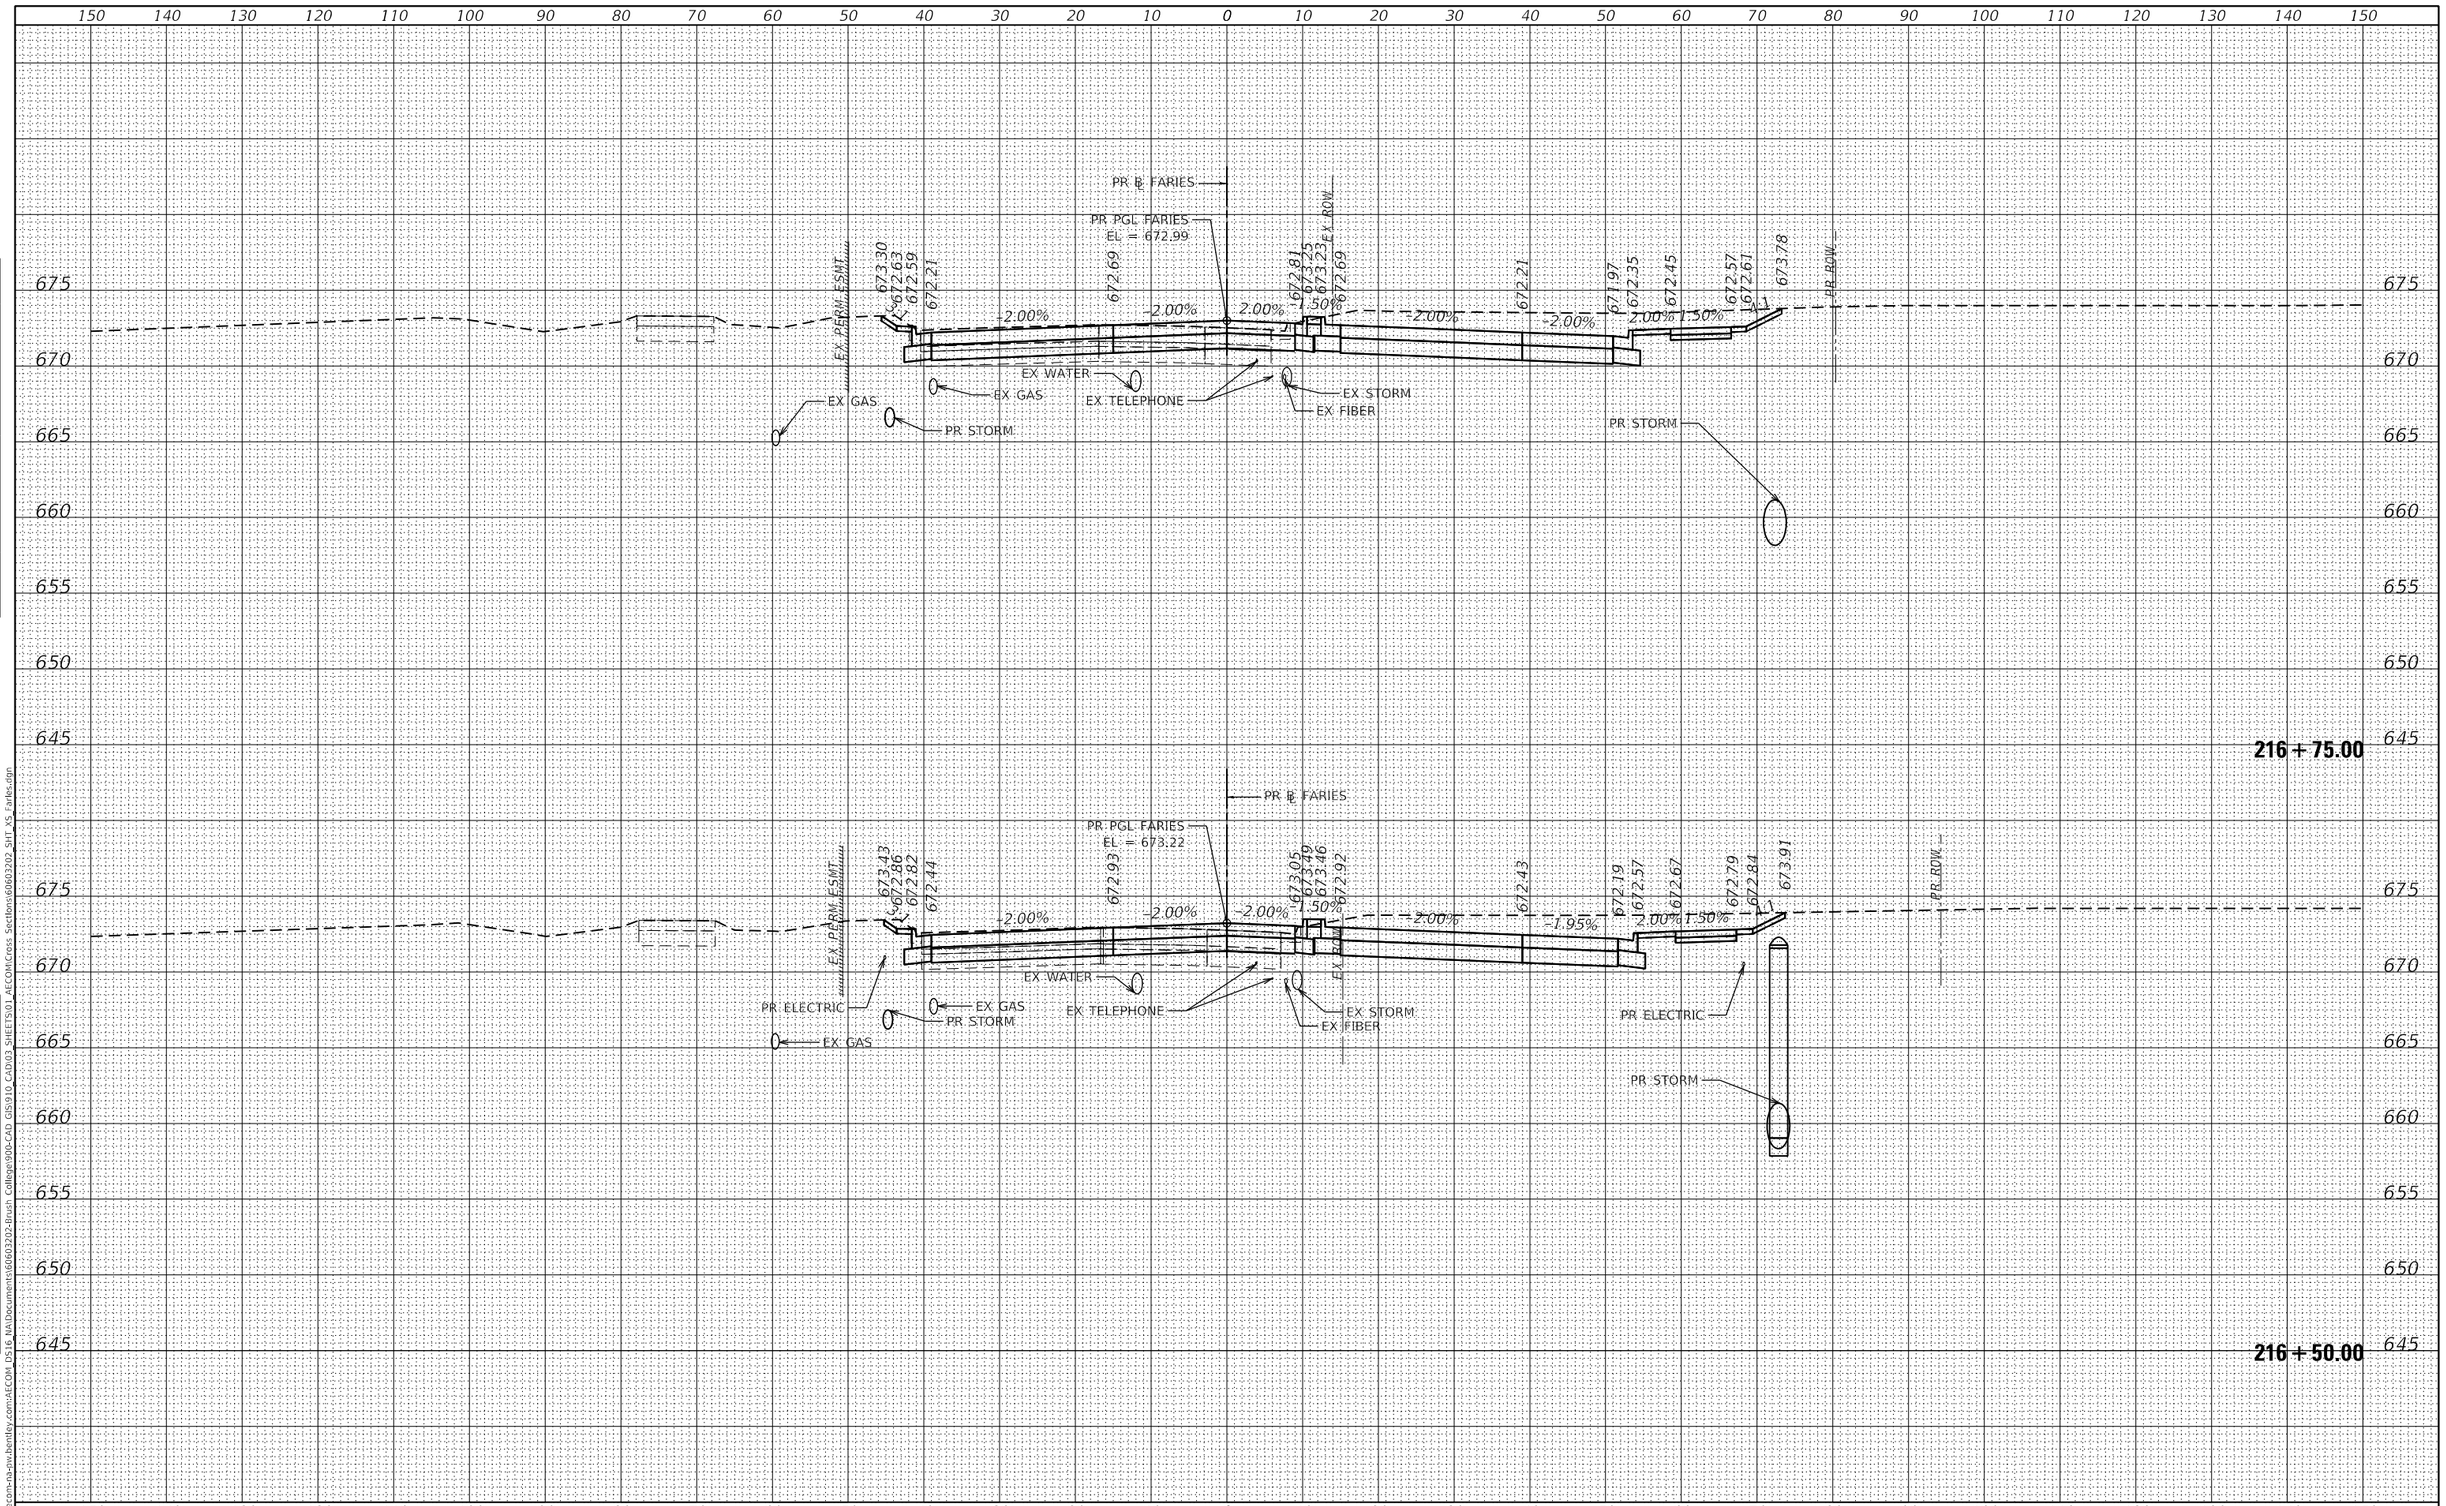

ORIGINAL SURVEY	NOTE BOOK	NO.
	SURVEYED	
	PLOTTED	
	TEMPLATE	
	AREAS	
	AREAS CHECKED	

FINAL SURVEY	NOTE BOOK	NO.	BY	DATE
	SURVEYED			
	PLOTTED			
	TEMPLATE			
	AREAS			
	AREAS CHECKED			

MODEL: Default
FILE NAME: ps:\\aecom-na-siw.bentley.com:AECOM DS16 NA\Documents\60603202-Brush College\900-CAD GIS\910 CAD\03 SHEETS\01 AECOM\Cross Sections\60603202 SHT XS Faries.dgn

AECOM
345 EAST ASH AVENUE, SUITE B
DECATUR, IL 62526
PHONE: (217) 775-6065

USER NAME = busanskyl	DESIGNED - LMB	REVISED -	
	DRAWN - LMB	REVISED -	
PLOT SCALE = 20.0000 ' / in.	CHECKED - WBS	REVISED -	
PLOT DATE = 11/5/2020	DATE - 10/30/2020	REVISED -	

STATE OF ILLINOIS
DEPARTMENT OF TRANSPORTATION

FARIES PARKWAY
CROSS SECTIONS

SCALE: | SHEET 28 OF 70 SHEETS | STA. 216+50.00 | TO STA. 216+75.00

F.A.U. RTE.	SECTION	COUNTY	TOTAL SHEETS	SHEET NO.
7448	09-00933-01-BR	MACON	996	770
		CONTRACT NO. XXXX(XXX)		
		ILLINOIS	FED. AID PROJECT	

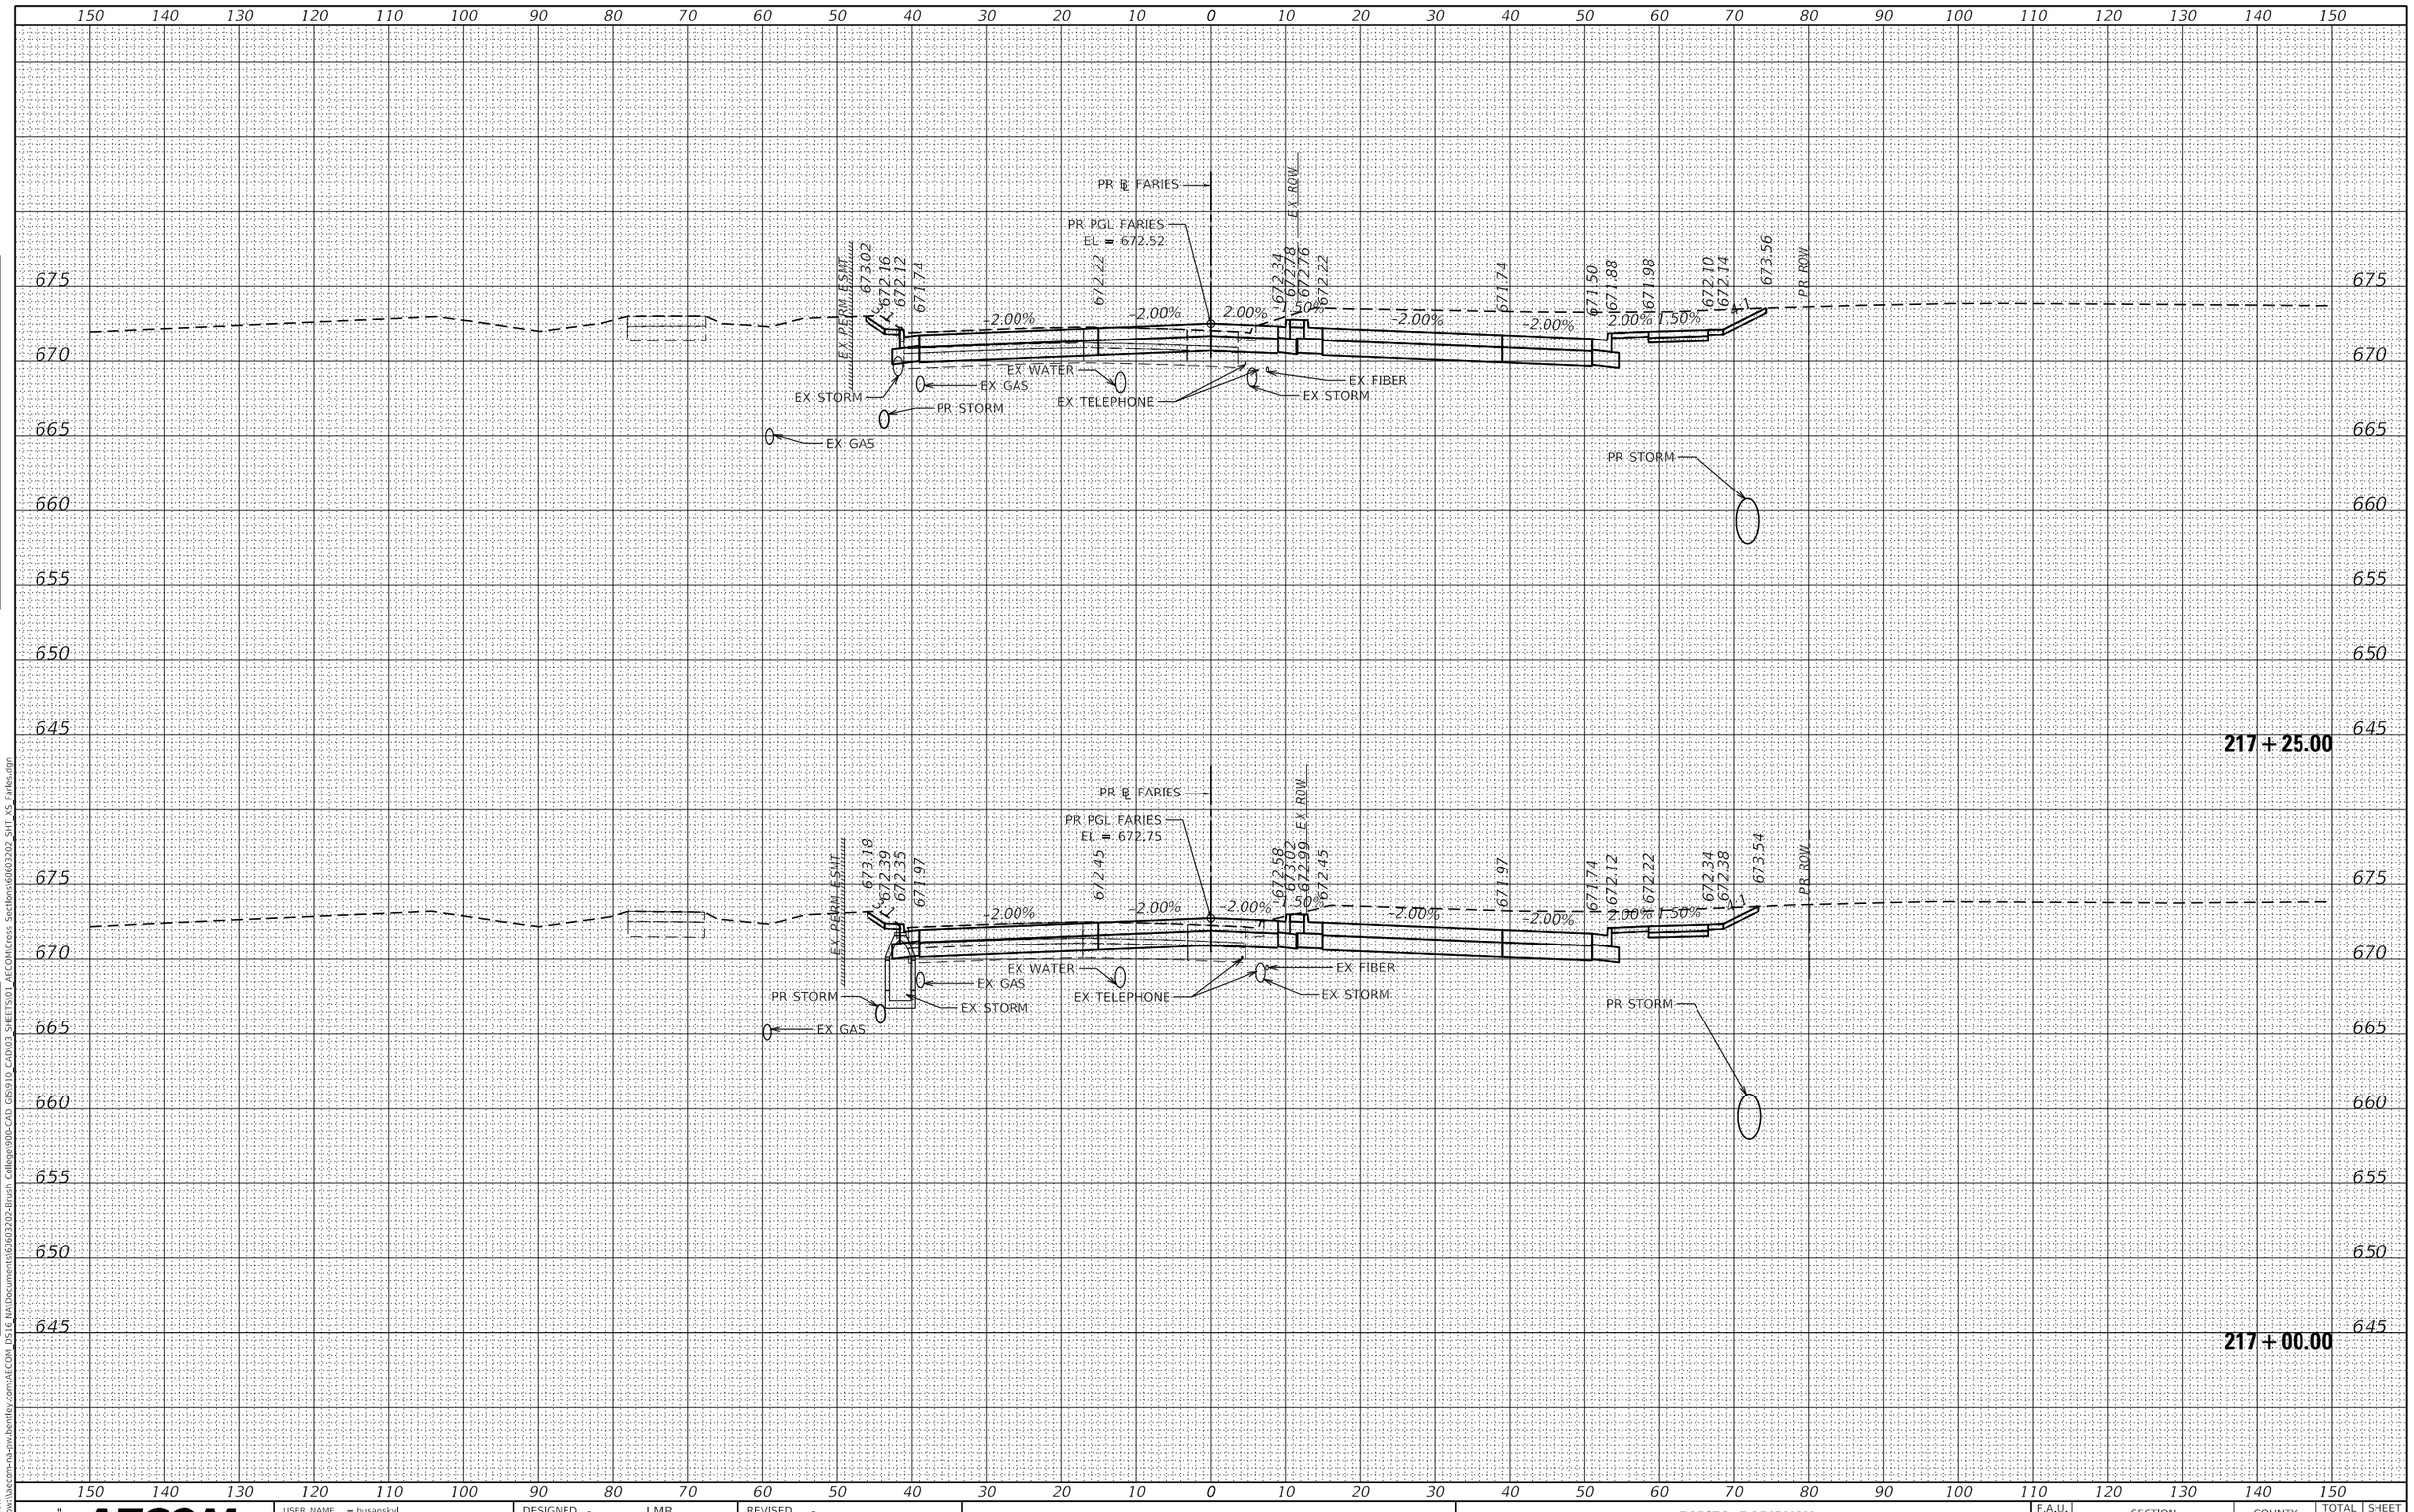

ORIGINAL SURVEY | FINAL SURVEY

NO.	NOTE BOOK	SURVEYED	PLOTTED	TEMPLATE	AREAS	AREAS CHECKED	BY	DATE

MODEL: Default
FILE NAME: pw:\\aecom-na-nw.bentley.com:AECOM DS16 NA\Documents\60603202-Brush College\90b-CAD GIS\910 CAD\03 SHEETS\01 AECOM\Cross Sections\60603202 SHT XS Faries.dgn

AECOM
345 EAST ASH AVENUE, SUITE B
DECATUR, IL 62526
PHONE: (217) 775-6065

USER NAME = busanskyl	DESIGNED - LMB	REVISED -	
	DRAWN - LMB	REVISED -	
PLOT SCALE = 20.0000 ' / in.	CHECKED - WBS	REVISED -	
PLOT DATE = 11/5/2020	DATE - 10/30/2020	REVISED -	

STATE OF ILLINOIS
DEPARTMENT OF TRANSPORTATION

FARIES PARKWAY
CROSS SECTIONS

SCALE: | SHEET 29 OF 70 SHEETS | STA. 217+00.00 | TO STA. 217+25.00

F.A.U. RTE.	SECTION	COUNTY	TOTAL SHEETS	SHEET NO.
7448	09-00933-01-BR	MACON	996	771
		CONTRACT NO. XXXX(XXX)		
		ILLINOIS	FED. AID PROJECT	

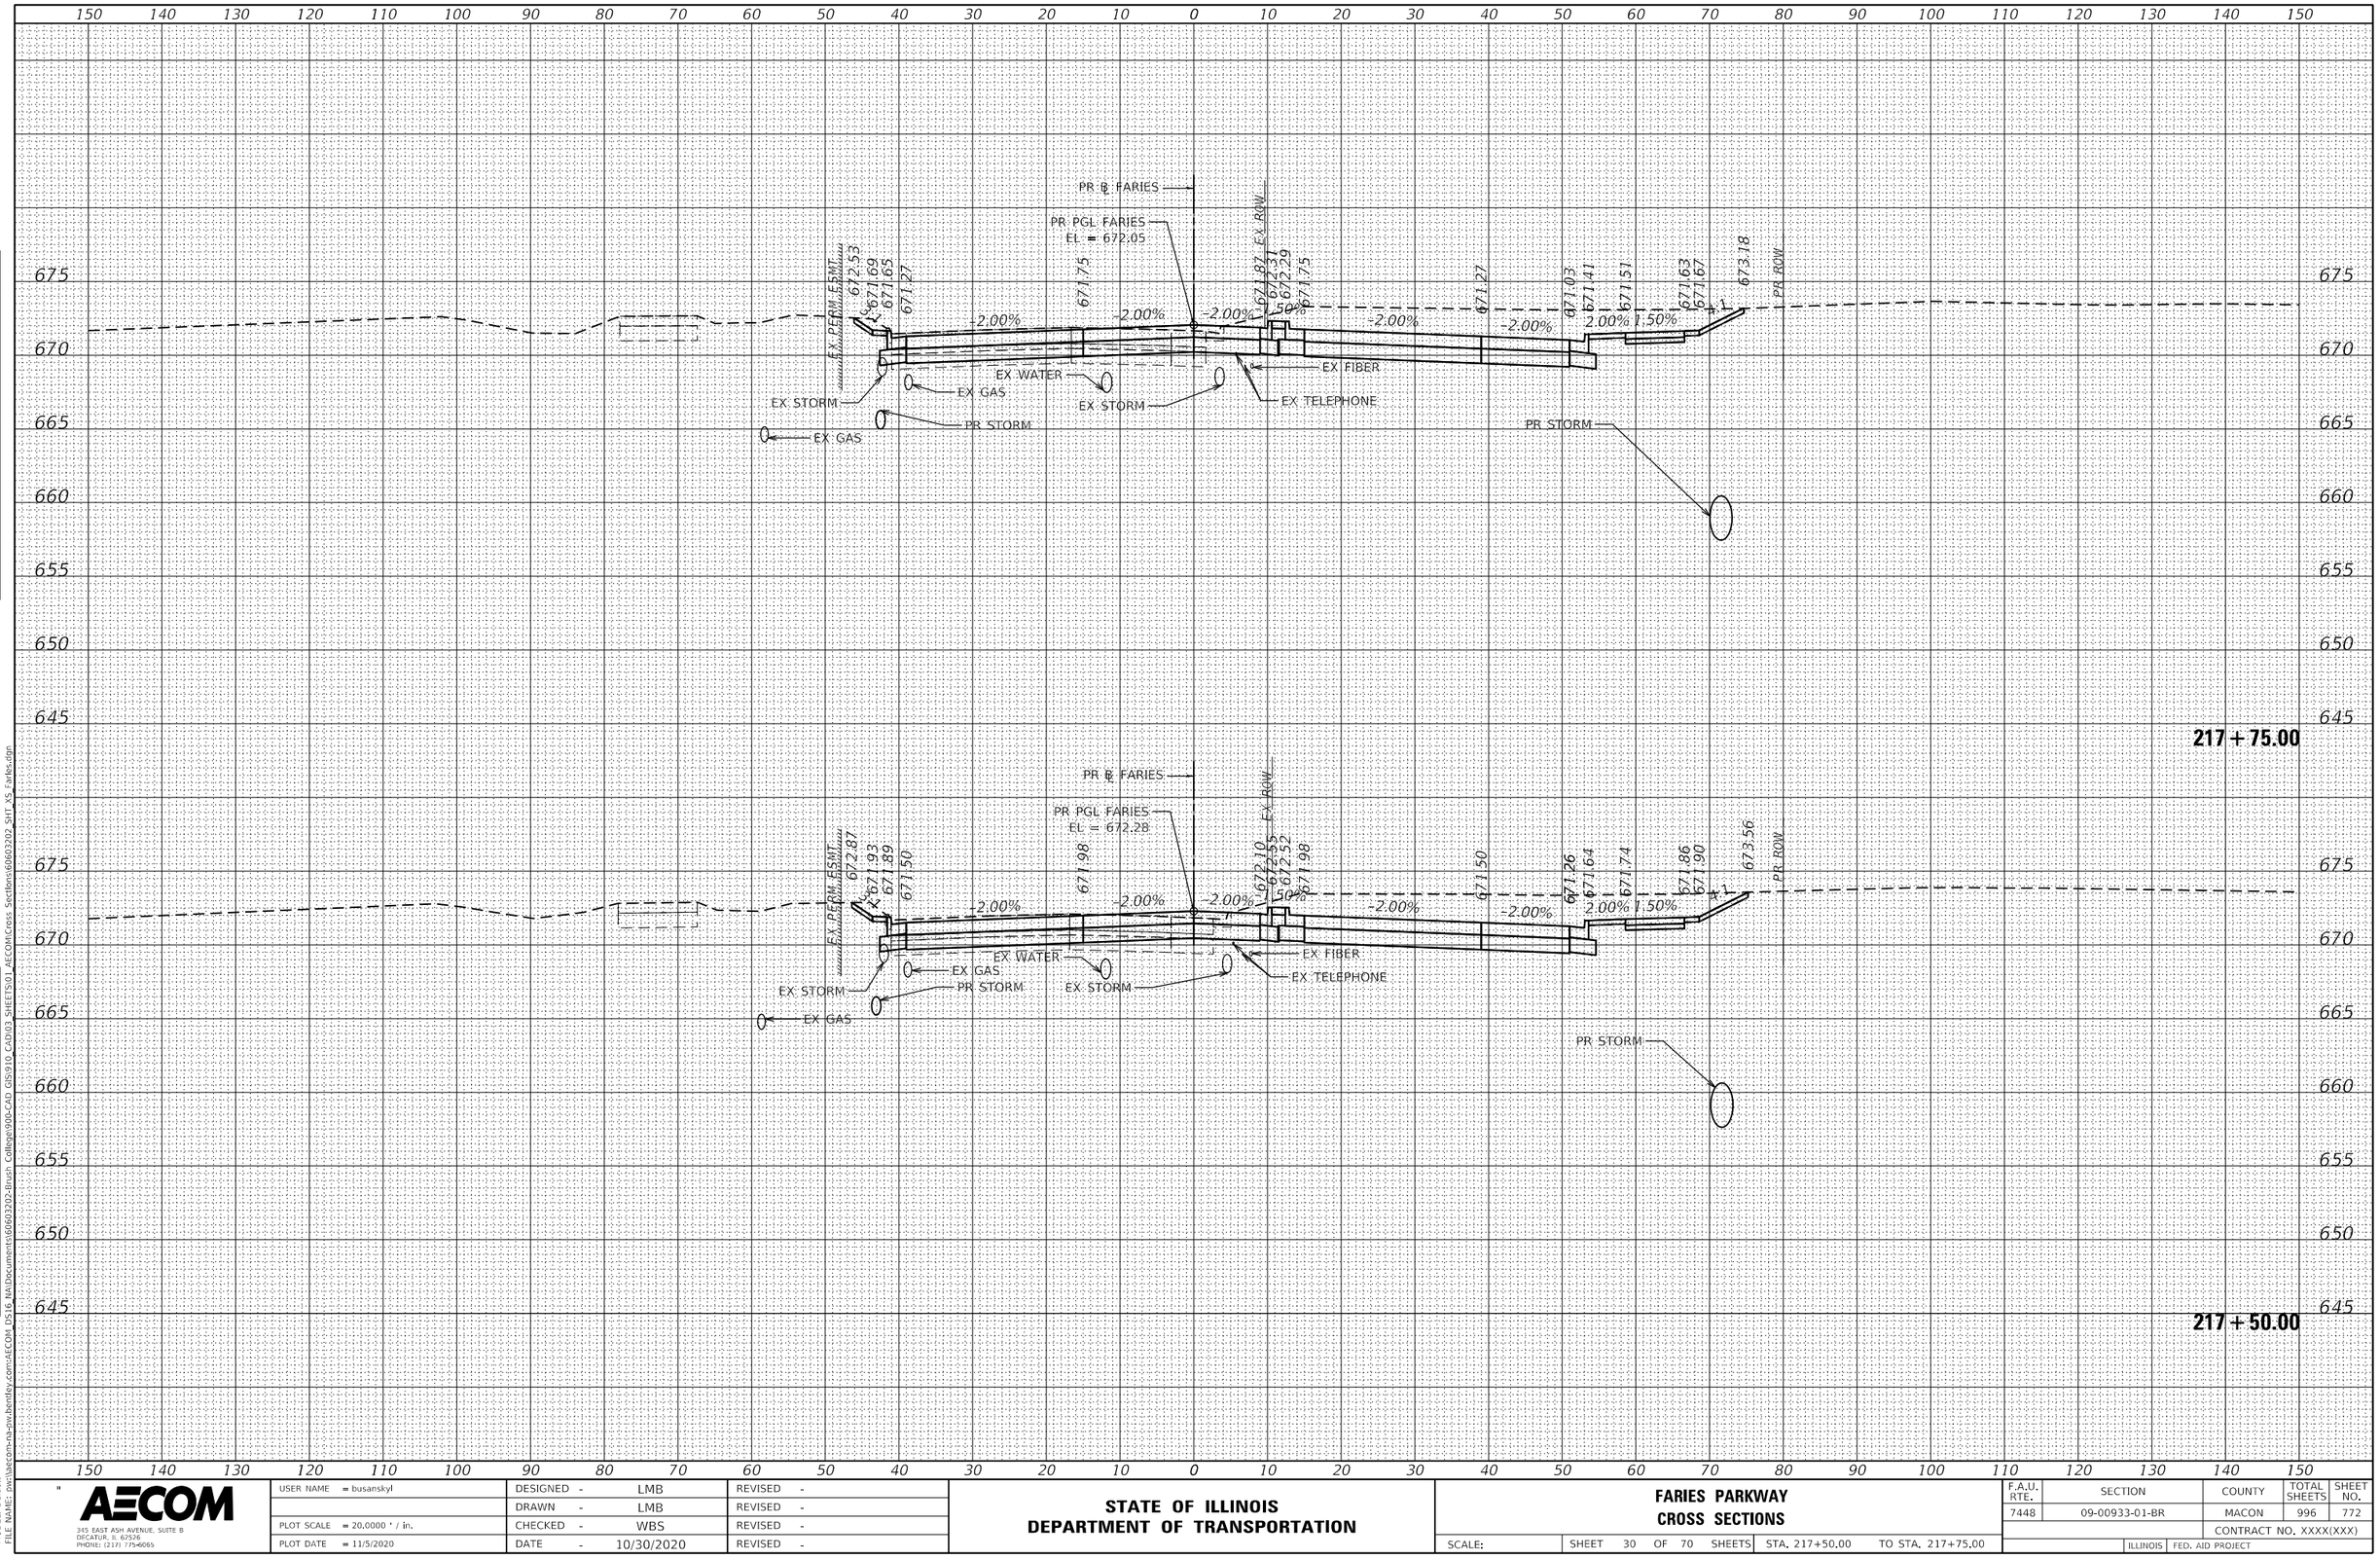

FINAL SURVEY

NO.	NOTE BOOK	SURVEYED	PLOTTED	TEMPLATE	AREAS	AREAS CHECKED	BY	DATE

ORIGINAL SURVEY

NO.	NOTE BOOK	SURVEYED	PLOTTED	TEMPLATE	AREAS	AREAS CHECKED	BY	DATE

MODEL: Default
FILE NAME: pw:\\aecom-na-pw.bentley.com:AECOM_DS16_NA\Documents\60603202-Brush College\900-CAD GIS\910_CAD\03 SHEETS\01_AECOM\Cross Sections\60603202 SHT_XS_Fairies.dgn

AECOM
345 EAST ASH AVENUE, SUITE B
DECATUR, IL 62526
PHONE: (217) 775-6065

USER NAME = busanskyl	DESIGNED - LMB	REVISED -	
	DRAWN - LMB	REVISED -	
PLOT SCALE = 20.0000 ' / in.	CHECKED - WBS	REVISED -	
PLOT DATE = 11/5/2020	DATE - 10/30/2020	REVISED -	

STATE OF ILLINOIS
DEPARTMENT OF TRANSPORTATION

FARIES PARKWAY
CROSS SECTIONS

SCALE: | SHEET 30 OF 70 SHEETS | STA. 217+50.00 | TO STA. 217+75.00

F.A.U. RTE.	SECTION	COUNTY	TOTAL SHEETS	SHEET NO.
7448	09-00933-01-BR	MACON	996	772
		CONTRACT NO. XXXX(XXX)		
	ILLINOIS FED. AID PROJECT			

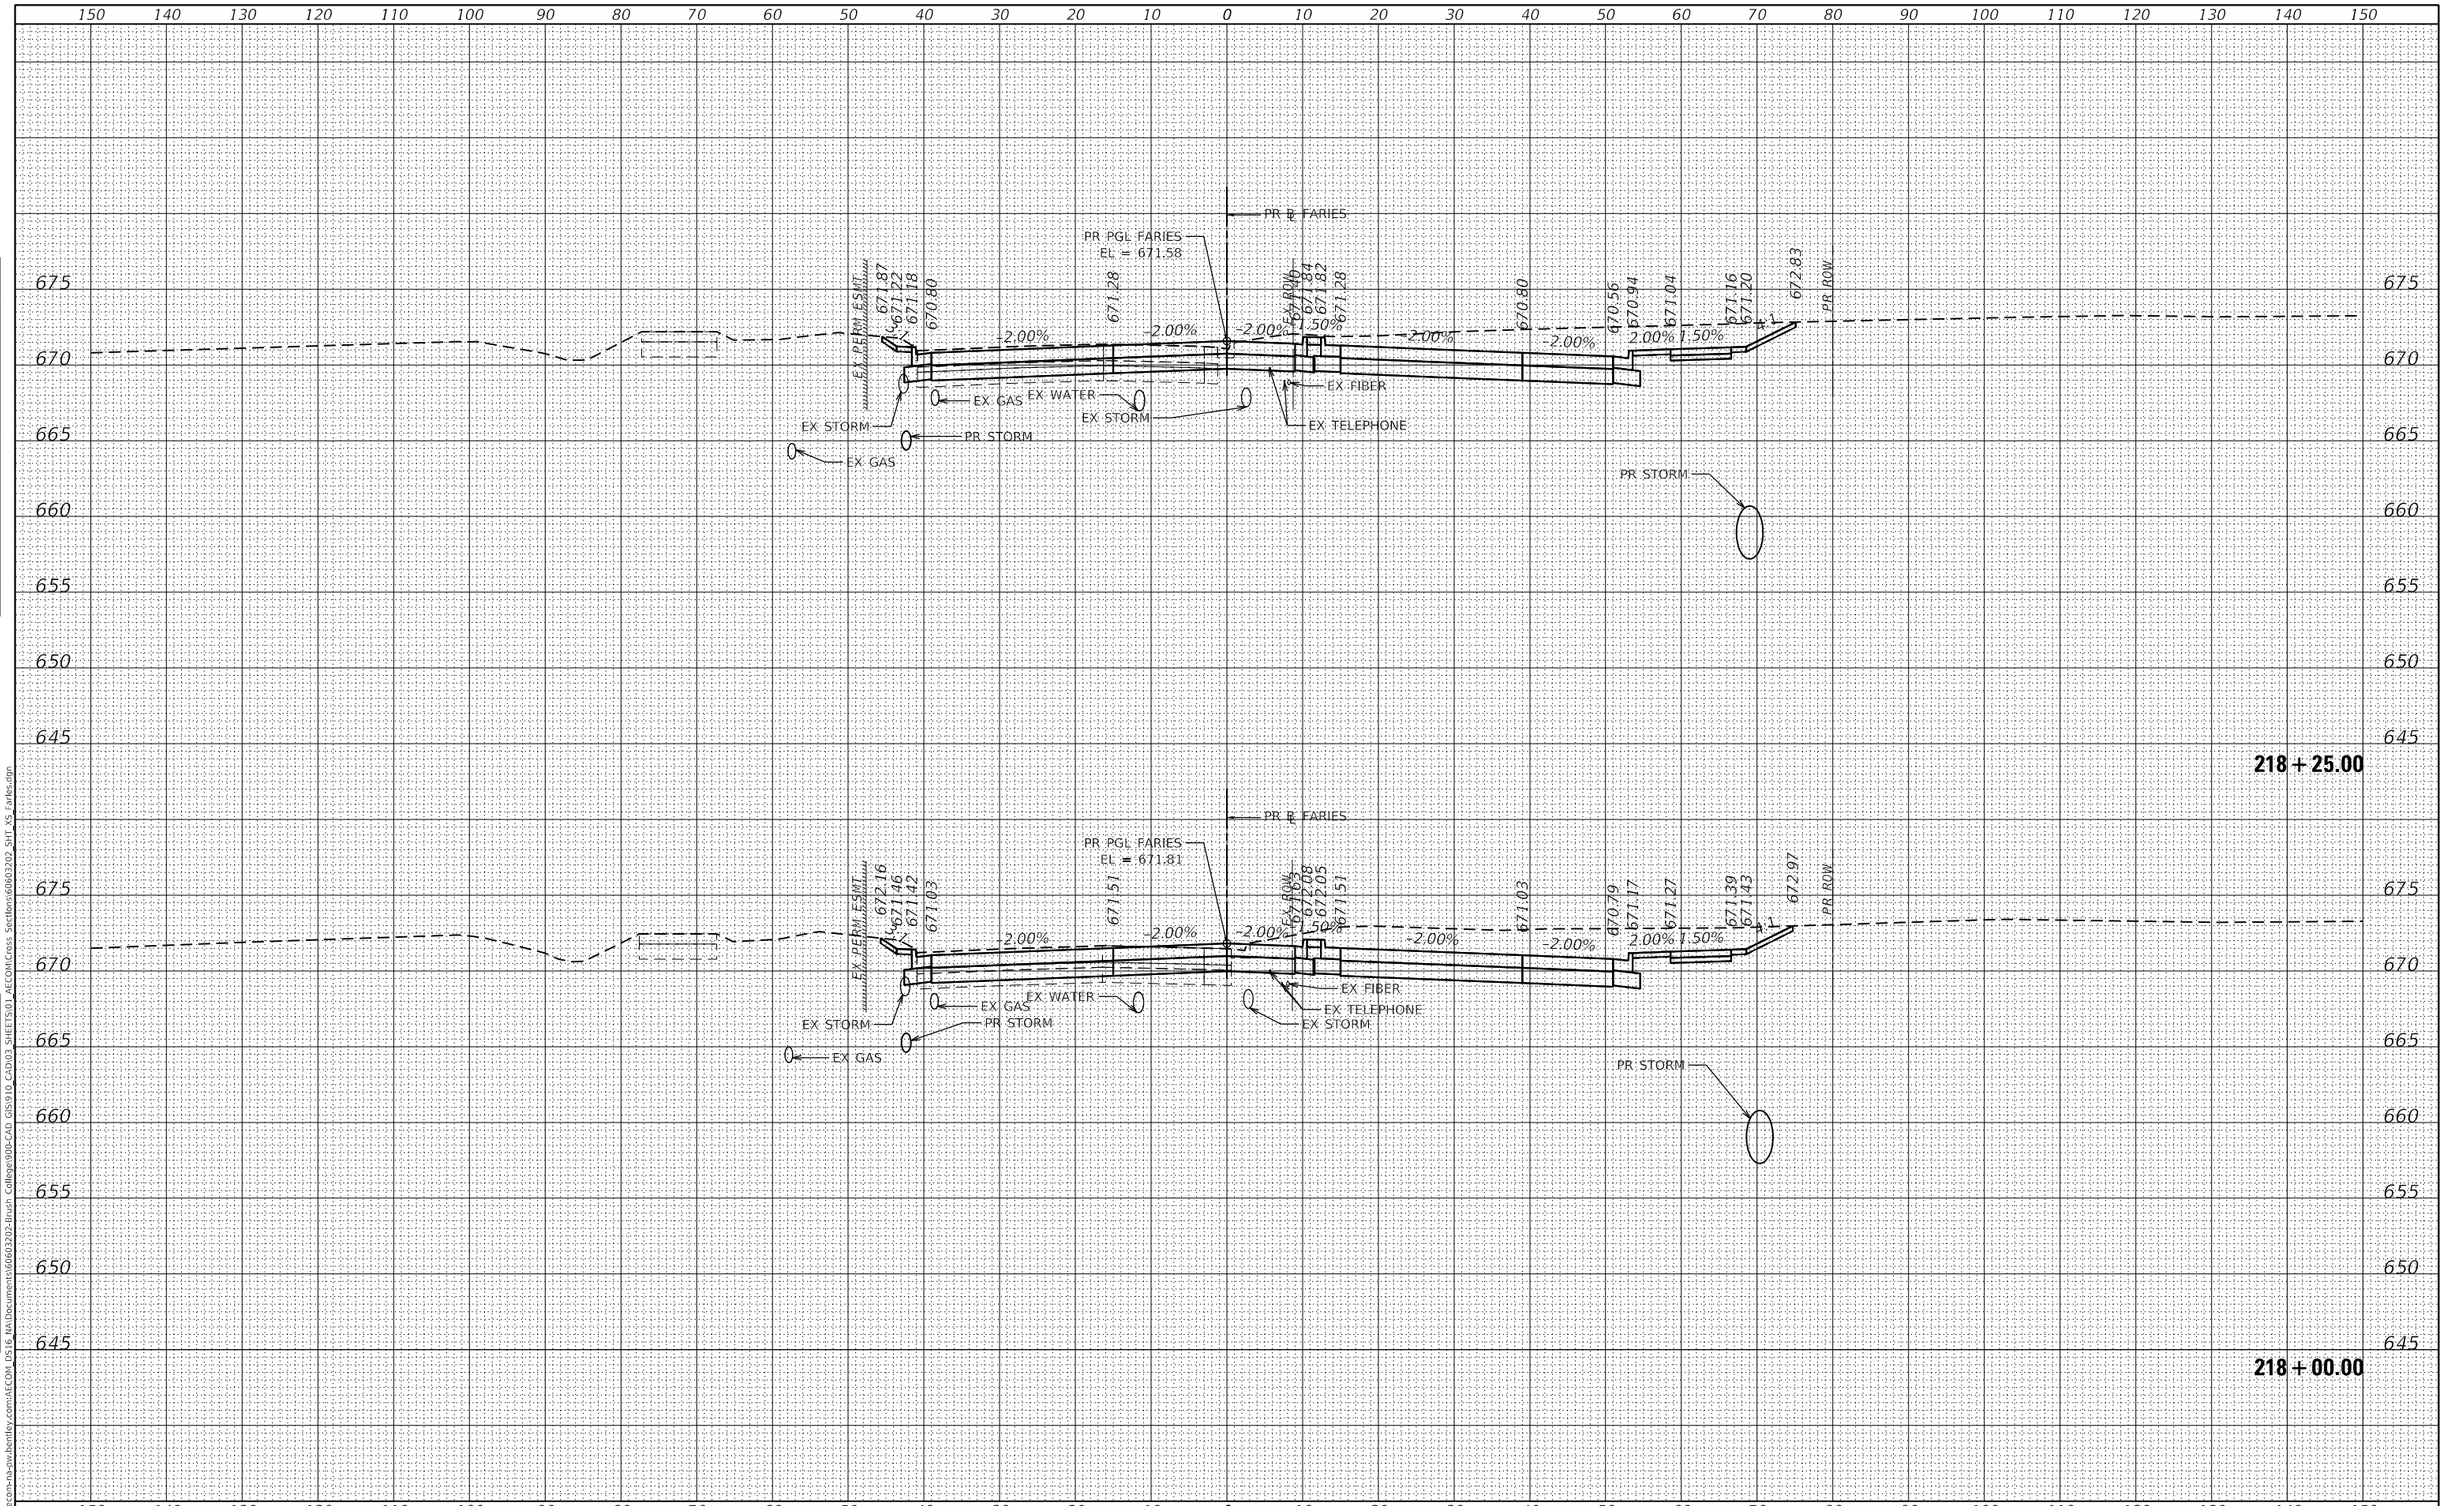

FINAL SURVEY

NOTE BOOK	SURVEYED	BY	DATE
NO.	PLOTTED		
	TEMPLATE		
	AREAS		
	AREAS CHECKED		

ORIGINAL SURVEY

NOTE BOOK	SURVEYED	BY	DATE
NO.	PLOTTED		
	TEMPLATE		
	AREAS		
	AREAS CHECKED		

MODEL: Default
FILE NAME: pw:\\aecom-na-pw.bentley.com:AECOM_DS16_NA\Documents\60603202-Brush College\900-CAD GIS\910_CAD\03 SHEETS\01_AECOM\Cross Sections\60603202 SHT_XS_carles.dgn

AECOM
345 EAST ASH AVENUE, SUITE B
DECATUR, IL 62526
PHONE: (217) 775-6065

USER NAME = busanskyl	DESIGNED - LMB	REVISED -	
	DRAWN - LMB	REVISED -	
PLOT SCALE = 20.0000 ' / in.	CHECKED - WBS	REVISED -	
PLOT DATE = 11/5/2020	DATE - 10/30/2020	REVISED -	

STATE OF ILLINOIS
DEPARTMENT OF TRANSPORTATION

FARIES PARKWAY
CROSS SECTIONS

SCALE: | SHEET 31 OF 70 SHEETS | STA. 218+00.00 | TO STA. 218+25.00

F.A.U. RTE.	SECTION	COUNTY	TOTAL SHEETS	SHEET NO.
7448	09-00933-01-BR	MACON	996	773
		CONTRACT NO. XXXX(XXX)		
	ILLINOIS FED. AID PROJECT			

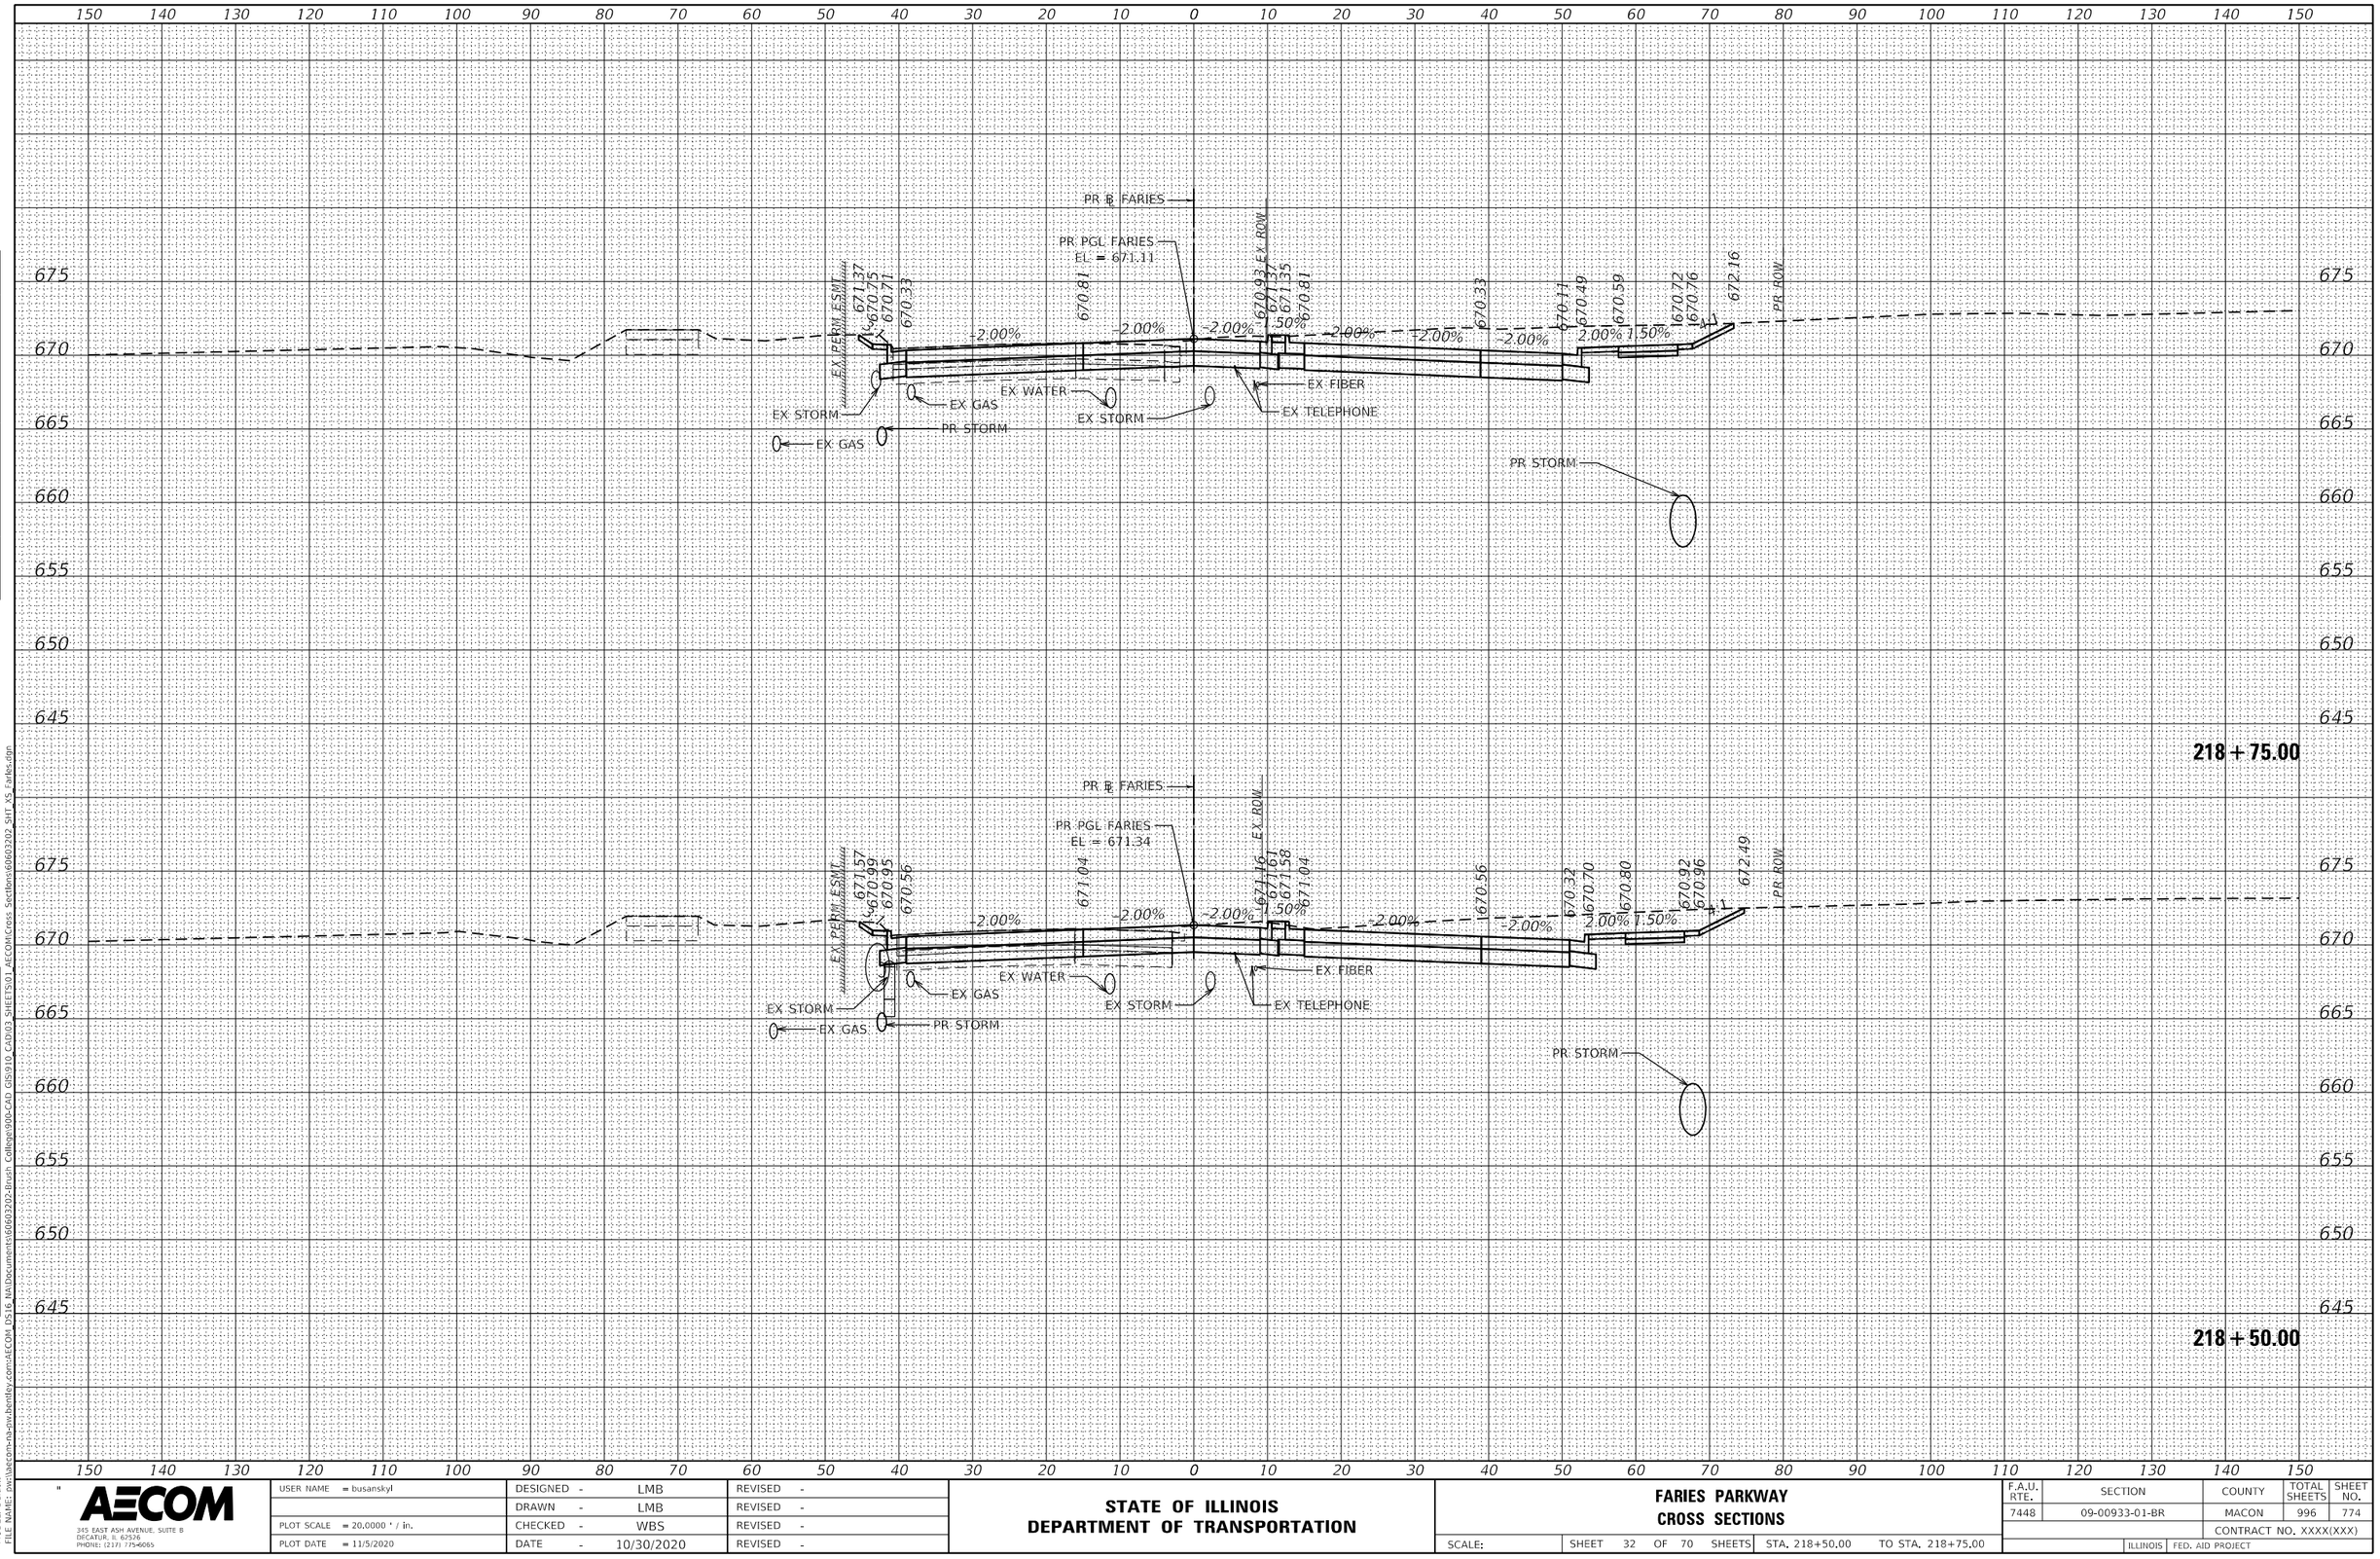

FINAL SURVEY

NO.	NOTE BOOK	SURVEYED	PLOTTED	TEMPLATE	AREAS	AREAS CHECKED	BY	DATE

ORIGINAL SURVEY

NO.	NOTE BOOK	SURVEYED	PLOTTED	TEMPLATE	AREAS	AREAS CHECKED	BY	DATE

MODEL: Default
FILE NAME: pw:\\aecom-na-pw.bentley.com:AECOM_DS16_NADocuments\60603202-Brush College\900-CAD_GIS\910_CADD\03_SHEETS\01_AECOM Cross Sections\60603202_SHT_XS_Faries.dgn

AECOM
315 EAST ASH AVENUE, SUITE B
DECATUR, IL 62526
PHONE: (217) 775-6065

USER NAME = busanskyl	DESIGNED - LMB	REVISED -	
	DRAWN - LMB	REVISED -	
PLOT SCALE = 20.0000 ' / in.	CHECKED - WBS	REVISED -	
PLOT DATE = 11/5/2020	DATE - 10/30/2020	REVISED -	

STATE OF ILLINOIS
DEPARTMENT OF TRANSPORTATION

FARIES PARKWAY
CROSS SECTIONS

SCALE: | SHEET 32 OF 70 SHEETS | STA. 218+50.00 | TO STA. 218+75.00

F.A.U. RTE.	SECTION	COUNTY	TOTAL SHEETS	SHEET NO.
7448	09-00933-01-BR	MACON	996	774
		CONTRACT NO. XXXX(XXX)		
		ILLINOIS	FED. AID PROJECT	

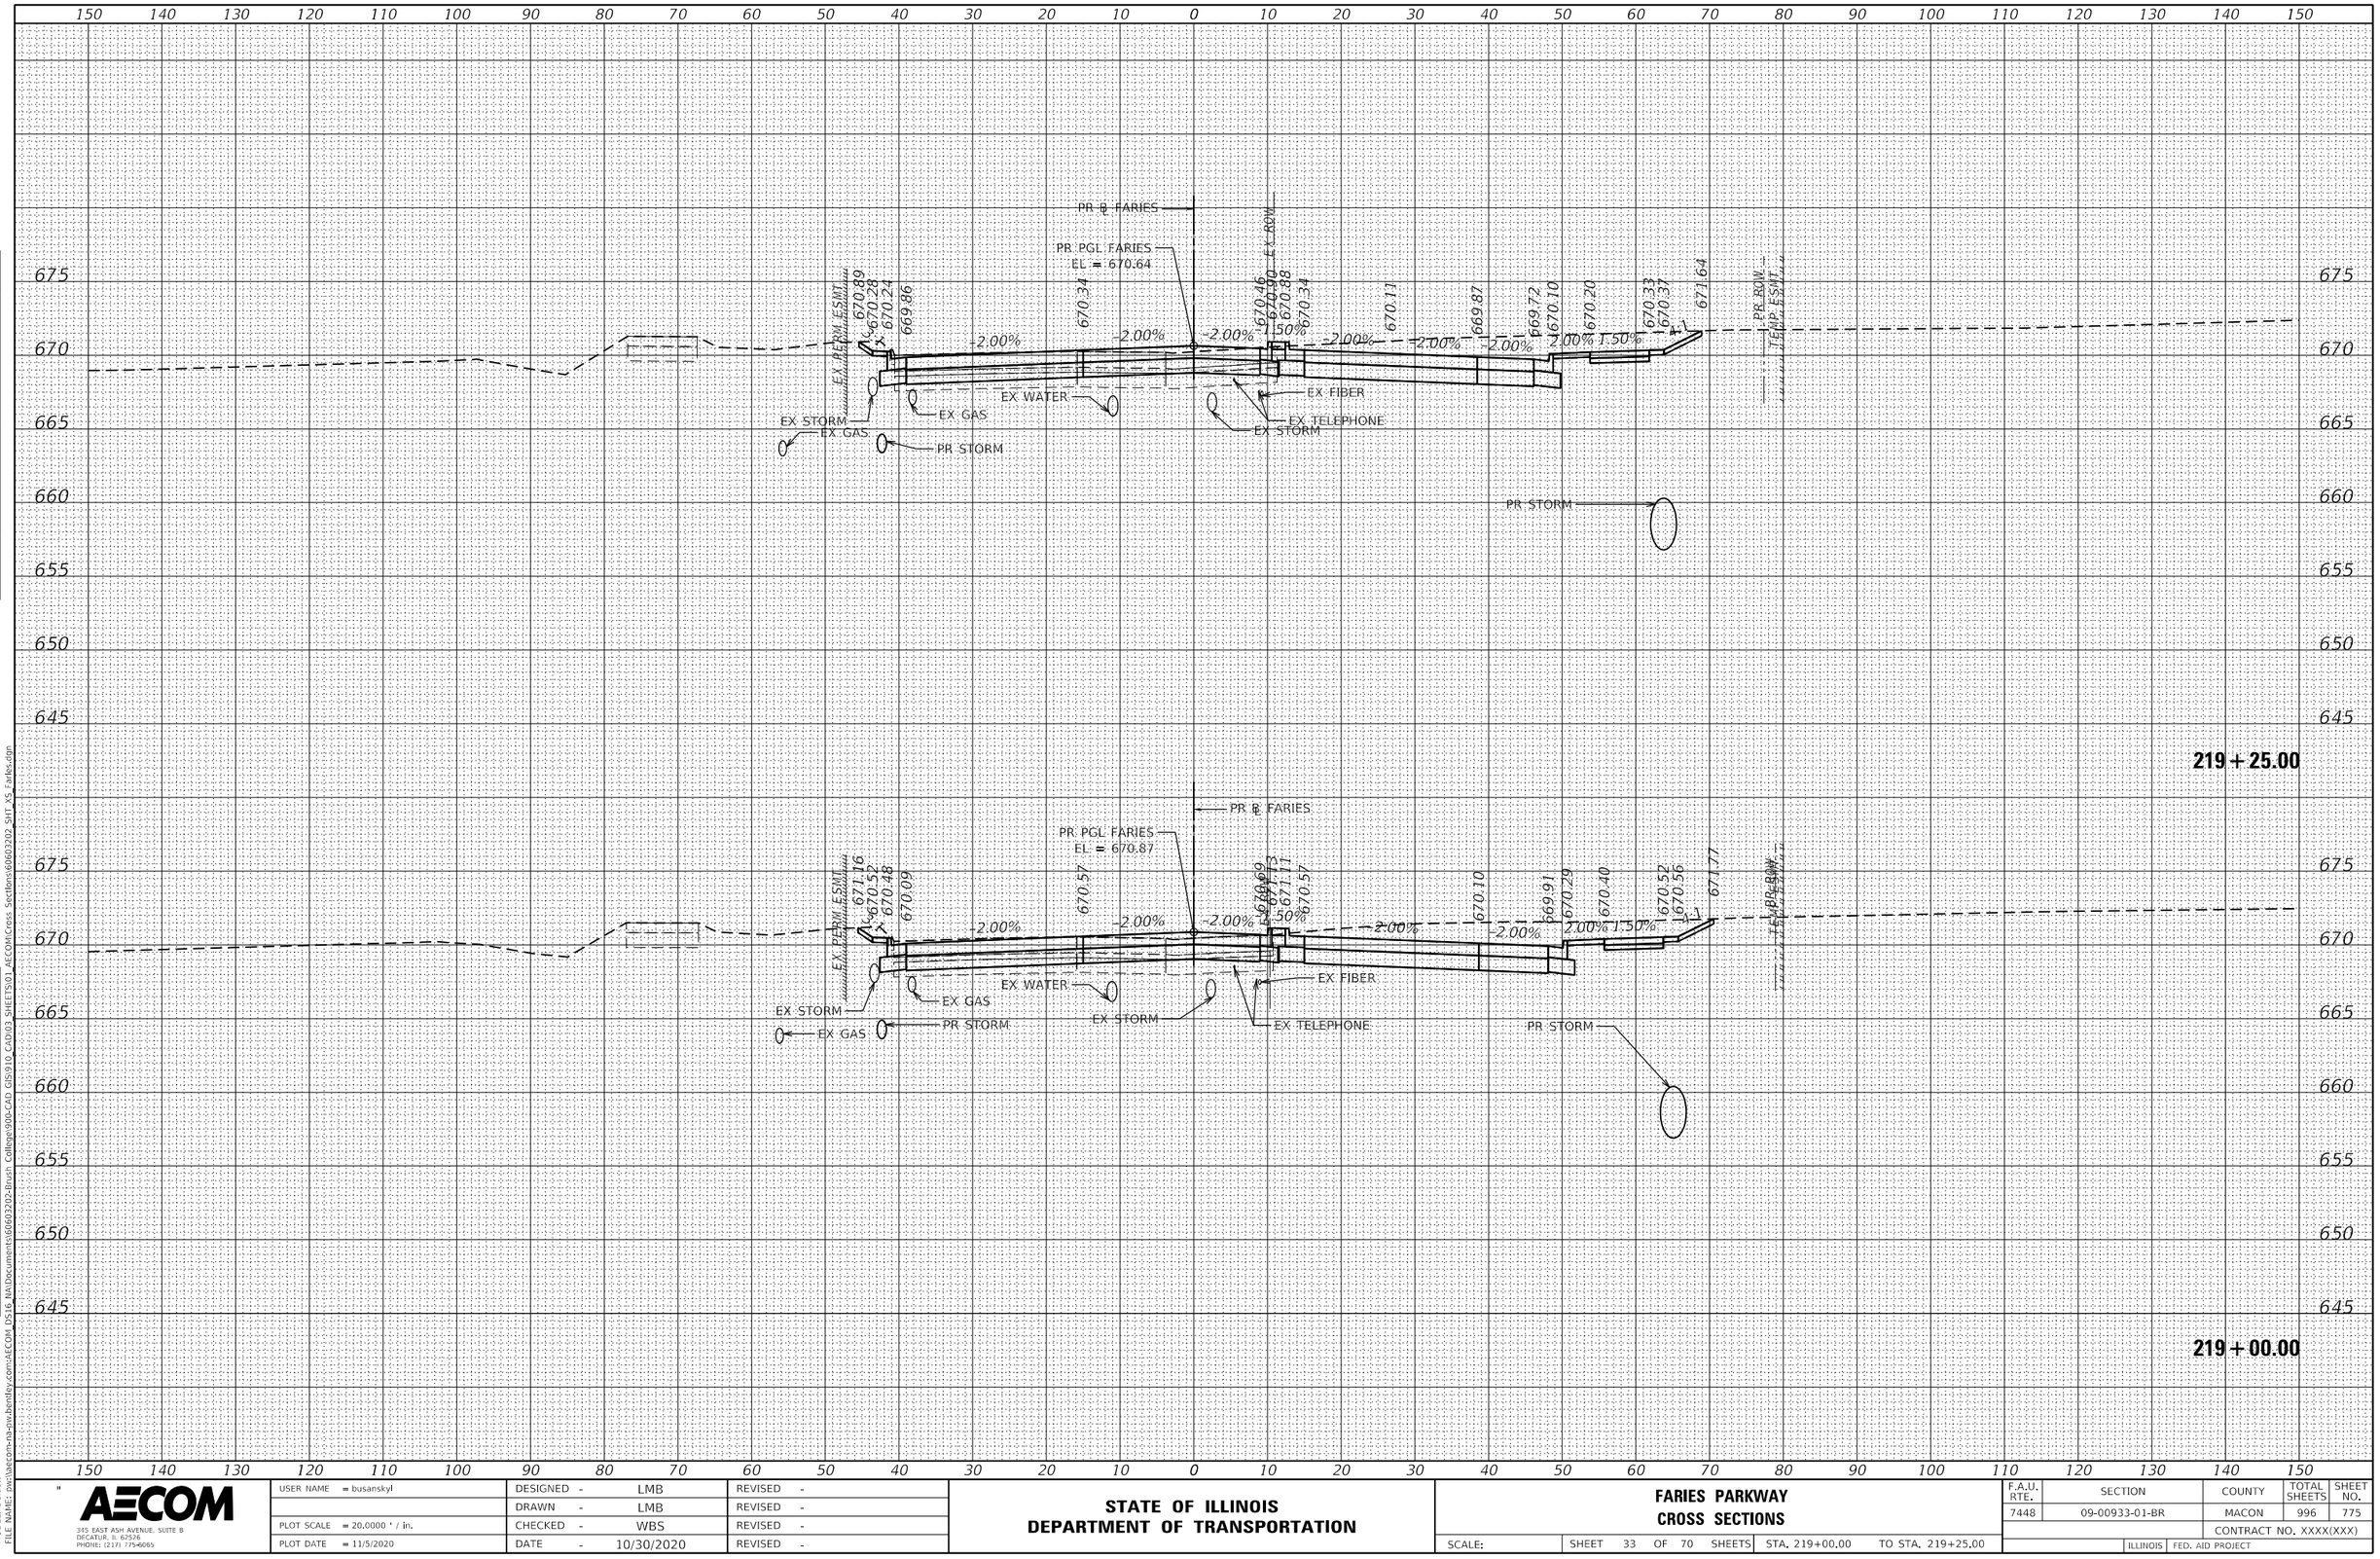

ORIGINAL SURVEY	NOTE BOOK	NO.
	SURVEYED	
	PLOTTED	
	TEMPLATE	
	AREAS	
	AREAS CHECKED	

FINAL SURVEY	NOTE BOOK	NO.
	SURVEYED	
	PLOTTED	
	TEMPLATE	
	AREAS	
	AREAS CHECKED	

NO.	BY	DATE

MODEL: Default
FILE NAME: ps:\\aecom-na-piw.bentley.com:aECOM DS16 NA\Documents\60603202-Brush College\900-CAD GIS\910 CAD\03 SHEETS\01 AECOM\Cross Sections\60603202 SHT XS Faries.dgn

AECOM
345 EAST ASH AVENUE, SUITE B
DECATUR, IL 62526
PHONE: (217) 775-6065

USER NAME = busanskyl	DESIGNED - LMB	REVISED -	
	DRAWN - LMB	REVISED -	
PLOT SCALE = 20.0000 ' / in.	CHECKED - WBS	REVISED -	
PLOT DATE = 11/5/2020	DATE - 10/30/2020	REVISED -	

STATE OF ILLINOIS
DEPARTMENT OF TRANSPORTATION

FARIES PARKWAY
CROSS SECTIONS

SCALE:

SHEET 33 OF 70 SHEETS | STA. 219+00.00 | TO STA. 219+25.00

F.A.U. RTE.	SECTION	COUNTY	TOTAL SHEETS	SHEET NO.
7448	09-00933-01-BR	MACON	996	775
		CONTRACT NO. XXXX(XXX)		
		ILLINOIS	FED. AID PROJECT	

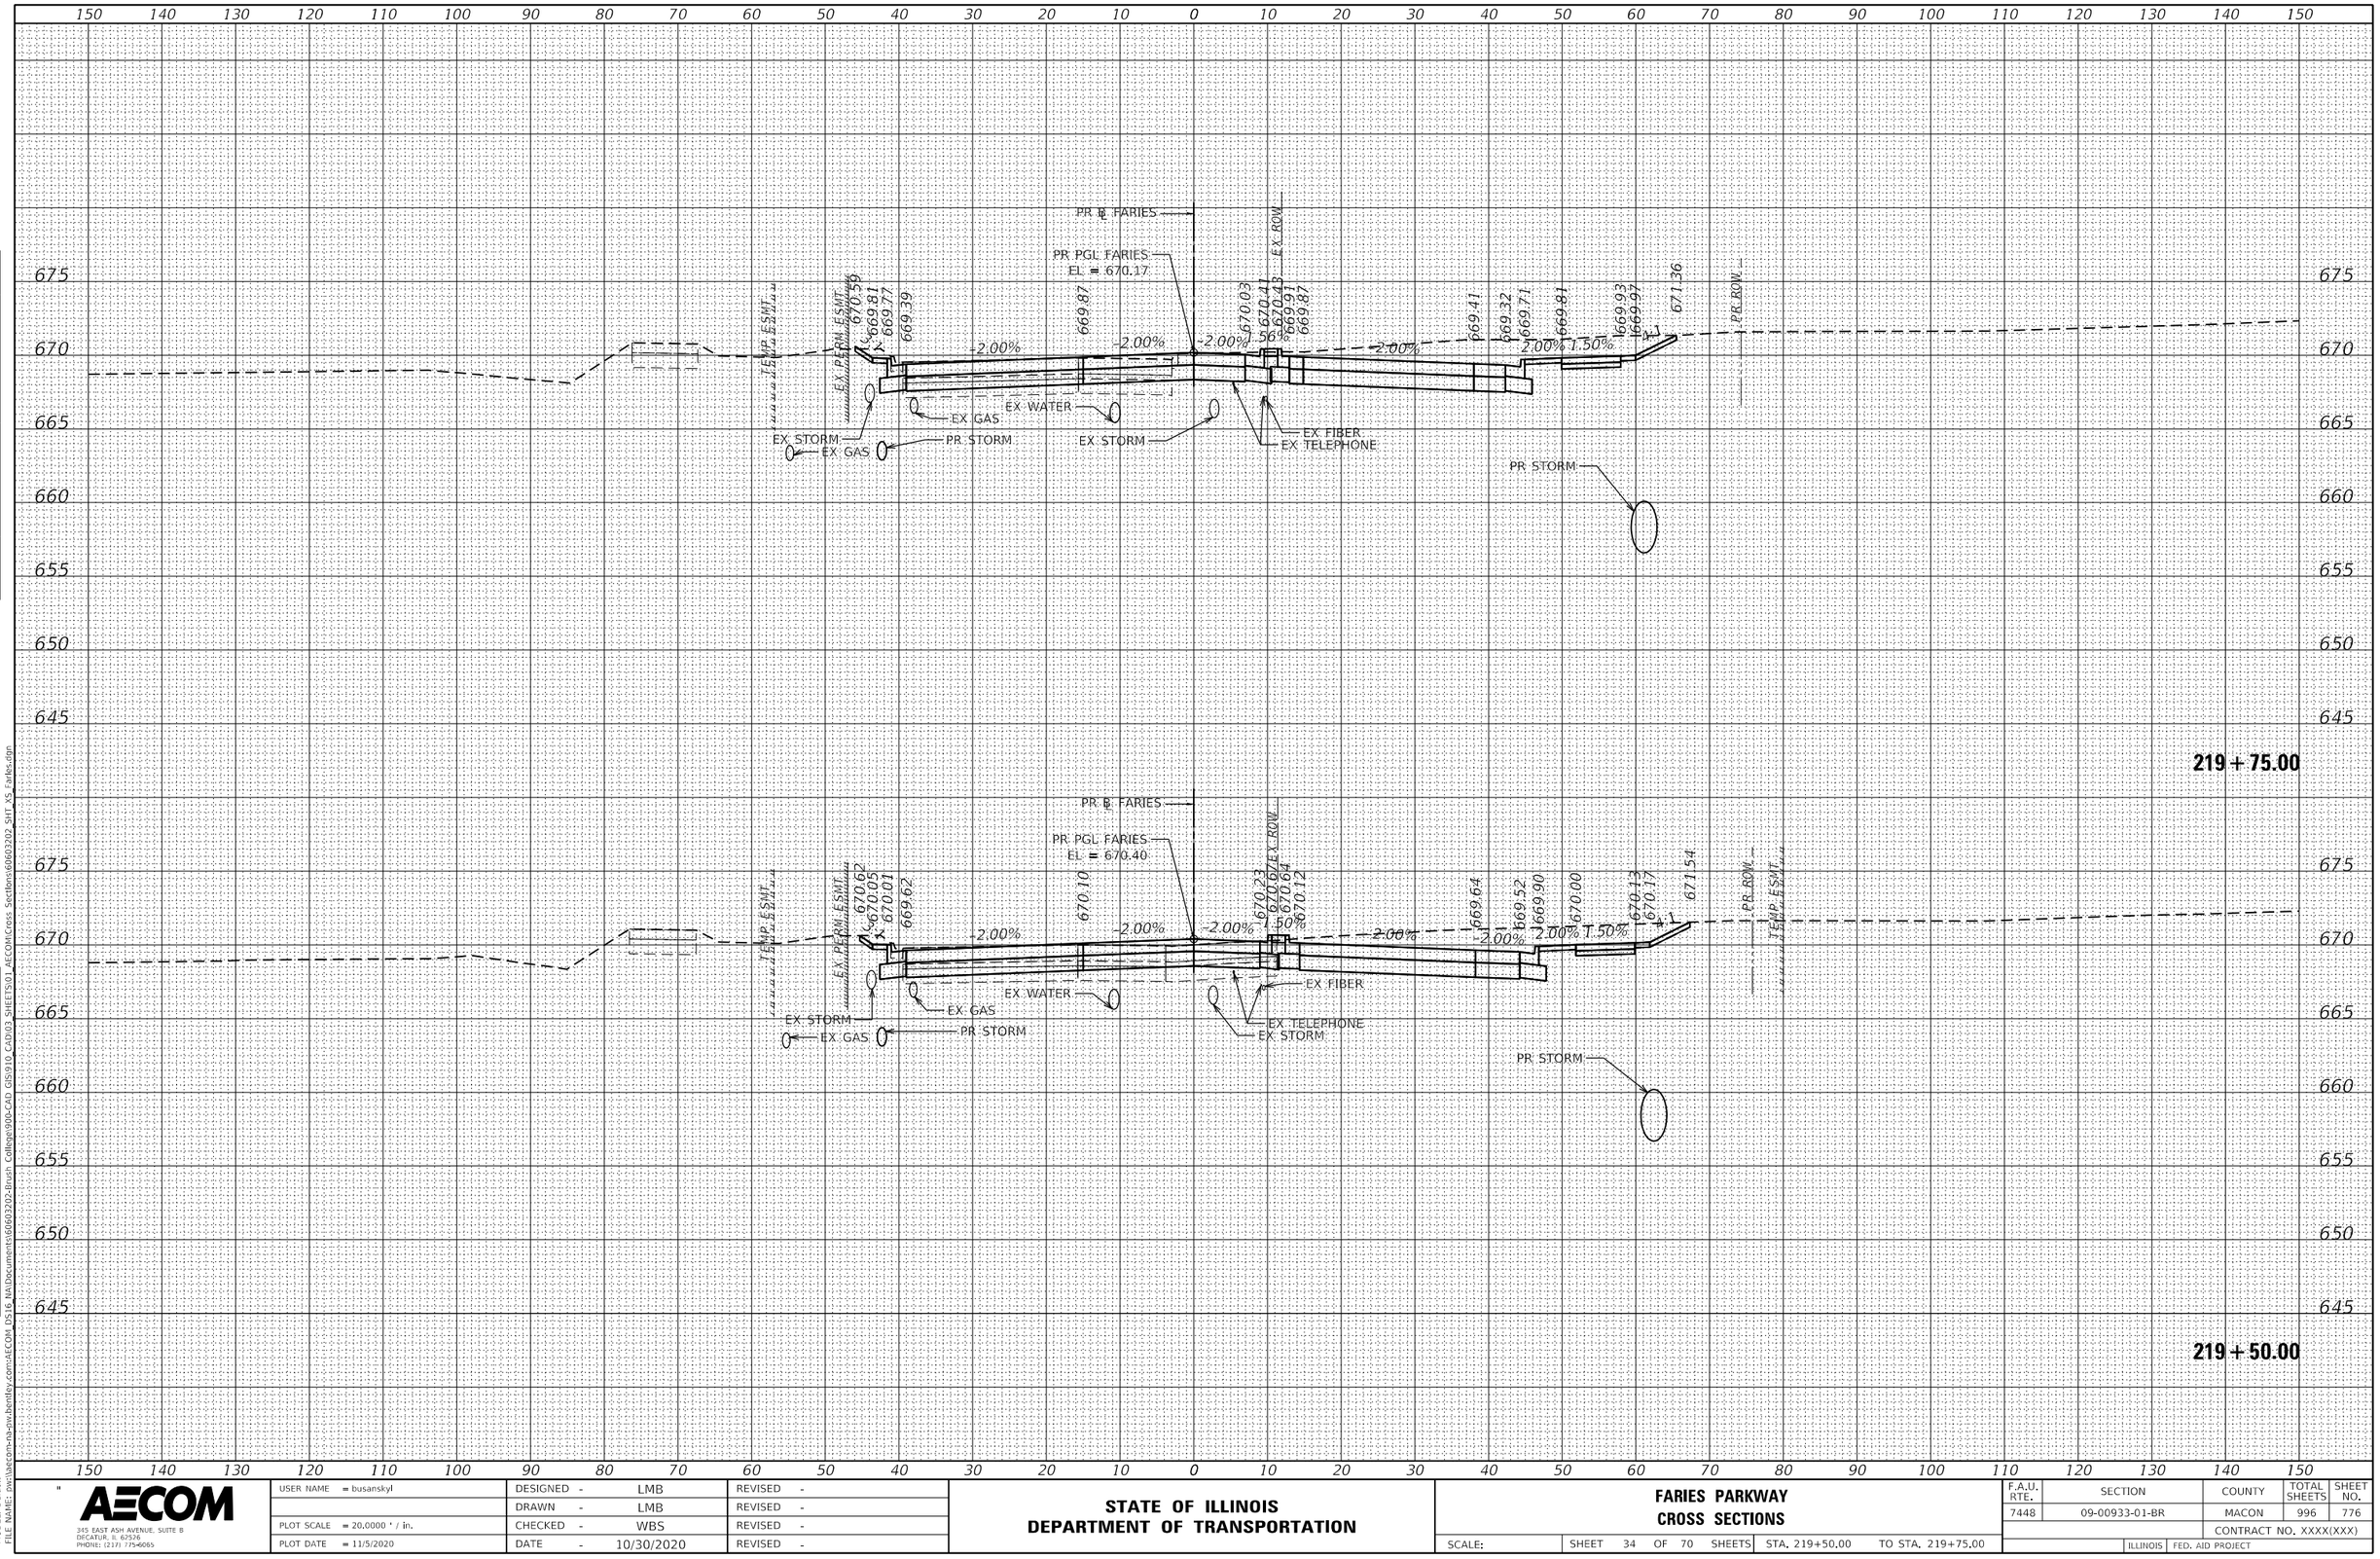

USER NAME = busanskyl	DESIGNED - LMB	REVISED -	STATE OF ILLINOIS DEPARTMENT OF TRANSPORTATION	FARIES PARKWAY CROSS SECTIONS	F.A.U. RTE. 7448 | SECTION 09-00933-01-BR | COUNTY MACON | TOTAL SHEETS 996 | SHEET NO. 776
	DRAWN - LMB	REVISED -			CONTRACT NO. XXXX(XXX)
PLOT SCALE = 20.0000 ' / in.	CHECKED - WBS	REVISED -		SCALE:	SHEET 34 OF 70 SHEETS | STA. 219+50.00 | TO STA. 219+75.00
PLOT DATE = 11/5/2020	DATE - 10/30/2020	REVISED -			ILLINOIS | FED. AID PROJECT

AECOM
345 EAST ASH AVENUE, SUITE B
DECATUR, IL 62526
PHONE: (217) 775-6065

FINAL SURVEY / ORIGINAL SURVEY
NOTE BOOK
NO.
SURVEYED
PLOTTED
TEMPLATE
AREAS
AREAS CHECKED
BY
DATE

MODEL: Default
FILE NAME: ps:\\aecom-na-siw.bentley.com:aECOM DS16 NA\Documents\60603202-Brush College\900-CAD GIS\910 CAD\03 SHEETS\01 AECOMCross Sections60603202 SHT XS Faries.dgn

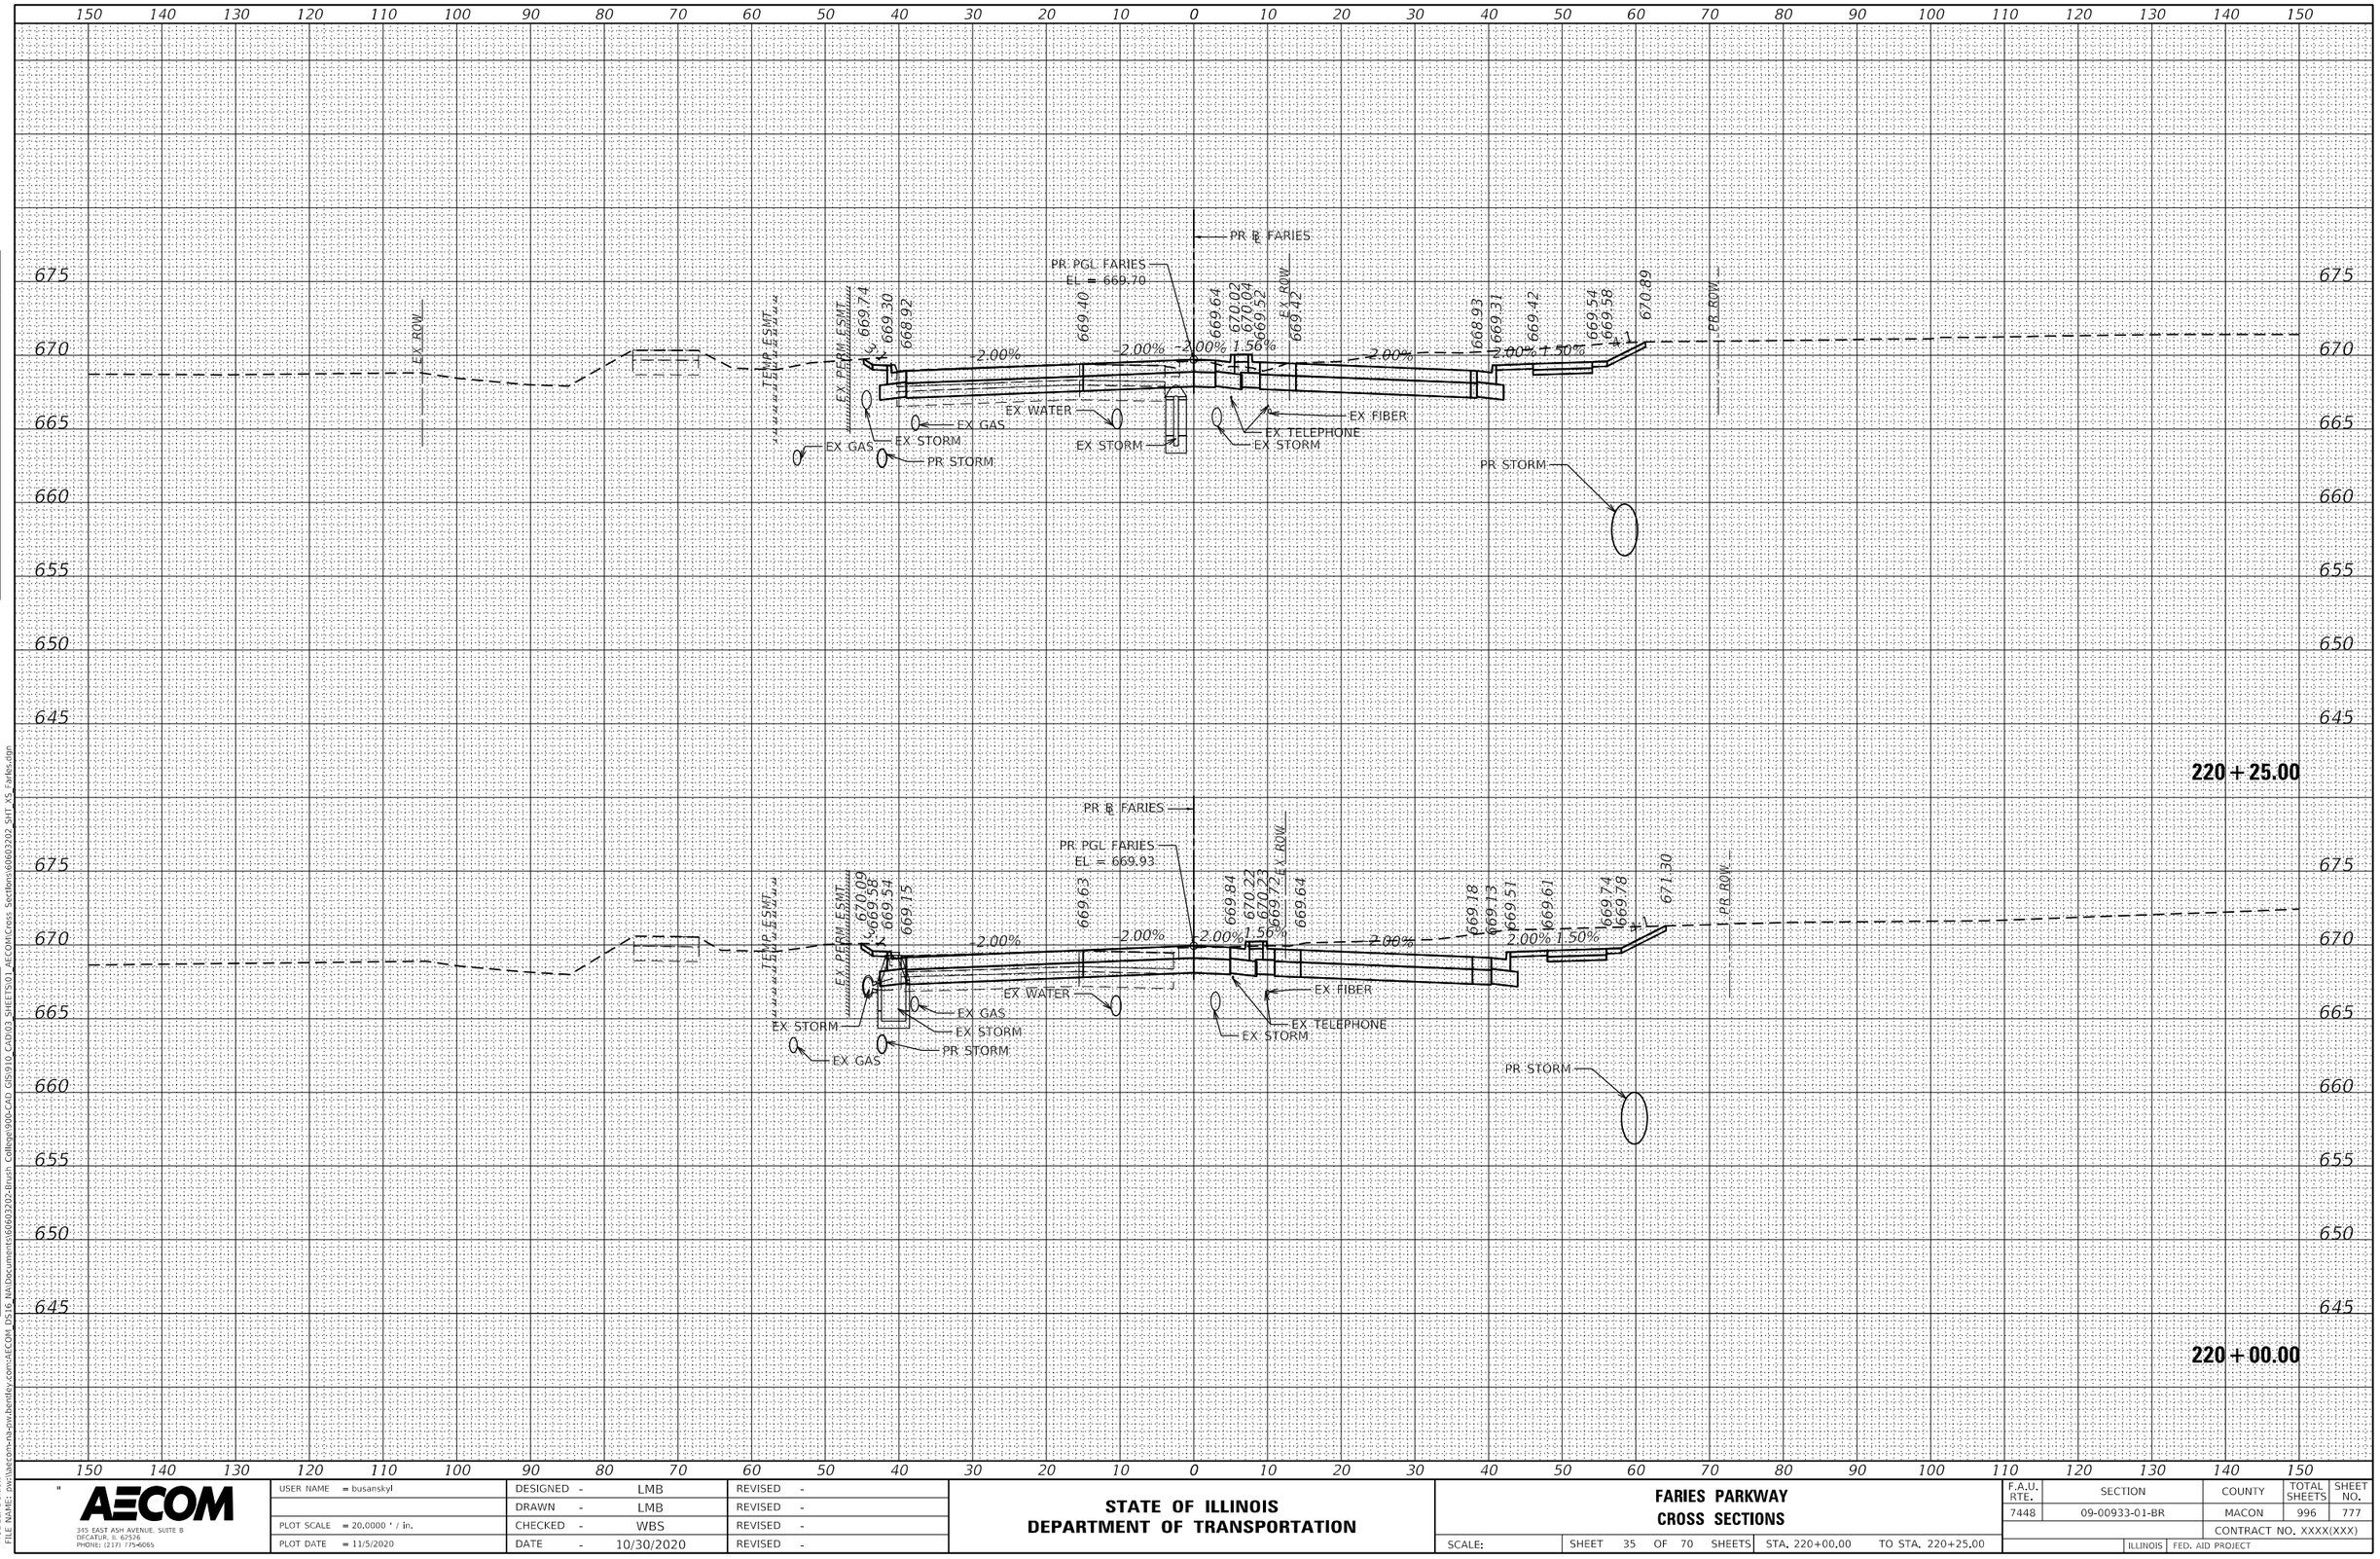

FINAL SURVEY		BY	DATE
NOTE BOOK	SURVEYED		
NO.	PLOTTED		
	TEMPLATE		
	AREAS		
	AREAS CHECKED		

ORIGINAL SURVEY		BY	DATE
NOTE BOOK	SURVEYED		
NO.	PLOTTED		
	TEMPLATE		
	AREAS		
	AREAS CHECKED		

MODEL: Default
FILE NAME: ps:\\aecom-na-siw.bentley.com:AECOM DS16 NA\Documents\60603202-Brush College\900-CAD GIS\910 CAD\03 SHEETS\01 AECOM\Cross Sections\60603202 SHT XS Faries.dgn

AECOM
345 EAST ASH AVENUE, SUITE B
DECATUR, IL 62526
PHONE: (217) 775-6065

USER NAME = busanskyl	DESIGNED - LMB	REVISED -	
	DRAWN - LMB	REVISED -	
PLOT SCALE = 20.0000 ' / in.	CHECKED - WBS	REVISED -	
PLOT DATE = 11/5/2020	DATE - 10/30/2020	REVISED -	

STATE OF ILLINOIS
DEPARTMENT OF TRANSPORTATION

FARIES PARKWAY
CROSS SECTIONS

SCALE: | SHEET 35 OF 70 SHEETS | STA. 220+00.00 | TO STA. 220+25.00

F.A.U. RTE.	SECTION	COUNTY	TOTAL SHEETS	SHEET NO.
7448	09-00933-01-BR	MACON	996	777
		CONTRACT NO. XXXX(XXX)		
		ILLINOIS	FED. AID PROJECT	

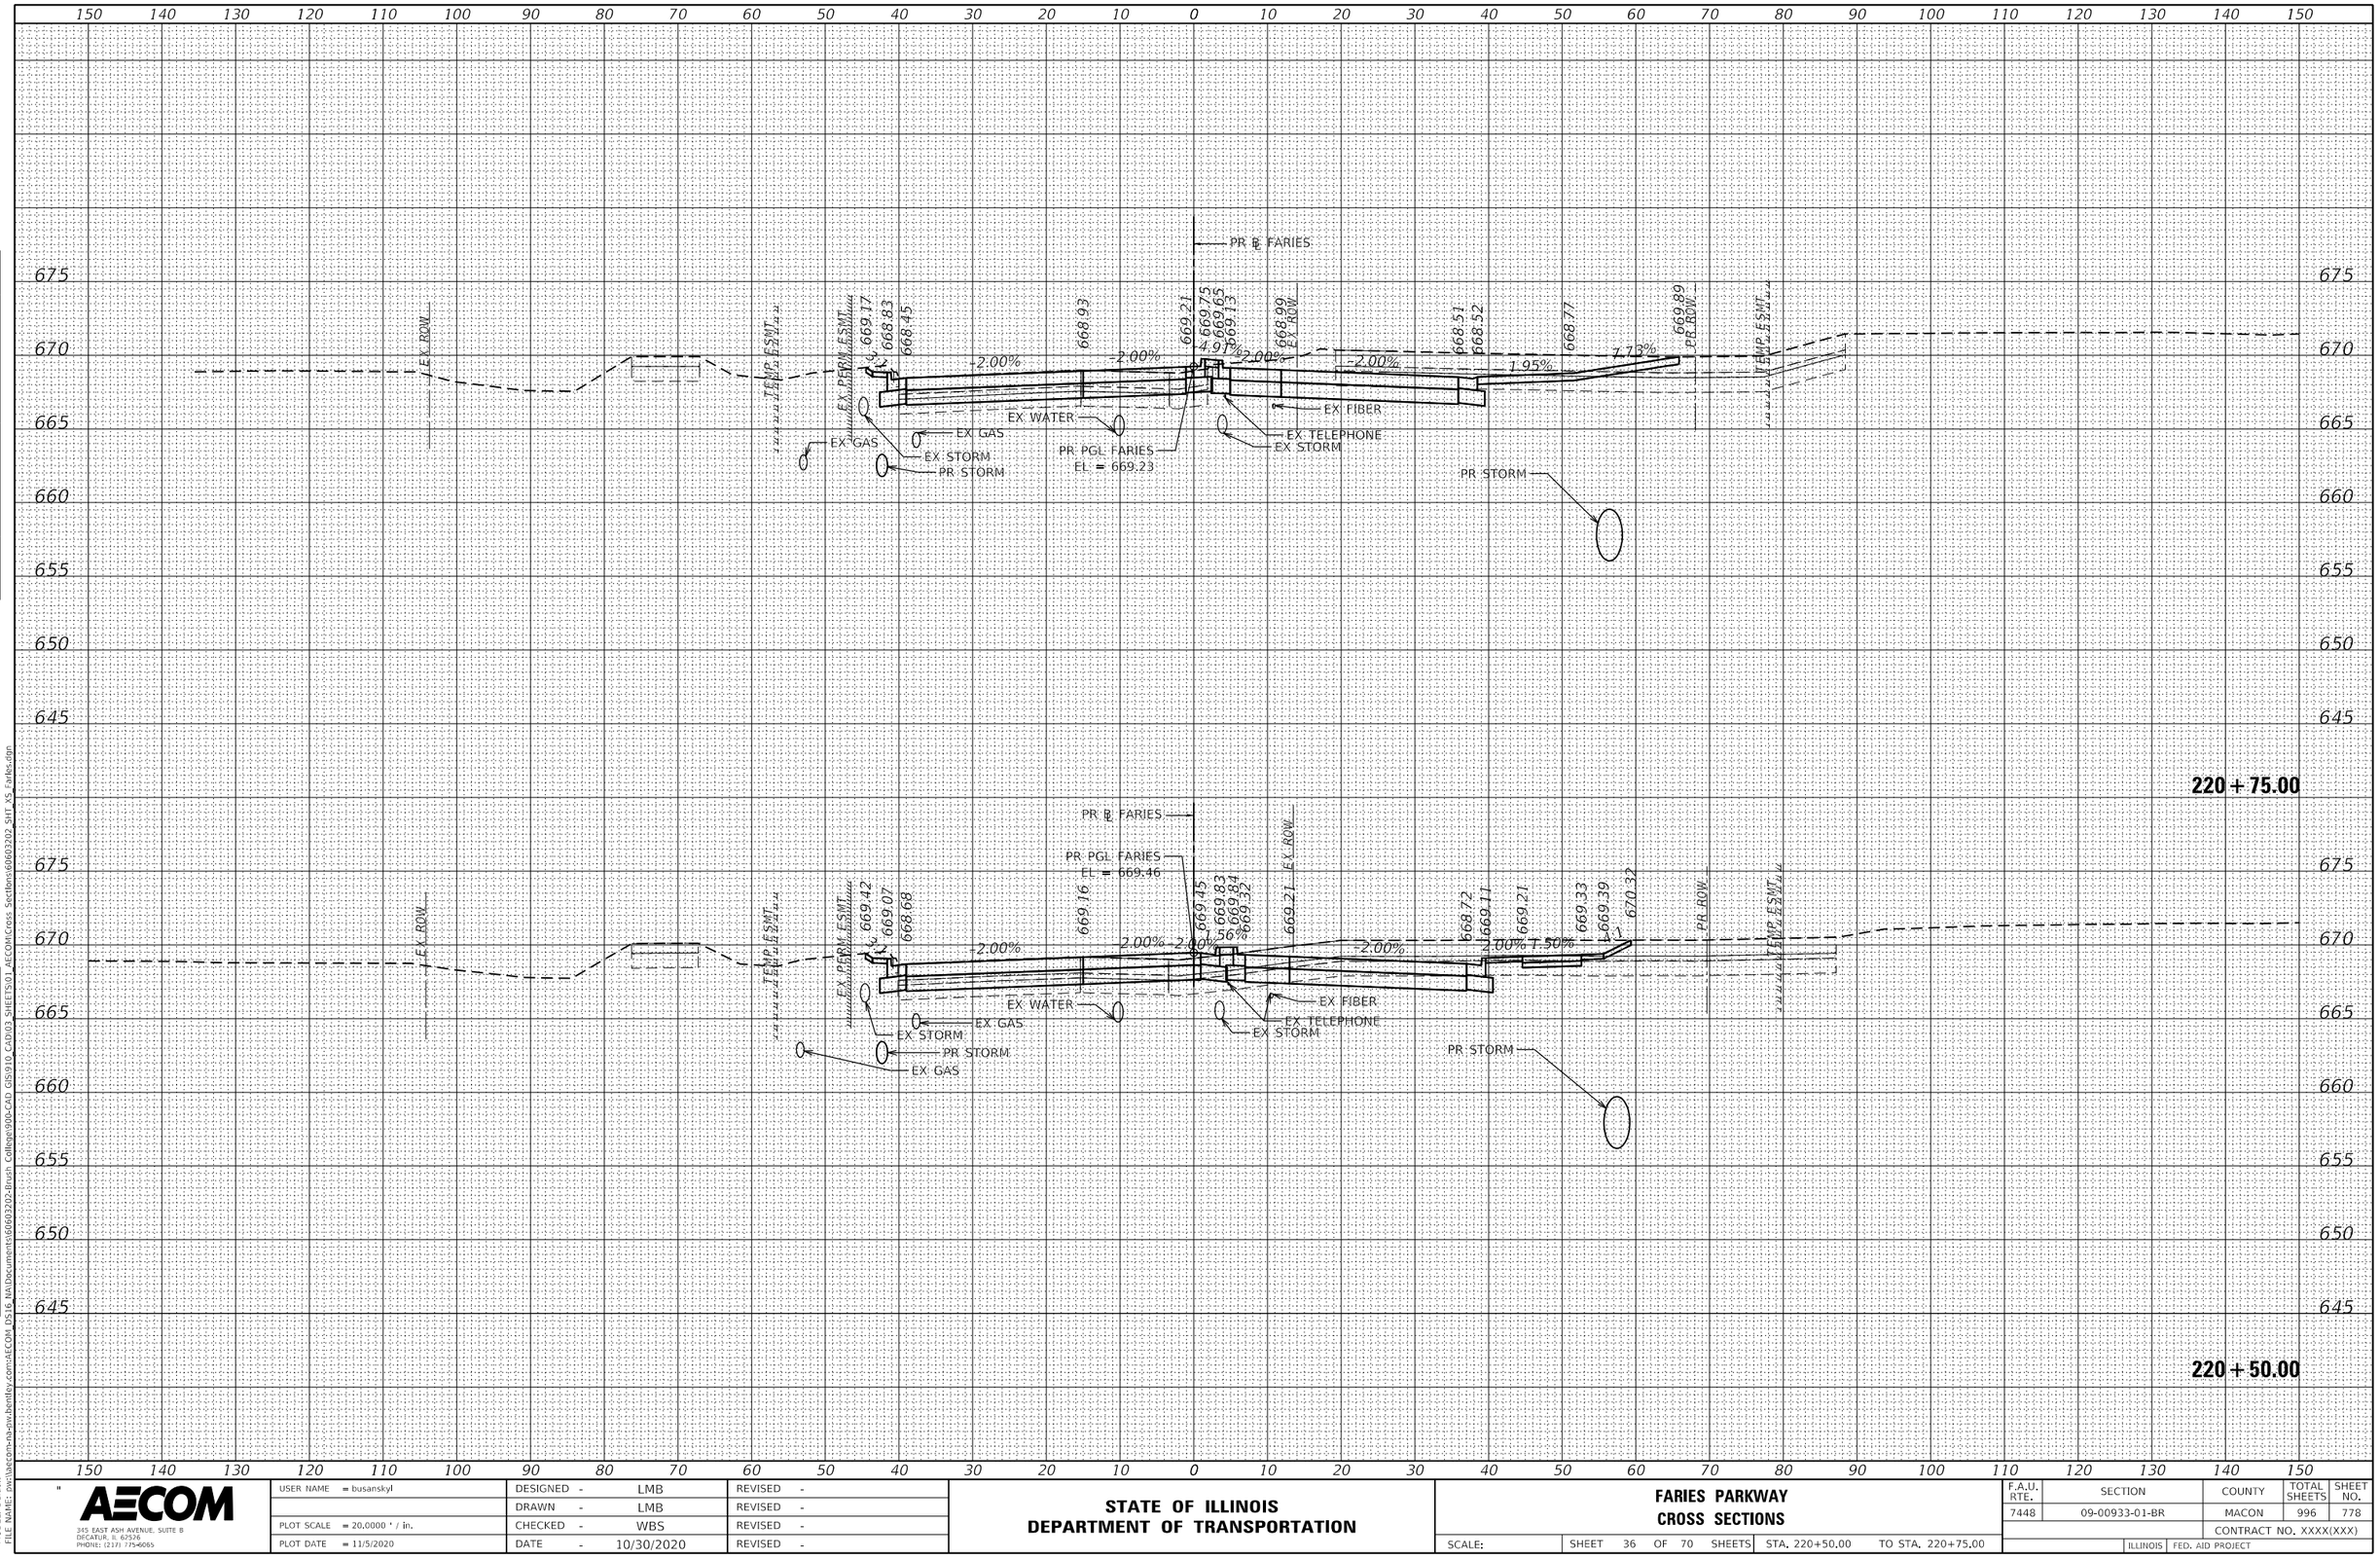

AECOM 345 EAST ASH AVENUE, SUITE B DECATUR, IL 62526 PHONE: (217) 775-6065	USER NAME = busanskyl	DESIGNED - LMB	REVISED -	STATE OF ILLINOIS DEPARTMENT OF TRANSPORTATION	FARIES PARKWAY CROSS SECTIONS
		DRAWN - LMB	REVISED -		
	PLOT SCALE = 20.0000 ' / in.	CHECKED - WBS	REVISED -		SCALE:
	PLOT DATE = 11/5/2020	DATE - 10/30/2020	REVISED -		SHEET 36 OF 70 SHEETS STA. 220+50.00 TO STA. 220+75.00

F.A.U. RTE.	SECTION	COUNTY	TOTAL SHEETS	SHEET NO.
7448	09-00933-01-BR	MACON	996	778
		CONTRACT NO. XXXX(XXX)		
	ILLINOIS FED. AID PROJECT			

ORIGINAL SURVEY — NOTE BOOK — NO. — SURVEYED — PLOTTED — TEMPLATE — AREAS — AREAS CHECKED — BY — DATE

FINAL SURVEY — NOTE BOOK — NO. — SURVEYED — PLOTTED — TEMPLATE — AREAS — AREAS CHECKED — BY — DATE

MODEL: Default
FILE NAME: pw:\\aecom-na-pw.bentley.com:AECOM_DS16_NA\Documents\60603202-Brush College\900-CAD GIS\910_CAD\03 SHEETS\01_AECOM\Cross Sections\60603202 SHT_XS_Faries.dgn

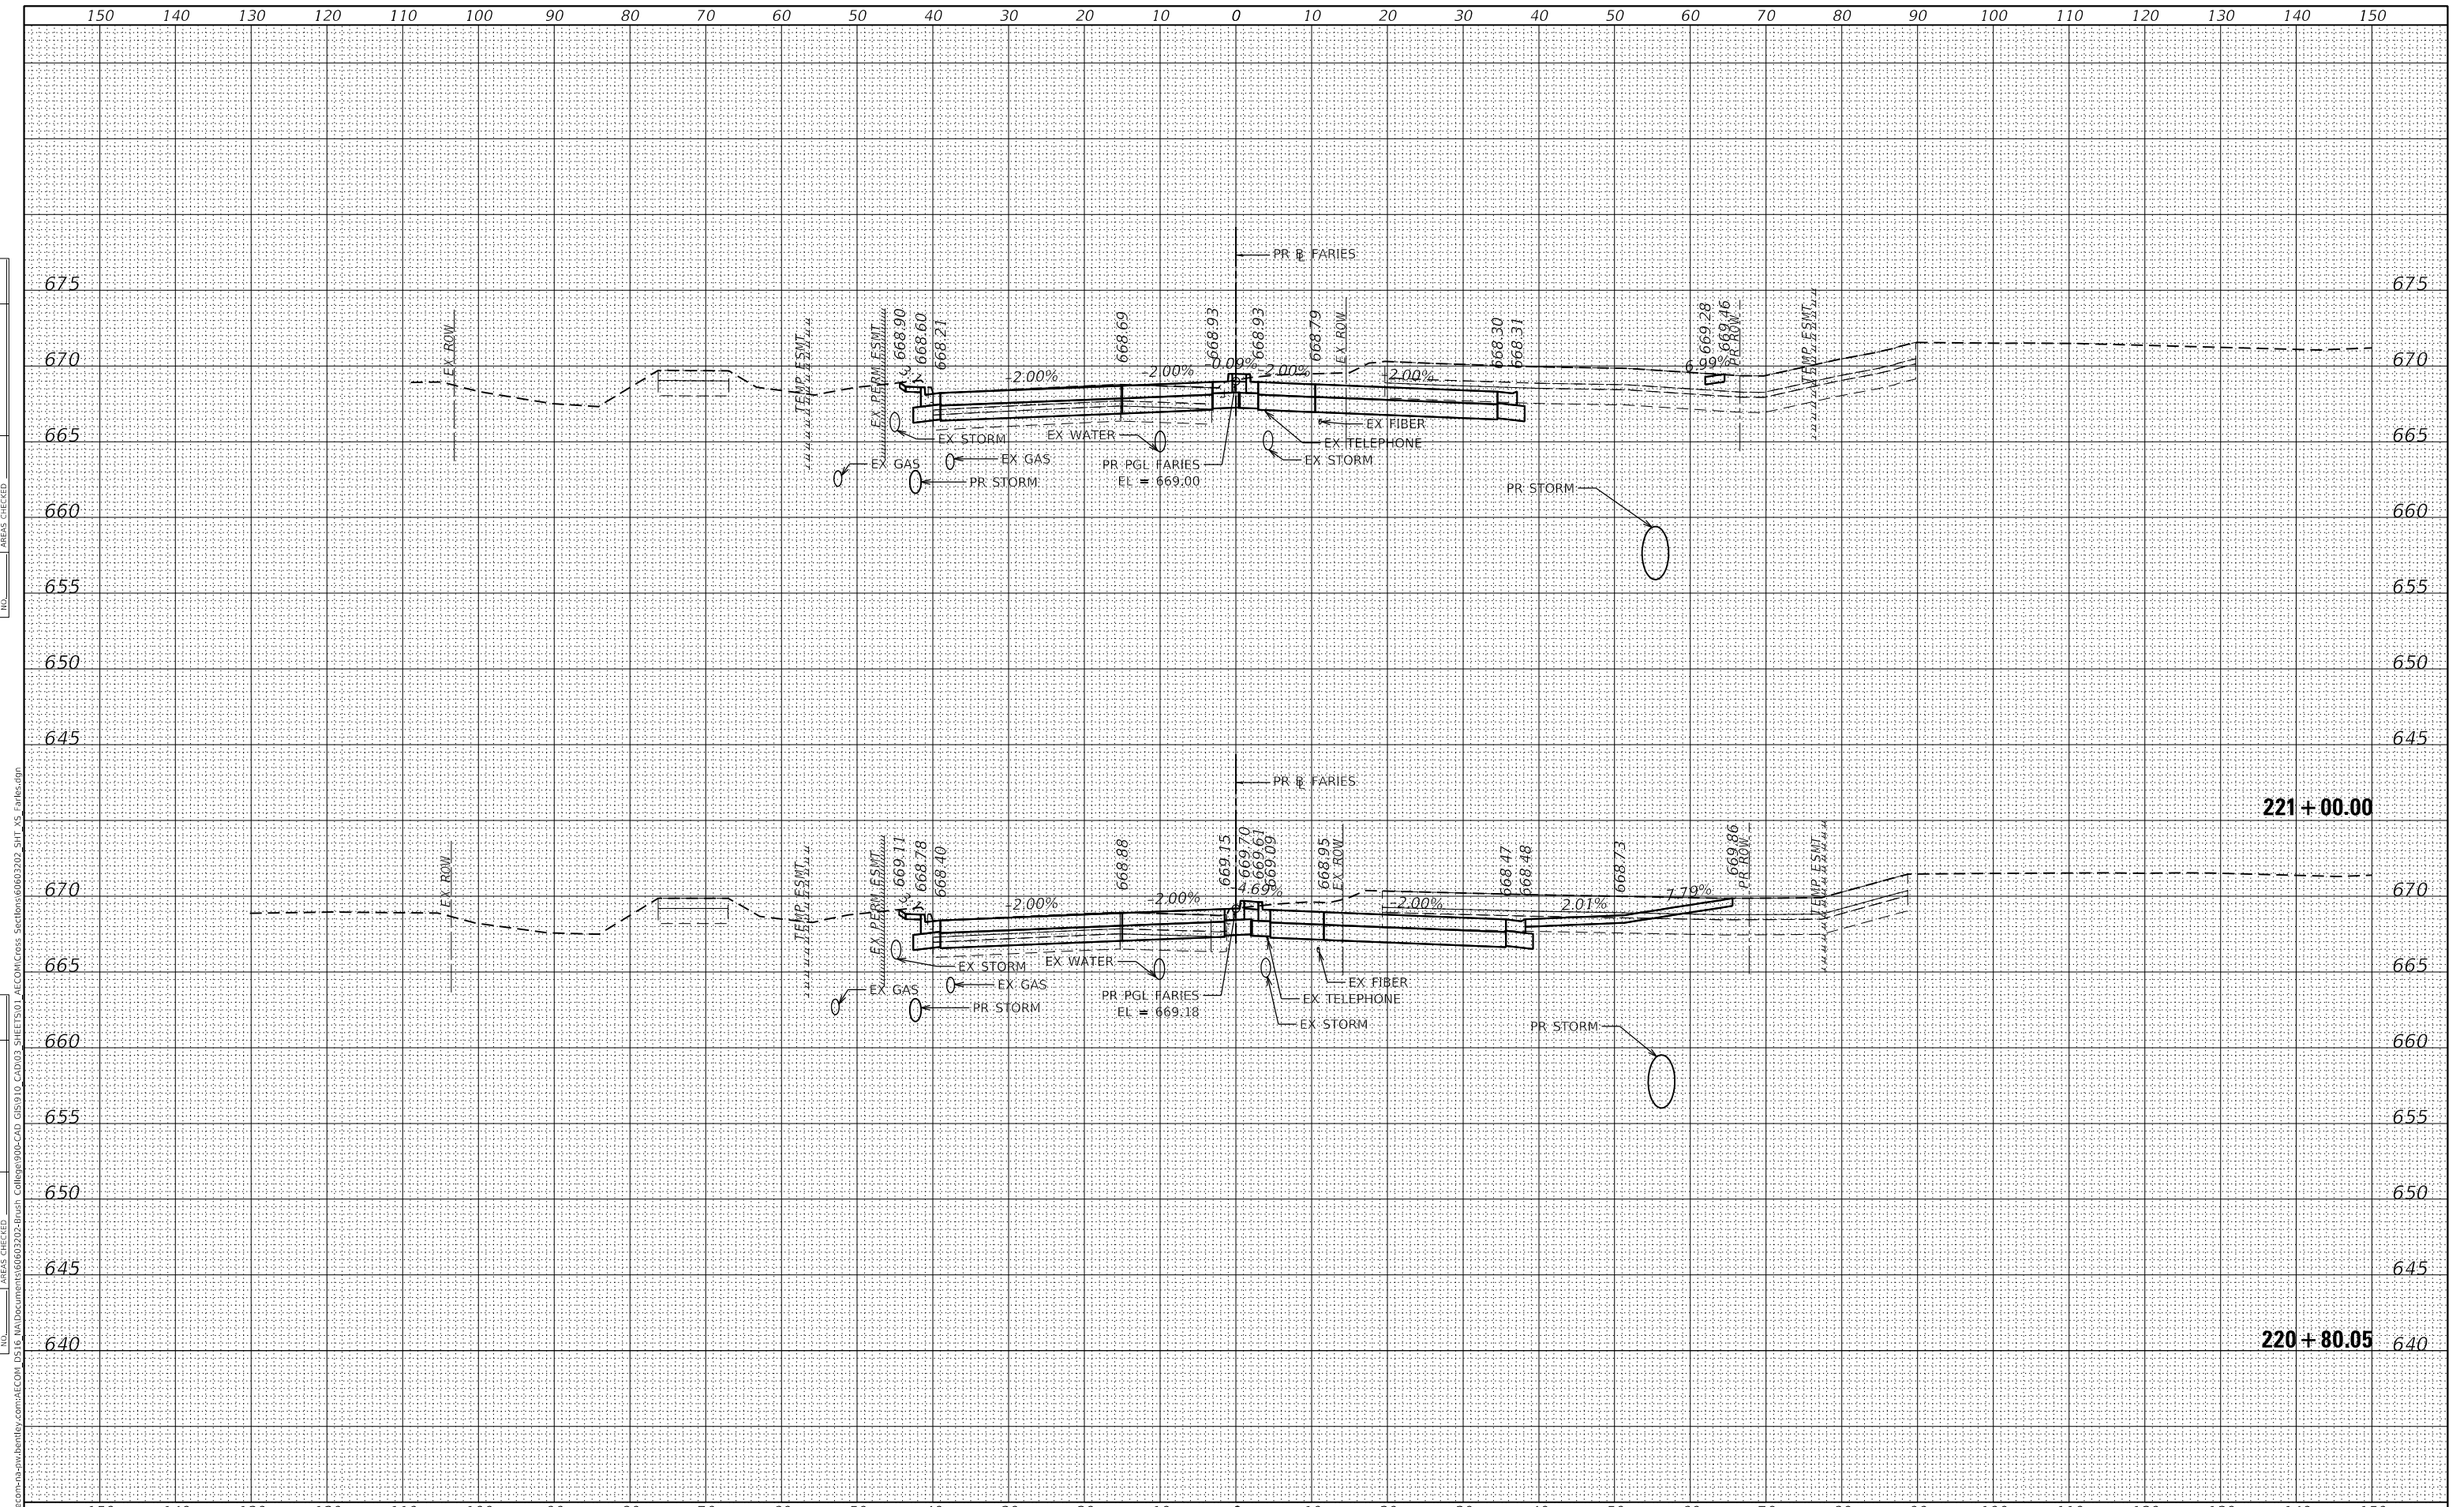

FINAL SURVEY

NO.	NOTE BOOK	SURVEYED	PLOTTED	TEMPLATE	AREAS	AREAS CHECKED	BY	DATE

ORIGINAL SURVEY

NO.	NOTE BOOK	SURVEYED	PLOTTED	TEMPLATE	AREAS	AREAS CHECKED	BY	DATE

MODEL: Default
FILE NAME: ps:\\aecom-na-siw.bentley.com:aECOM DS16 NA\Documents\60603202-Brush College 90\0-CAD GIS\910 CAD\03 SHEETS\01 AECOM\Cross Sections\60603202 SHT XS Faries.dgn

AECOM
345 EAST ASH AVENUE, SUITE B
DECATUR, IL 62526
PHONE: (217) 775-6065

USER NAME = busanskyl	DESIGNED - LMB	REVISED -	
	DRAWN - LMB	REVISED -	
PLOT SCALE = 20.0000 ' / in.	CHECKED - WBS	REVISED -	
PLOT DATE = 11/5/2020	DATE - 10/30/2020	REVISED -	

STATE OF ILLINOIS
DEPARTMENT OF TRANSPORTATION

FARIES PARKWAY
CROSS SECTIONS

SCALE: | SHEET 37 OF 70 SHEETS | STA. 220+80.05 | TO STA. 221+00.00

F.A.U. RTE.	SECTION	COUNTY	TOTAL SHEETS	SHEET NO.
7448	09-00933-01-BR	MACON	996	779
		CONTRACT NO. XXXX(XXX)		
		ILLINOIS	FED. AID PROJECT	

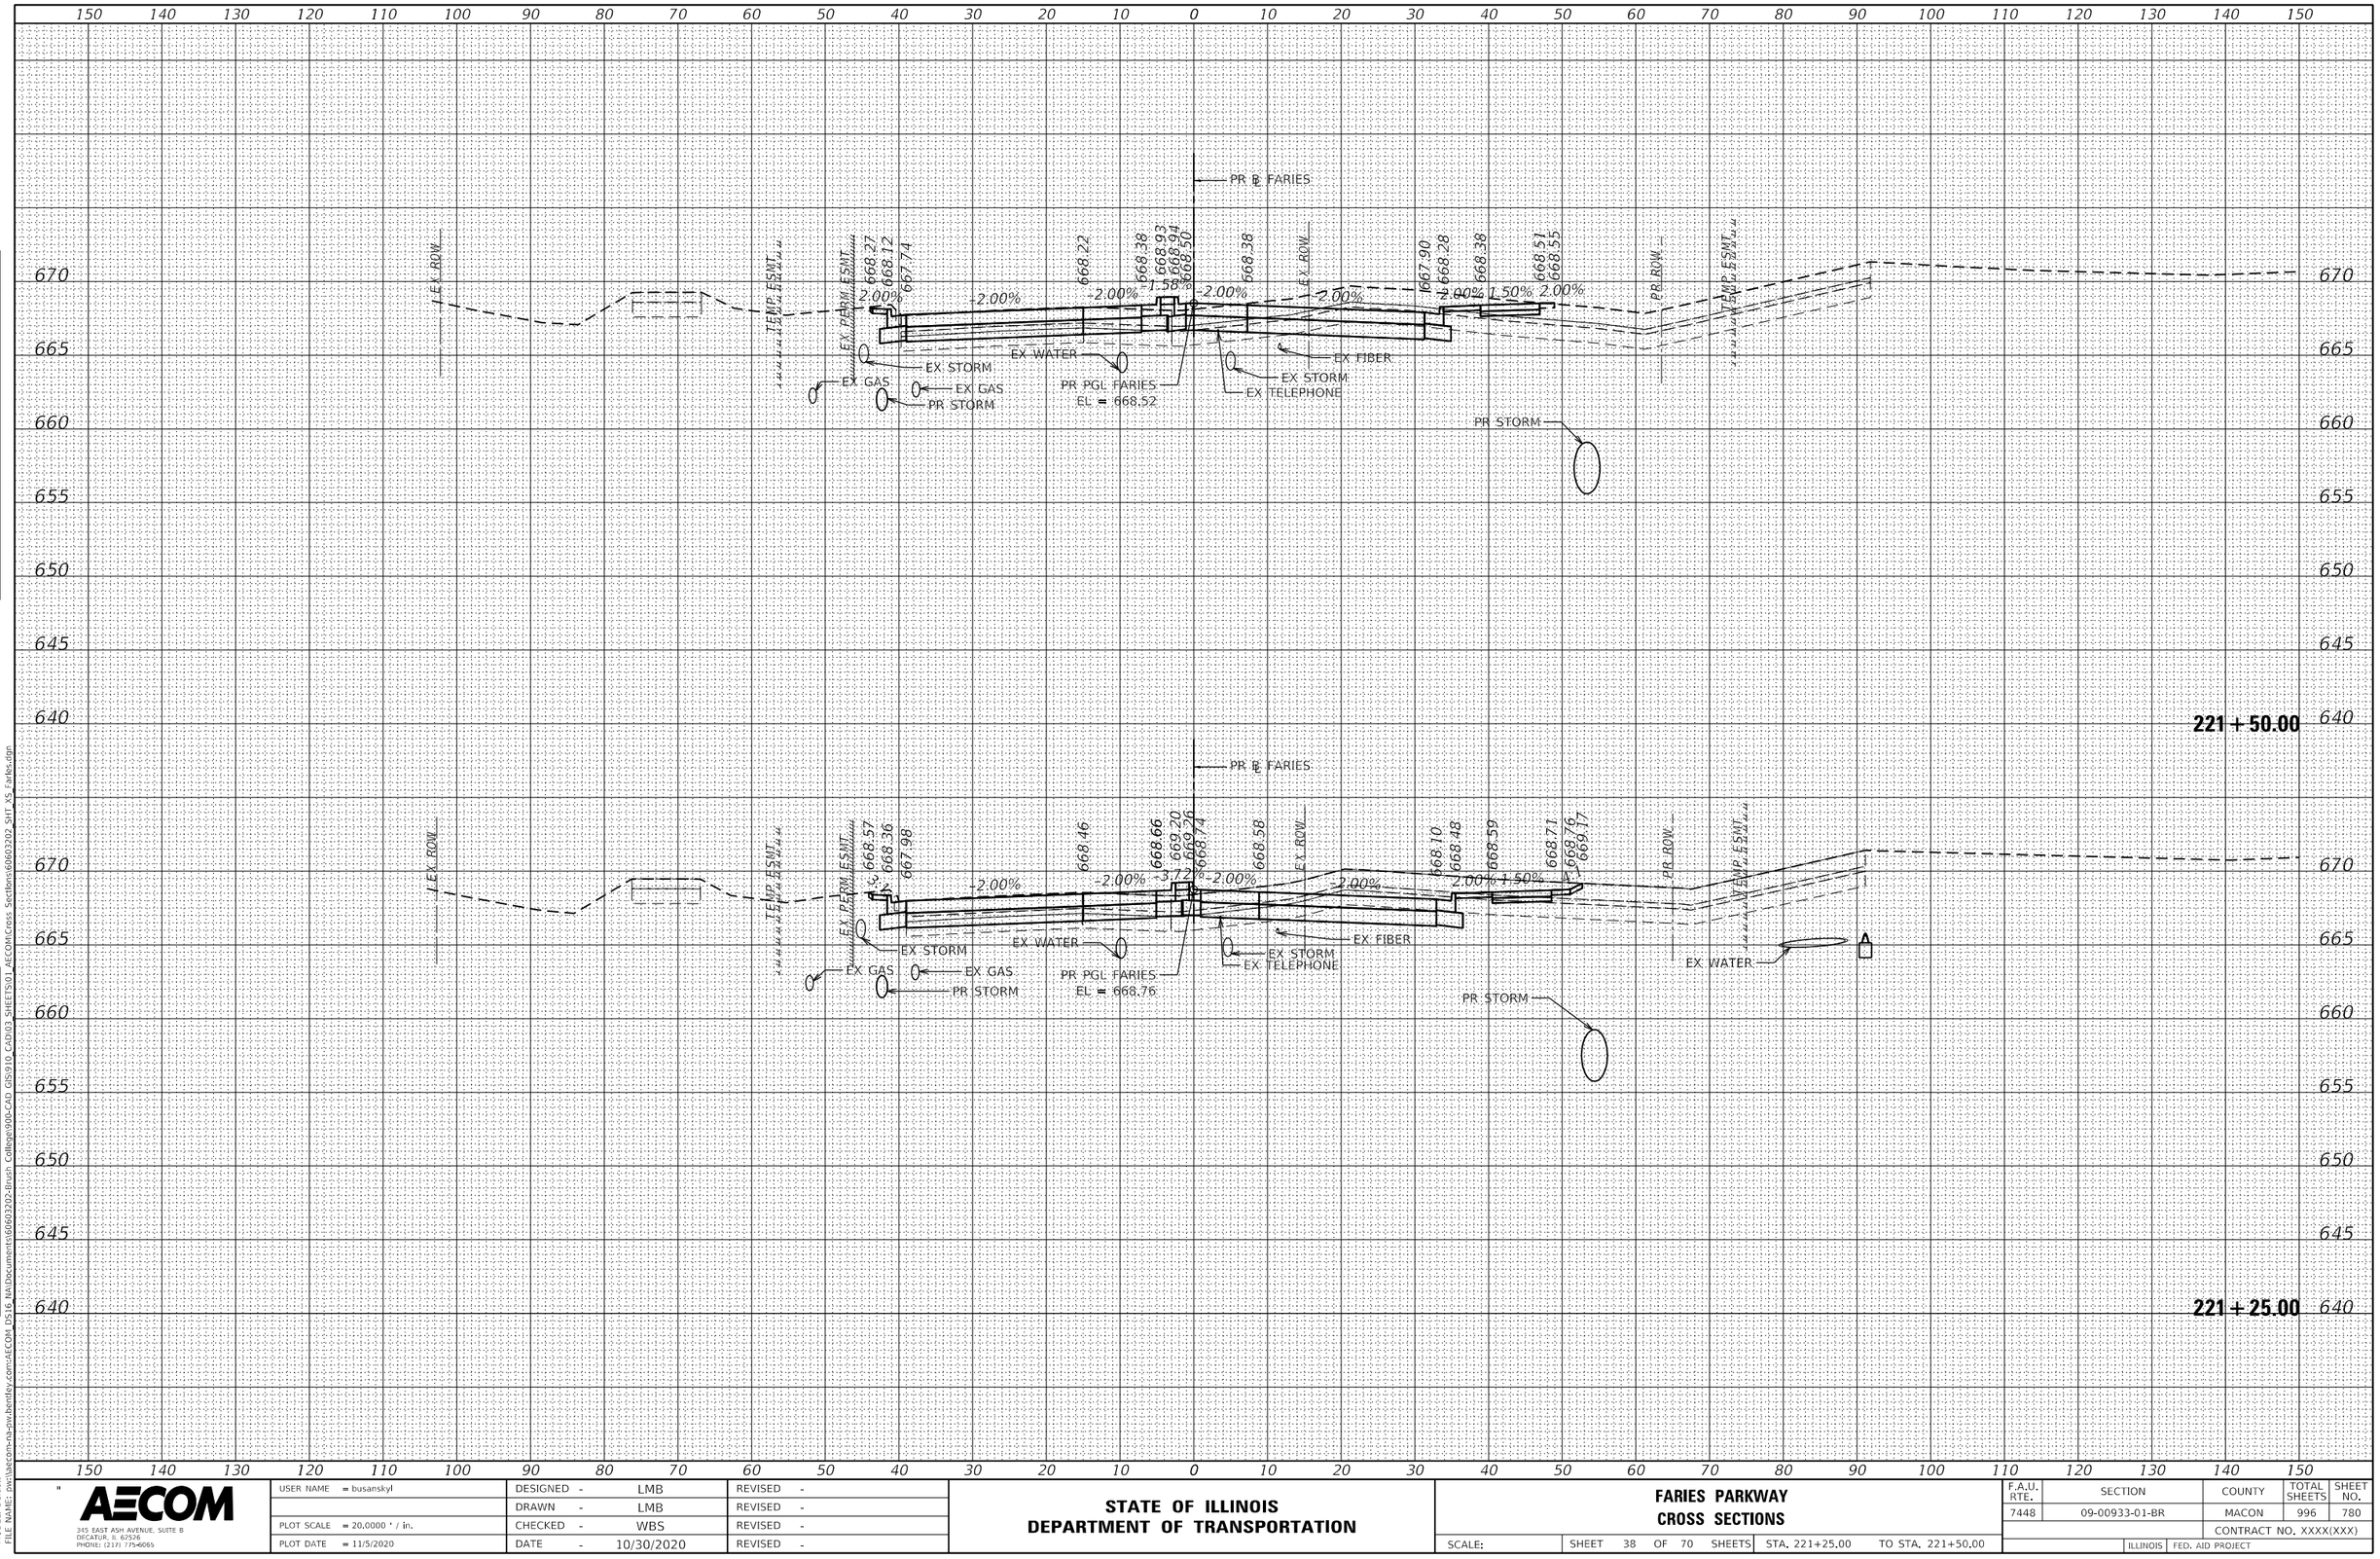

ORIGINAL SURVEY | NOTE BOOK | NO. | SURVEYED | PLOTTED | TEMPLATE | AREAS | AREAS CHECKED | BY | DATE

FINAL SURVEY | NOTE BOOK | NO. | SURVEYED | PLOTTED | TEMPLATE | AREAS | AREAS CHECKED | BY | DATE

MODEL: Default
FILE NAME: pw:\\aecom-na-niw.bentley.com:AECOM DS16 NA\Documents\60603202-Brush College 90b-CAD GIS\910 CAD\03 SHEETS\01 AECOM Cross Sections60603202 SHT XS Faries.dgn

AECOM
345 EAST ASH AVENUE, SUITE B
DECATUR, IL 62526
PHONE: (217) 775-6065

USER NAME = busanskyl	DESIGNED - LMB	REVISED -	
	DRAWN - LMB	REVISED -	
PLOT SCALE = 20.0000 ' / in.	CHECKED - WBS	REVISED -	
PLOT DATE = 11/5/2020	DATE - 10/30/2020	REVISED -	

STATE OF ILLINOIS
DEPARTMENT OF TRANSPORTATION

FARIES PARKWAY
CROSS SECTIONS

SCALE: | SHEET 38 OF 70 SHEETS | STA. 221+25.00 | TO STA. 221+50.00

F.A.U. RTE.	SECTION	COUNTY	TOTAL SHEETS	SHEET NO.
7448	09-00933-01-BR	MACON	996	780
		CONTRACT NO. XXXX(XXX)		
		ILLINOIS	FED. AID PROJECT	

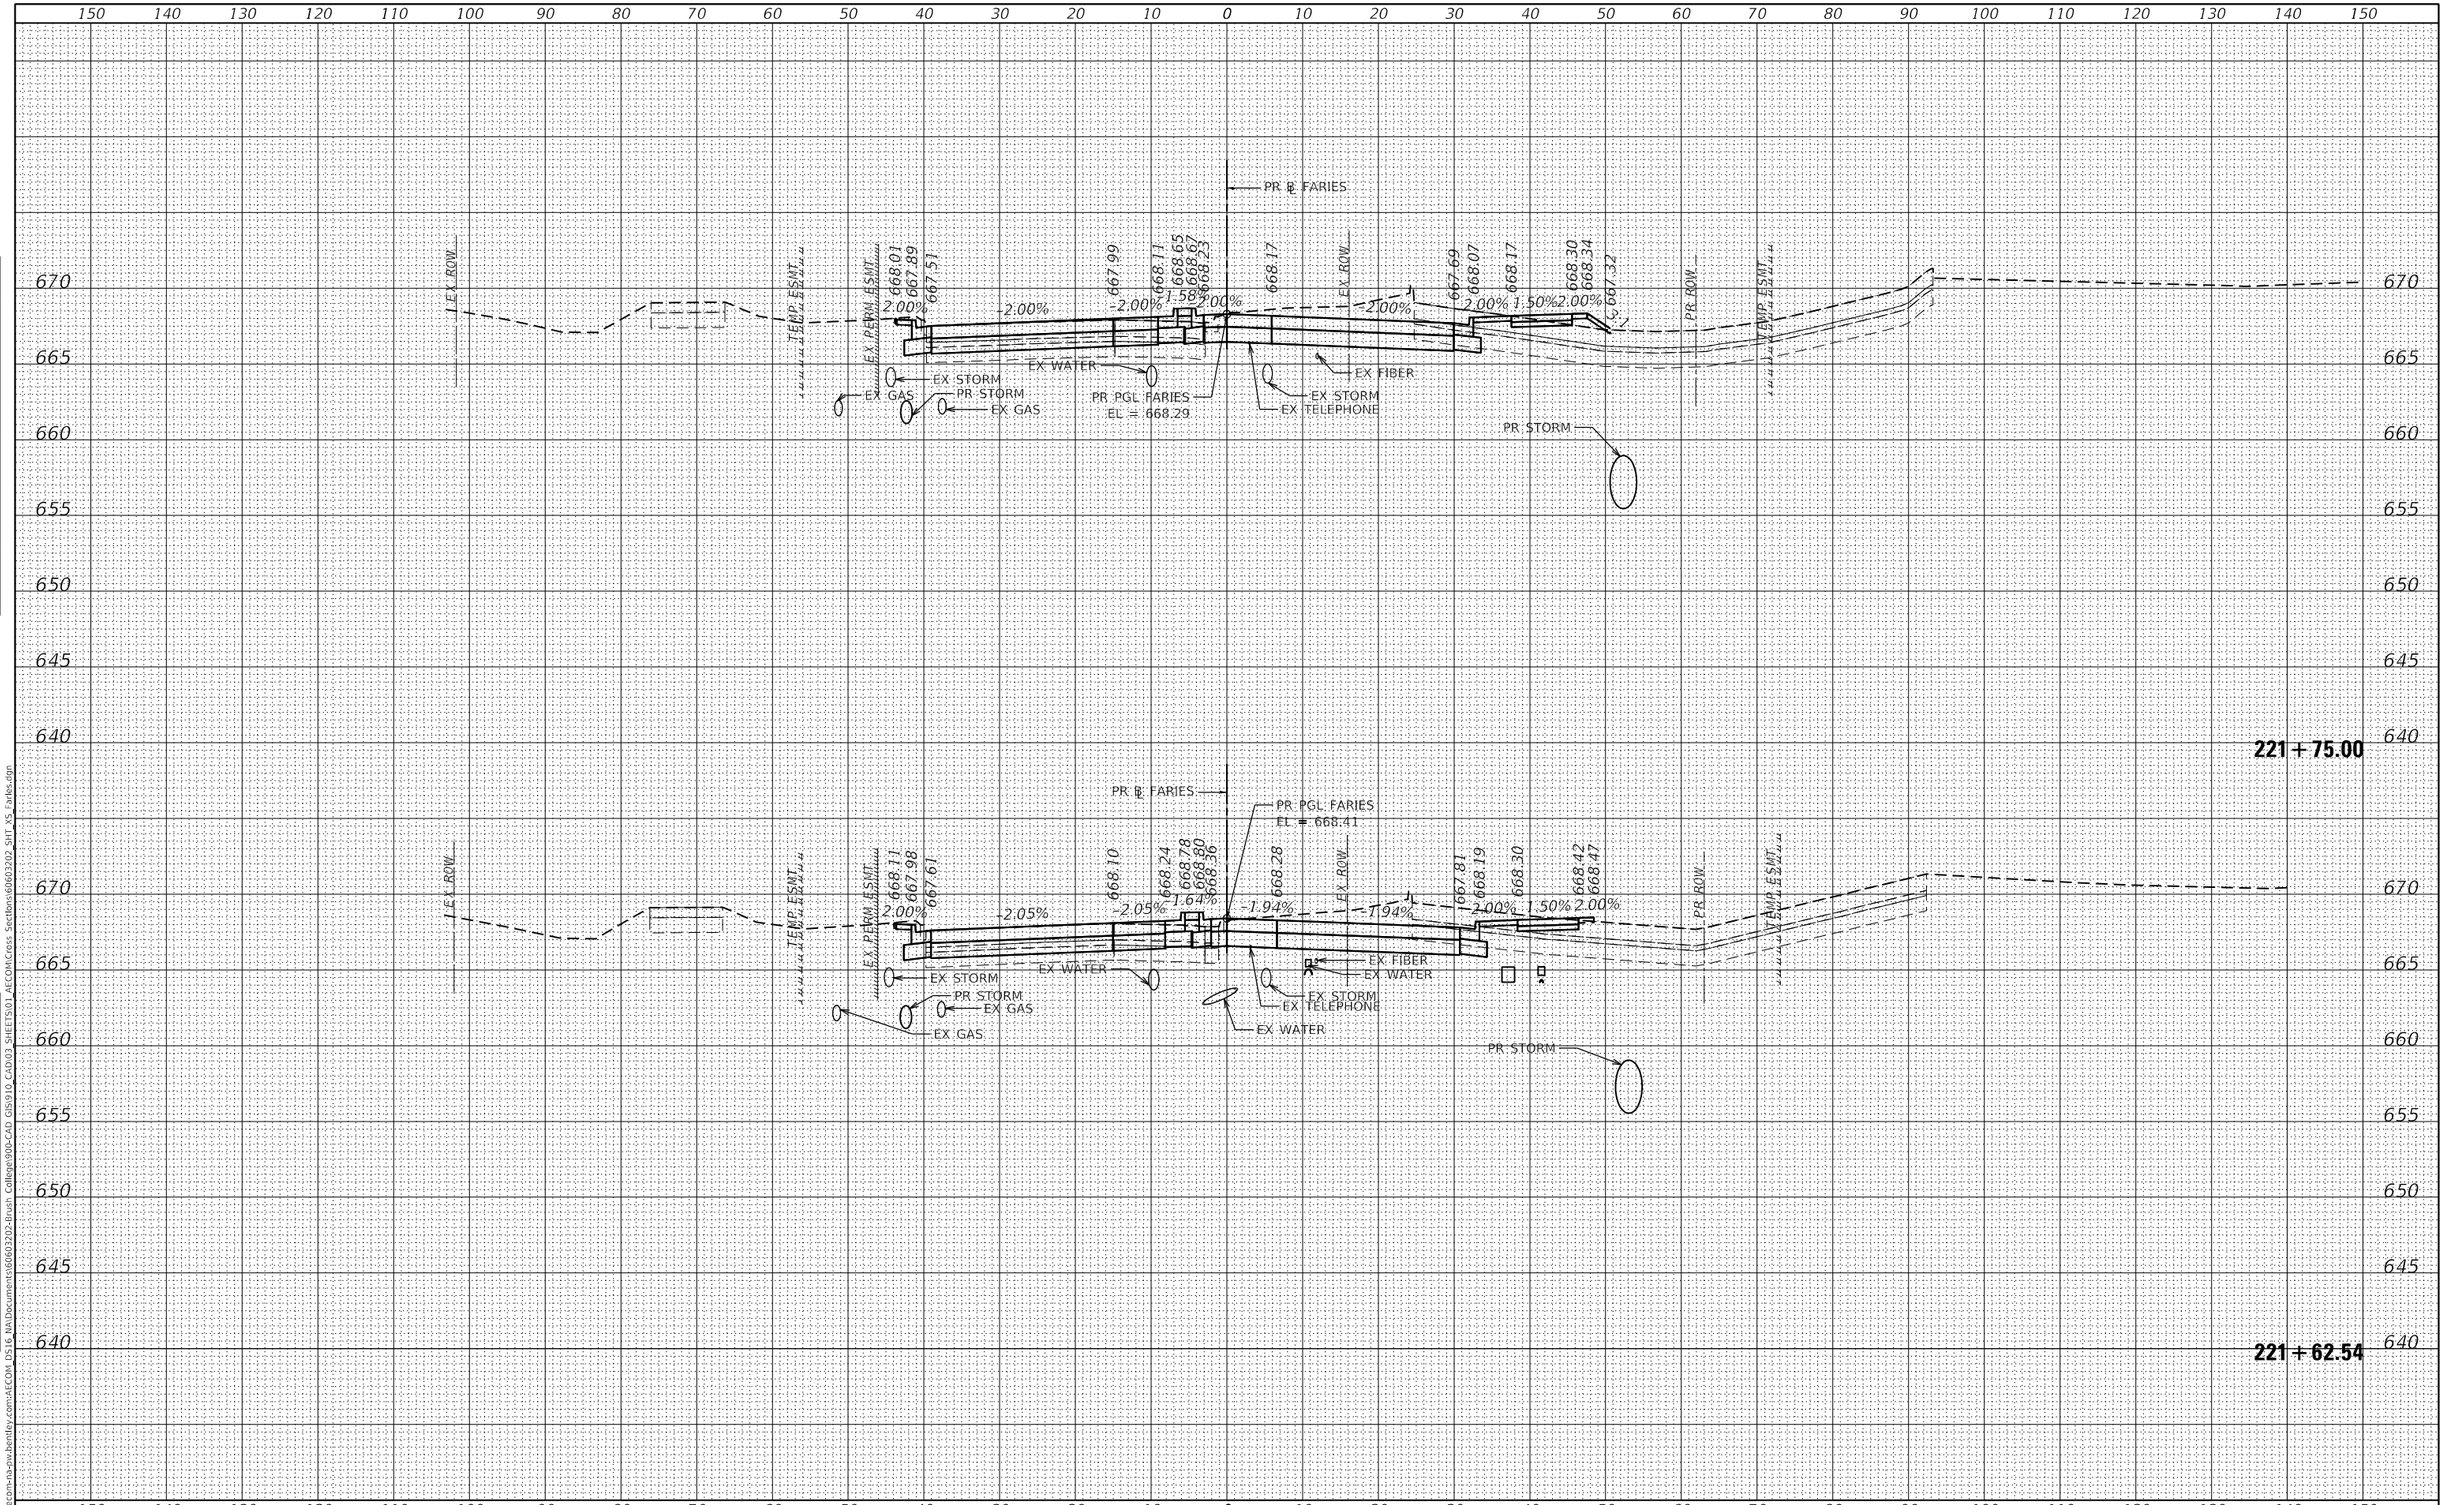

USER NAME = busanskyl	DESIGNED - LMB	REVISED -	
	DRAWN - LMB	REVISED -	
PLOT SCALE = 20.0000 ' / in.	CHECKED - WBS	REVISED -	
PLOT DATE = 11/5/2020	DATE - 10/30/2020	REVISED -	

AECOM
315 EAST ASH AVENUE, SUITE B
DECATUR, IL 62526
PHONE: (217) 775-6065

STATE OF ILLINOIS
DEPARTMENT OF TRANSPORTATION

FARIES PARKWAY
CROSS SECTIONS

SCALE: | SHEET 39 OF 70 SHEETS | STA. 221+62.54 | TO STA. 221+75.00

F.A.U. RTE.	SECTION	COUNTY	TOTAL SHEETS	SHEET NO.
7448	09-00933-01-BR	MACON	996	781
		CONTRACT NO. XXXX(XXX)		
		ILLINOIS	FED. AID PROJECT	

FINAL SURVEY — NOTE BOOK — NO. — SURVEYED — PLOTTED — TEMPLATE — AREAS — AREAS CHECKED — BY — DATE

ORIGINAL SURVEY — NOTE BOOK — NO. — SURVEYED — PLOTTED — TEMPLATE — AREAS — AREAS CHECKED — BY — DATE

MODEL: Default
FILE NAME: pw:\\aecom-na-pw.bentley.com:AECOM_DS16_NA\Documents\60603202-Brush College\900-CAD_GIS\910_CAD\03_SHEETS\01_AECOM\Cross Sections\60603202_SHT_XS_Faries.dgn

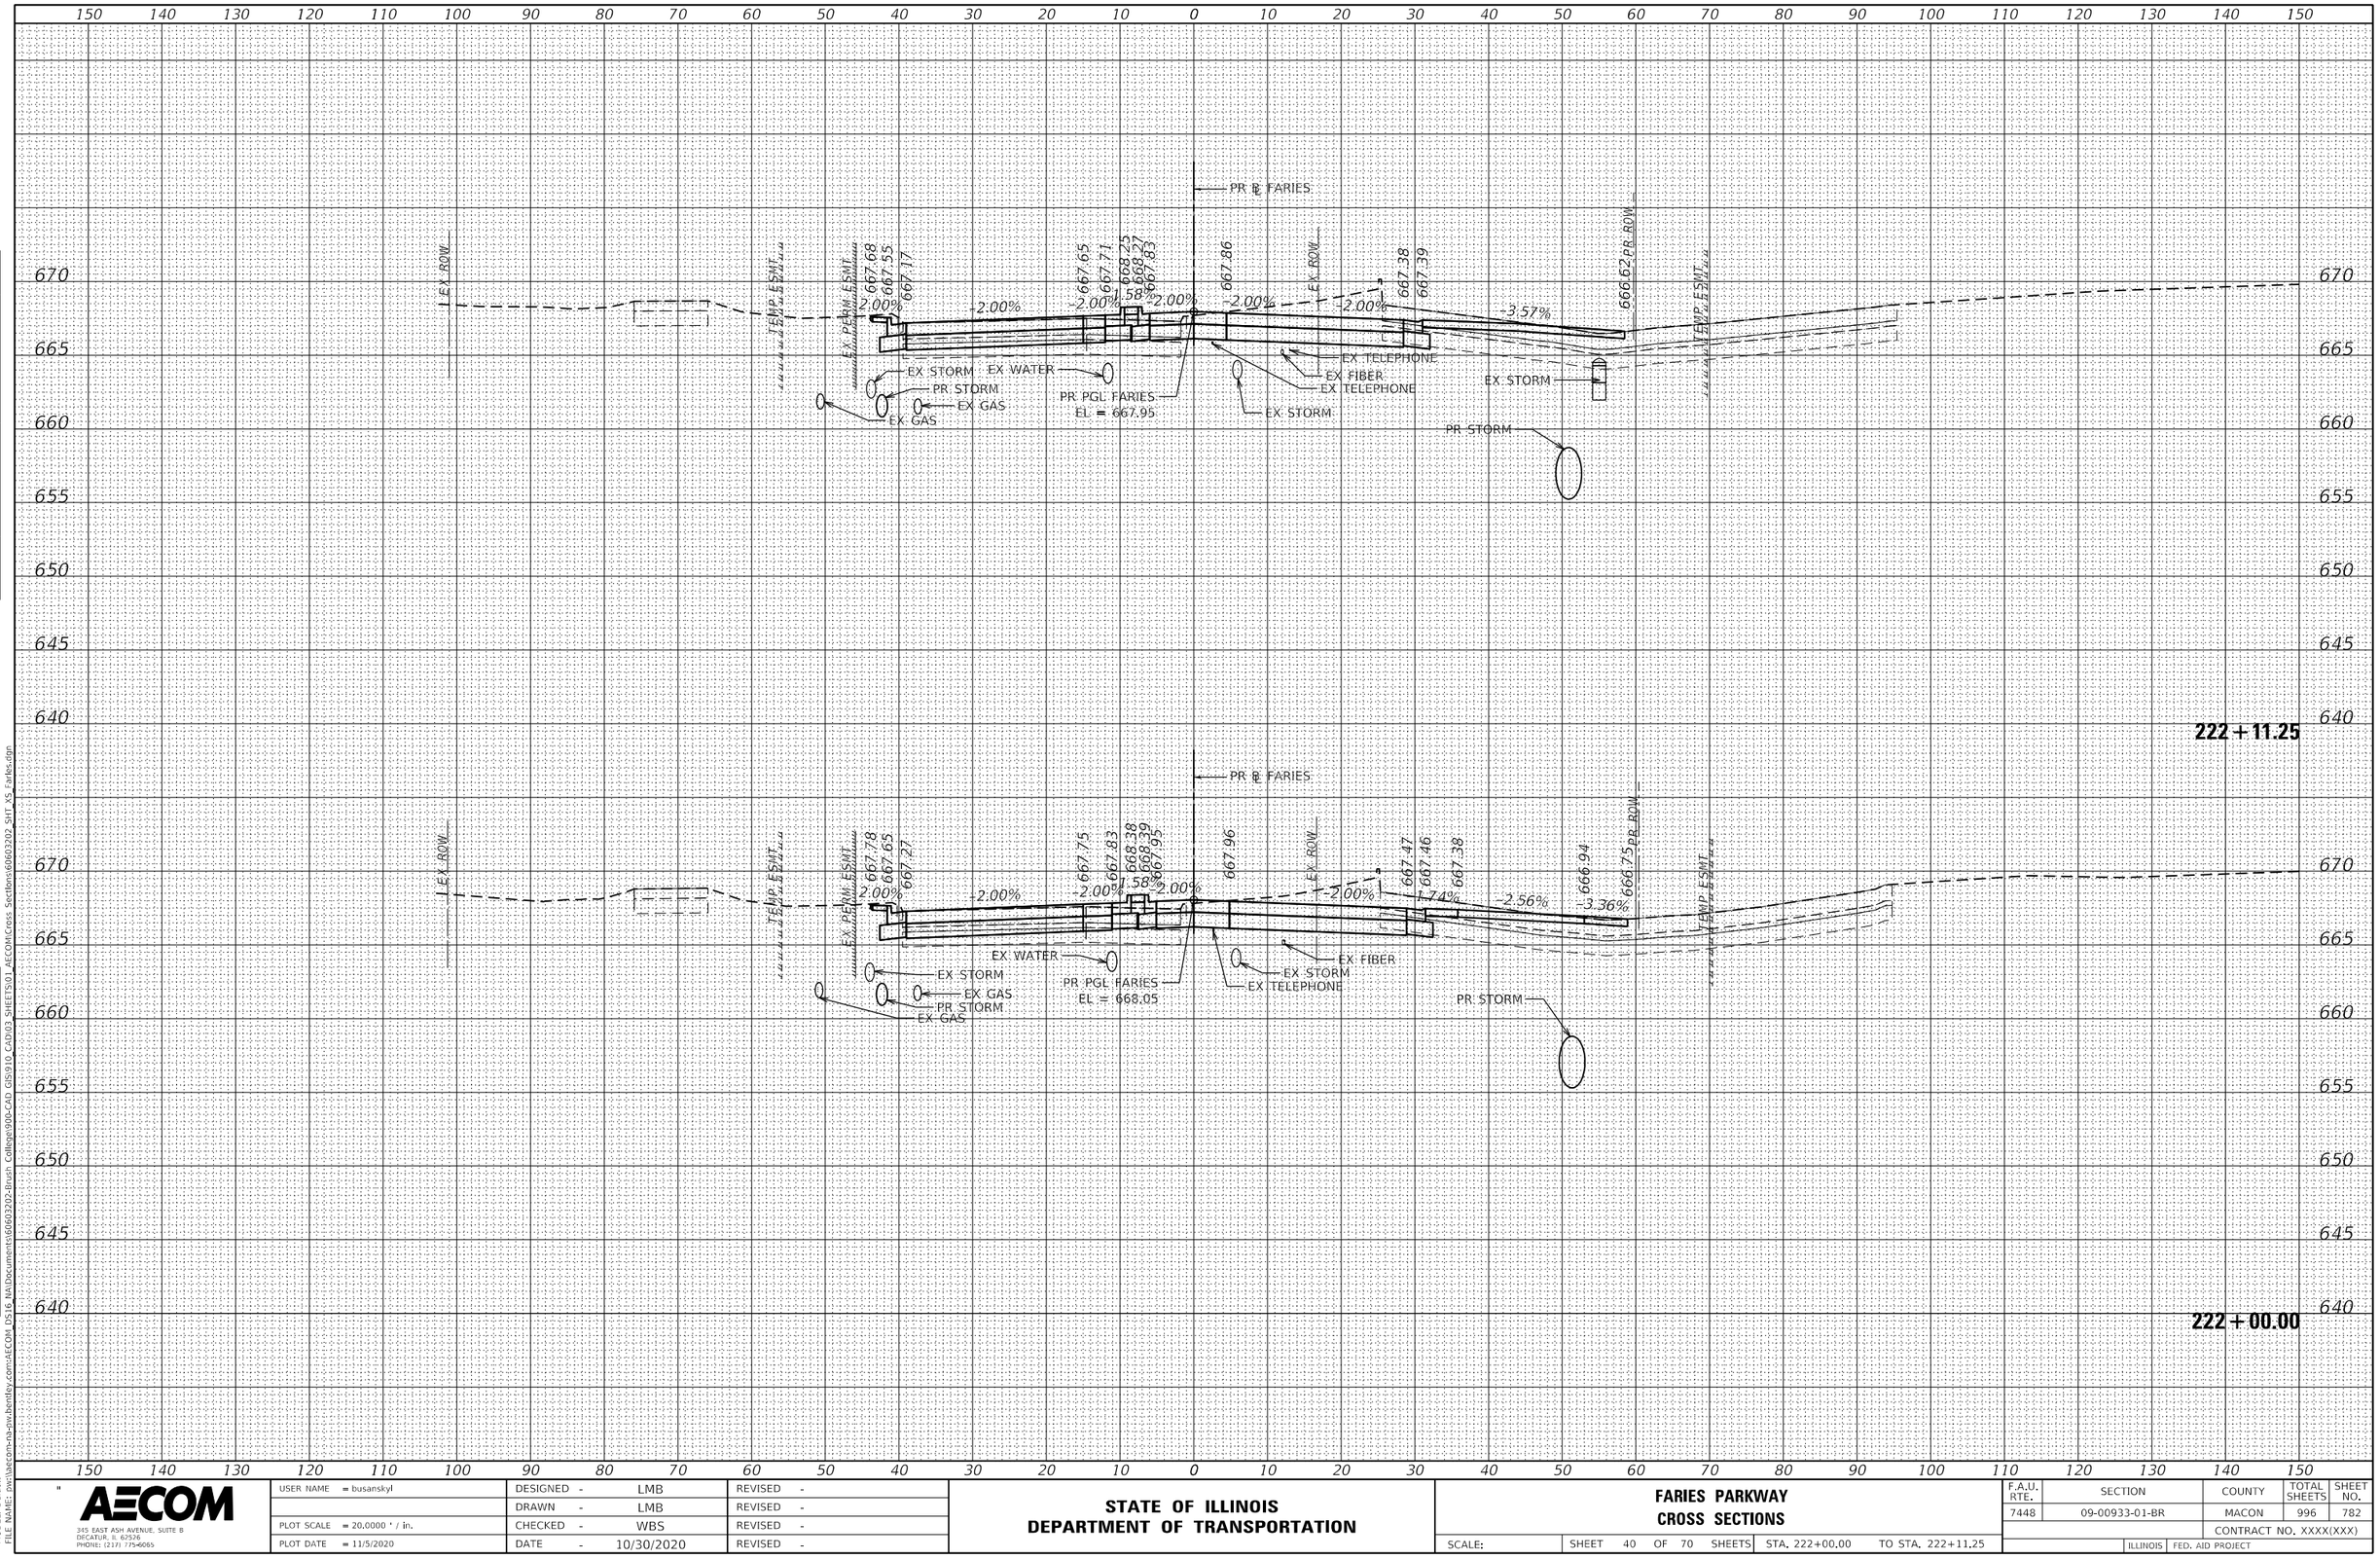

ORIGINAL SURVEY	NOTE BOOK	NO.
SURVEYED		
PLOTTED		
TEMPLATE		
AREAS		
AREAS CHECKED		

BY	DATE

MODEL: Default
FILE NAME: pw:\\aecom-na-pw.bentley.com:AECOM DS16 NA\Documents\60603202-Brush College\900-CAD GIS\01D_CAD\03 SHEETS\01 AECOM\Cross Sections\60603202 SHT_XS_farles.dgn

AECOM
345 EAST ASH AVENUE, SUITE B
DECATUR, IL 62526
PHONE: (217) 775-6065

USER NAME = busanskyl	DESIGNED - LMB	REVISED -	
	DRAWN - LMB	REVISED -	
PLOT SCALE = 20.0000 ' / in.	CHECKED - WBS	REVISED -	
PLOT DATE = 11/5/2020	DATE - 10/30/2020	REVISED -	

STATE OF ILLINOIS
DEPARTMENT OF TRANSPORTATION

FARIES PARKWAY
CROSS SECTIONS

SCALE:

SHEET 40 OF 70 SHEETS | STA. 222+00.00 | TO STA. 222+11.25

F.A.U. RTE.	SECTION	COUNTY	TOTAL SHEETS	SHEET NO.
7448	09-00933-01-BR	MACON	996	782
		CONTRACT NO. XXXX(XXX)		
		ILLINOIS	FED. AID PROJECT	

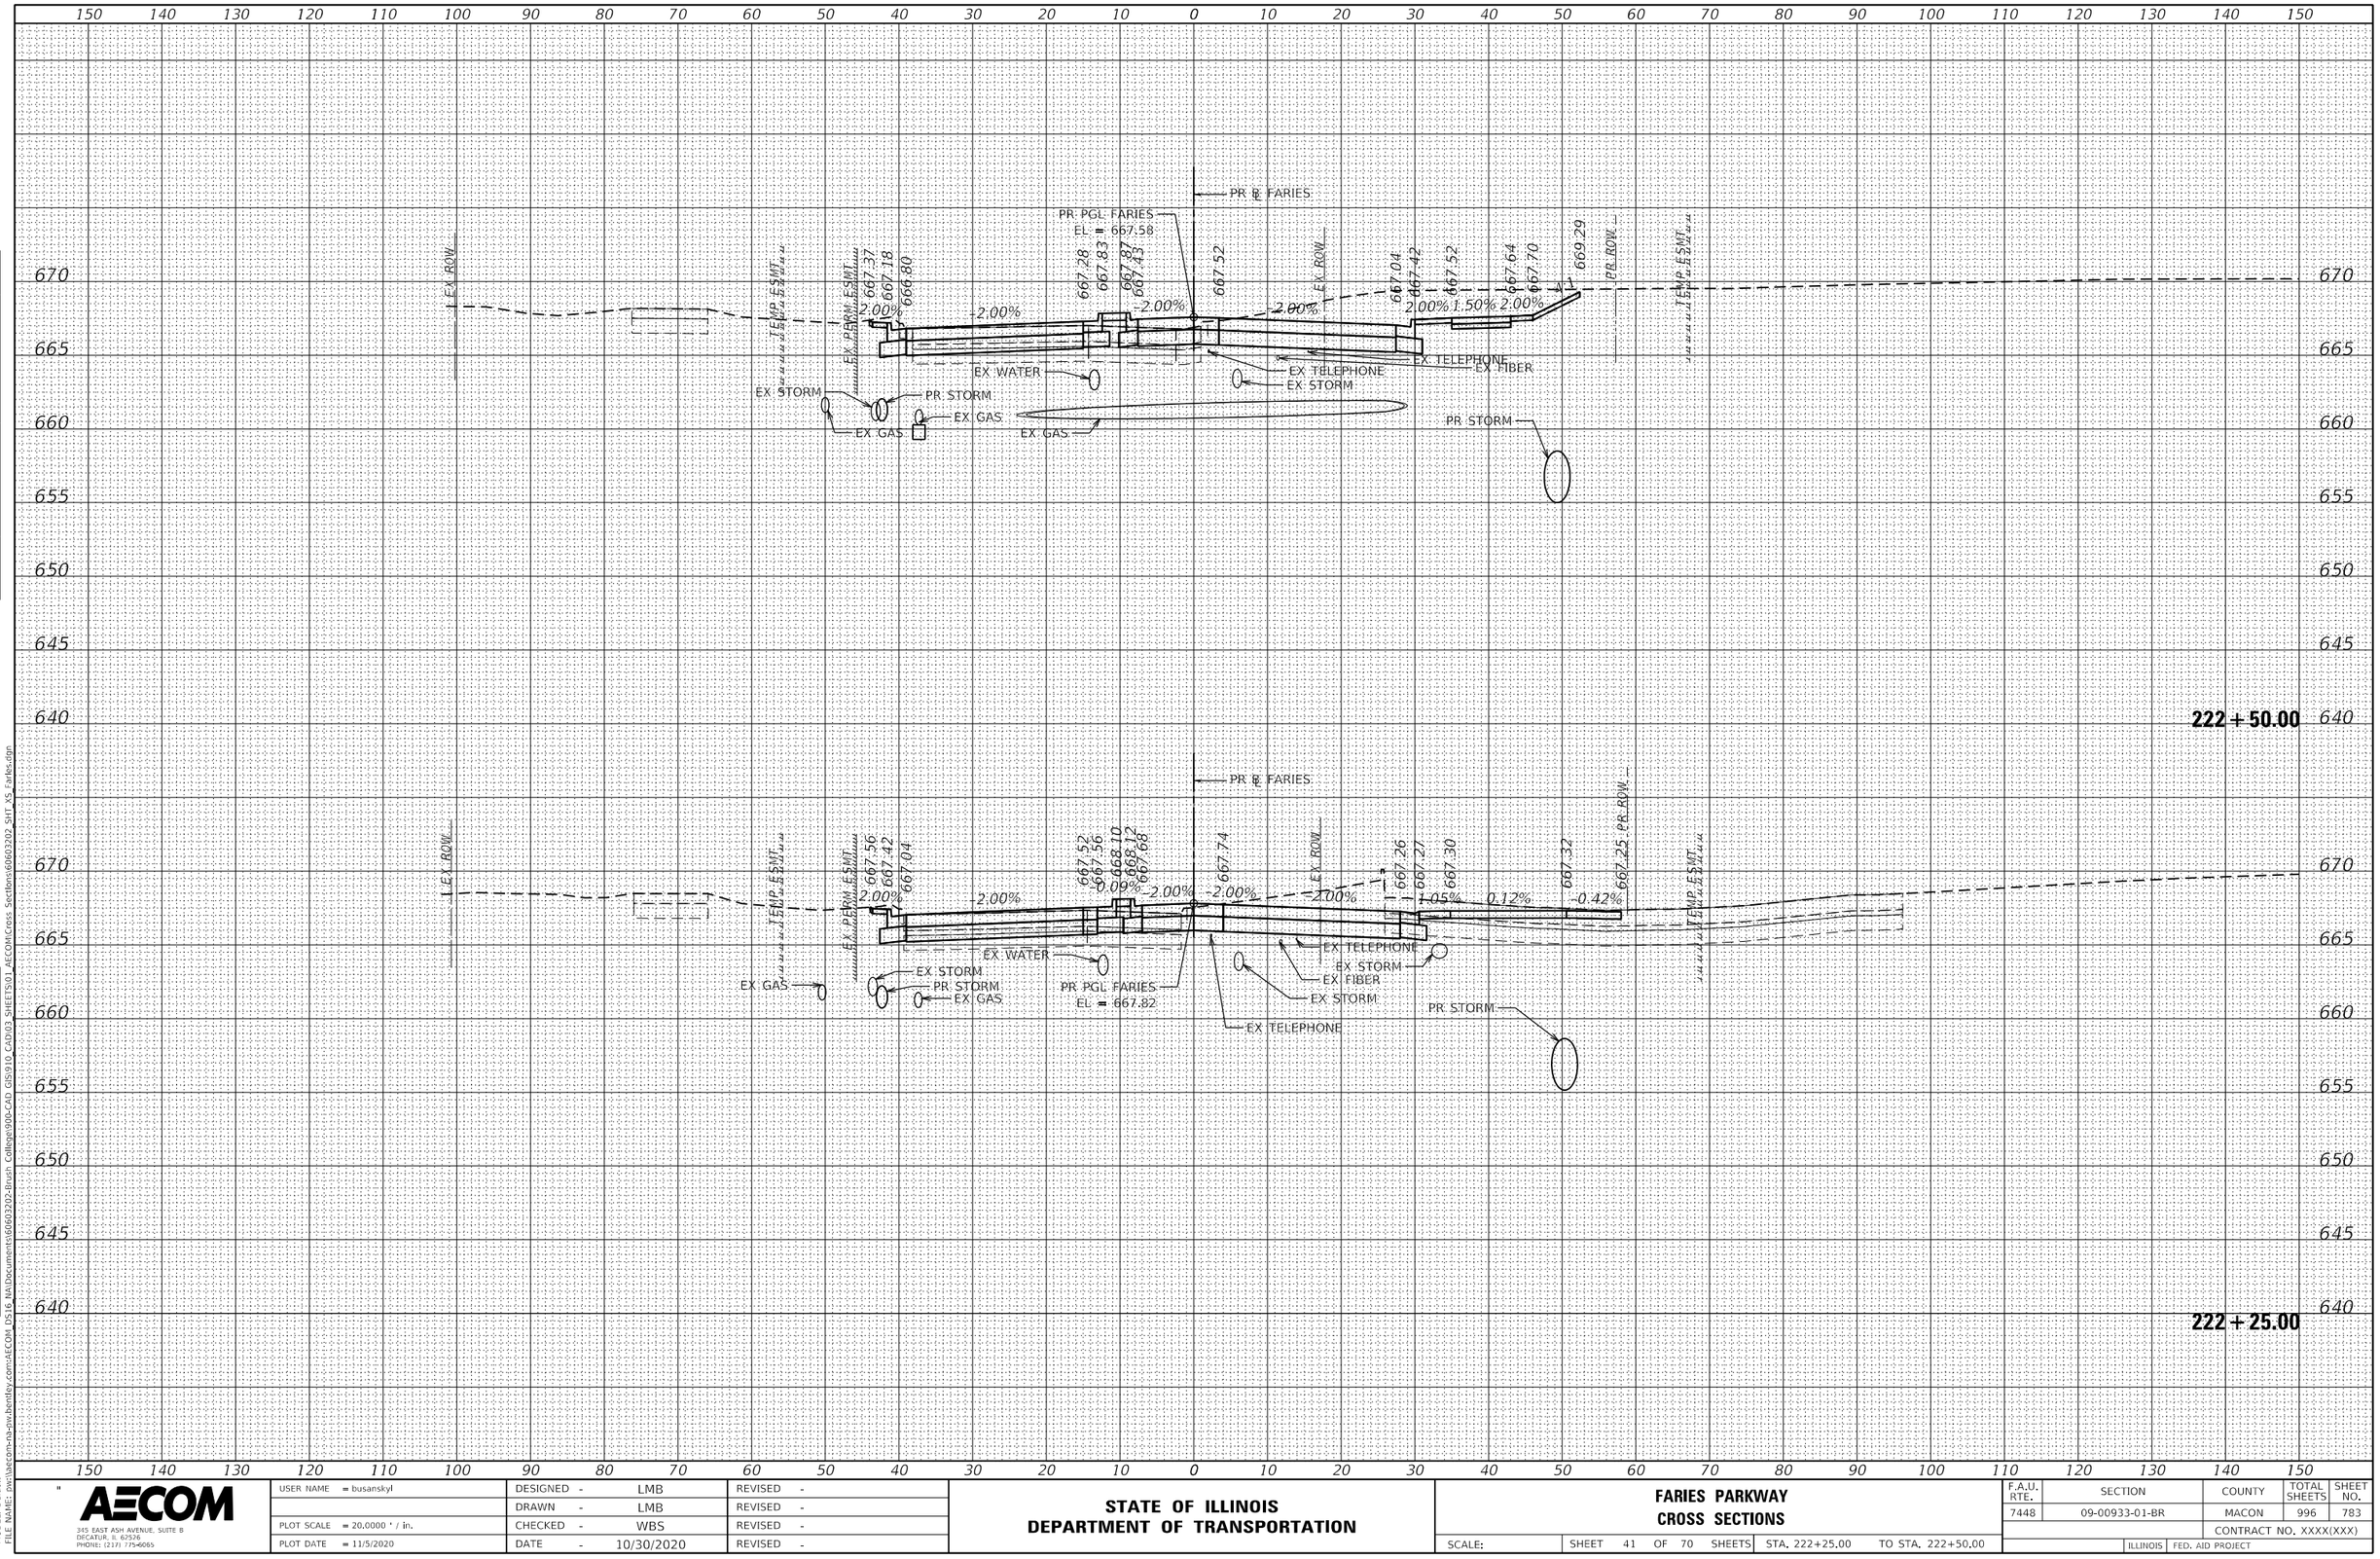

FINAL SURVEY — SURVEYED — PLOTTED — TEMPLATE — AREAS — AREAS CHECKED — NOTE BOOK — NO. — BY — DATE

ORIGINAL SURVEY — SURVEYED — PLOTTED — TEMPLATE — AREAS — AREAS CHECKED — NOTE BOOK — NO. — BY — DATE

MODEL: Default
FILE NAME: pw:\\aecom-na-pw.bentley.com:AECOM DS16 NA\Documents\60603202-Brush College\900-CAD GIS\01D_CAD\03 SHEETS\01 AECOM\Cross Sections\60603202 SHT_XS_faries.dgn

AECOM
345 EAST ASH AVENUE, SUITE B
DECATUR, IL 62526
PHONE: (217) 775-6065

USER NAME = busanskyl	DESIGNED - LMB	REVISED -	
	DRAWN - LMB	REVISED -	
PLOT SCALE = 20.0000 ' / in.	CHECKED - WBS	REVISED -	
PLOT DATE = 11/5/2020	DATE - 10/30/2020	REVISED -	

STATE OF ILLINOIS
DEPARTMENT OF TRANSPORTATION

FARIES PARKWAY
CROSS SECTIONS

SCALE: | SHEET 41 OF 70 SHEETS | STA. 222+25.00 | TO STA. 222+50.00

F.A.U. RTE.	SECTION	COUNTY	TOTAL SHEETS	SHEET NO.
7448	09-00933-01-BR	MACON	996	783
		CONTRACT NO. XXXX(XXX)		
		ILLINOIS	FED. AID PROJECT	

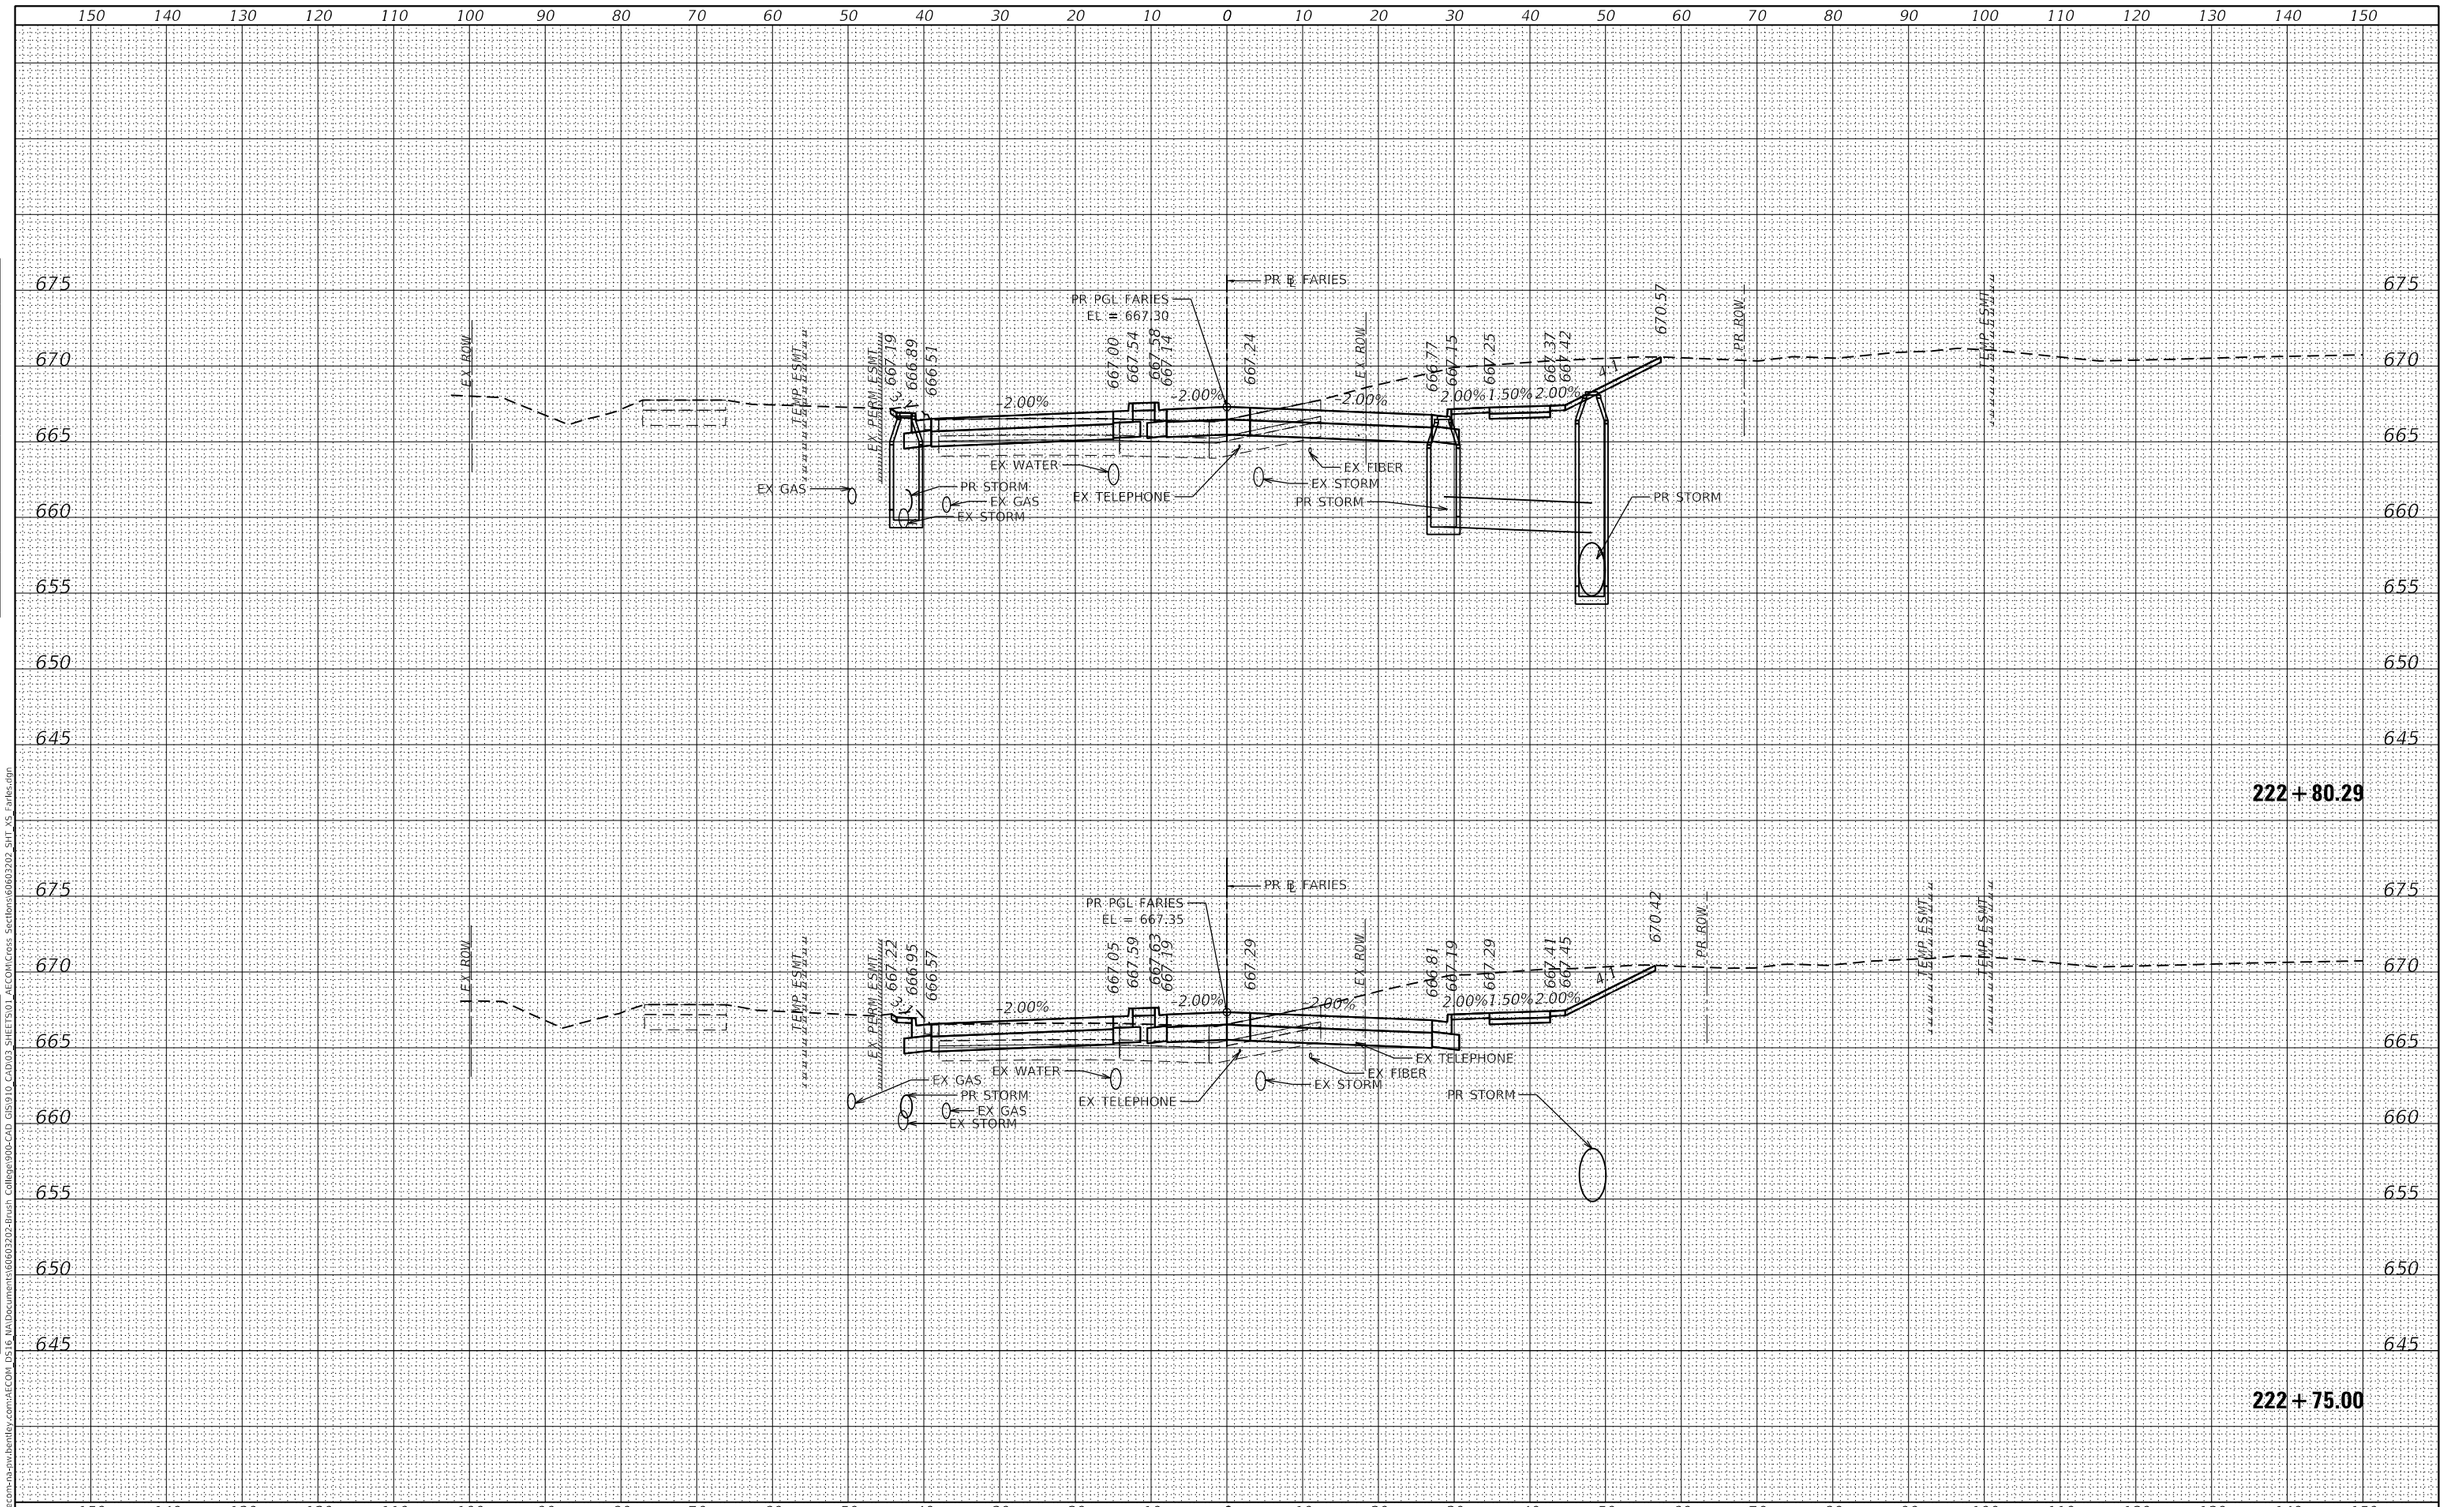

FINAL SURVEY		BY	DATE
	SURVEYED		
	PLOTTED		
NOTE BOOK	TEMPLATE		
	AREAS		
NO.	AREAS CHECKED		

ORIGINAL SURVEY		BY	DATE
	SURVEYED		
	PLOTTED		
NOTE BOOK	TEMPLATE		
	AREAS		
NO.	AREAS CHECKED		

MODEL: Default
FILE NAME: pw:\\aecom-na-pw.bentley.com:AECOM_DS16_NA\Documents\60603202-Brush College\900-CAD GIS\910_CAD\03 SHEETS\01_AECOM\Cross Sections\60603202 SHT_XS_Faries.dgn

AECOM
345 EAST ASH AVENUE, SUITE B
DECATUR, IL 62526
PHONE: (217) 775-6065

USER NAME = busanskyl	DESIGNED - LMB	REVISED -	
	DRAWN - LMB	REVISED -	
PLOT SCALE = 20.0000 ' / in.	CHECKED - WBS	REVISED -	
PLOT DATE = 11/5/2020	DATE - 10/30/2020	REVISED -	

STATE OF ILLINOIS
DEPARTMENT OF TRANSPORTATION

FARIES PARKWAY
CROSS SECTIONS

SCALE: | SHEET 42 OF 70 SHEETS | STA. 222+75.00 | TO STA. 222+80.29

F.A.U. RTE.	SECTION	COUNTY	TOTAL SHEETS	SHEET NO.
7448	09-00933-01-BR	MACON	996	784
		CONTRACT NO. XXXX(XXX)		
	ILLINOIS	FED. AID PROJECT		

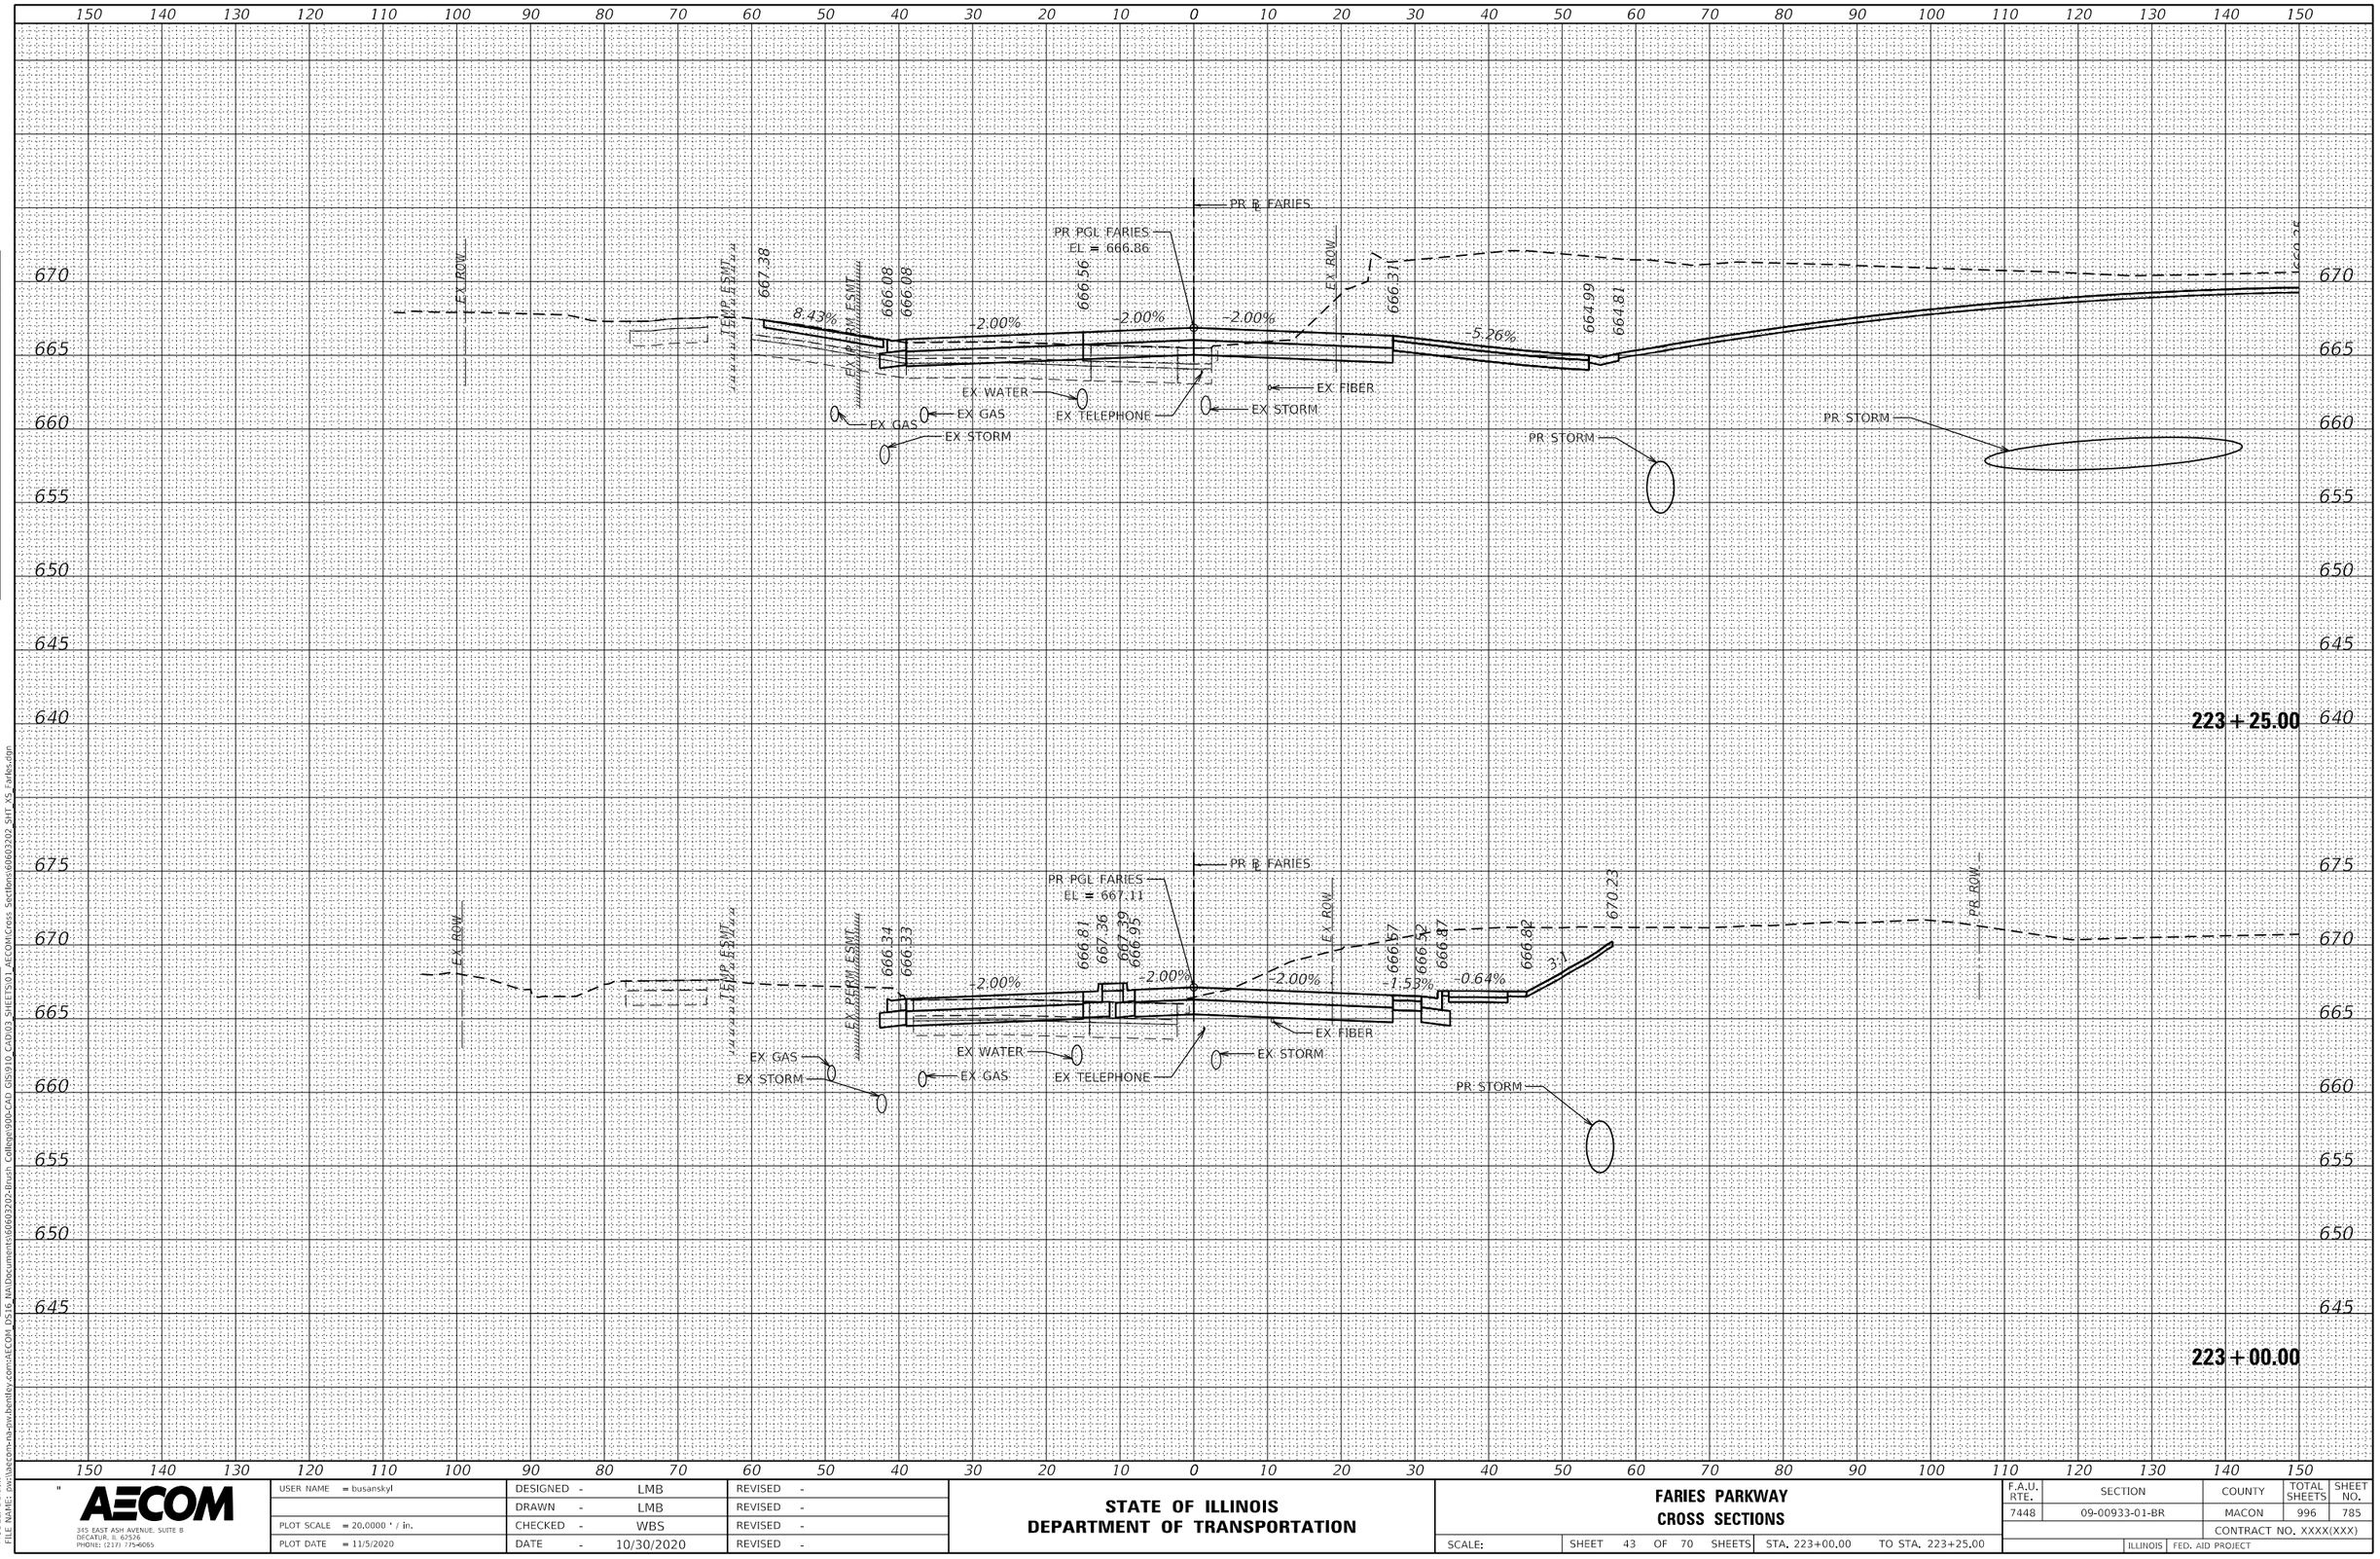

AECOM 345 EAST ASH AVENUE, SUITE B DECATUR, IL 62526 PHONE: (217) 775-6065	USER NAME = busanskyl	DESIGNED - LMB	REVISED -
		DRAWN - LMB	REVISED -
	PLOT SCALE = 20.0000 ' / in.	CHECKED - WBS	REVISED -
	PLOT DATE = 11/5/2020	DATE - 10/30/2020	REVISED -

STATE OF ILLINOIS
DEPARTMENT OF TRANSPORTATION

FARIES PARKWAY
CROSS SECTIONS

SCALE: | SHEET 43 OF 70 SHEETS | STA. 223+00.00 | TO STA. 223+25.00

F.A.U. RTE.	SECTION	COUNTY	TOTAL SHEETS	SHEET NO.
7448	09-00933-01-BR	MACON	996	785
		CONTRACT NO. XXXX(XXX)		
	ILLINOIS FED. AID PROJECT			

ORIGINAL SURVEY / FINAL SURVEY
NOTE BOOK
NO.
SURVEYED
PLOTTED
TEMPLATE
AREAS
AREAS CHECKED
BY
DATE

MODEL: Default
FILE NAME: pw:\\aecom-na-pw.bentley.com:AECOM_DS16_NA\Documents\60603202-Brush College\900-CAD GIS\910_CAD\03 SHEETS\01_AECOM\Cross Sections\60603202 SHT_XS_Faries.dgn

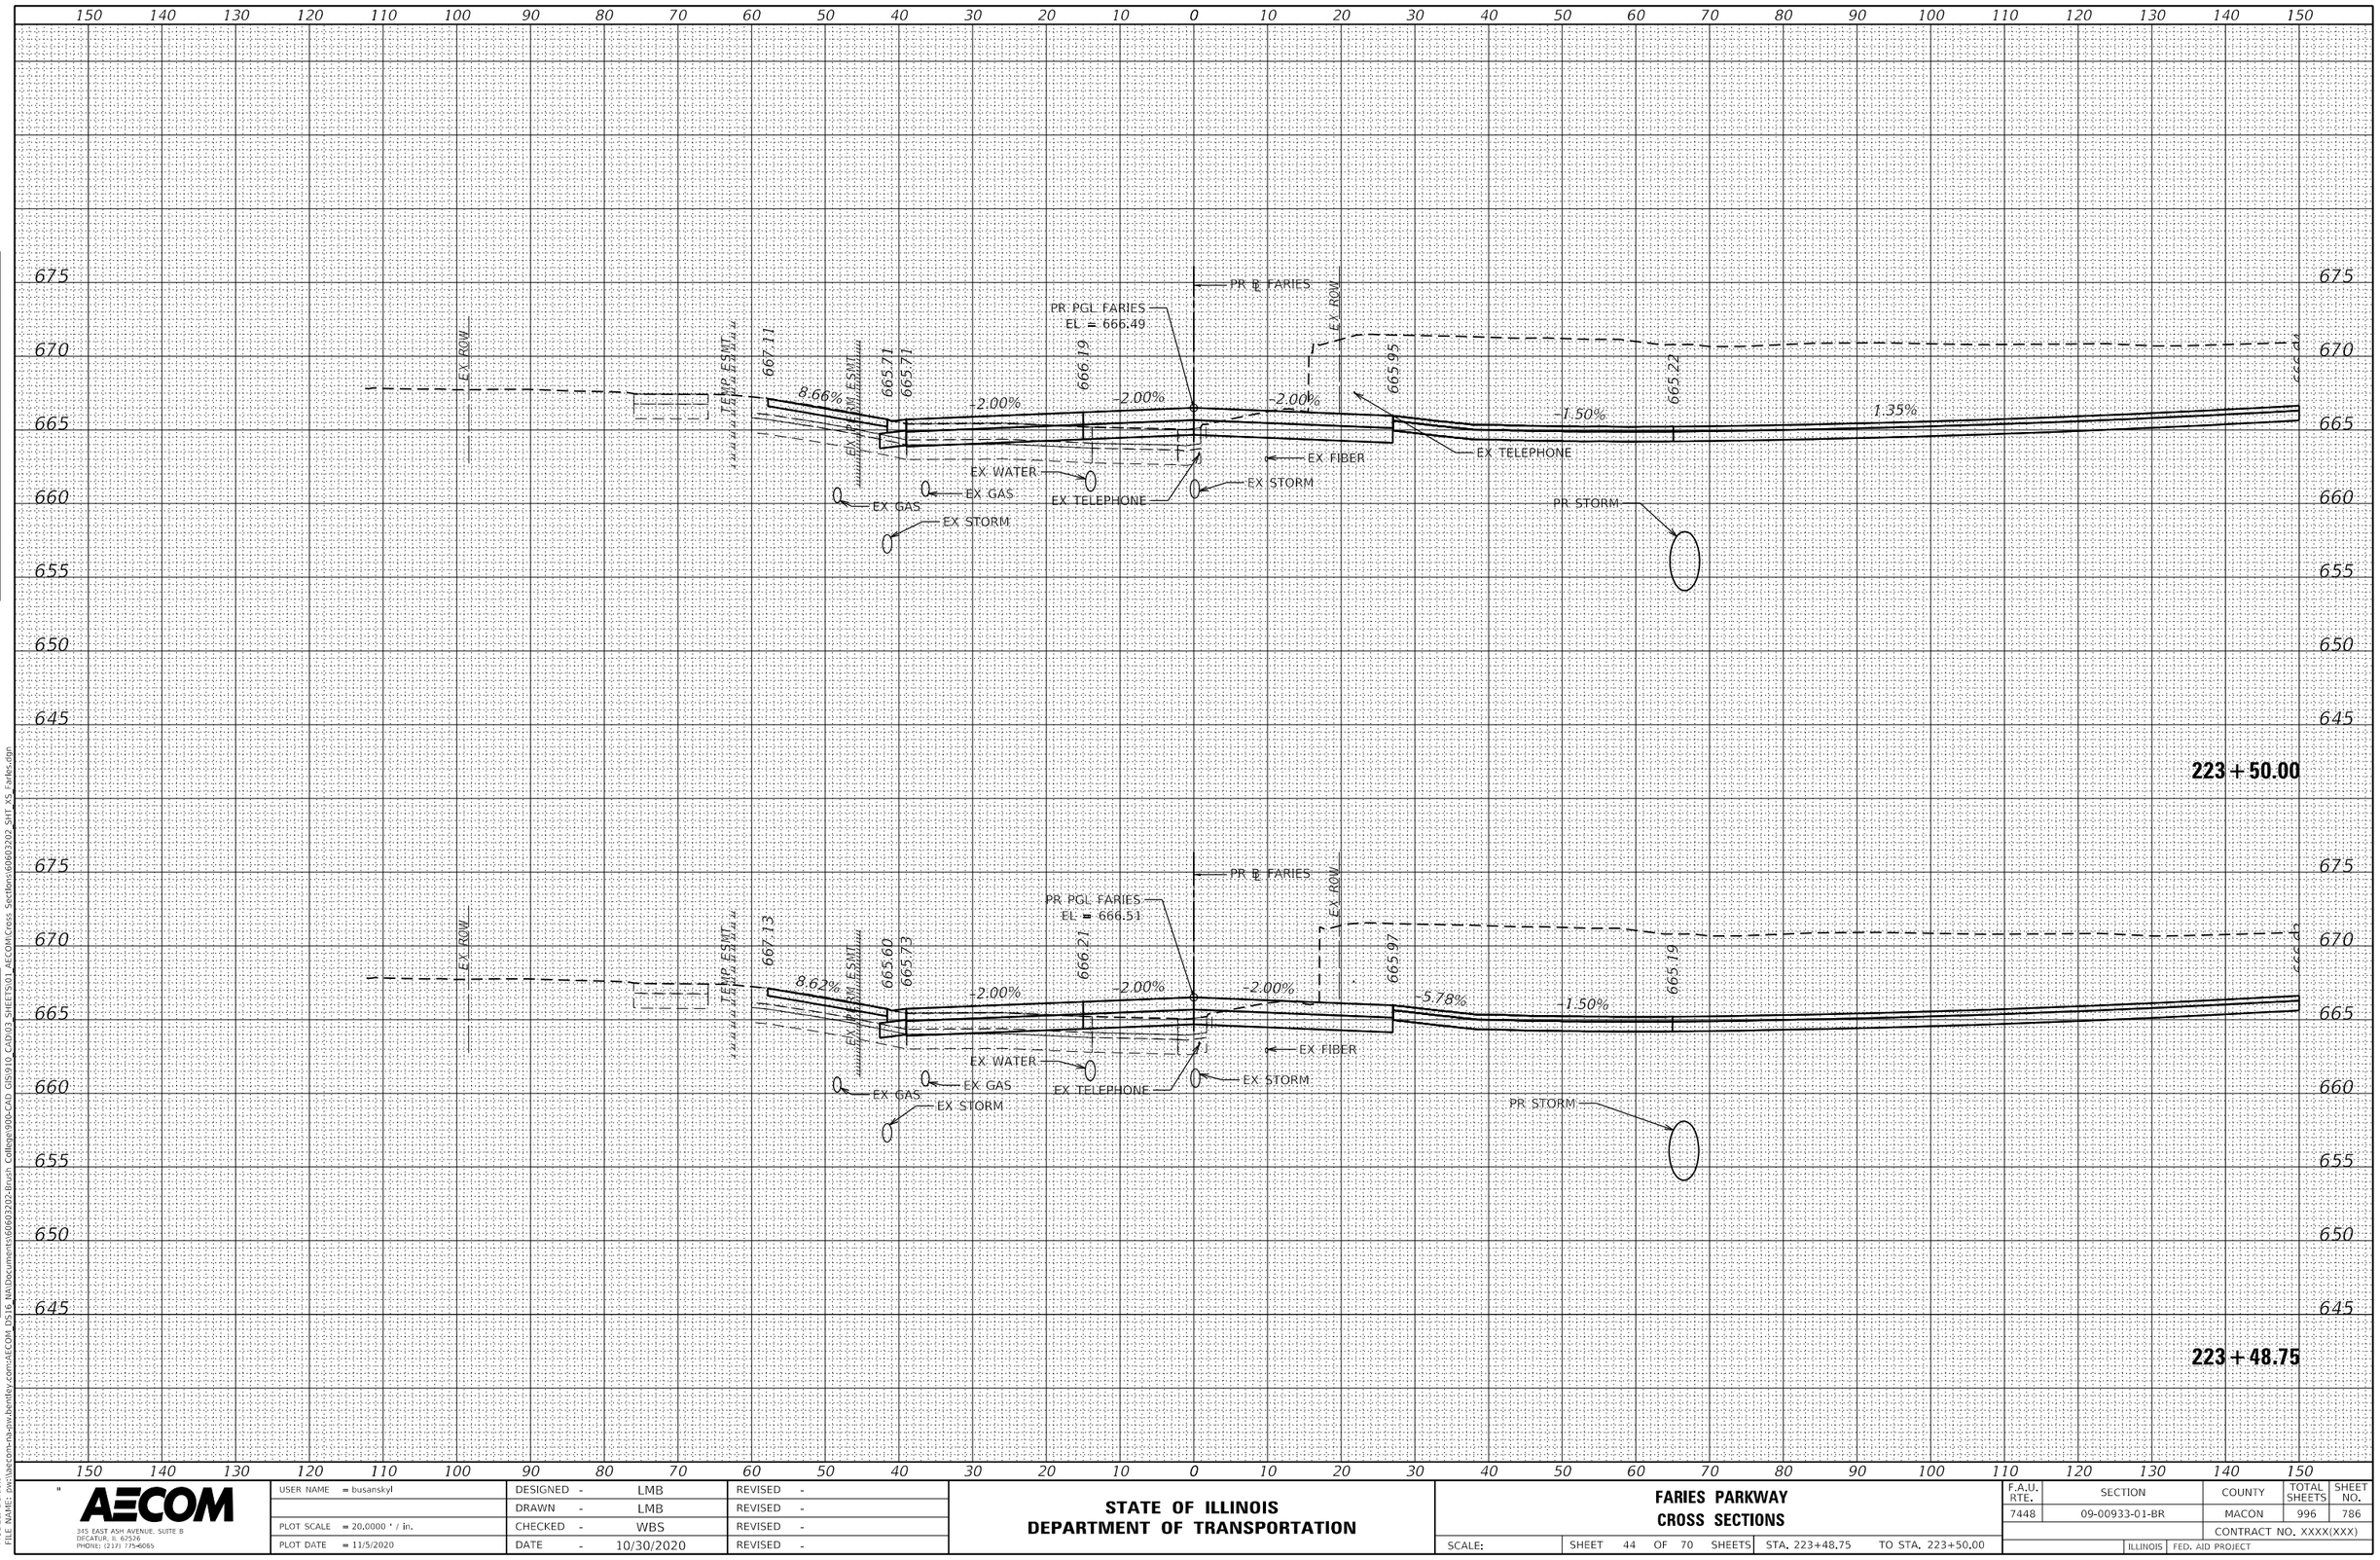

FINAL SURVEY

NO.	NOTE BOOK	SURVEYED	PLOTTED	TEMPLATE	AREAS	AREAS CHECKED	BY	DATE

ORIGINAL SURVEY

NO.	NOTE BOOK	SURVEYED	PLOTTED	TEMPLATE	AREAS	AREAS CHECKED	BY	DATE

MODEL: Default
FILE NAME: pw:\\aecom-na-pw.bentley.com:AECOM_DS16_NA\Documents\60603202-Brush College\900-CAD GIS\910_CAD\03 SHEETS\01_AECOM\Cross Sections\60603202 SHT_XS_carles.dgn

AECOM
345 EAST ASH AVENUE, SUITE B
DECATUR, IL 62526
PHONE: (217) 775-6065

USER NAME = busanskyl	DESIGNED - LMB	REVISED -	
	DRAWN - LMB	REVISED -	
PLOT SCALE = 20.0000 ' / in.	CHECKED - WBS	REVISED -	
PLOT DATE = 11/5/2020	DATE - 10/30/2020	REVISED -	

STATE OF ILLINOIS
DEPARTMENT OF TRANSPORTATION

FARIES PARKWAY
CROSS SECTIONS

SCALE:

SHEET 44 OF 70 SHEETS STA. 223+48.75 TO STA. 223+50.00

F.A.U. RTE.	SECTION	COUNTY	TOTAL SHEETS	SHEET NO.
7448	09-00933-01-BR	MACON	996	786
		CONTRACT NO. XXXX(XXX)		
	ILLINOIS	FED. AID PROJECT		

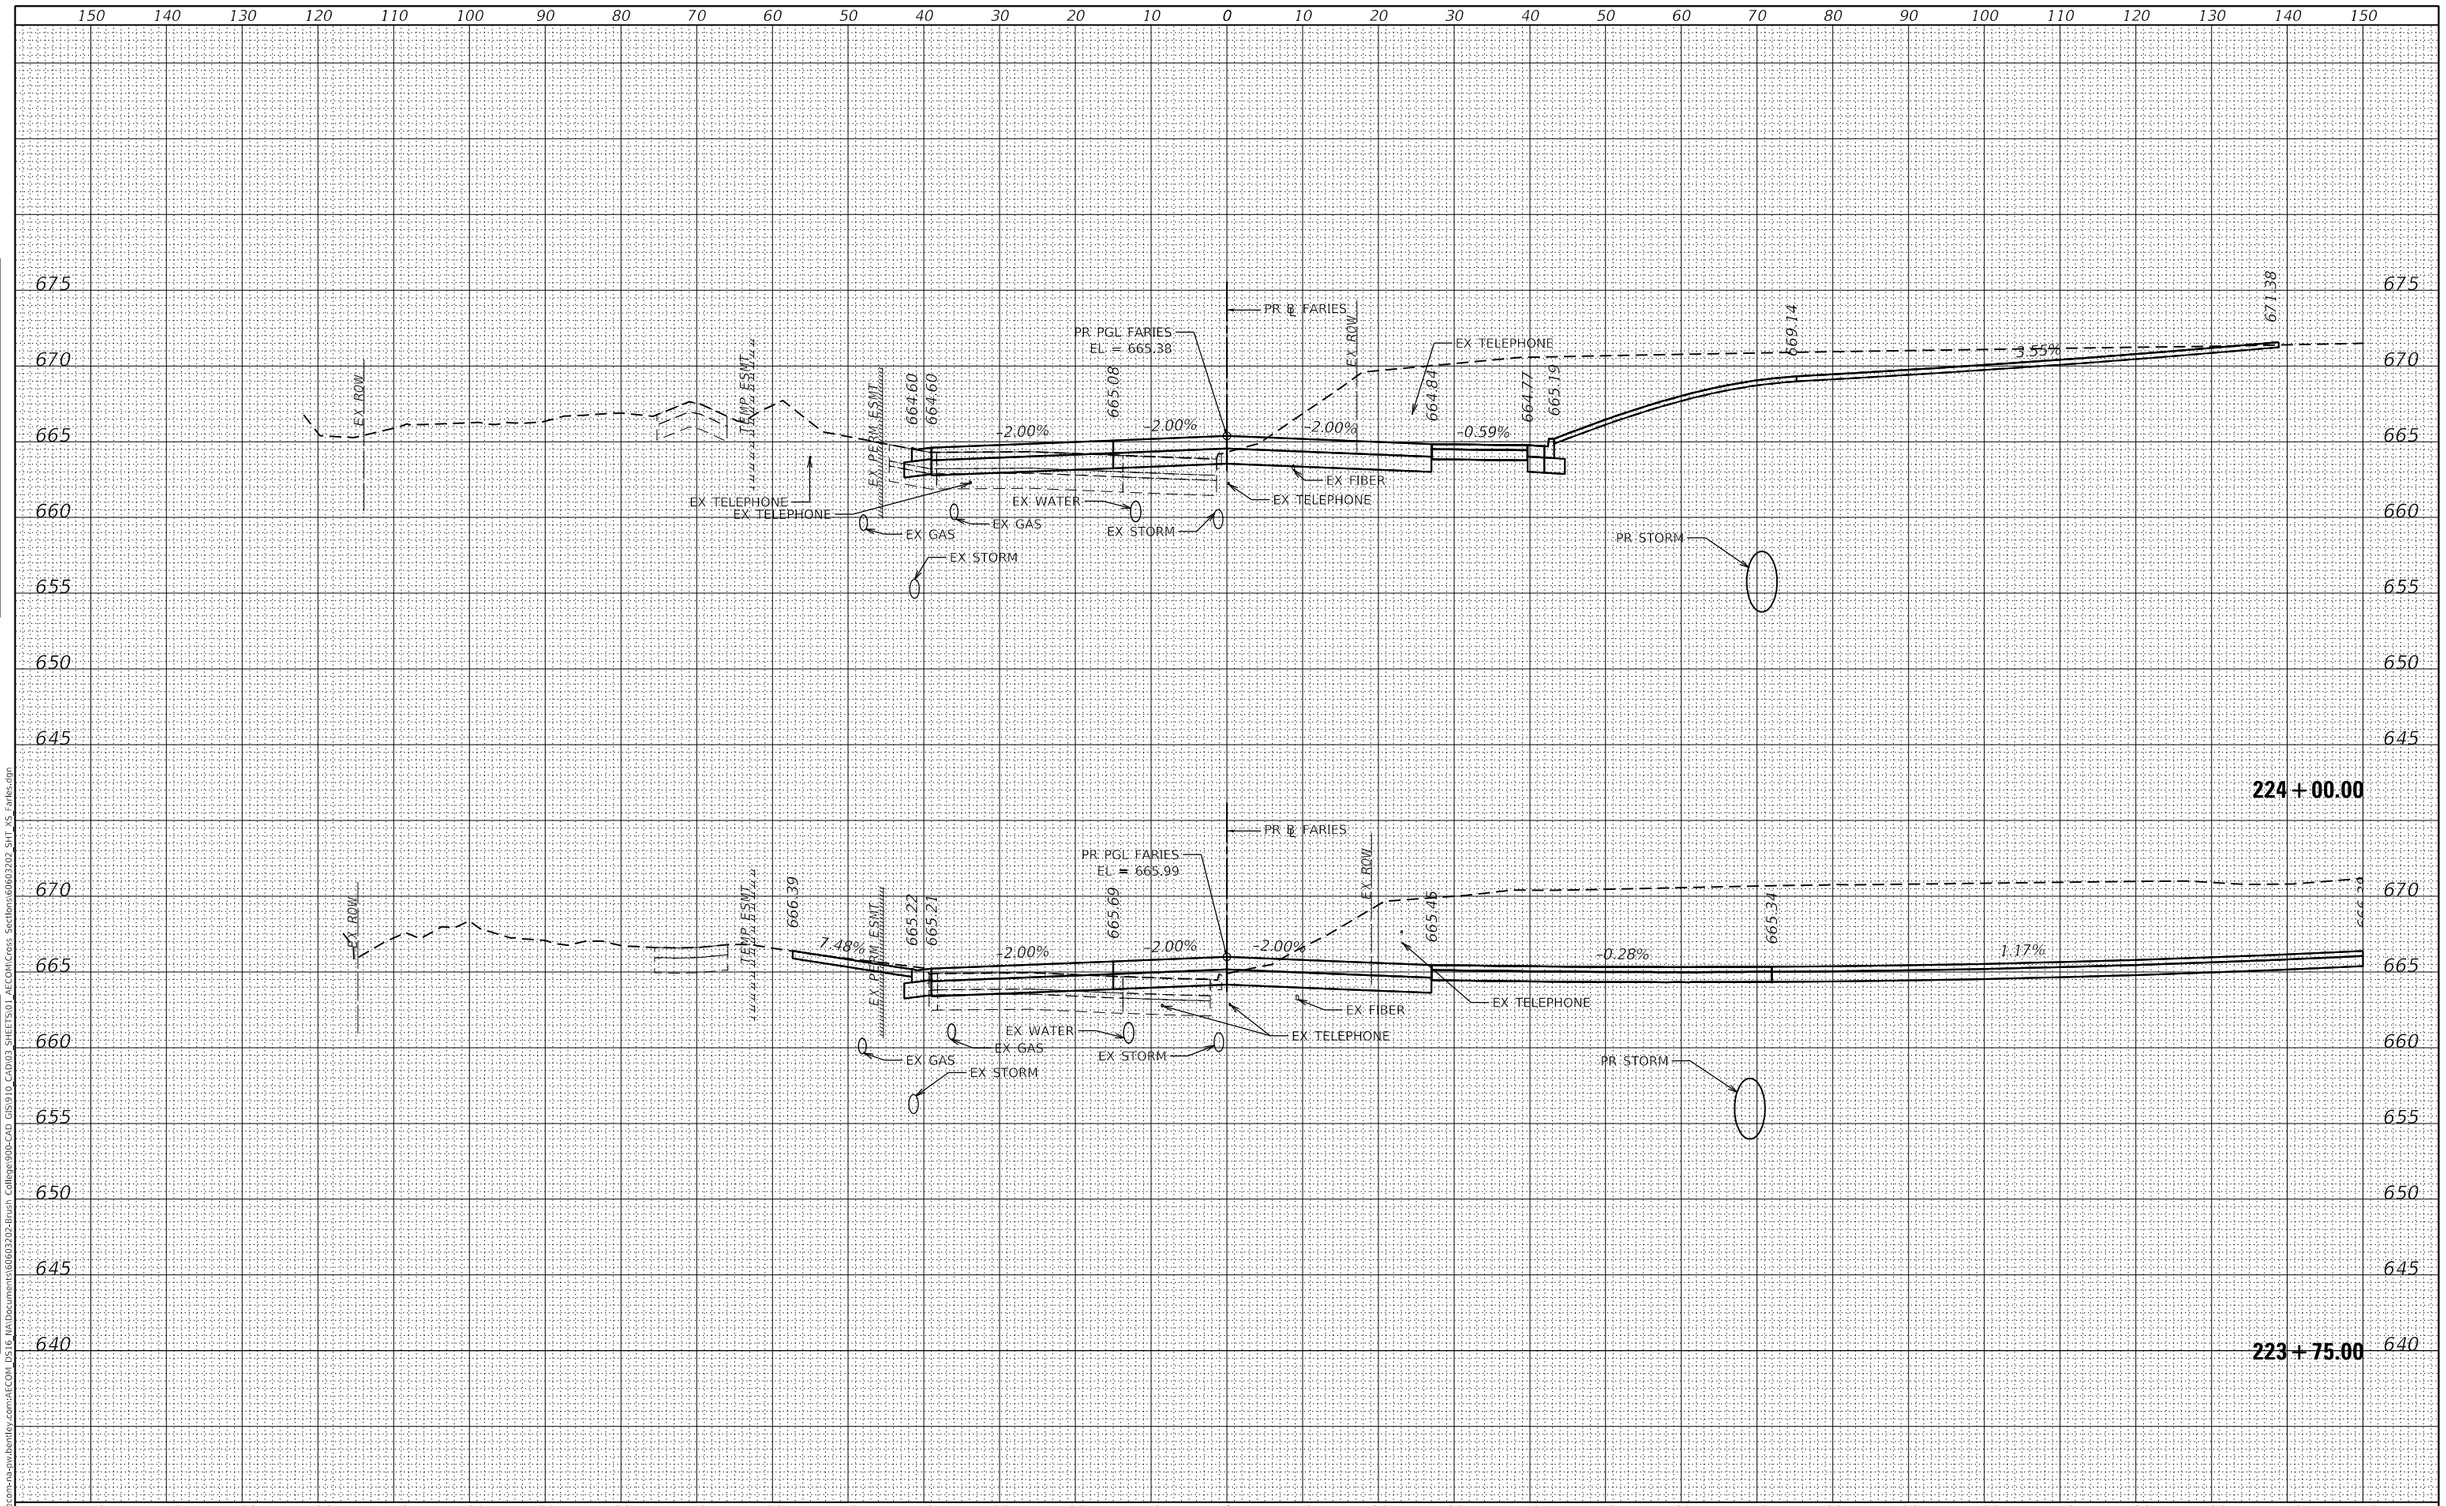

	DATE	BY	
FINAL SURVEY	SURVEYED		
	PLOTTED		
NOTE BOOK	TEMPLATE		
	AREAS		
NO.	AREAS CHECKED		

	DATE	BY	
ORIGINAL SURVEY	SURVEYED		
	PLOTTED		
NOTE BOOK	TEMPLATE		
	AREAS		
NO.	AREAS CHECKED		

MODEL: Default
FILE NAME: pw:\\aecom-na-nw.bentley.com:AECOM DS16 NA\Documents\60603202-Brush College 90\0-CAD GIS\910 CAD\03 SHEETS\01 AECOM\Cross Sections\60603202_SHT_XS_Faries.dgn

AECOM
345 EAST ASH AVENUE, SUITE B
DECATUR, IL 62526
PHONE: (217) 775-6065

USER NAME = busanskyl	DESIGNED - LMB	REVISED -	
	DRAWN - LMB	REVISED -	
PLOT SCALE = 20.0000 ' / in.	CHECKED - WBS	REVISED -	
PLOT DATE = 11/5/2020	DATE - 10/30/2020	REVISED -	

STATE OF ILLINOIS
DEPARTMENT OF TRANSPORTATION

FARIES PARKWAY
CROSS SECTIONS

SCALE: | SHEET 45 OF 70 SHEETS | STA. 223+75.00 | TO STA. 224+00.00

F.A.U. RTE.	SECTION	COUNTY	TOTAL SHEETS	SHEET NO.
7448	09-00933-01-BR	MACON	996	787
		CONTRACT NO. XXXX(XXX)		
		ILLINOIS	FED. AID PROJECT	

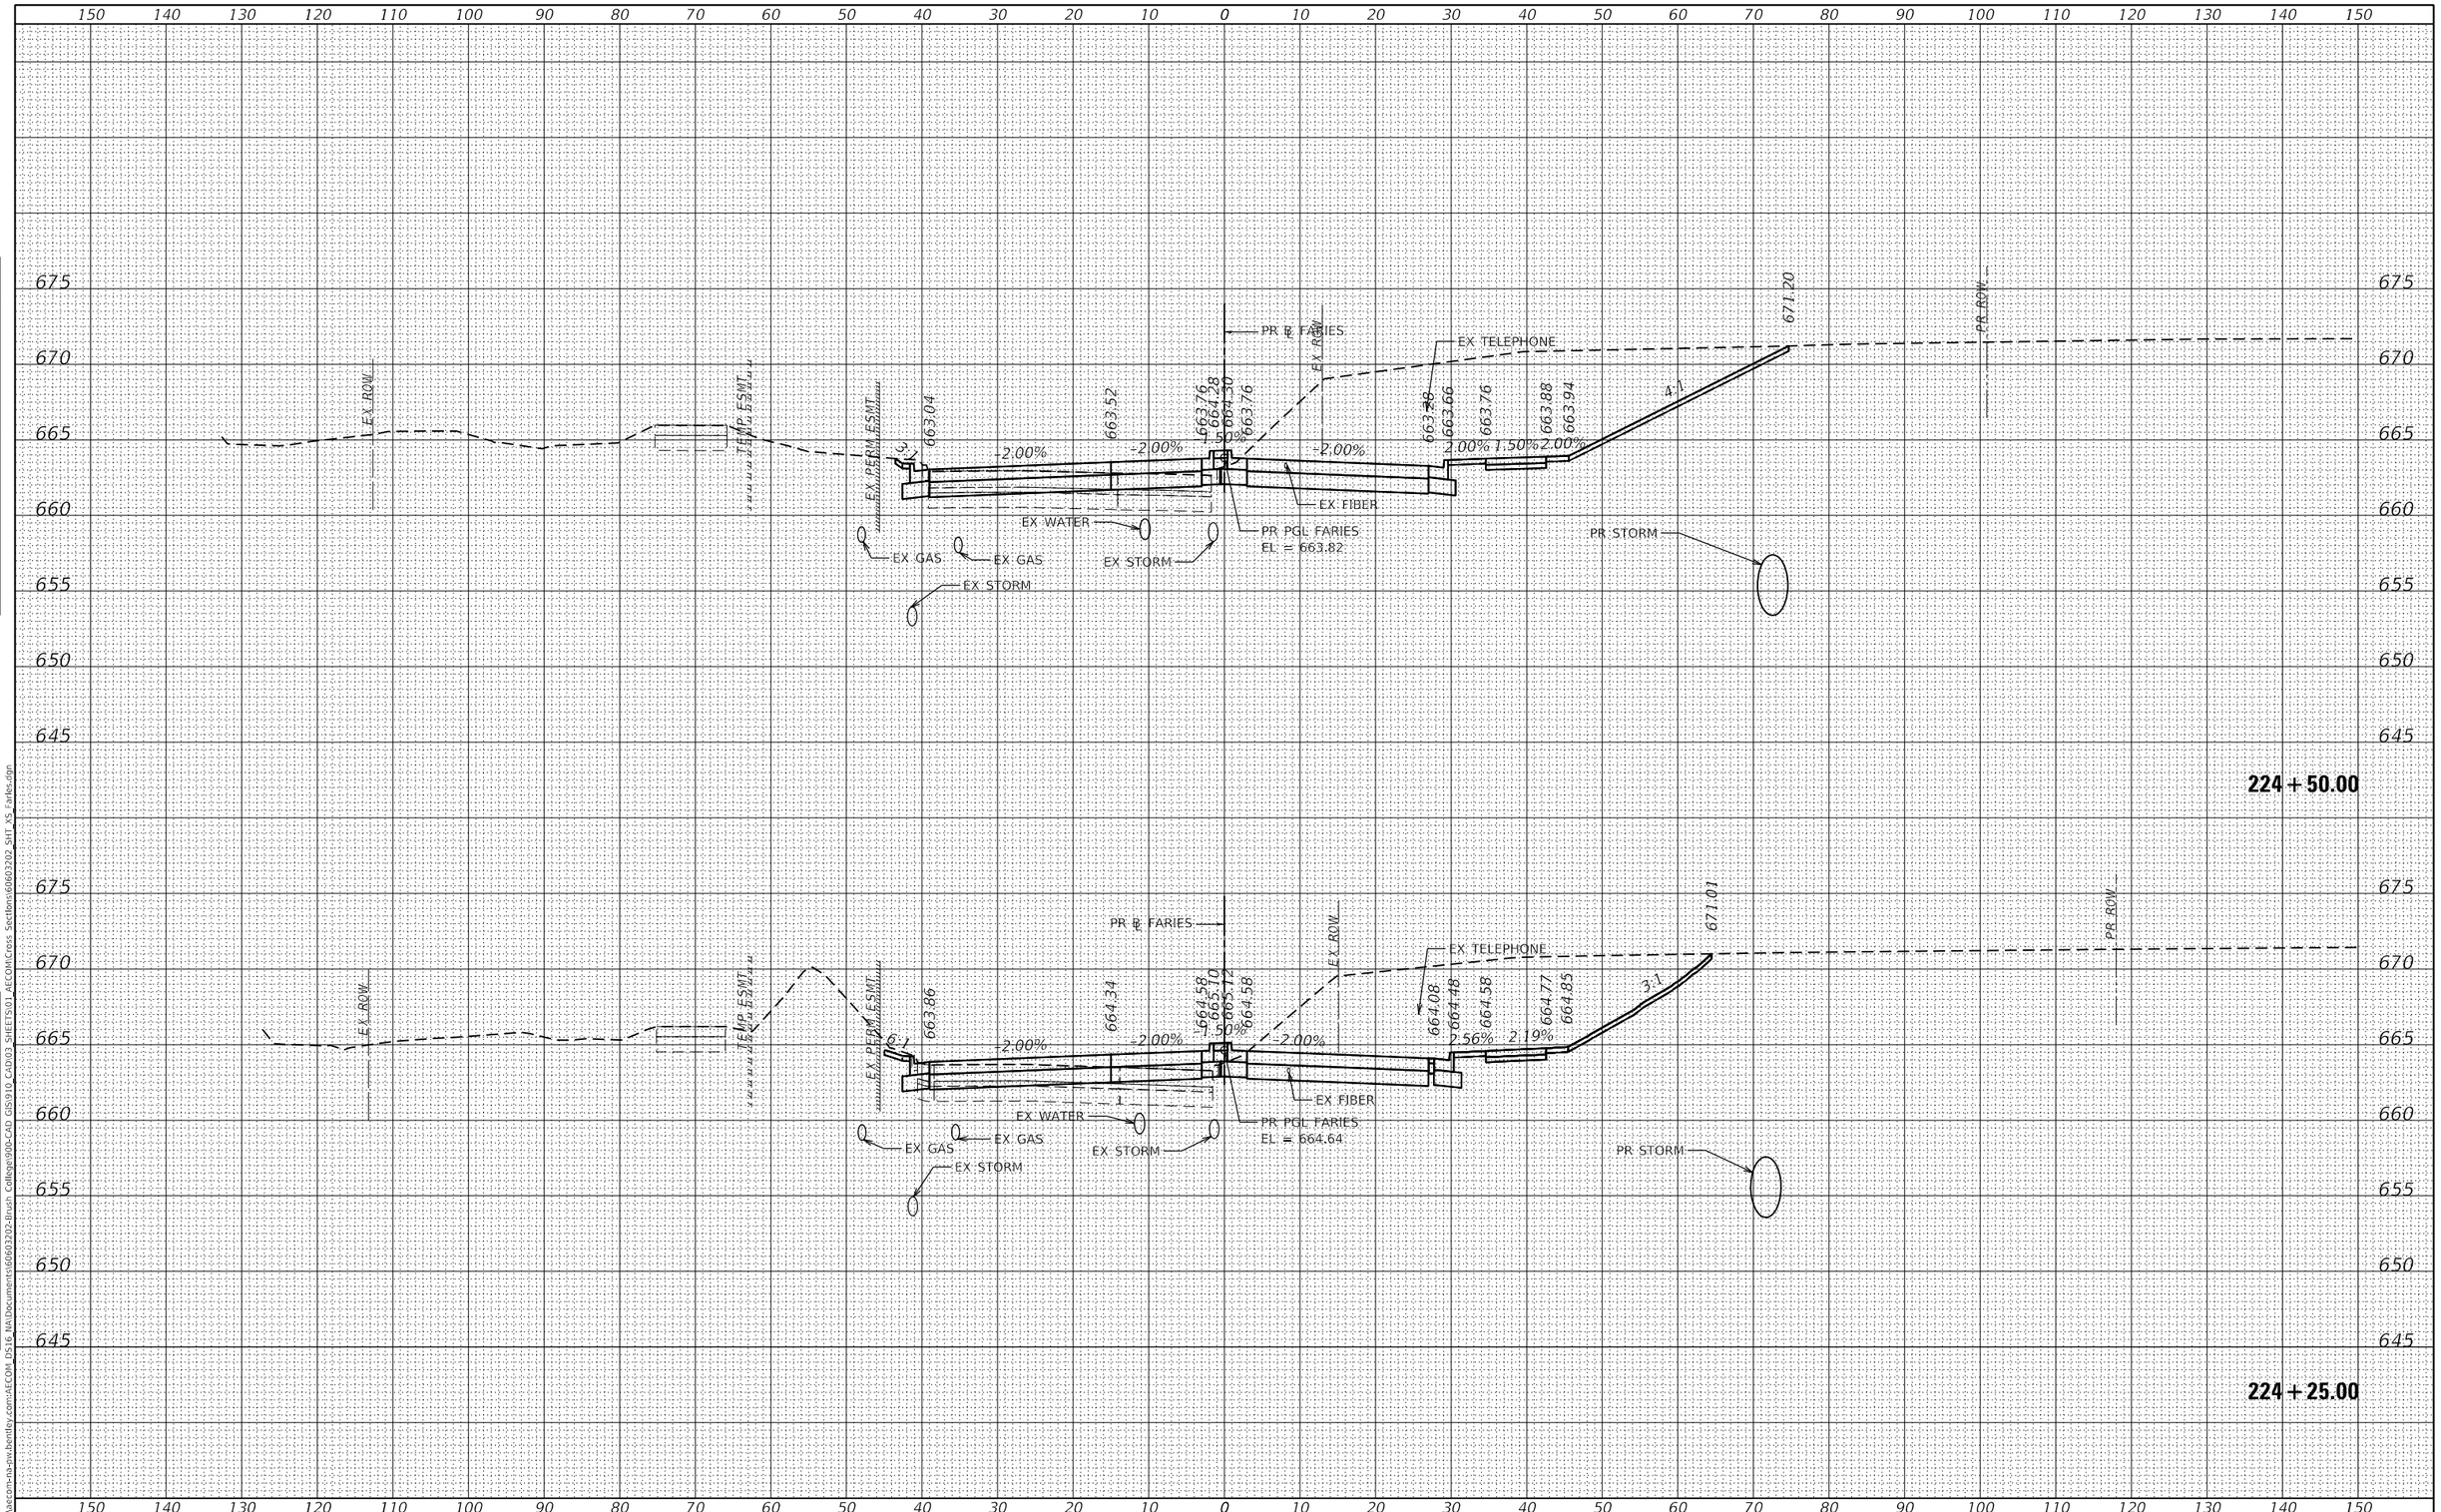

FINAL SURVEY / ORIGINAL SURVEY

NO.	NOTE BOOK	SURVEYED	PLOTTED	TEMPLATE	AREAS	AREAS CHECKED	BY	DATE

MODEL: Default
FILE NAME: pw:\\aecom-na-azw.bentley.com:AECOM_DS16_NA\Documents\60603202-Brush College\900-CAD GIS\910_CAD\03 SHEETS\01_AECOM\Cross Sections\60603202 SHT_XS_Faries.dgn

AECOM
345 EAST ASH AVENUE, SUITE B
DECATUR, IL 62526
PHONE: (217) 775-6065

USER NAME = busanskyl	DESIGNED - LMB	REVISED -	
	DRAWN - LMB	REVISED -	
PLOT SCALE = 20.0000 ' / in.	CHECKED - WBS	REVISED -	
PLOT DATE = 11/5/2020	DATE - 10/30/2020	REVISED -	

STATE OF ILLINOIS
DEPARTMENT OF TRANSPORTATION

FARIES PARKWAY
CROSS SECTIONS

SCALE: | SHEET 46 OF 70 SHEETS | STA. 224+25.00 | TO STA. 224+50.00

F.A.U. RTE.	SECTION	COUNTY	TOTAL SHEETS	SHEET NO.
7448	09-00933-01-BR	MACON	996	788
		CONTRACT NO. XXXX(XXX)		
	ILLINOIS FED. AID PROJECT			

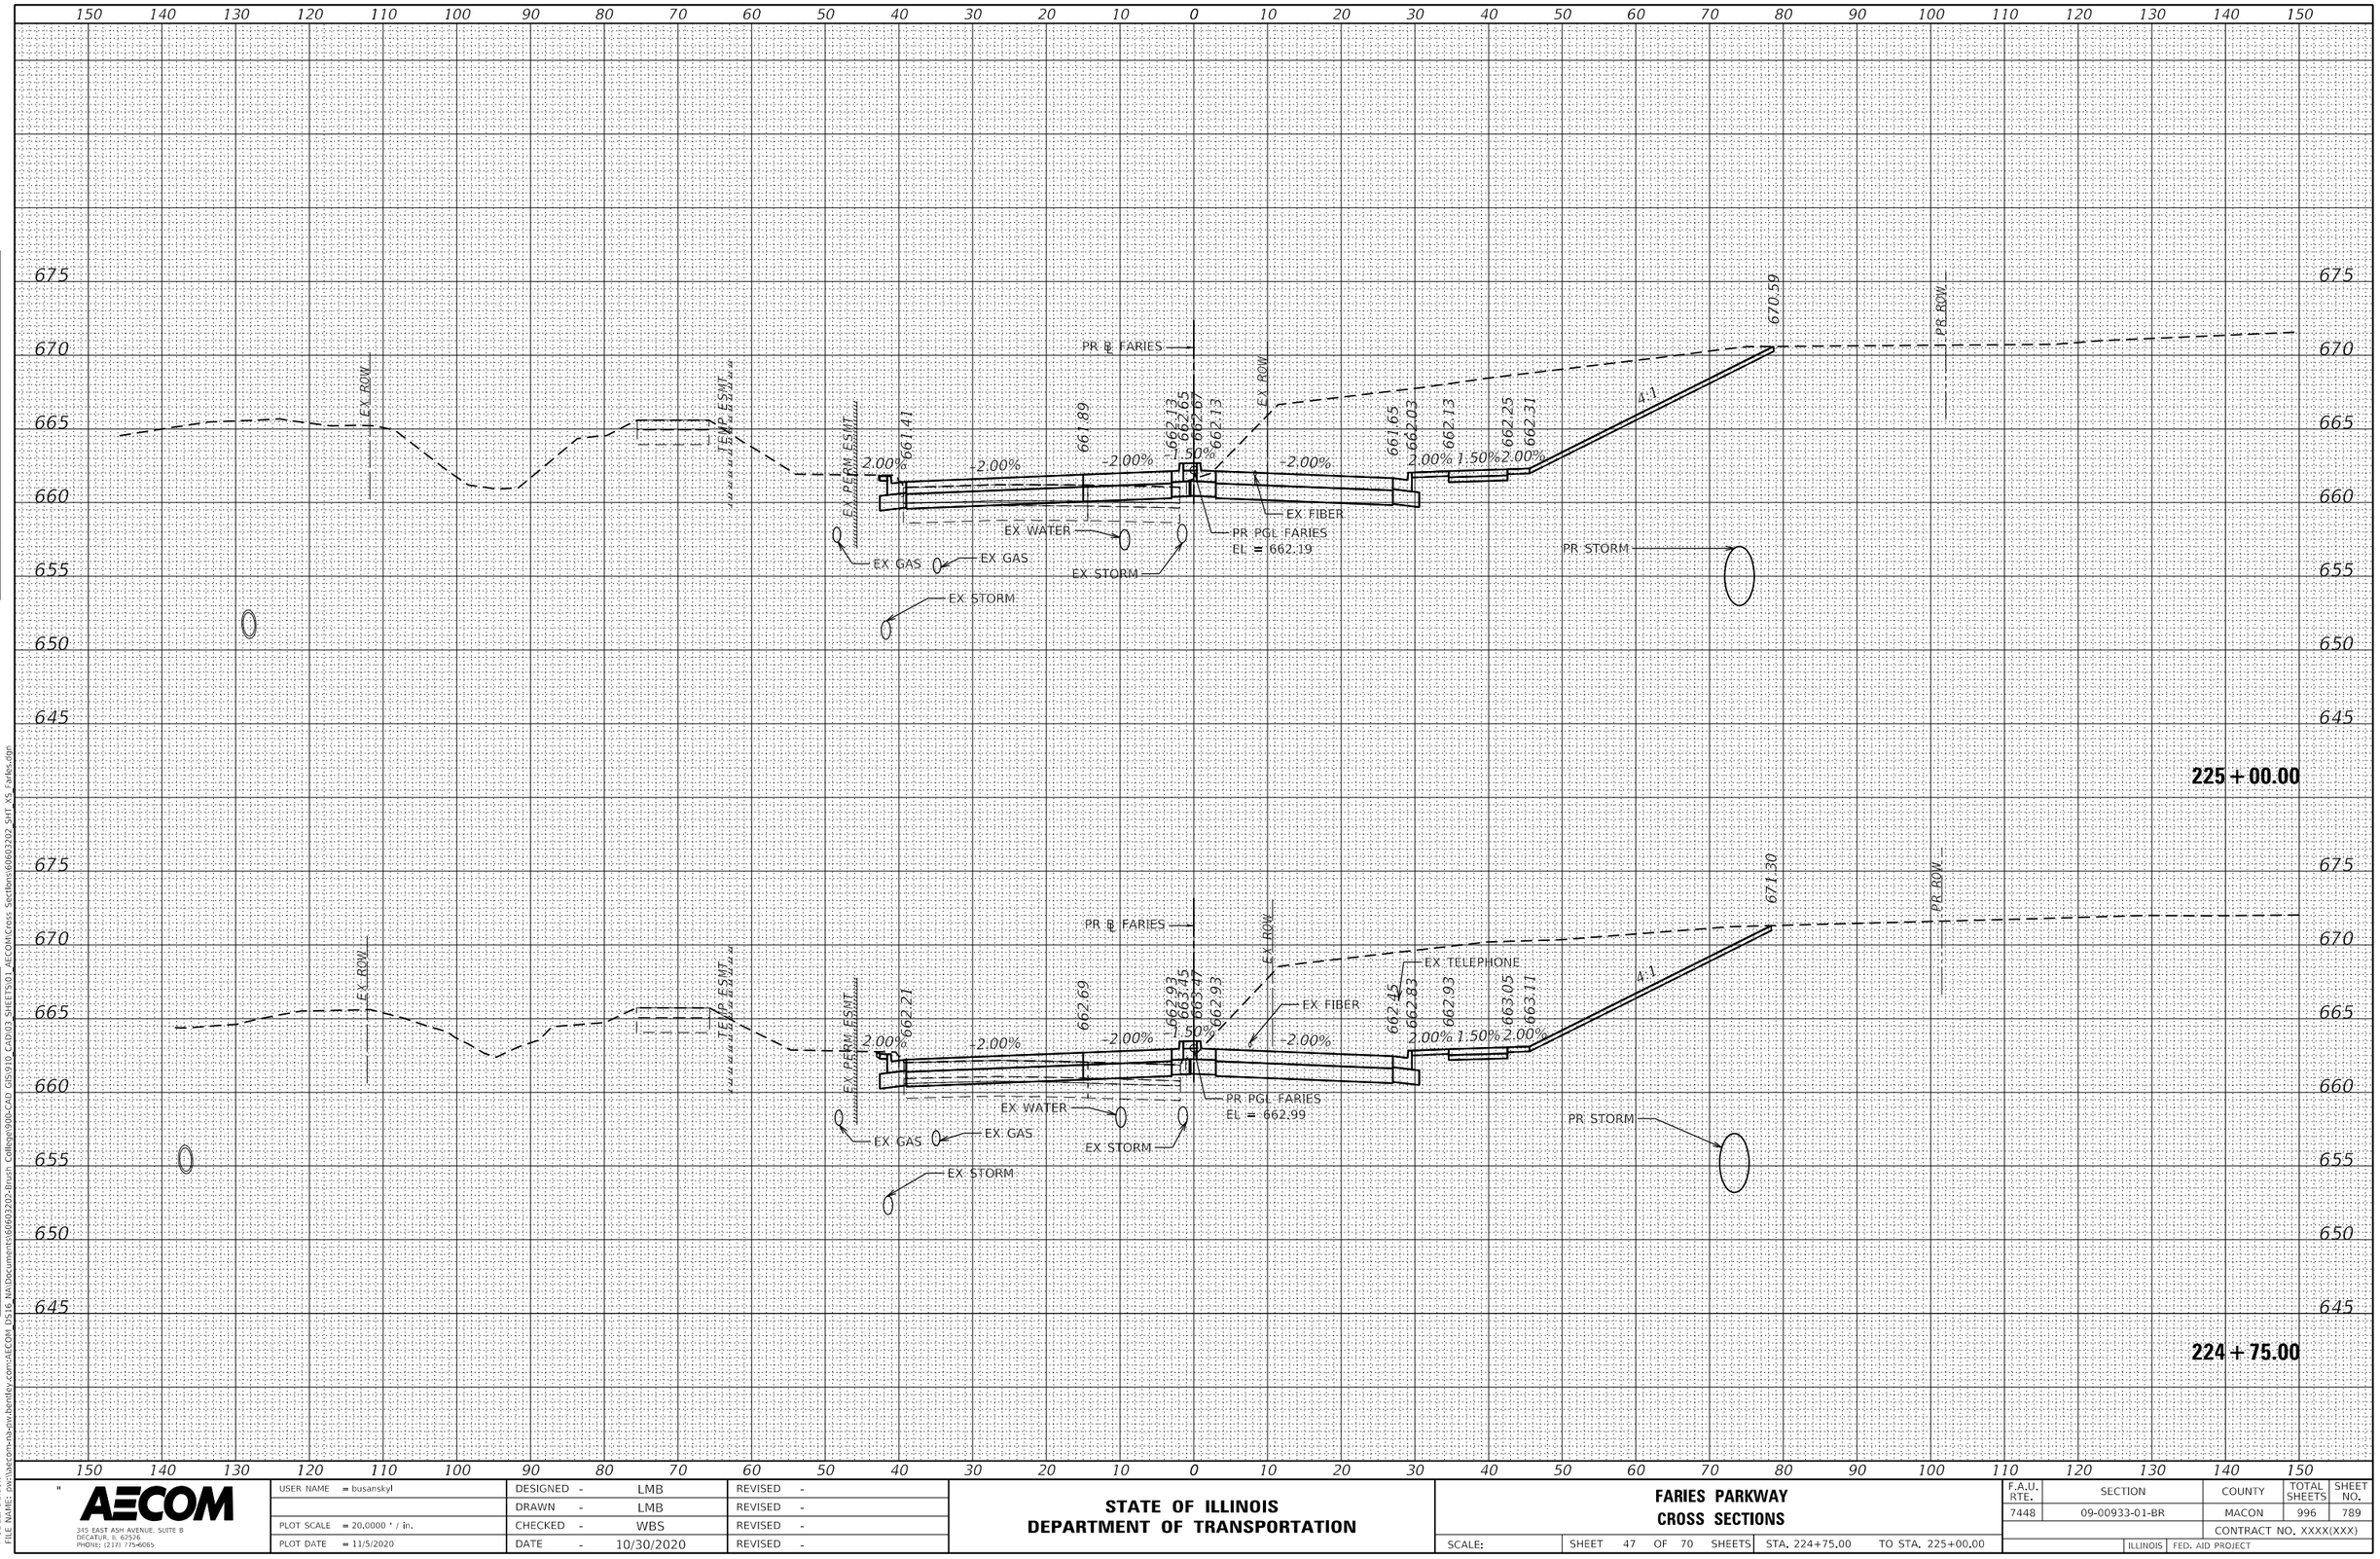

ORIGINAL SURVEY / FINAL SURVEY
NOTE BOOK
NO.
SURVEYED
PLOTTED
TEMPLATE
AREAS
AREAS CHECKED
BY
DATE

MODEL: Default
FILE NAME: pw:\\aecom-na-pw.bentley.com:AECOM_DS16_NA\Documents\60603202-Brush College\900-CAD GIS\910_CAD\03_SHEETS\01_AECOM\Cross Sections\60603202_SHT_XS_carles.dgn

AECOM
345 EAST ASH AVENUE, SUITE B
DECATUR, IL 62526
PHONE: (217) 775-6065

USER NAME = busanskyl	DESIGNED - LMB	REVISED -	
	DRAWN - LMB	REVISED -	
PLOT SCALE = 20.0000 ' / in.	CHECKED - WBS	REVISED -	
PLOT DATE = 11/5/2020	DATE - 10/30/2020	REVISED -	

STATE OF ILLINOIS
DEPARTMENT OF TRANSPORTATION

FARIES PARKWAY
CROSS SECTIONS

SCALE: | SHEET 47 OF 70 SHEETS | STA. 224+75.00 | TO STA. 225+00.00

F.A.U. RTE.	SECTION	COUNTY	TOTAL SHEETS	SHEET NO.
7448	09-00933-01-BR	MACON	996	789
		CONTRACT NO. XXXX(XXX)		
	ILLINOIS FED. AID PROJECT			

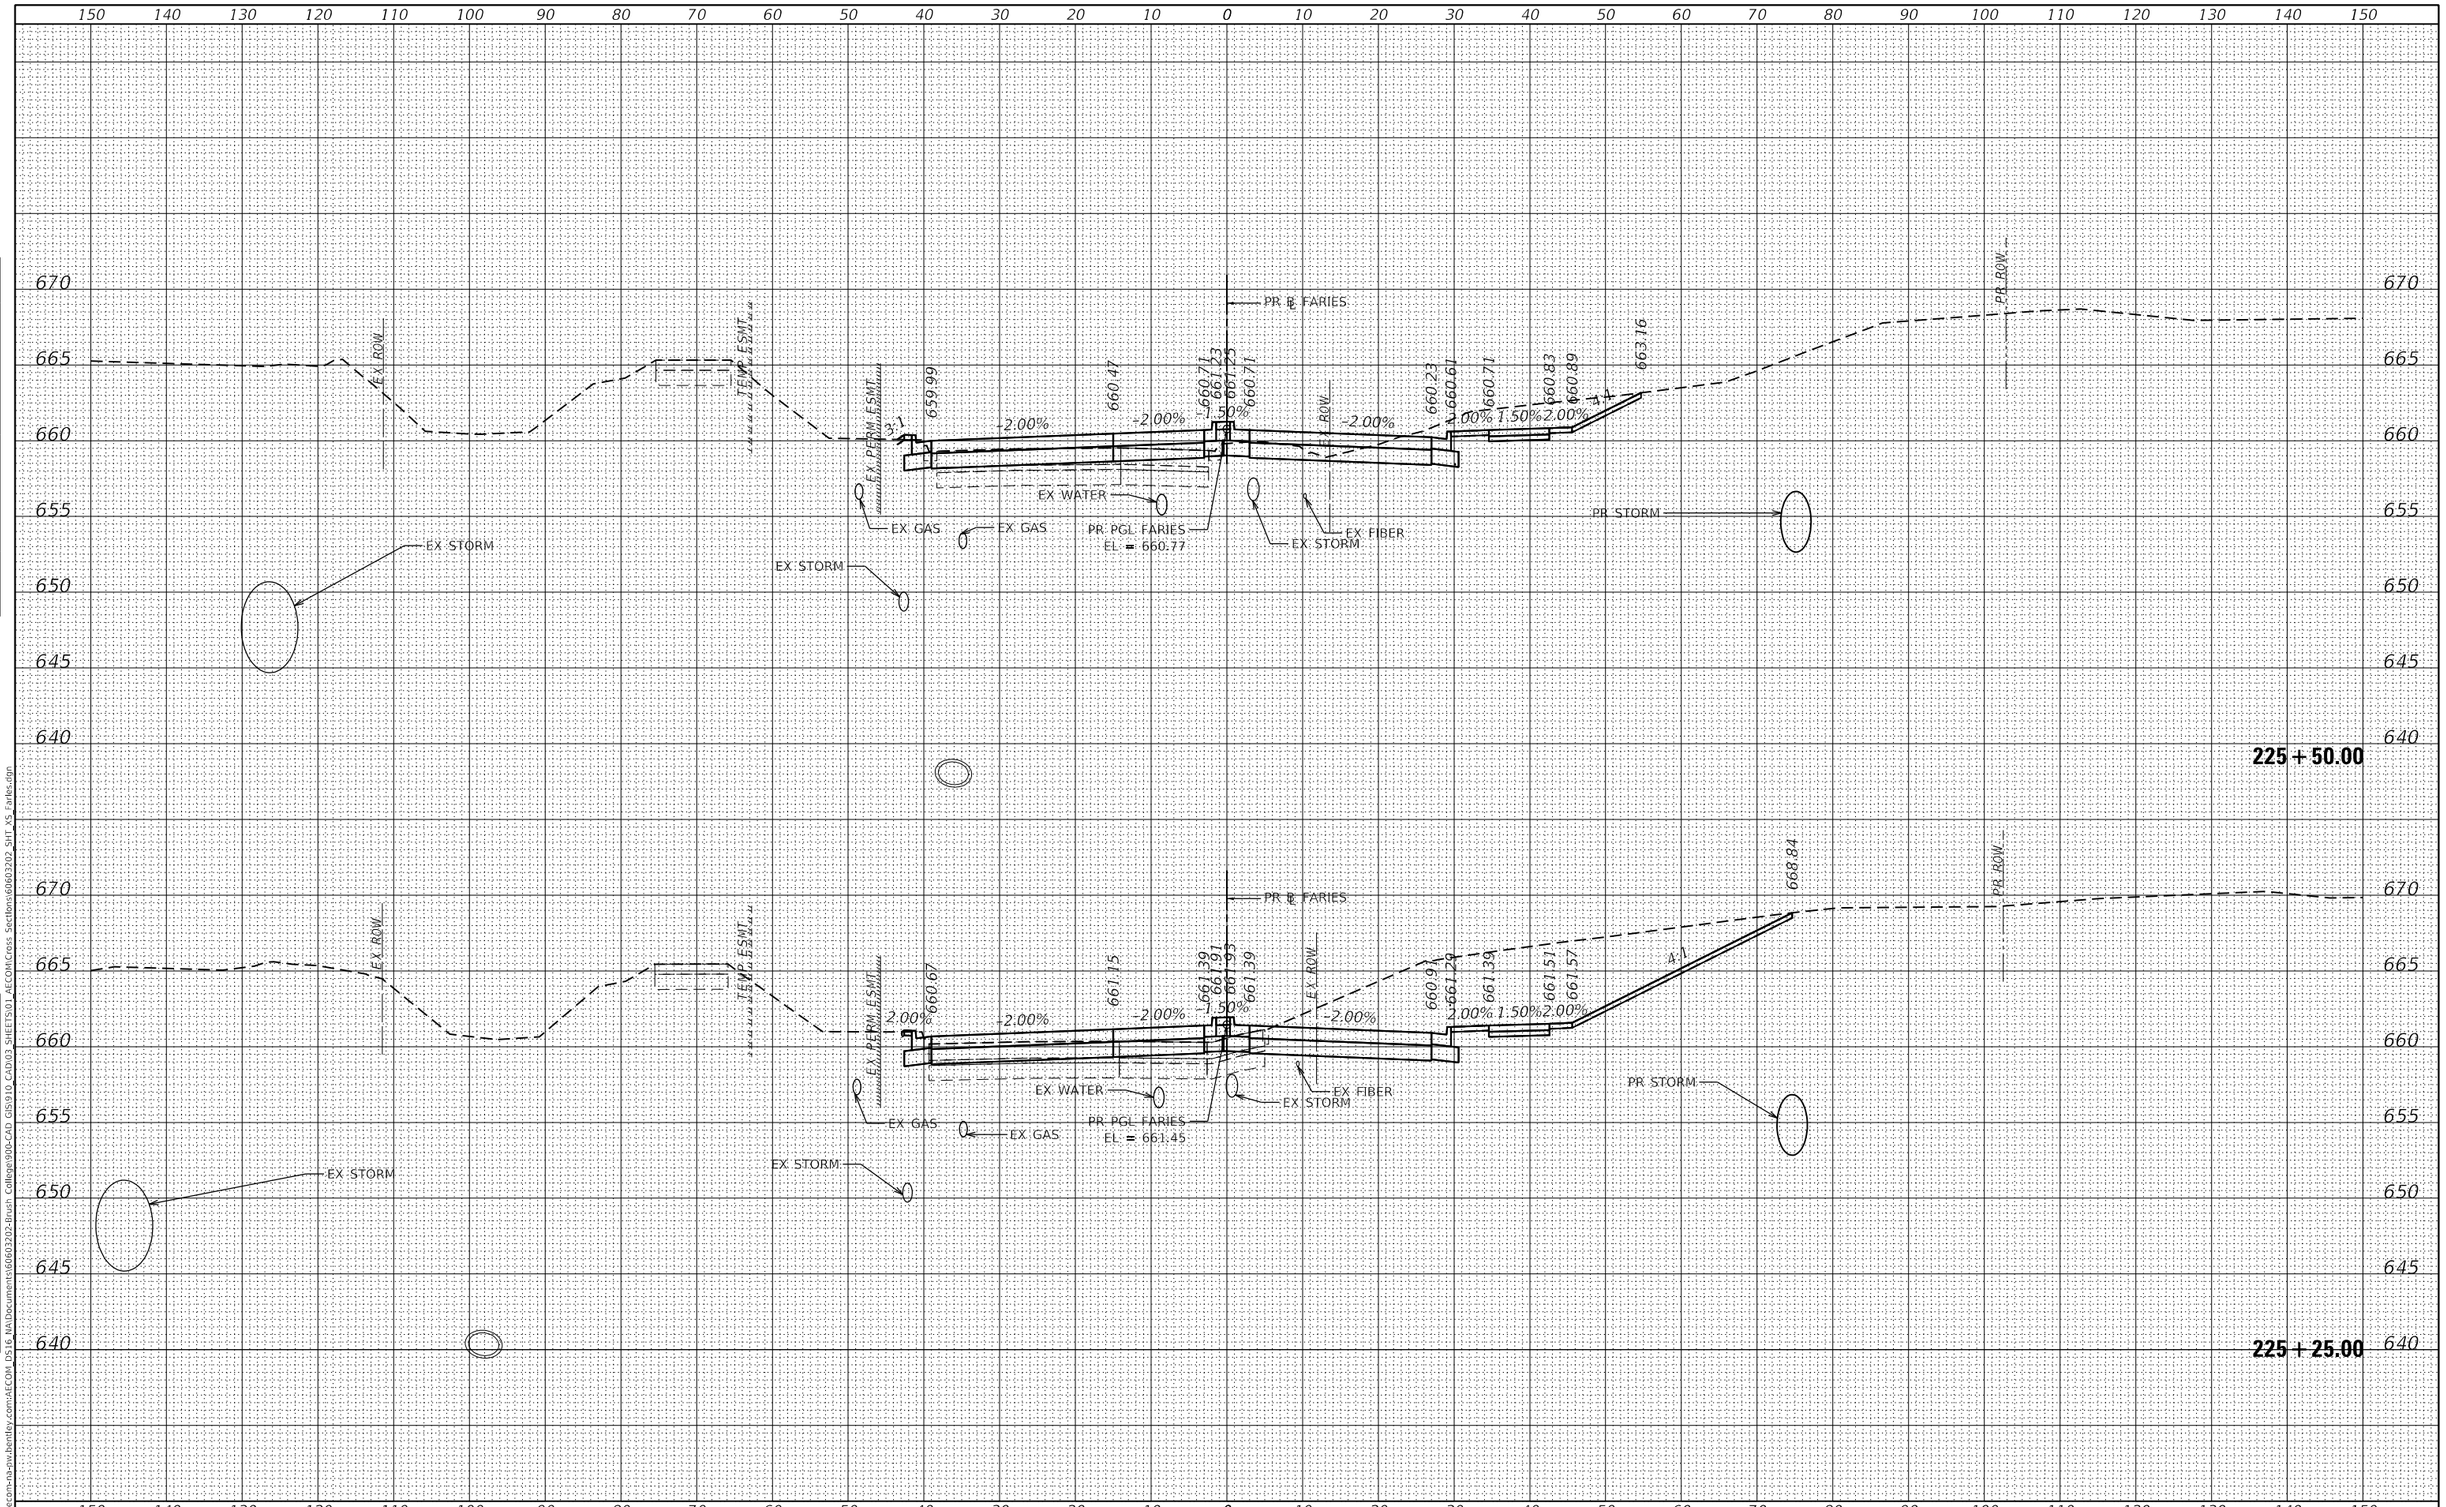

AECOM 345 EAST ASH AVENUE, SUITE B DECATUR, IL 62526 PHONE: (217) 775-6065	USER NAME = busanskyl	DESIGNED - LMB	REVISED -	STATE OF ILLINOIS DEPARTMENT OF TRANSPORTATION	FARIES PARKWAY CROSS SECTIONS
		DRAWN - LMB	REVISED -		
	PLOT SCALE = 20.0000 ' / in.	CHECKED - WBS	REVISED -		SCALE:
	PLOT DATE = 11/5/2020	DATE - 10/30/2020	REVISED -		SHEET 48 OF 70 SHEETS STA. 225+25.00 TO STA. 225+50.00

F.A.U. RTE.	SECTION	COUNTY	TOTAL SHEETS	SHEET NO.
7448	09-00933-01-BR	MACON	996	790
		CONTRACT NO. XXXX(XXX)		
	ILLINOIS	FED. AID PROJECT		

ORIGINAL SURVEY — NOTE BOOK — NO. — SURVEYED — PLOTTED — TEMPLATE — AREAS — AREAS CHECKED — BY — DATE

FINAL SURVEY — NOTE BOOK — NO. — SURVEYED — PLOTTED — TEMPLATE — AREAS — AREAS CHECKED — BY — DATE

MODEL: Default
FILE NAME: pw:\\aecom-na-pw.bentley.com:AECOM_DS16_NA\Documents\60603202-Brush College\900-CAD GIS\910_CAD\03 SHEETS\01_AECOM\Cross Sections\60603202 SHT_XS_Faries.dgn

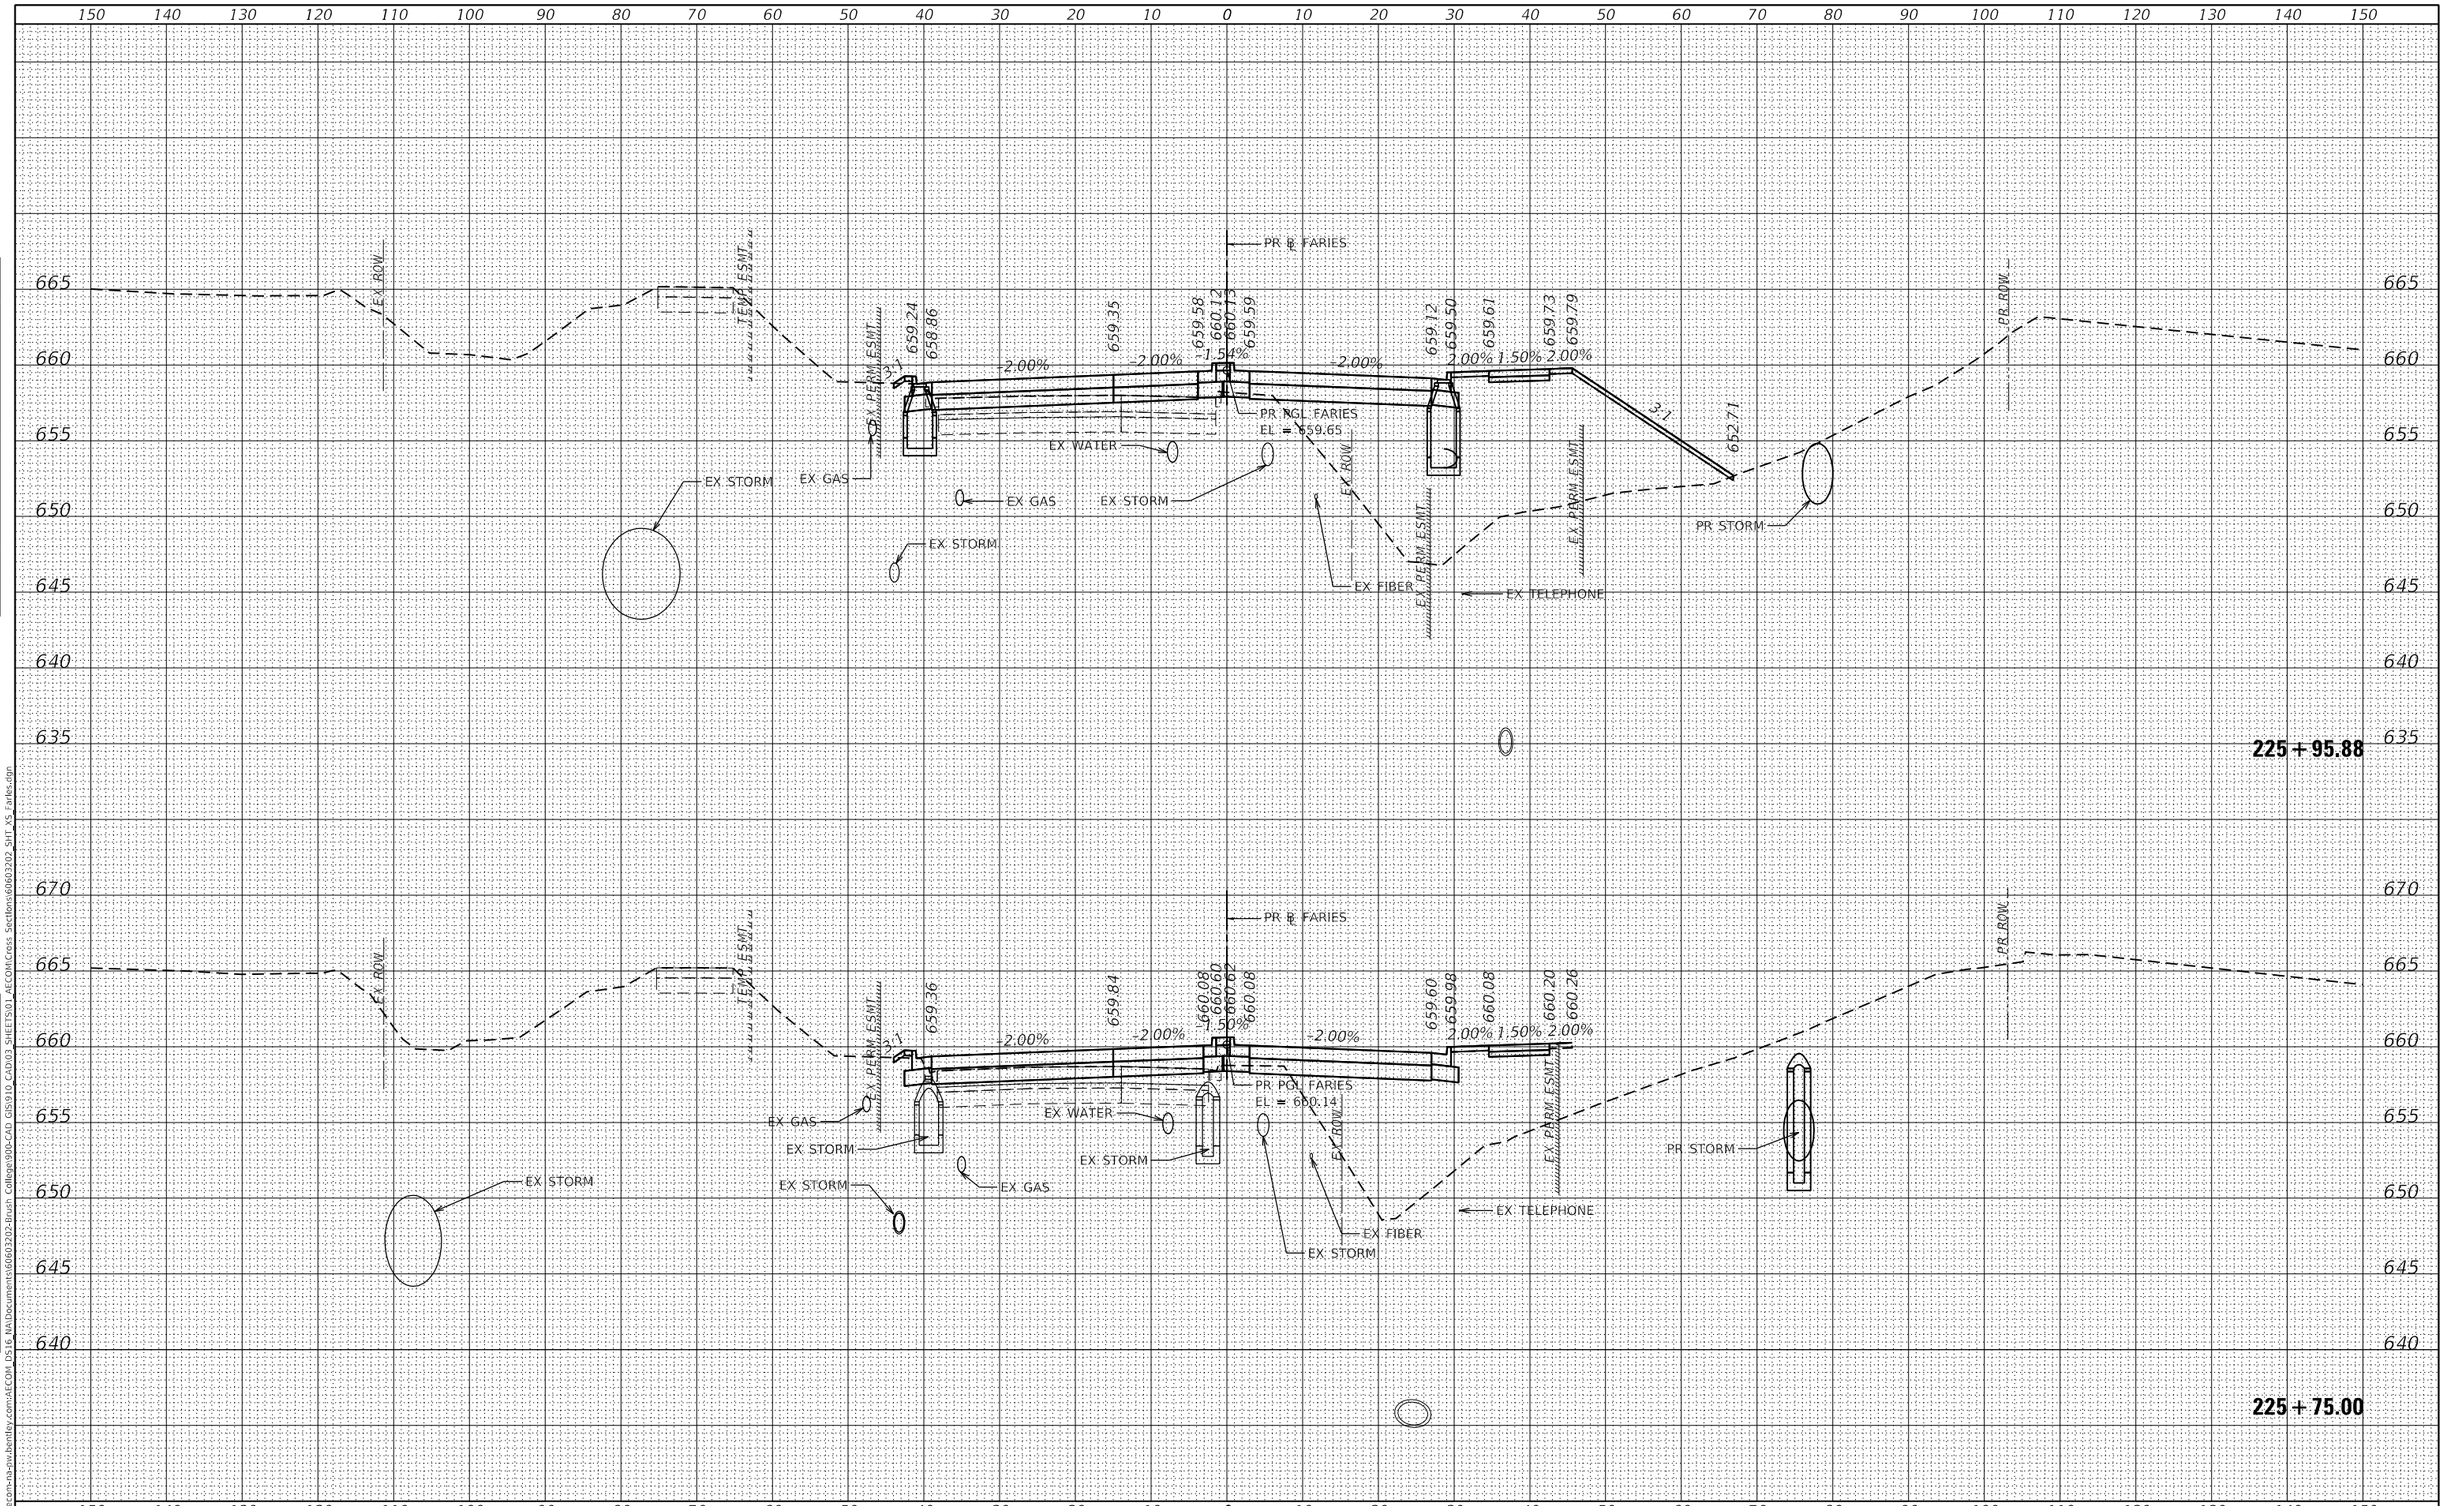

AECOM 345 EAST ASH AVENUE, SUITE B DECATUR, IL 62526 PHONE: (217) 775-6065	USER NAME = busanskyl	DESIGNED - LMB	REVISED -	STATE OF ILLINOIS DEPARTMENT OF TRANSPORTATION	FARIES PARKWAY CROSS SECTIONS
		DRAWN - LMB	REVISED -		
	PLOT SCALE = 20.0000 ' / in.	CHECKED - WBS	REVISED -		SCALE:
	PLOT DATE = 11/5/2020	DATE - 10/30/2020	REVISED -		SHEET 49 OF 70 SHEETS STA. 225+75.00 TO STA. 225+95.88

F.A.U. RTE.	SECTION	COUNTY	TOTAL SHEETS	SHEET NO.
7448	09-00933-01-BR	MACON	996	791
		CONTRACT NO. XXXX(XXX)		
	ILLINOIS FED. AID PROJECT			

ORIGINAL SURVEY — NOTE BOOK — NO. — SURVEYED — PLOTTED — TEMPLATE — AREAS — AREAS CHECKED — BY — DATE

FINAL SURVEY — NOTE BOOK — NO. — SURVEYED — PLOTTED — TEMPLATE — AREAS — AREAS CHECKED — BY — DATE

MODEL: Default
FILE NAME: pw:\\aecom-na-aw.bentley.com:AECOM_DS16_NA\Documents\60603202-Brush College\900-CAD GIS\910_CAD\03 SHEETS\01_AECOM\Cross Sections\60603202 SHT_XS_Faries.dgn

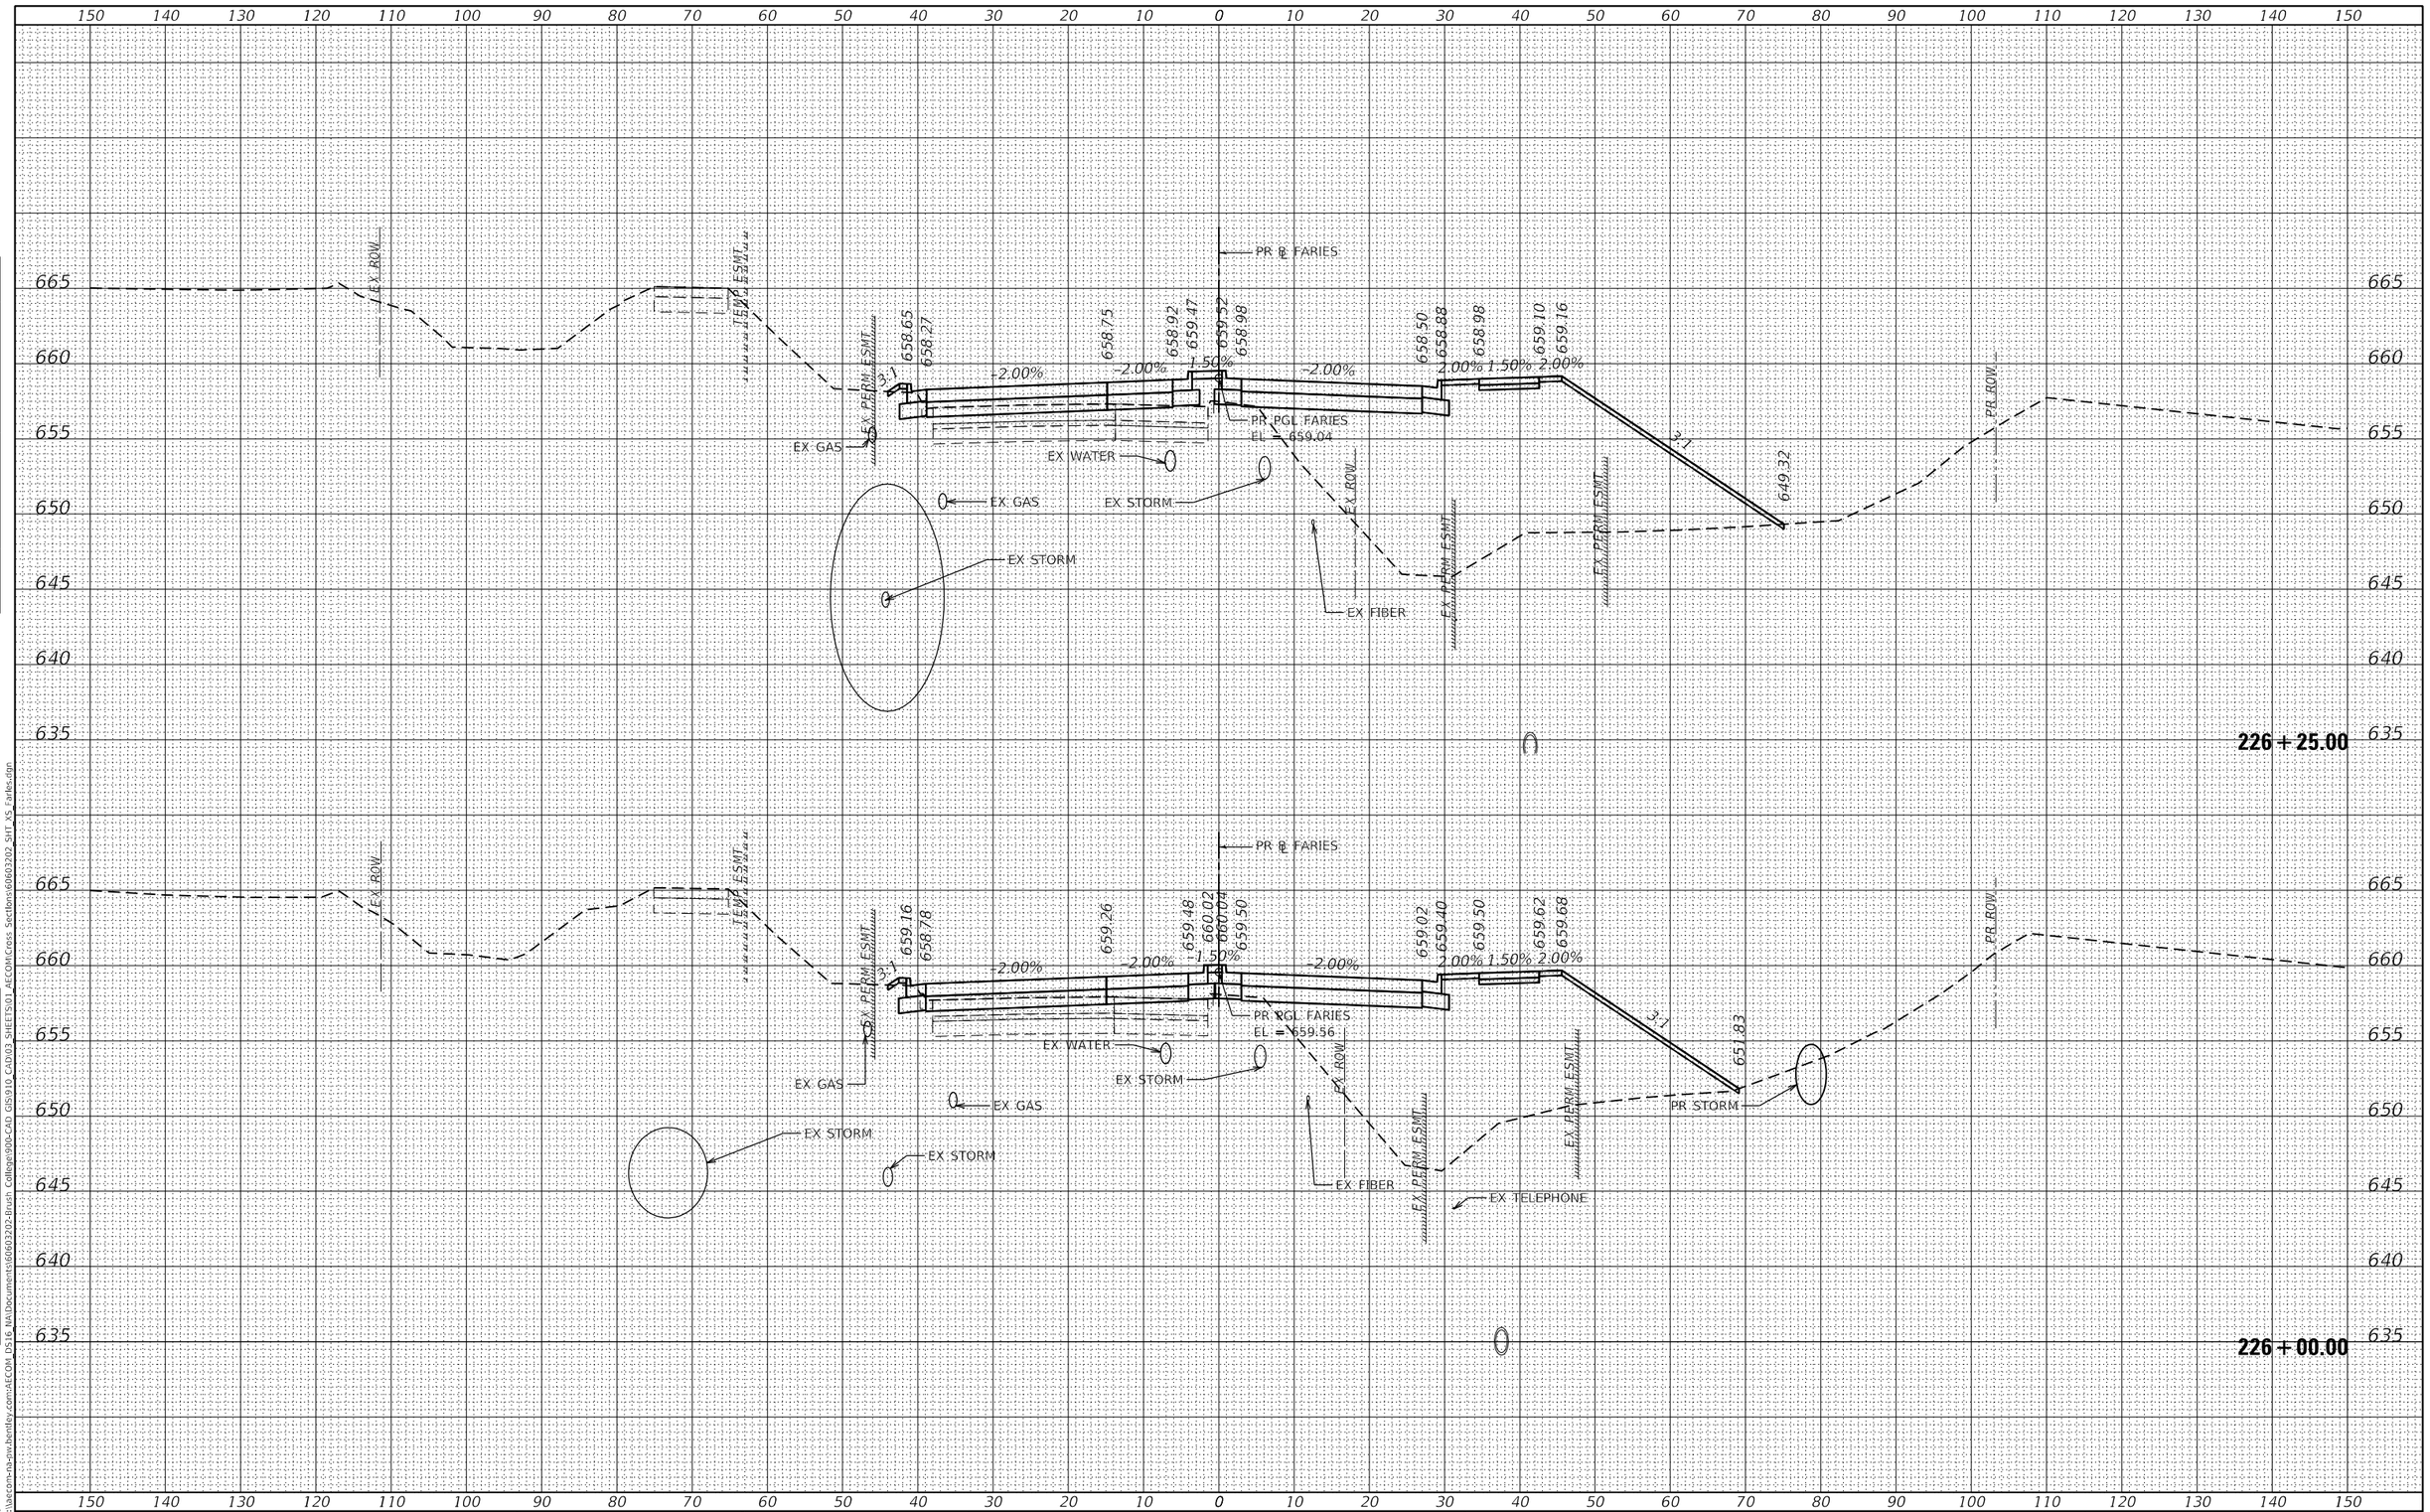

AECOM 345 EAST ASH AVENUE, SUITE B DECATUR, IL 62526 PHONE: (217) 775-6065	USER NAME = busanskyl	DESIGNED - LMB	REVISED -	STATE OF ILLINOIS DEPARTMENT OF TRANSPORTATION	FARIES PARKWAY CROSS SECTIONS
		DRAWN - LMB	REVISED -		
	PLOT SCALE = 20.0000 ' / in.	CHECKED - WBS	REVISED -		SCALE: SHEET 50 OF 70 SHEETS STA. 226+00.00 TO STA. 226+25.00
	PLOT DATE = 11/5/2020	DATE - 10/30/2020	REVISED -		

F.A.U. RTE.	SECTION	COUNTY	TOTAL SHEETS	SHEET NO.
7448	09-00933-01-BR	MACON	996	792
		CONTRACT NO. XXXX(XXX)		
	ILLINOIS FED. AID PROJECT			

ORIGINAL SURVEY — NOTE BOOK — NO. — SURVEYED — PLOTTED — TEMPLATE — AREAS — AREAS CHECKED — BY — DATE

FINAL SURVEY — NOTE BOOK — NO. — SURVEYED — PLOTTED — TEMPLATE — AREAS — AREAS CHECKED — BY — DATE

MODEL: Default
FILE NAME: pw:\\aecom-na-pw.bentley.com:AECOM_DS16_NA\Documents\60603202-Brush College\900-CAD GIS\910_CAD\03 SHEETS\01_AECOM\Cross Sections\60603202 SHT_XS_Faries.dgn

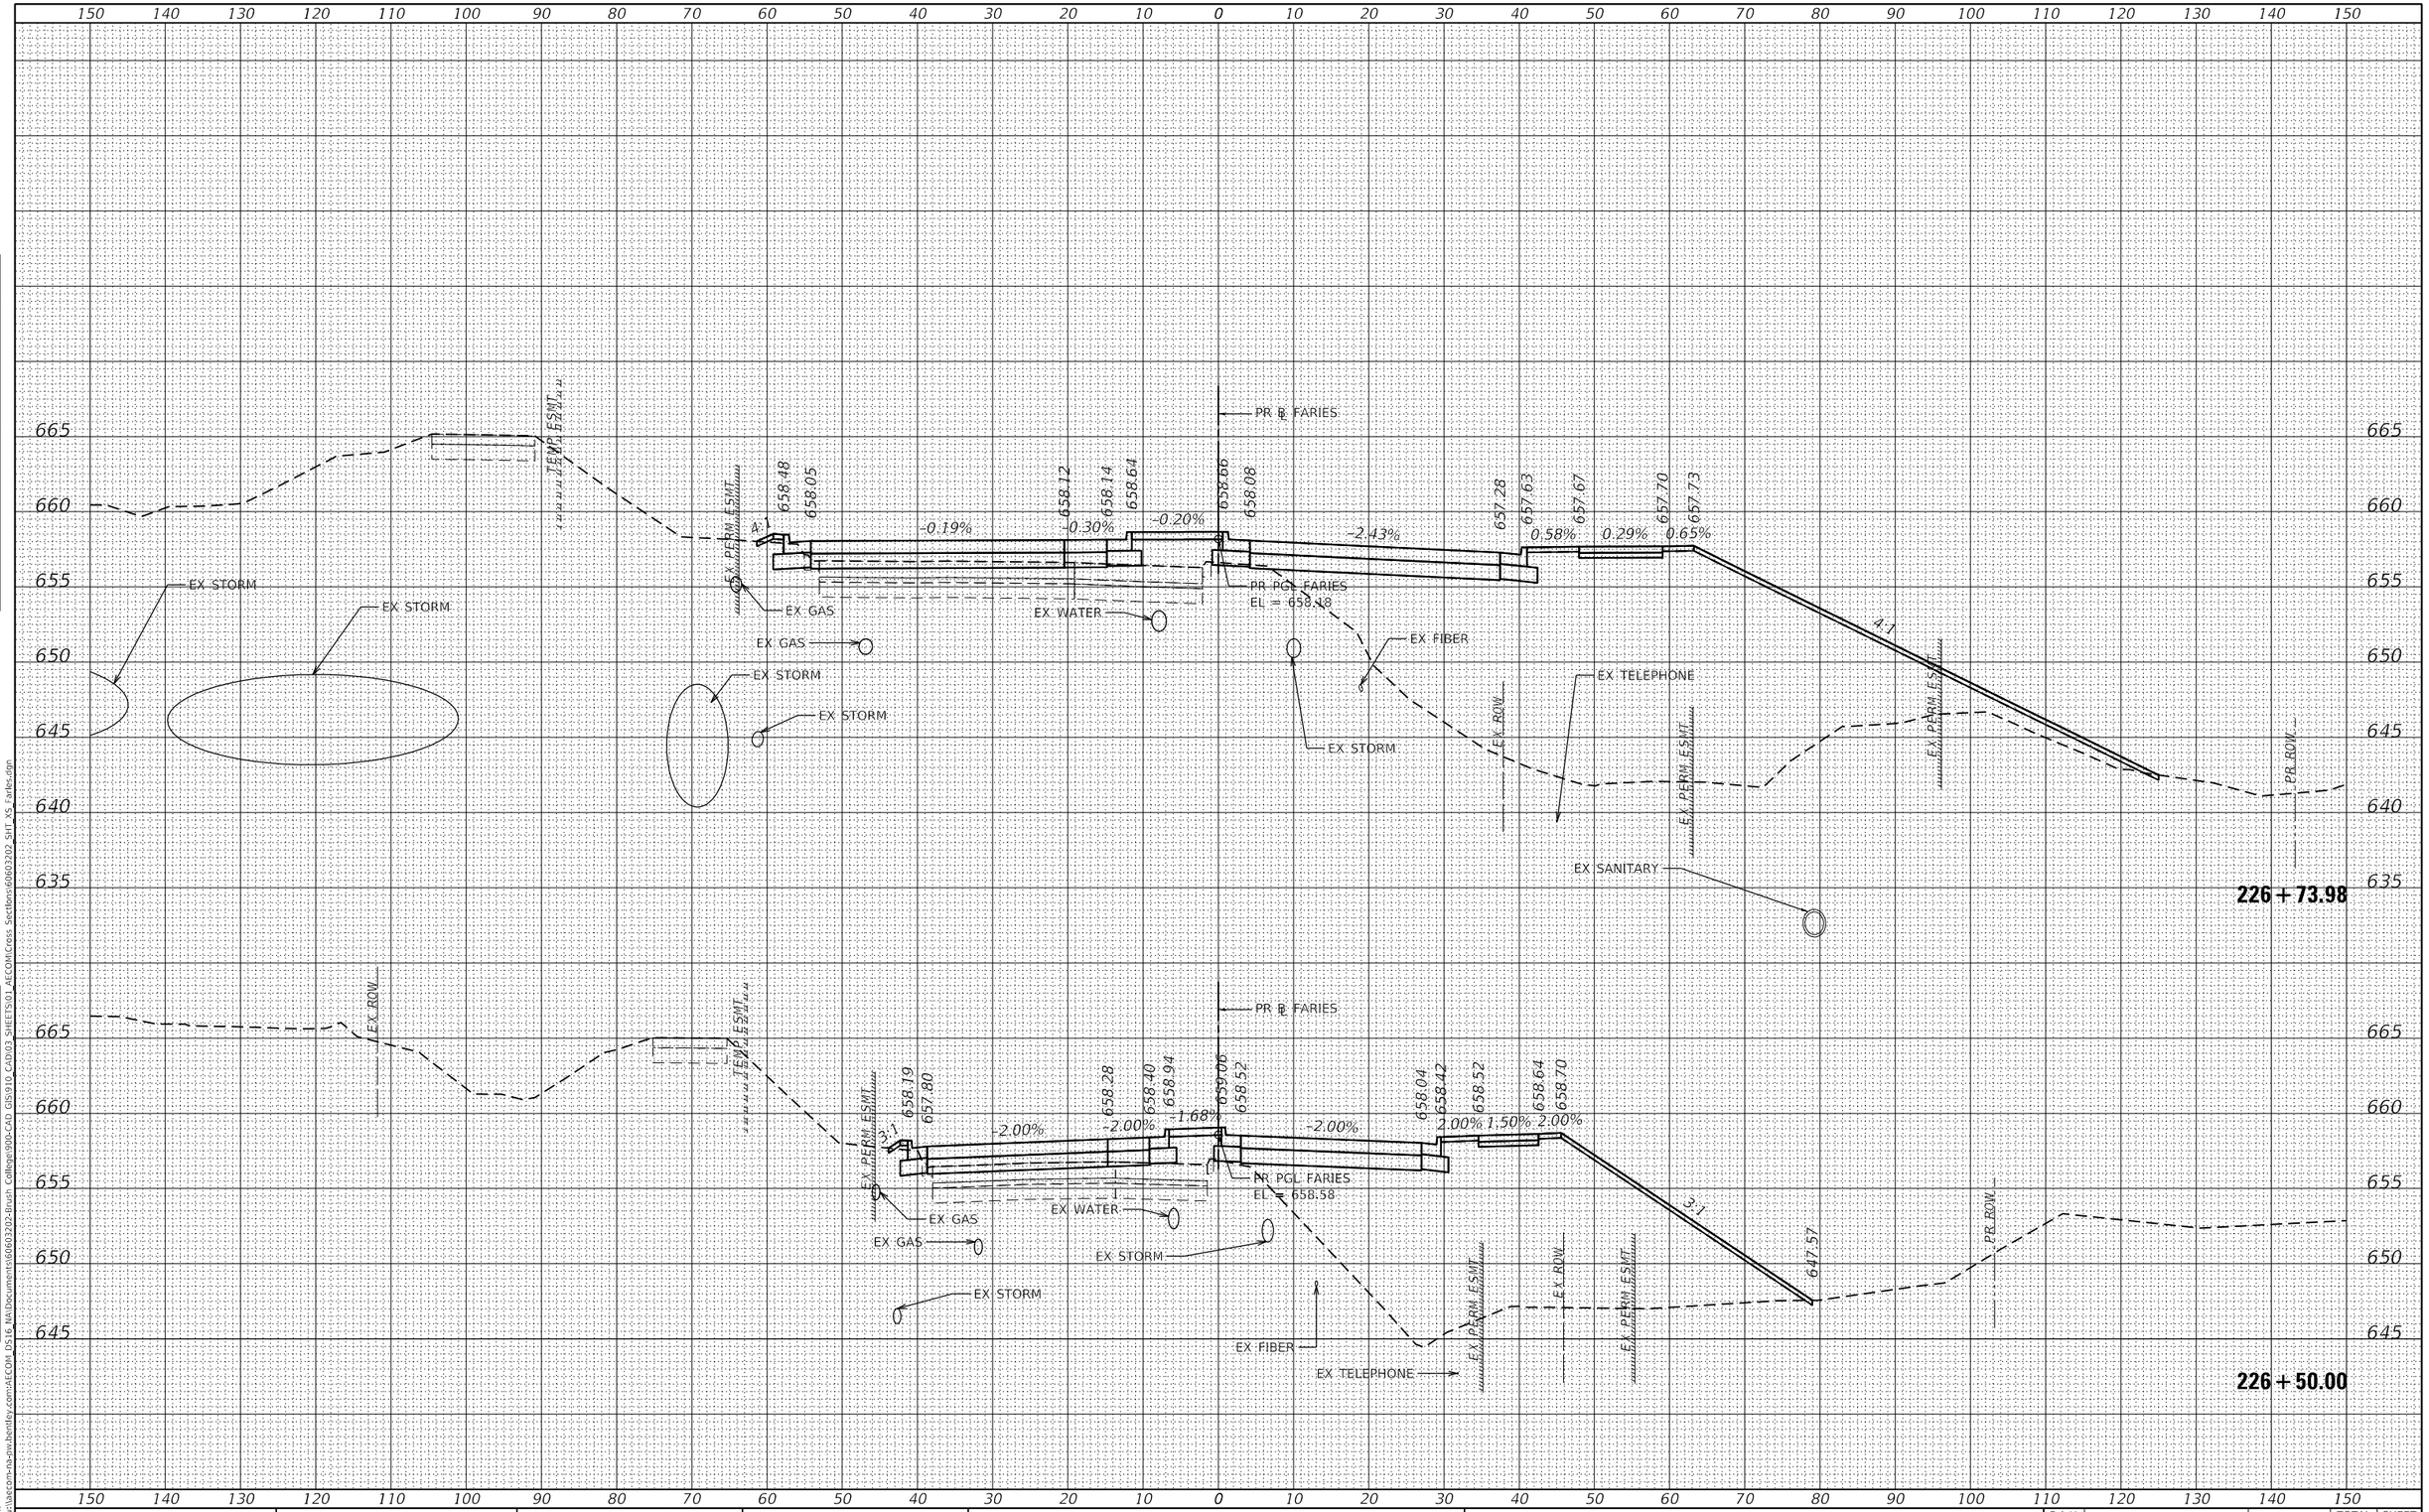

AECOM 345 EAST ASH AVENUE, SUITE B DECATUR, IL 62526 PHONE: (217) 775-6065	USER NAME = busanskyl	DESIGNED - LMB	REVISED -	STATE OF ILLINOIS DEPARTMENT OF TRANSPORTATION
		DRAWN - LMB	REVISED -	
	PLOT SCALE = 20.0000 ' / in.	CHECKED - WBS	REVISED -	
	PLOT DATE = 11/5/2020	DATE - 10/30/2020	REVISED -	

FARIES PARKWAY
CROSS SECTIONS

SCALE: | SHEET 51 OF 70 SHEETS | STA. 226+50.00 | TO STA. 226+73.98

F.A.U. RTE.	SECTION	COUNTY	TOTAL SHEETS	SHEET NO.
7448	09-00933-01-BR	MACON	996	793
		CONTRACT NO. XXXX(XXX)		
		ILLINOIS	FED. AID PROJECT	

FINAL SURVEY — NOTE BOOK — NO. — SURVEYED — PLOTTED — TEMPLATE — AREAS — AREAS CHECKED — BY — DATE

ORIGINAL SURVEY — NOTE BOOK — NO. — SURVEYED — PLOTTED — TEMPLATE — AREAS — AREAS CHECKED — BY — DATE

MODEL: Default
FILE NAME: pw:\\aecom-na-pw.bentley.com:AECOM_DS16_NA\Documents\60603202-Brush College\900-CAD GIS\910 C4D\03 SHEETS\01 AECOM\Cross Sections\60603202_SHT_XS_carles.dgn

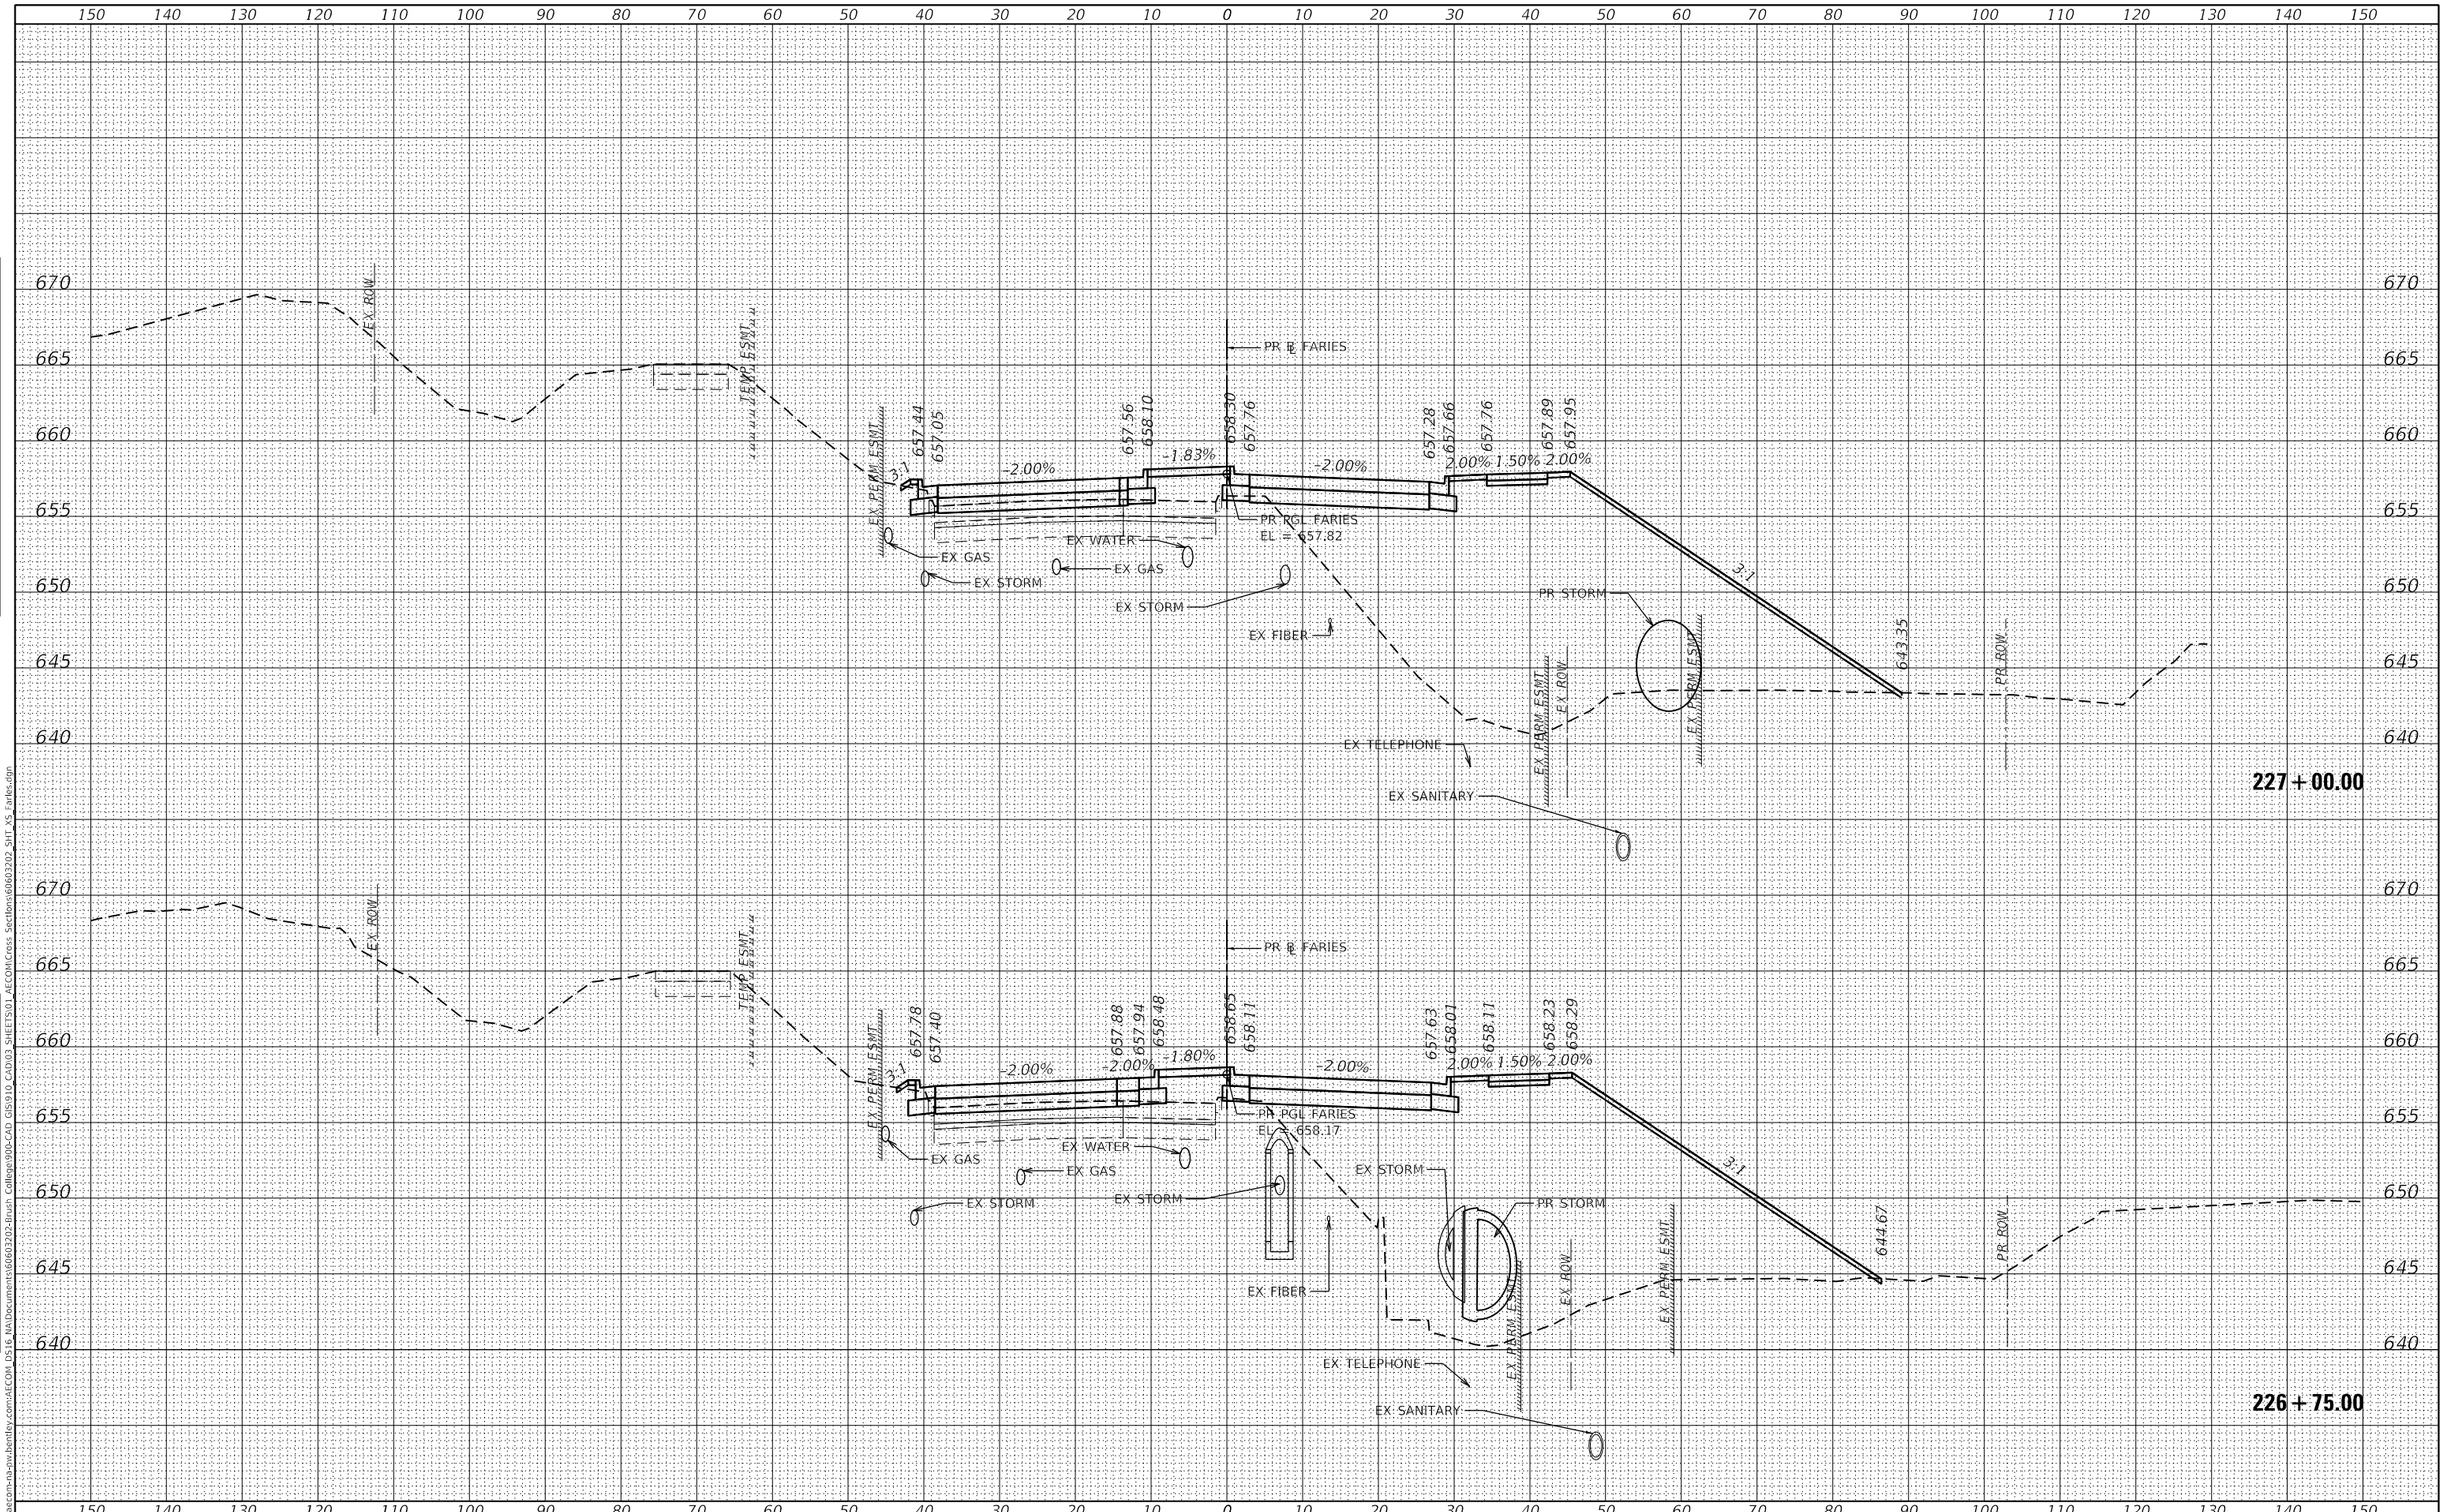

AECOM 345 EAST ASH AVENUE, SUITE B DECATUR, IL 62526 PHONE: (217) 775-6065	USER NAME = busanskyl	DESIGNED - LMB	REVISED -	STATE OF ILLINOIS DEPARTMENT OF TRANSPORTATION	FARIES PARKWAY CROSS SECTIONS
		DRAWN - LMB	REVISED -		
	PLOT SCALE = 20.0000 ' / in.	CHECKED - WBS	REVISED -		SCALE:
	PLOT DATE = 11/5/2020	DATE - 10/30/2020	REVISED -		SHEET 52 OF 70 SHEETS STA. 226+75.00 TO STA. 227+00.00

F.A.U. RTE.	SECTION	COUNTY	TOTAL SHEETS	SHEET NO.
7448	09-00933-01-BR	MACON	996	794
		CONTRACT NO. XXXX(XXX)		
		ILLINOIS	FED. AID PROJECT	

ORIGINAL SURVEY | FINAL SURVEY
NOTE BOOK
NO.
SURVEYED
PLOTTED
TEMPLATE
AREAS
AREAS CHECKED
BY
DATE

MODEL: Default
FILE NAME: pw:\\aecom-na-pw.bentley.com:AECOM-DS16-NA\Documents\60603202-Brush College\900-CAD GIS\910 C4D\03 SHEETS\01 AECOM\Cross Sections\60603202 SHT_XS_Faries.dgn

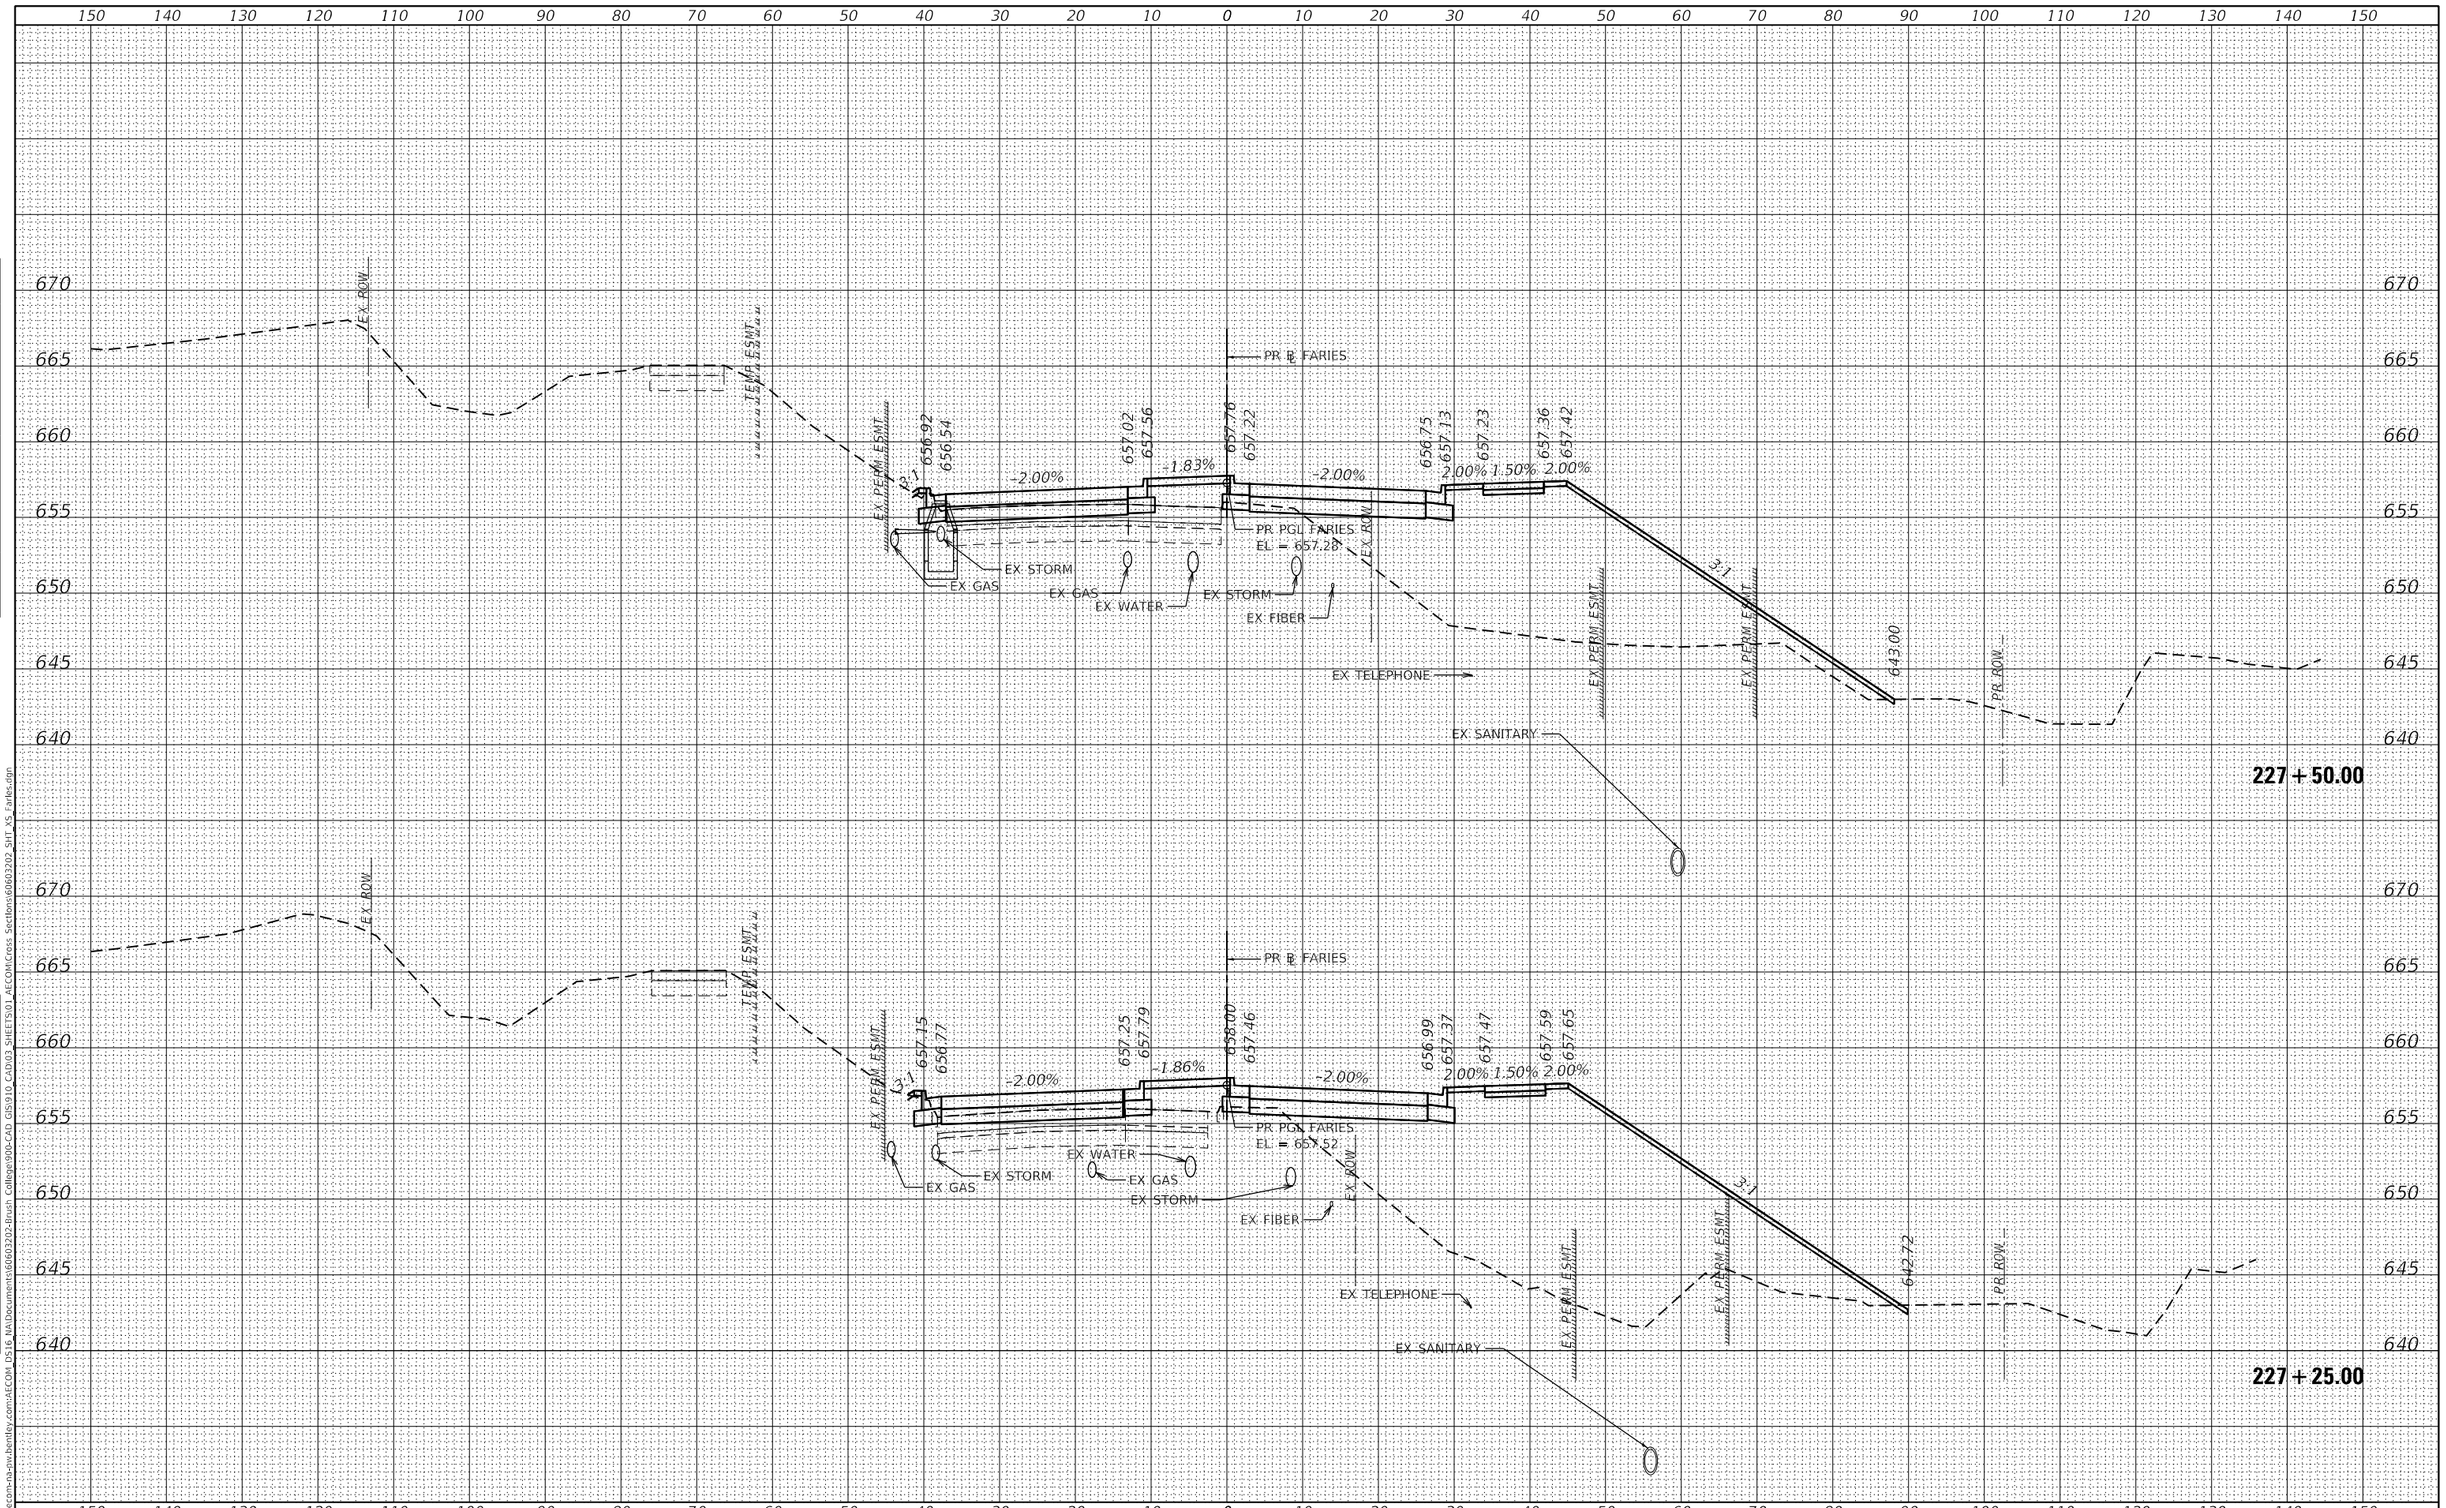

AECOM 345 EAST ASH AVENUE, SUITE B DECATUR, IL 62526 PHONE: (217) 775-6065	USER NAME = busanskyl	DESIGNED - LMB	REVISED -	STATE OF ILLINOIS DEPARTMENT OF TRANSPORTATION	FARIES PARKWAY CROSS SECTIONS
		DRAWN - LMB	REVISED -		
	PLOT SCALE = 20.0000 ' / in.	CHECKED - WBS	REVISED -		SCALE:
	PLOT DATE = 11/5/2020	DATE - 10/30/2020	REVISED -		SHEET 53 OF 70 SHEETS STA. 227+25.00 TO STA. 227+50.00

F.A.U. RTE.	SECTION	COUNTY	TOTAL SHEETS	SHEET NO.
7448	09-00933-01-BR	MACON	996	795
		CONTRACT NO. XXXX(XXX)		
	ILLINOIS FED. AID PROJECT			

ORIGINAL SURVEY	BY	DATE
NOTE BOOK		
NO.		
SURVEYED		
PLOTTED		
TEMPLATE		
AREAS		
AREAS CHECKED		

FINAL SURVEY	BY	DATE
NOTE BOOK		
NO.		
SURVEYED		
PLOTTED		
TEMPLATE		
AREAS		
AREAS CHECKED		

MODEL: Default
FILE NAME: pw:\\aecom-na-azw.bentley.com:AECOM_DS16_NA\Documents\60603202-Brush College\900-CAD GIS\910_CAD\03 SHEETS\01_AECOM\Cross Sections\60603202 SHT_XS_Faries.dgn

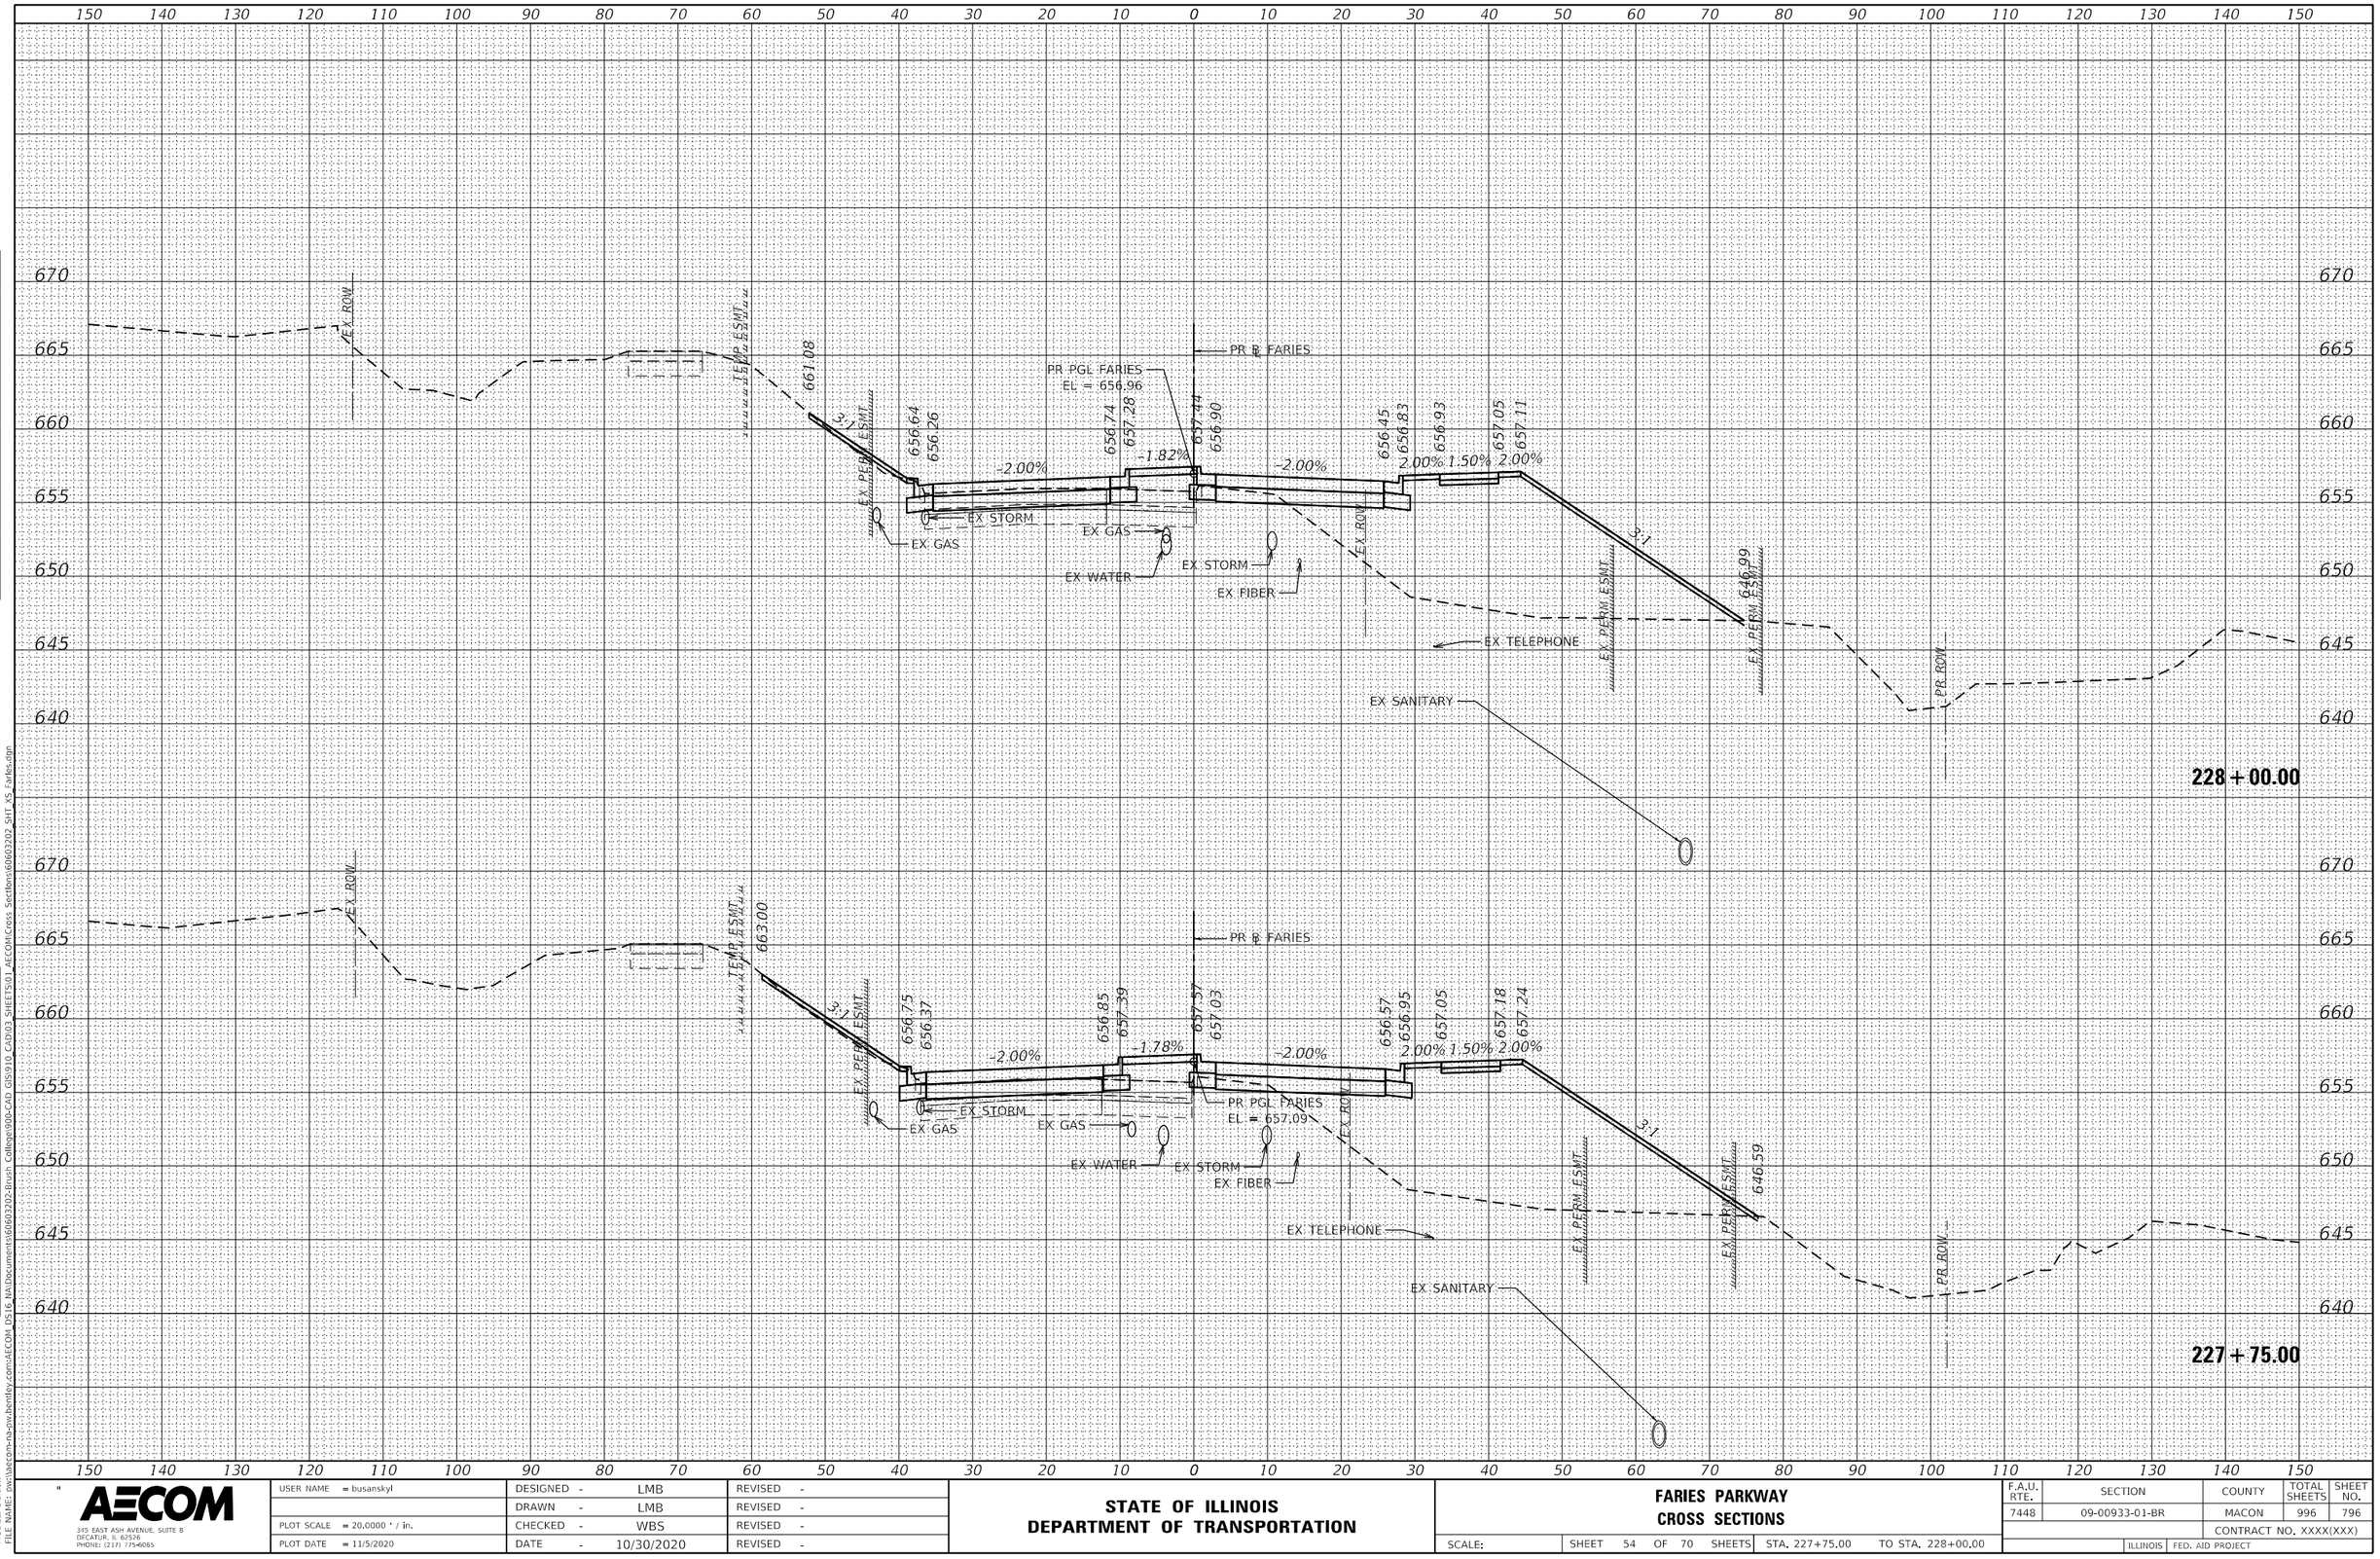

AECOM 345 EAST ASH AVENUE, SUITE B DECATUR, IL 62526 PHONE: (217) 775-6065	USER NAME = busanskyl	DESIGNED - LMB	REVISED -
		DRAWN - LMB	REVISED -
	PLOT SCALE = 20.0000 ' / in.	CHECKED - WBS	REVISED -
	PLOT DATE = 11/5/2020	DATE - 10/30/2020	REVISED -

STATE OF ILLINOIS
DEPARTMENT OF TRANSPORTATION

FARIES PARKWAY
CROSS SECTIONS

SCALE: | SHEET 54 OF 70 SHEETS | STA. 227+75.00 TO STA. 228+00.00

F.A.U. RTE.	SECTION	COUNTY	TOTAL SHEETS	SHEET NO.
7448	09-00933-01-BR	MACON	996	796
		CONTRACT NO. XXXX(XXX)		
	ILLINOIS FED. AID PROJECT			

ORIGINAL SURVEY | FINAL SURVEY
NOTE BOOK | SURVEYED | PLOTTED | TEMPLATE | AREAS | AREAS CHECKED
NO. | BY | DATE

MODEL: Default
FILE NAME: pw:\\aecom-na-pw.bentley.com:AECOM_DS16_NA\Documents\60603202-Brush College\900-CAD GIS\910_CAD\03 SHEETS\01_AECOM\Cross Sections\60603202 SHT_XS_Faries.dgn

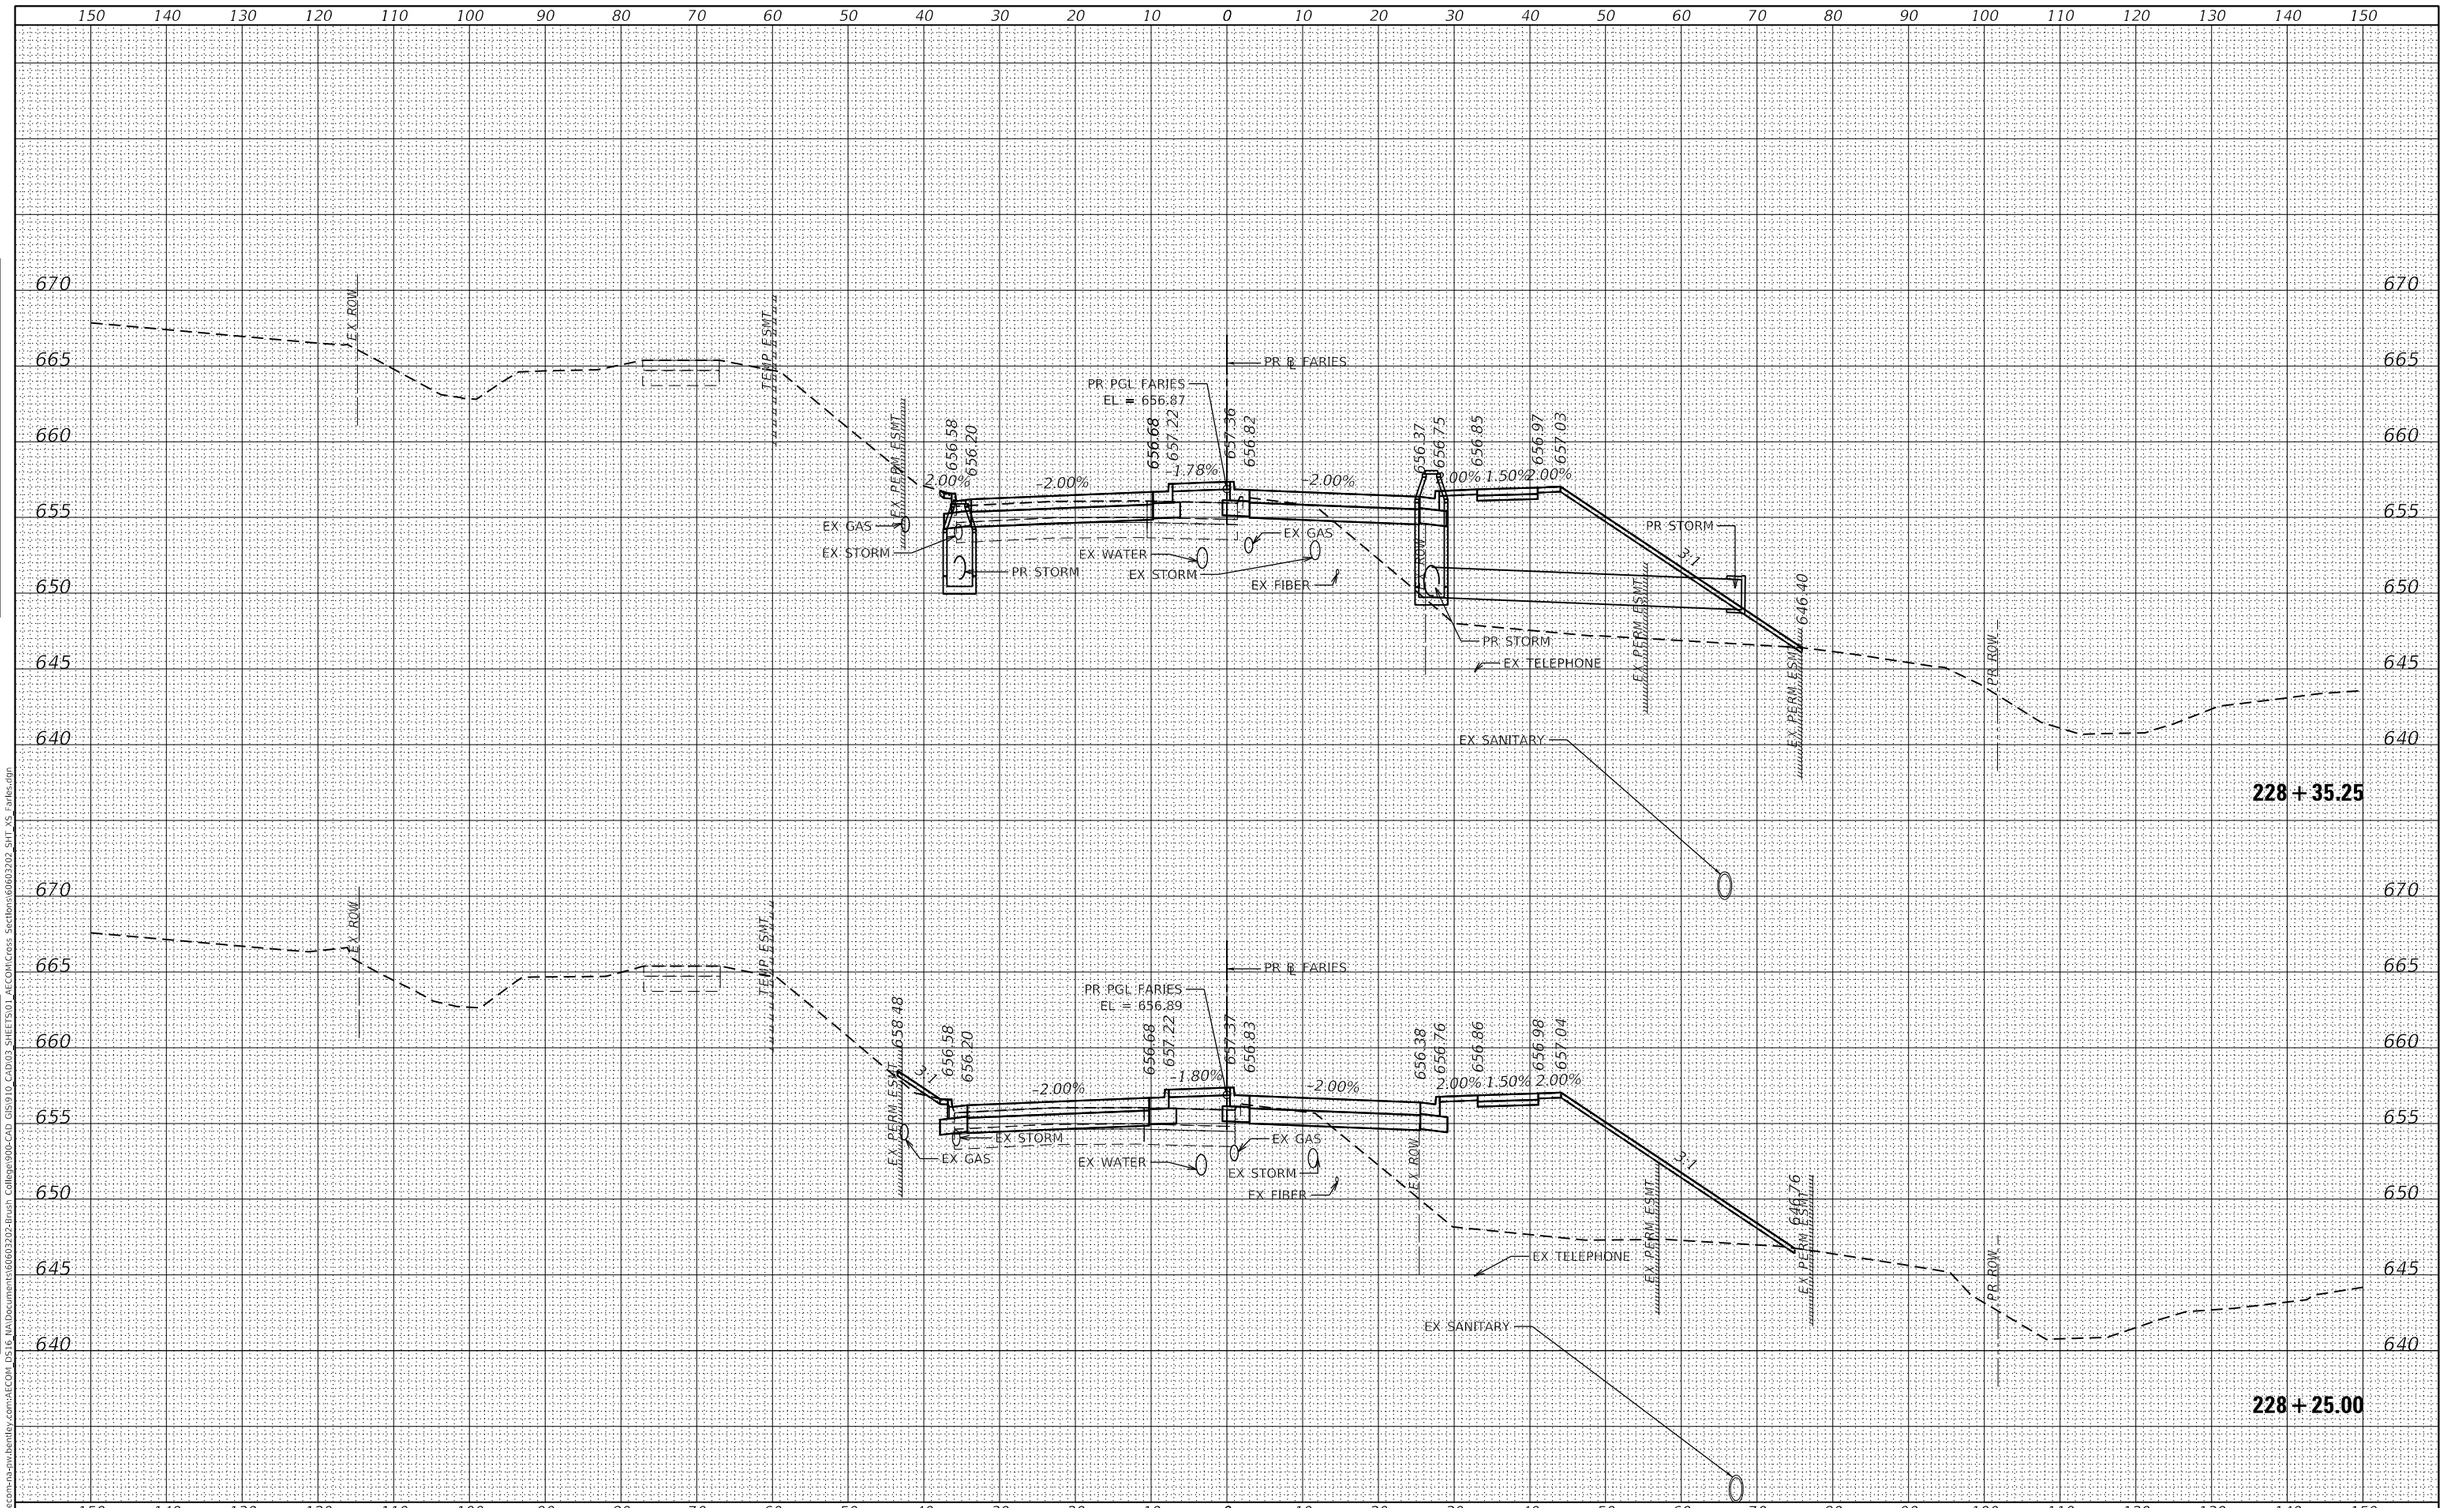

AECOM	USER NAME = busanskyl	DESIGNED - LMB	REVISED -	STATE OF ILLINOIS DEPARTMENT OF TRANSPORTATION	FARIES PARKWAY CROSS SECTIONS
345 EAST ASH AVENUE, SUITE B DECATUR, IL 62526 PHONE: (217) 775-6065		DRAWN - LMB	REVISED -		
	PLOT SCALE = 20.0000 ' / in.	CHECKED - WBS	REVISED -		SCALE:
	PLOT DATE = 11/5/2020	DATE - 10/30/2020	REVISED -		SHEET 55 OF 70 SHEETS STA. 228+25.00 TO STA. 228+35.25

F.A.U. RTE.	SECTION	COUNTY	TOTAL SHEETS	SHEET NO.
7448	09-00933-01-BR	MACON	996	797
		CONTRACT NO. XXXX(XXX)		
	ILLINOIS FED. AID PROJECT			

ORIGINAL SURVEY — NOTE BOOK — NO. — SURVEYED — PLOTTED — TEMPLATE — AREAS — AREAS CHECKED — BY — DATE

FINAL SURVEY — NOTE BOOK — NO. — SURVEYED — PLOTTED — TEMPLATE — AREAS — AREAS CHECKED — BY — DATE

MODEL: Default
FILE NAME: pw:\\aecom-na-pw.bentley.com:AECOM_DS16_NA\Documents\60603202-Brush College\900-CAD GIS\910_CAD\03 SHEETS\01_AECOM\Cross Sections\60603202 SHT_XS_caries.dgn

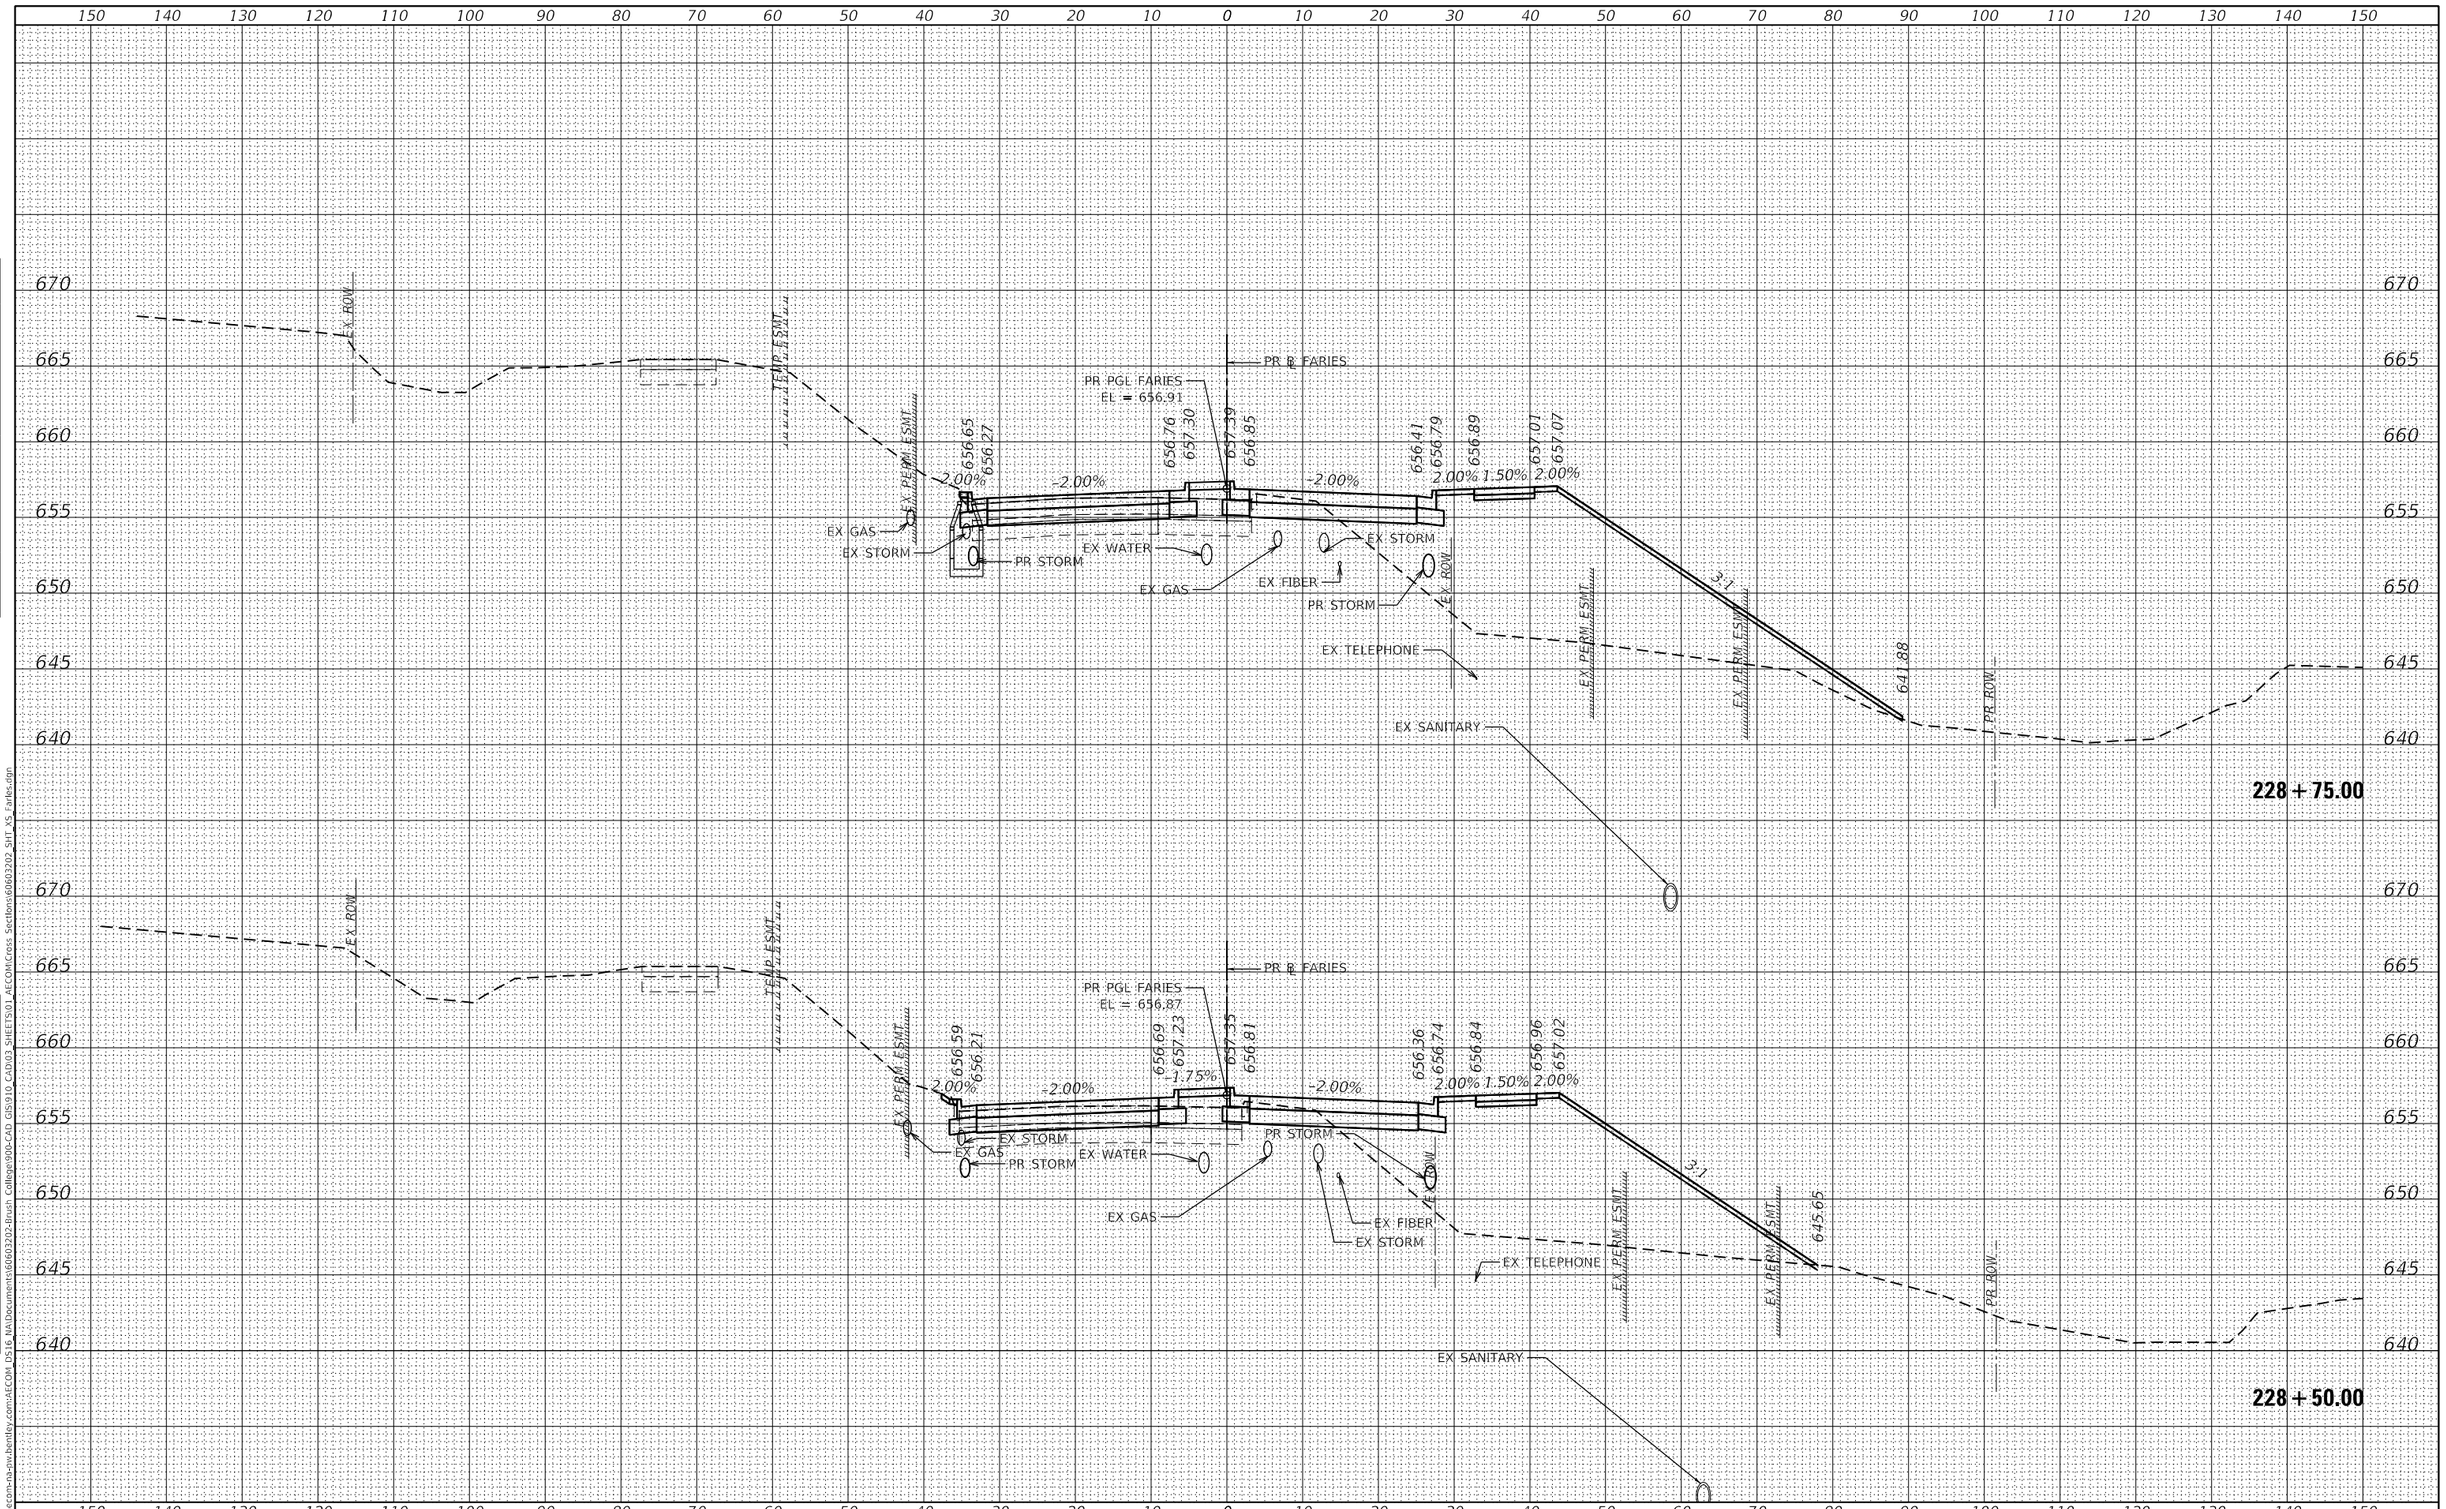

FINAL SURVEY	SURVEYED	BY	DATE
	PLOTTED		
NOTE BOOK	TEMPLATE		
	AREAS		
NO.	AREAS CHECKED		

ORIGINAL SURVEY	SURVEYED	BY	DATE
	PLOTTED		
NOTE BOOK	TEMPLATE		
	AREAS		
NO.	AREAS CHECKED		

MODEL: Default
FILE NAME: pw:\\aecom-na-azw.bentley.com:AECOM_DS16_NA\Documents\60603202-Brush College\900-CAD GIS\910_CAD\03 SHEETS\01_AECOM\Cross Sections\60603202 SHT_XS_Faries.dgn

AECOM
345 EAST ASH AVENUE, SUITE B
DECATUR, IL 62526
PHONE: (217) 775-6065

USER NAME = busanskyl	DESIGNED - LMB	REVISED -	
	DRAWN - LMB	REVISED -	
PLOT SCALE = 20.0000 ' / in.	CHECKED - WBS	REVISED -	
PLOT DATE = 11/5/2020	DATE - 10/30/2020	REVISED -	

STATE OF ILLINOIS
DEPARTMENT OF TRANSPORTATION

FARIES PARKWAY
CROSS SECTIONS

SCALE: | SHEET 56 OF 70 SHEETS | STA. 228+50.00 | TO STA. 228+75.00

F.A.U. RTE.	SECTION	COUNTY	TOTAL SHEETS	SHEET NO.
7448	09-00933-01-BR	MACON	996	798
		CONTRACT NO. XXXX(XXX)		
	ILLINOIS	FED. AID PROJECT		

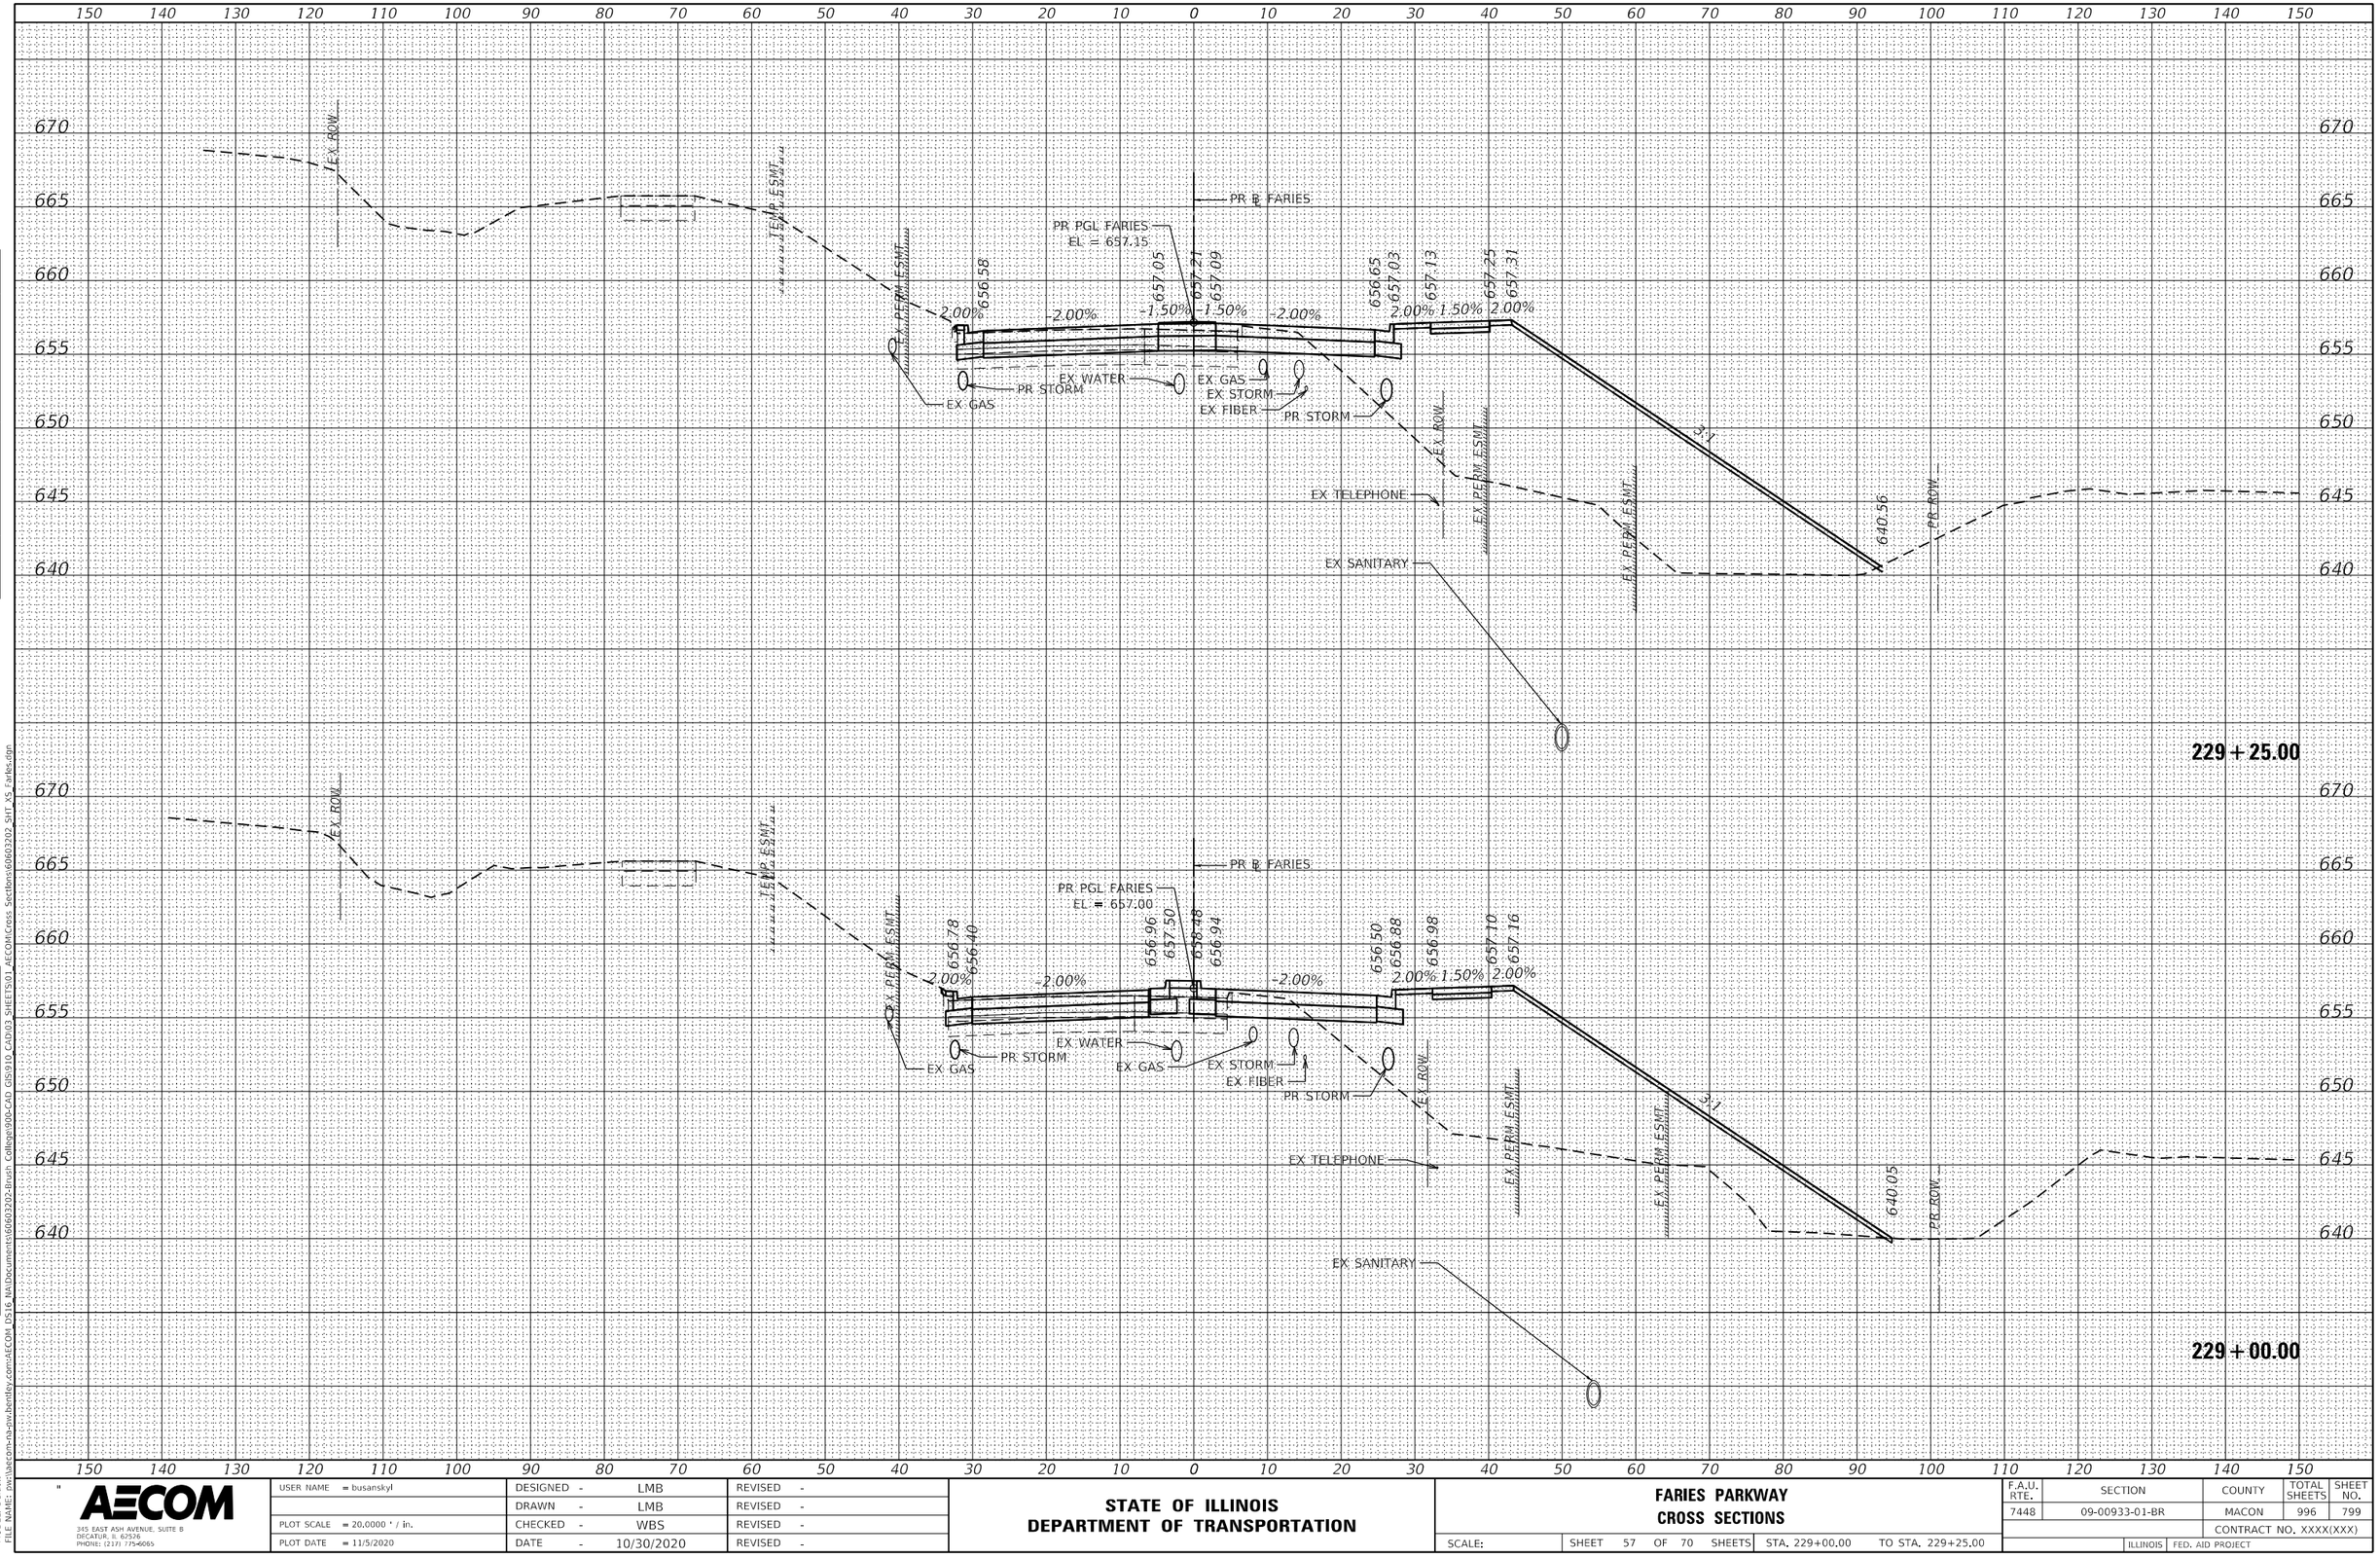

AECOM 345 EAST ASH AVENUE, SUITE B DECATUR, IL 62526 PHONE: (217) 775-6065	USER NAME = busanskyl	DESIGNED - LMB	REVISED -	STATE OF ILLINOIS DEPARTMENT OF TRANSPORTATION	FARIES PARKWAY CROSS SECTIONS
		DRAWN - LMB	REVISED -		
	PLOT SCALE = 20.0000 ' / in.	CHECKED - WBS	REVISED -		SCALE:
	PLOT DATE = 11/5/2020	DATE - 10/30/2020	REVISED -		SHEET 57 OF 70 SHEETS STA. 229+00.00 TO STA. 229+25.00

F.A.U. RTE.	SECTION	COUNTY	TOTAL SHEETS	SHEET NO.
7448	09-00933-01-BR	MACON	996	799
		CONTRACT NO. XXXX(XXX)		
		ILLINOIS	FED. AID PROJECT	

FINAL SURVEY — NOTE BOOK — NO. — SURVEYED — PLOTTED — TEMPLATE — AREAS — AREAS CHECKED — BY — DATE

ORIGINAL SURVEY — NOTE BOOK — NO. — SURVEYED — PLOTTED — TEMPLATE — AREAS — AREAS CHECKED — BY — DATE

MODEL: Default
FILE NAME: pw:\\aecom-na-pw.bentley.com:AECOM_DS16_NA\Documents\60603202-Brush College\900-CAD GIS\01D_CAD\03 SHEETS\01 AECOM\Cross Sections\60603202 SHT XS Faries.dgn

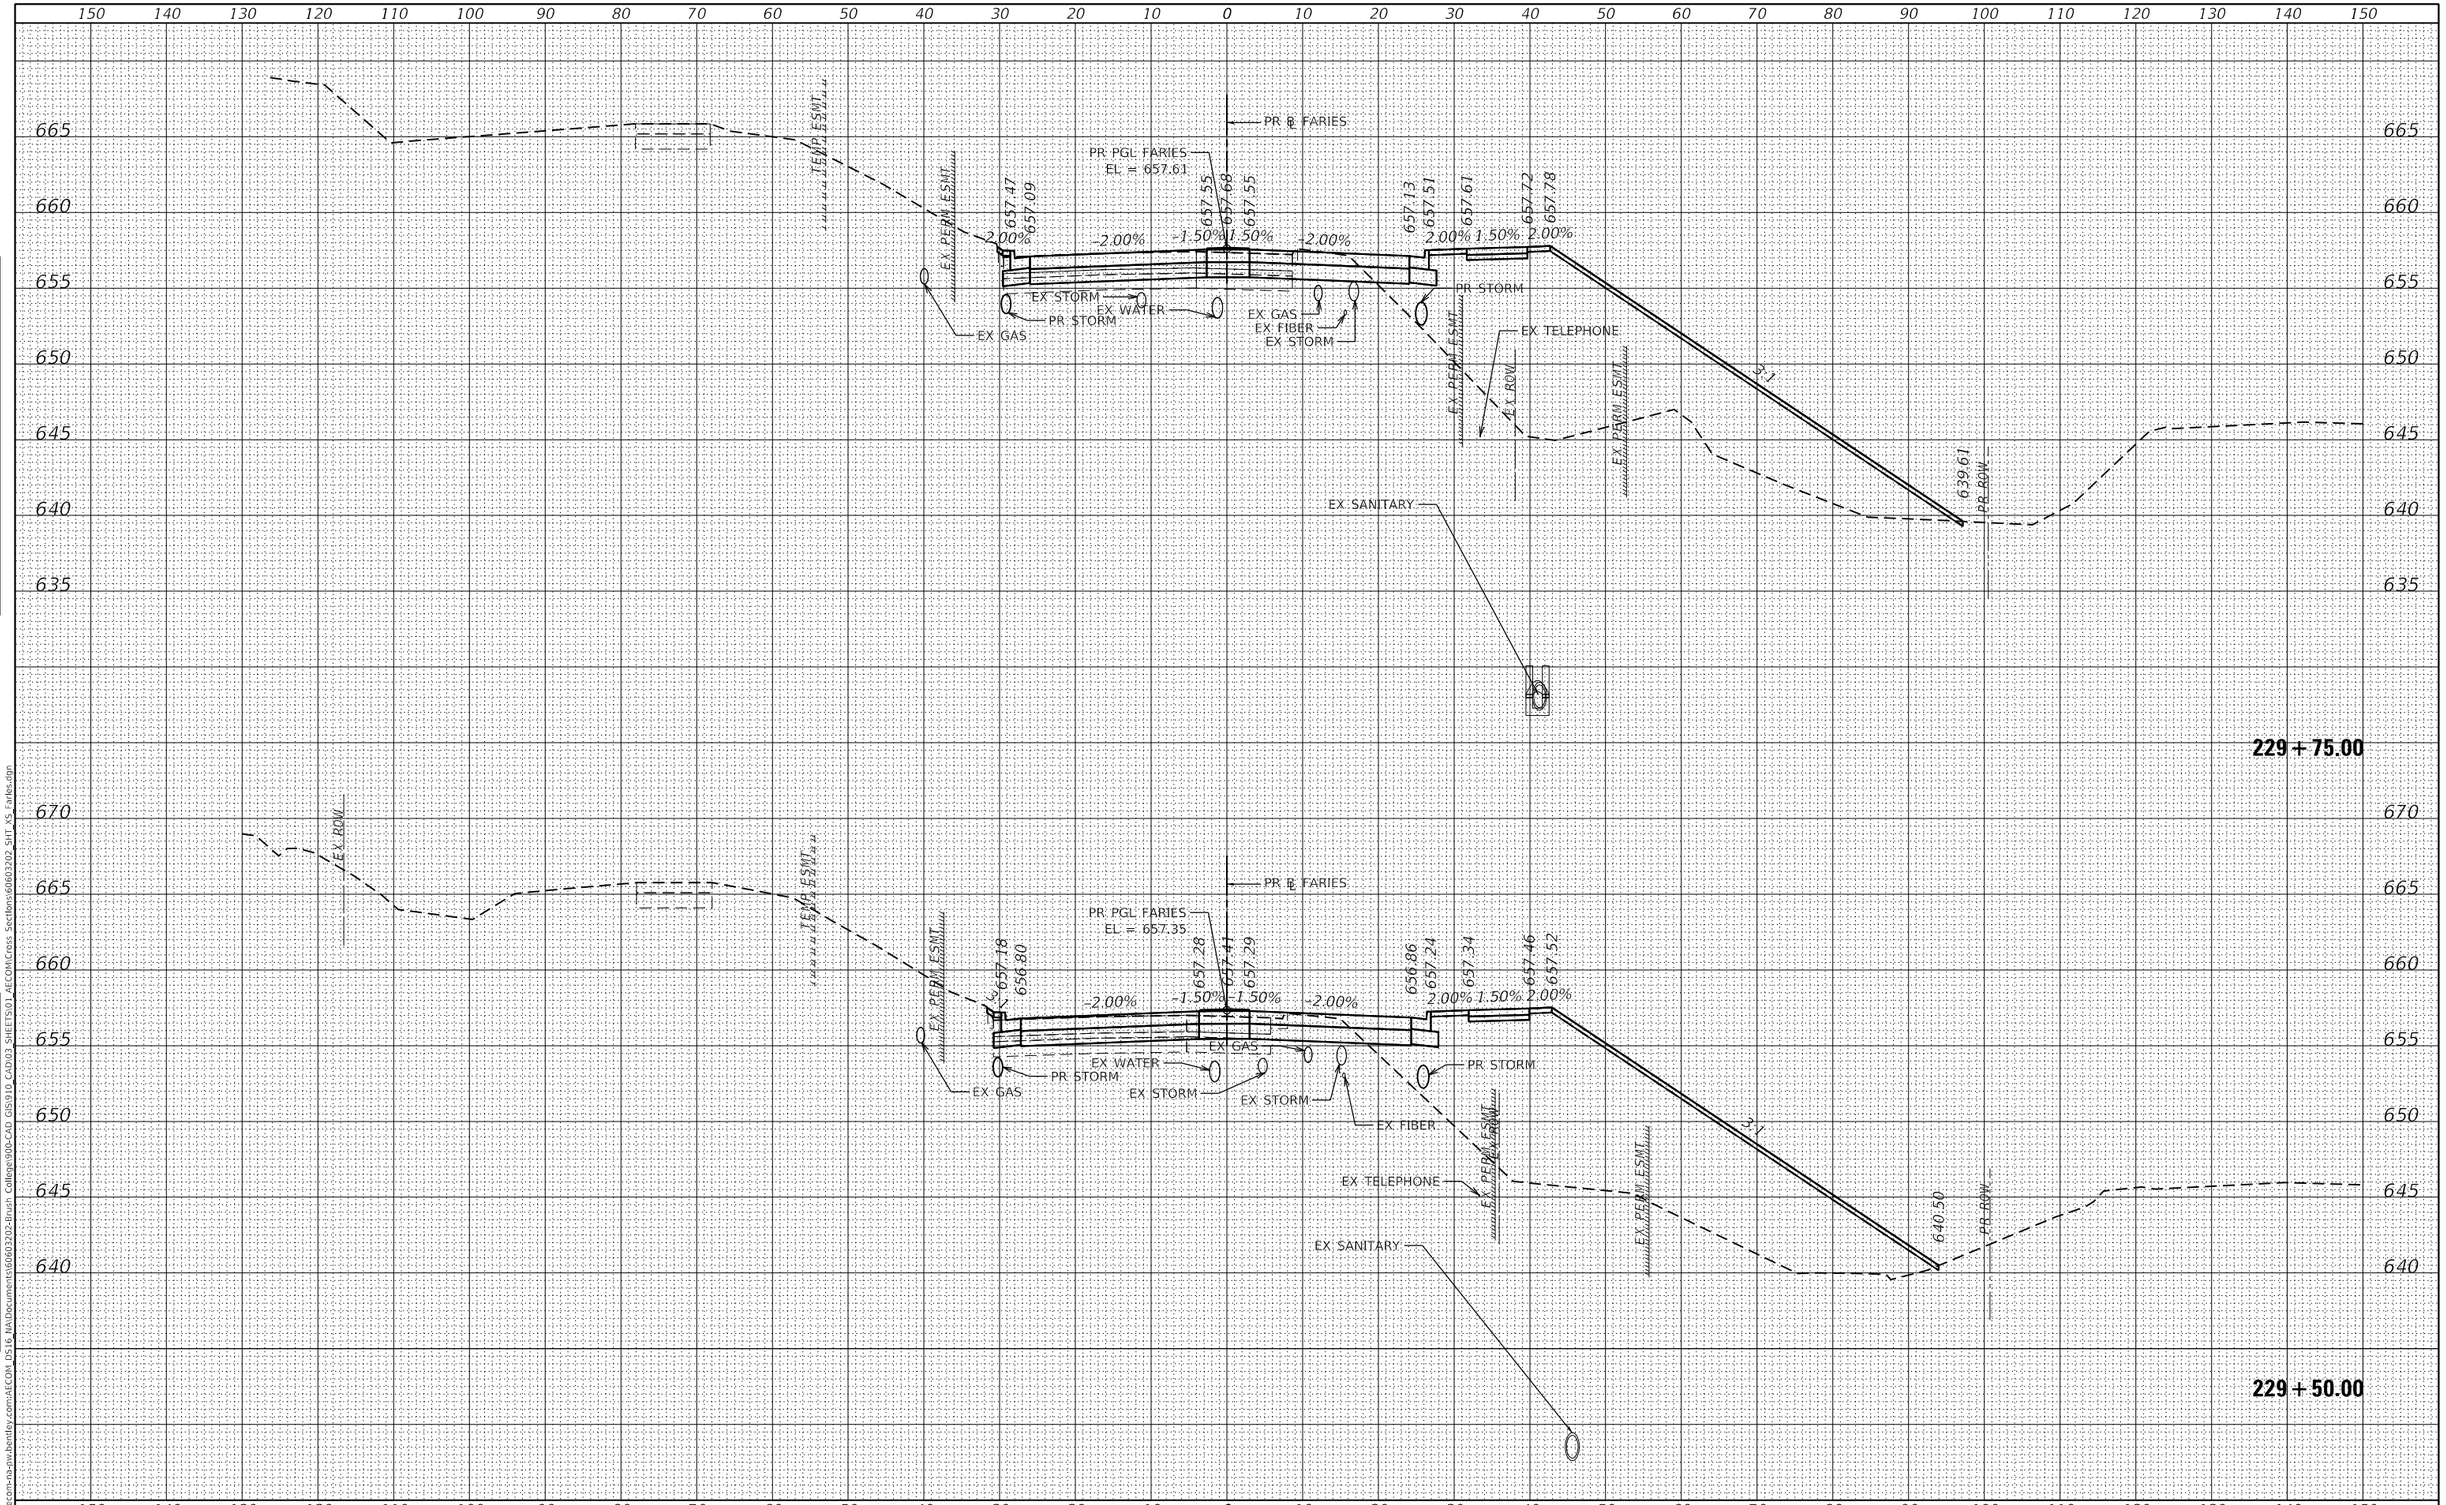

AECOM 315 EAST ASH AVENUE, SUITE B DECATUR, IL 62526 PHONE: (217) 775-6065	USER NAME = busanskyl	DESIGNED - LMB	REVISED -	**STATE OF ILLINOIS DEPARTMENT OF TRANSPORTATION**
		DRAWN - LMB	REVISED -	
	PLOT SCALE = 20.0000 ' / in.	CHECKED - WBS	REVISED -	
	PLOT DATE = 11/5/2020	DATE - 10/30/2020	REVISED -	

FARIES PARKWAY
CROSS SECTIONS

SCALE: | SHEET 58 OF 70 SHEETS | STA. 229+50.00 | TO STA. 229+75.00

F.A.U. RTE.	SECTION	COUNTY	TOTAL SHEETS	SHEET NO.
7448	09-00933-01-BR	MACON	996	800
		CONTRACT NO. XXXX(XXX)		
		ILLINOIS	FED. AID PROJECT	

FINAL SURVEY — NOTE BOOK — NO. — SURVEYED — PLOTTED — TEMPLATE — AREAS — AREAS CHECKED — BY — DATE

ORIGINAL SURVEY — NOTE BOOK — NO. — SURVEYED — PLOTTED — TEMPLATE — AREAS — AREAS CHECKED — BY — DATE

MODEL: Default
FILE NAME: pw:\\aecom-na-pw.bentley.com:AECOM_DS16_NADocuments\60603202-Brush College\900-CAD GIS\910 CADD\03 SHEETS\01 AECOM\Cross Sections\60603202_SHT_XS_Faries.dgn

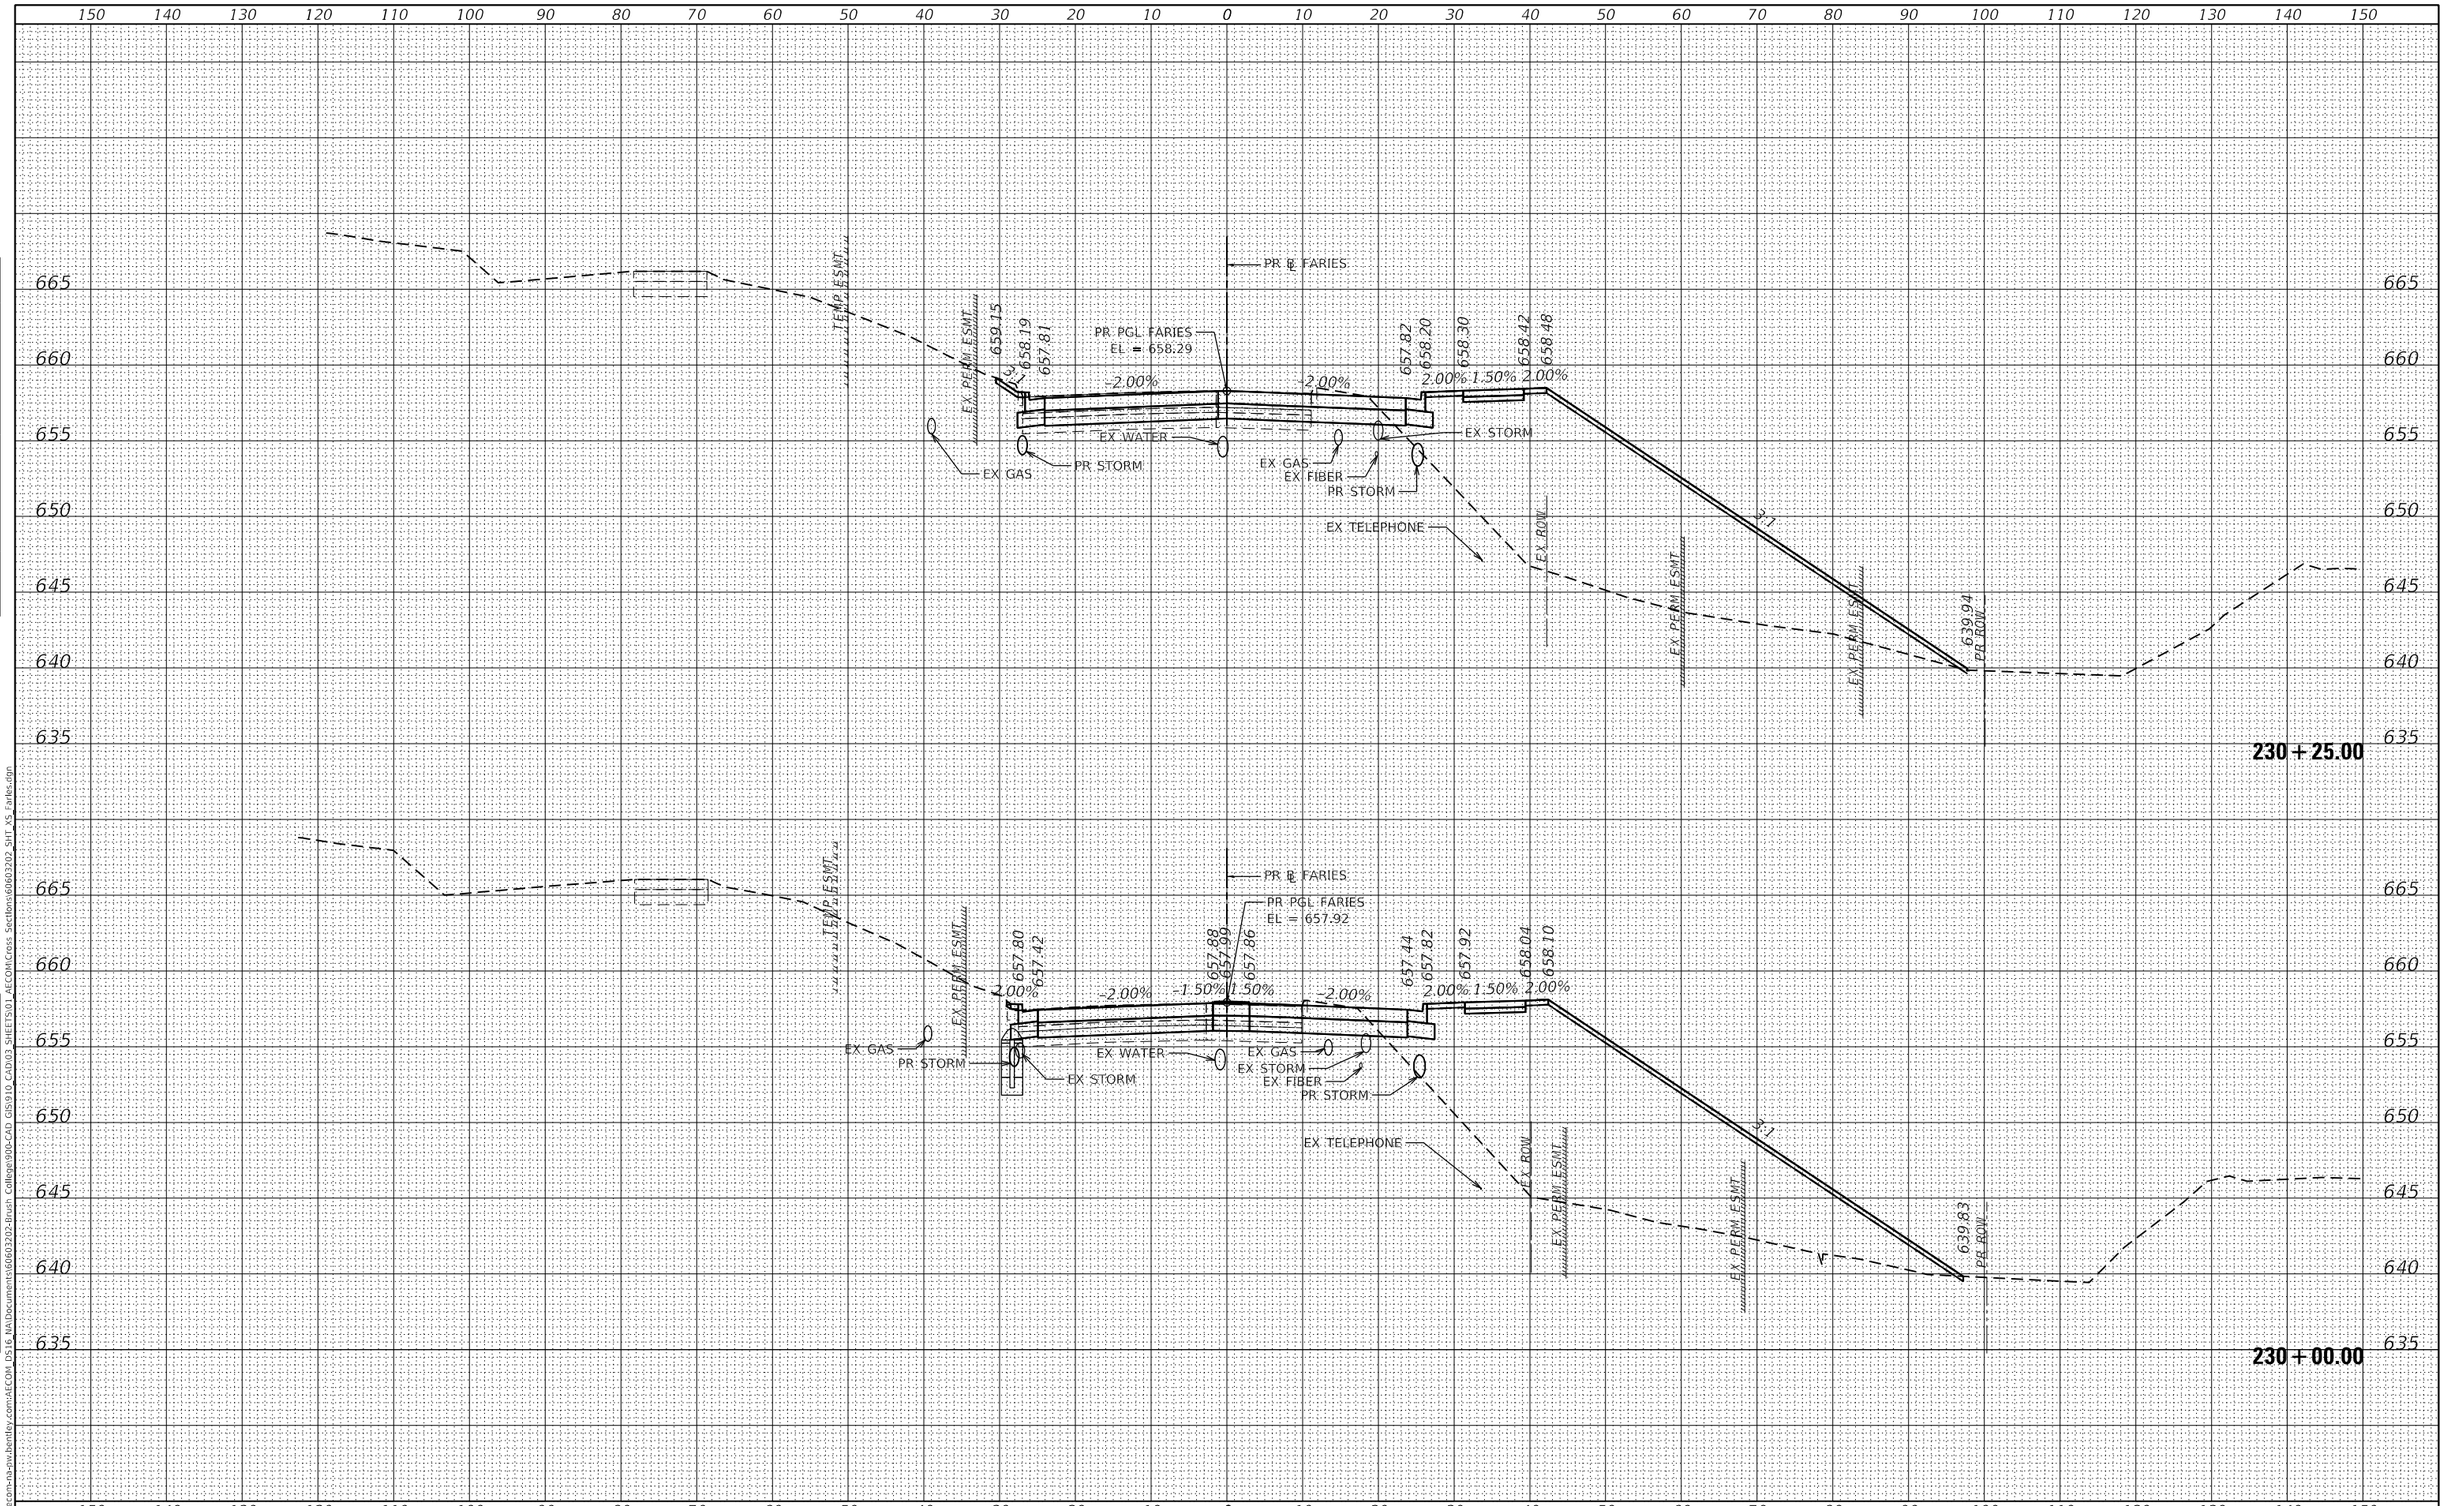

AECOM 345 EAST ASH AVENUE, SUITE B DECATUR, IL 62526 PHONE: (217) 775-6065	USER NAME = busanskyl	DESIGNED - LMB	REVISED -	STATE OF ILLINOIS DEPARTMENT OF TRANSPORTATION	FARIES PARKWAY CROSS SECTIONS
		DRAWN - LMB	REVISED -		
	PLOT SCALE = 20.0000 ' / in.	CHECKED - WBS	REVISED -		SCALE:
	PLOT DATE = 11/5/2020	DATE - 10/30/2020	REVISED -		SHEET 59 OF 70 SHEETS STA. 230+00.00 TO STA. 230+25.00

F.A.U. RTE.	SECTION	COUNTY	TOTAL SHEETS	SHEET NO.
7448	09-00933-01-BR	MACON	996	801
		CONTRACT NO. XXXX(XXX)		
	ILLINOIS FED. AID PROJECT			

ORIGINAL SURVEY / FINAL SURVEY — NOTE BOOK — NO. — SURVEYED — PLOTTED — TEMPLATE — AREAS — AREAS CHECKED — BY — DATE

MODEL: Default
FILE NAME: pw:\\aecom-na-pw.bentley.com:AECOM_DS16_NA\Documents\60603202-Brush College\900-CAD GIS\910_CAD\03 SHEETS\01_AECOM\Cross Sections\60603202 SHT_XS_Faries.dgn

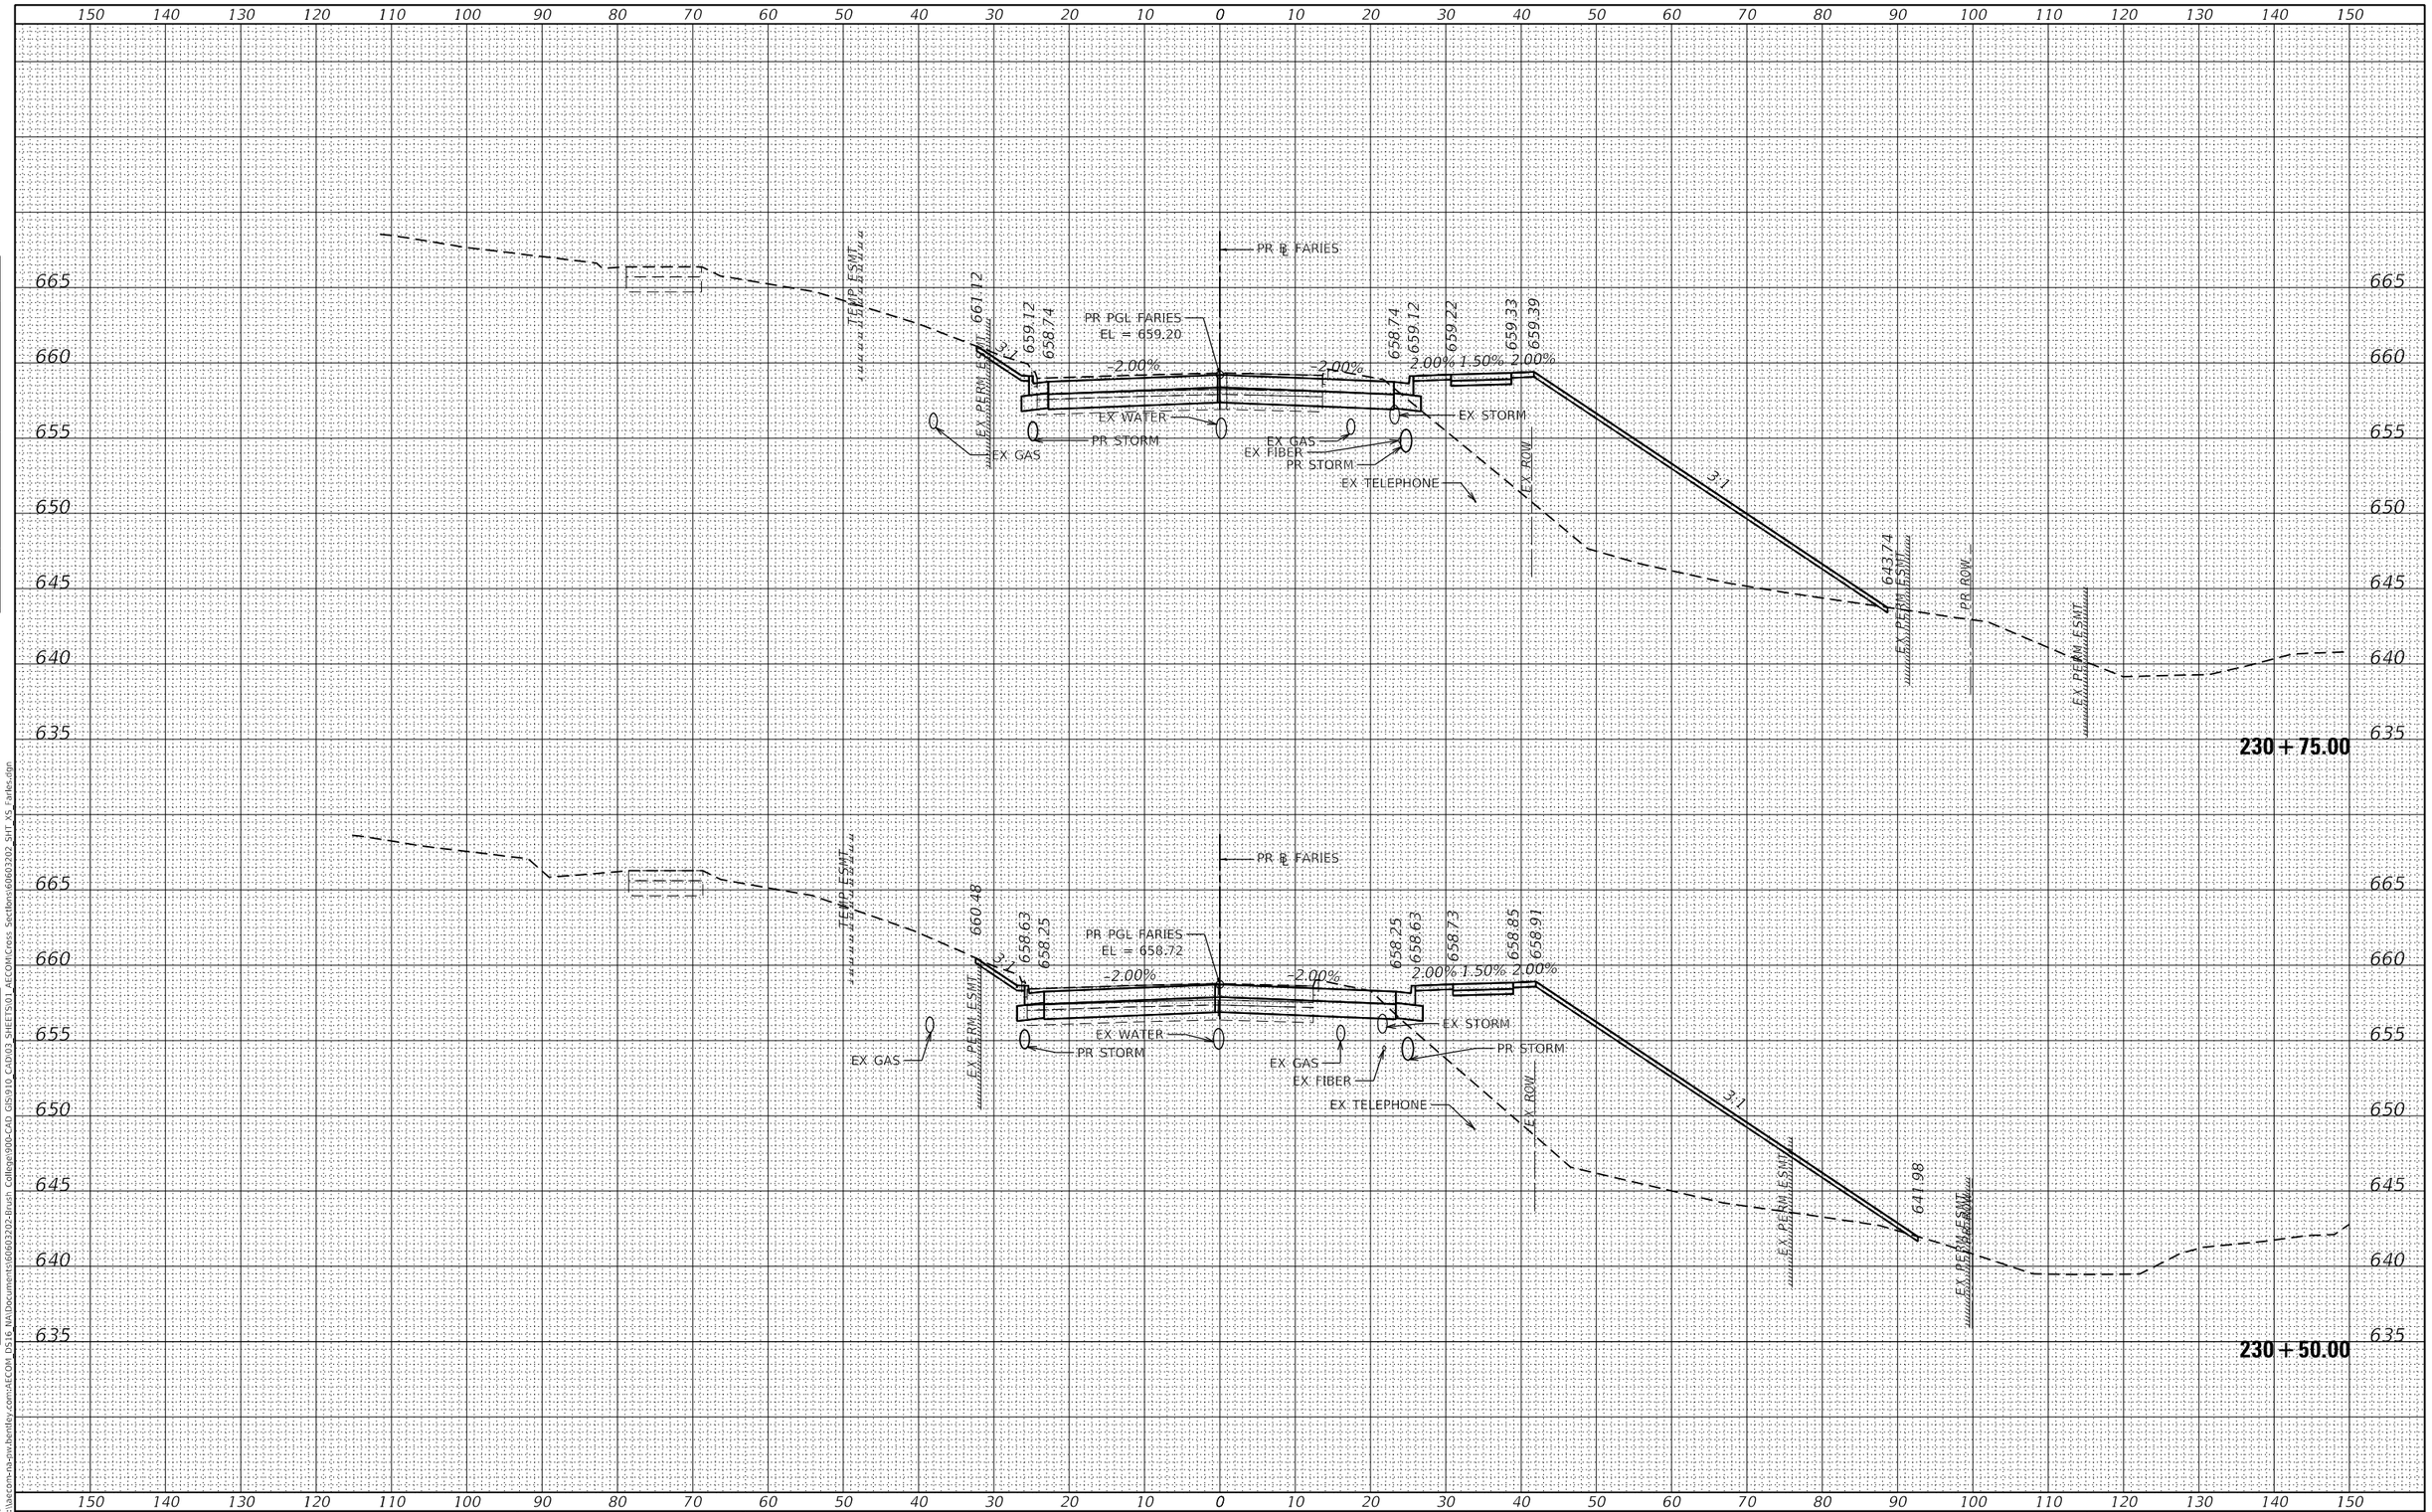

AECOM 345 EAST ASH AVENUE, SUITE B DECATUR, IL 62526 PHONE: (217) 775-6065	USER NAME = busanskyl	DESIGNED - LMB	REVISED -
		DRAWN - LMB	REVISED -
	PLOT SCALE = 20.0000 ' / in.	CHECKED - WBS	REVISED -
	PLOT DATE = 11/5/2020	DATE - 10/30/2020	REVISED -

STATE OF ILLINOIS
DEPARTMENT OF TRANSPORTATION

FARIES PARKWAY
CROSS SECTIONS

SCALE: | SHEET 60 OF 70 SHEETS | STA. 230+50.00 | TO STA. 230+75.00

F.A.U. RTE.	SECTION	COUNTY	TOTAL SHEETS	SHEET NO.
7448	09-00933-01-BR	MACON	996	802
		CONTRACT NO. XXXX(XXX)		
	ILLINOIS FED. AID PROJECT			

ORIGINAL SURVEY / FINAL SURVEY
NOTE BOOK
NO.
SURVEYED
PLOTTED
TEMPLATE
AREAS
AREAS CHECKED
BY
DATE

MODEL: Default
FILE NAME: pw:\\aecom-na-aw.bentley.com:AECOM_DS16_NA\Documents\60603202-Brush College\900-CAD GIS\910_CAD\03 SHEETS\01_AECOM\Cross Sections\60603202 SHT_XS_Faries.dgn

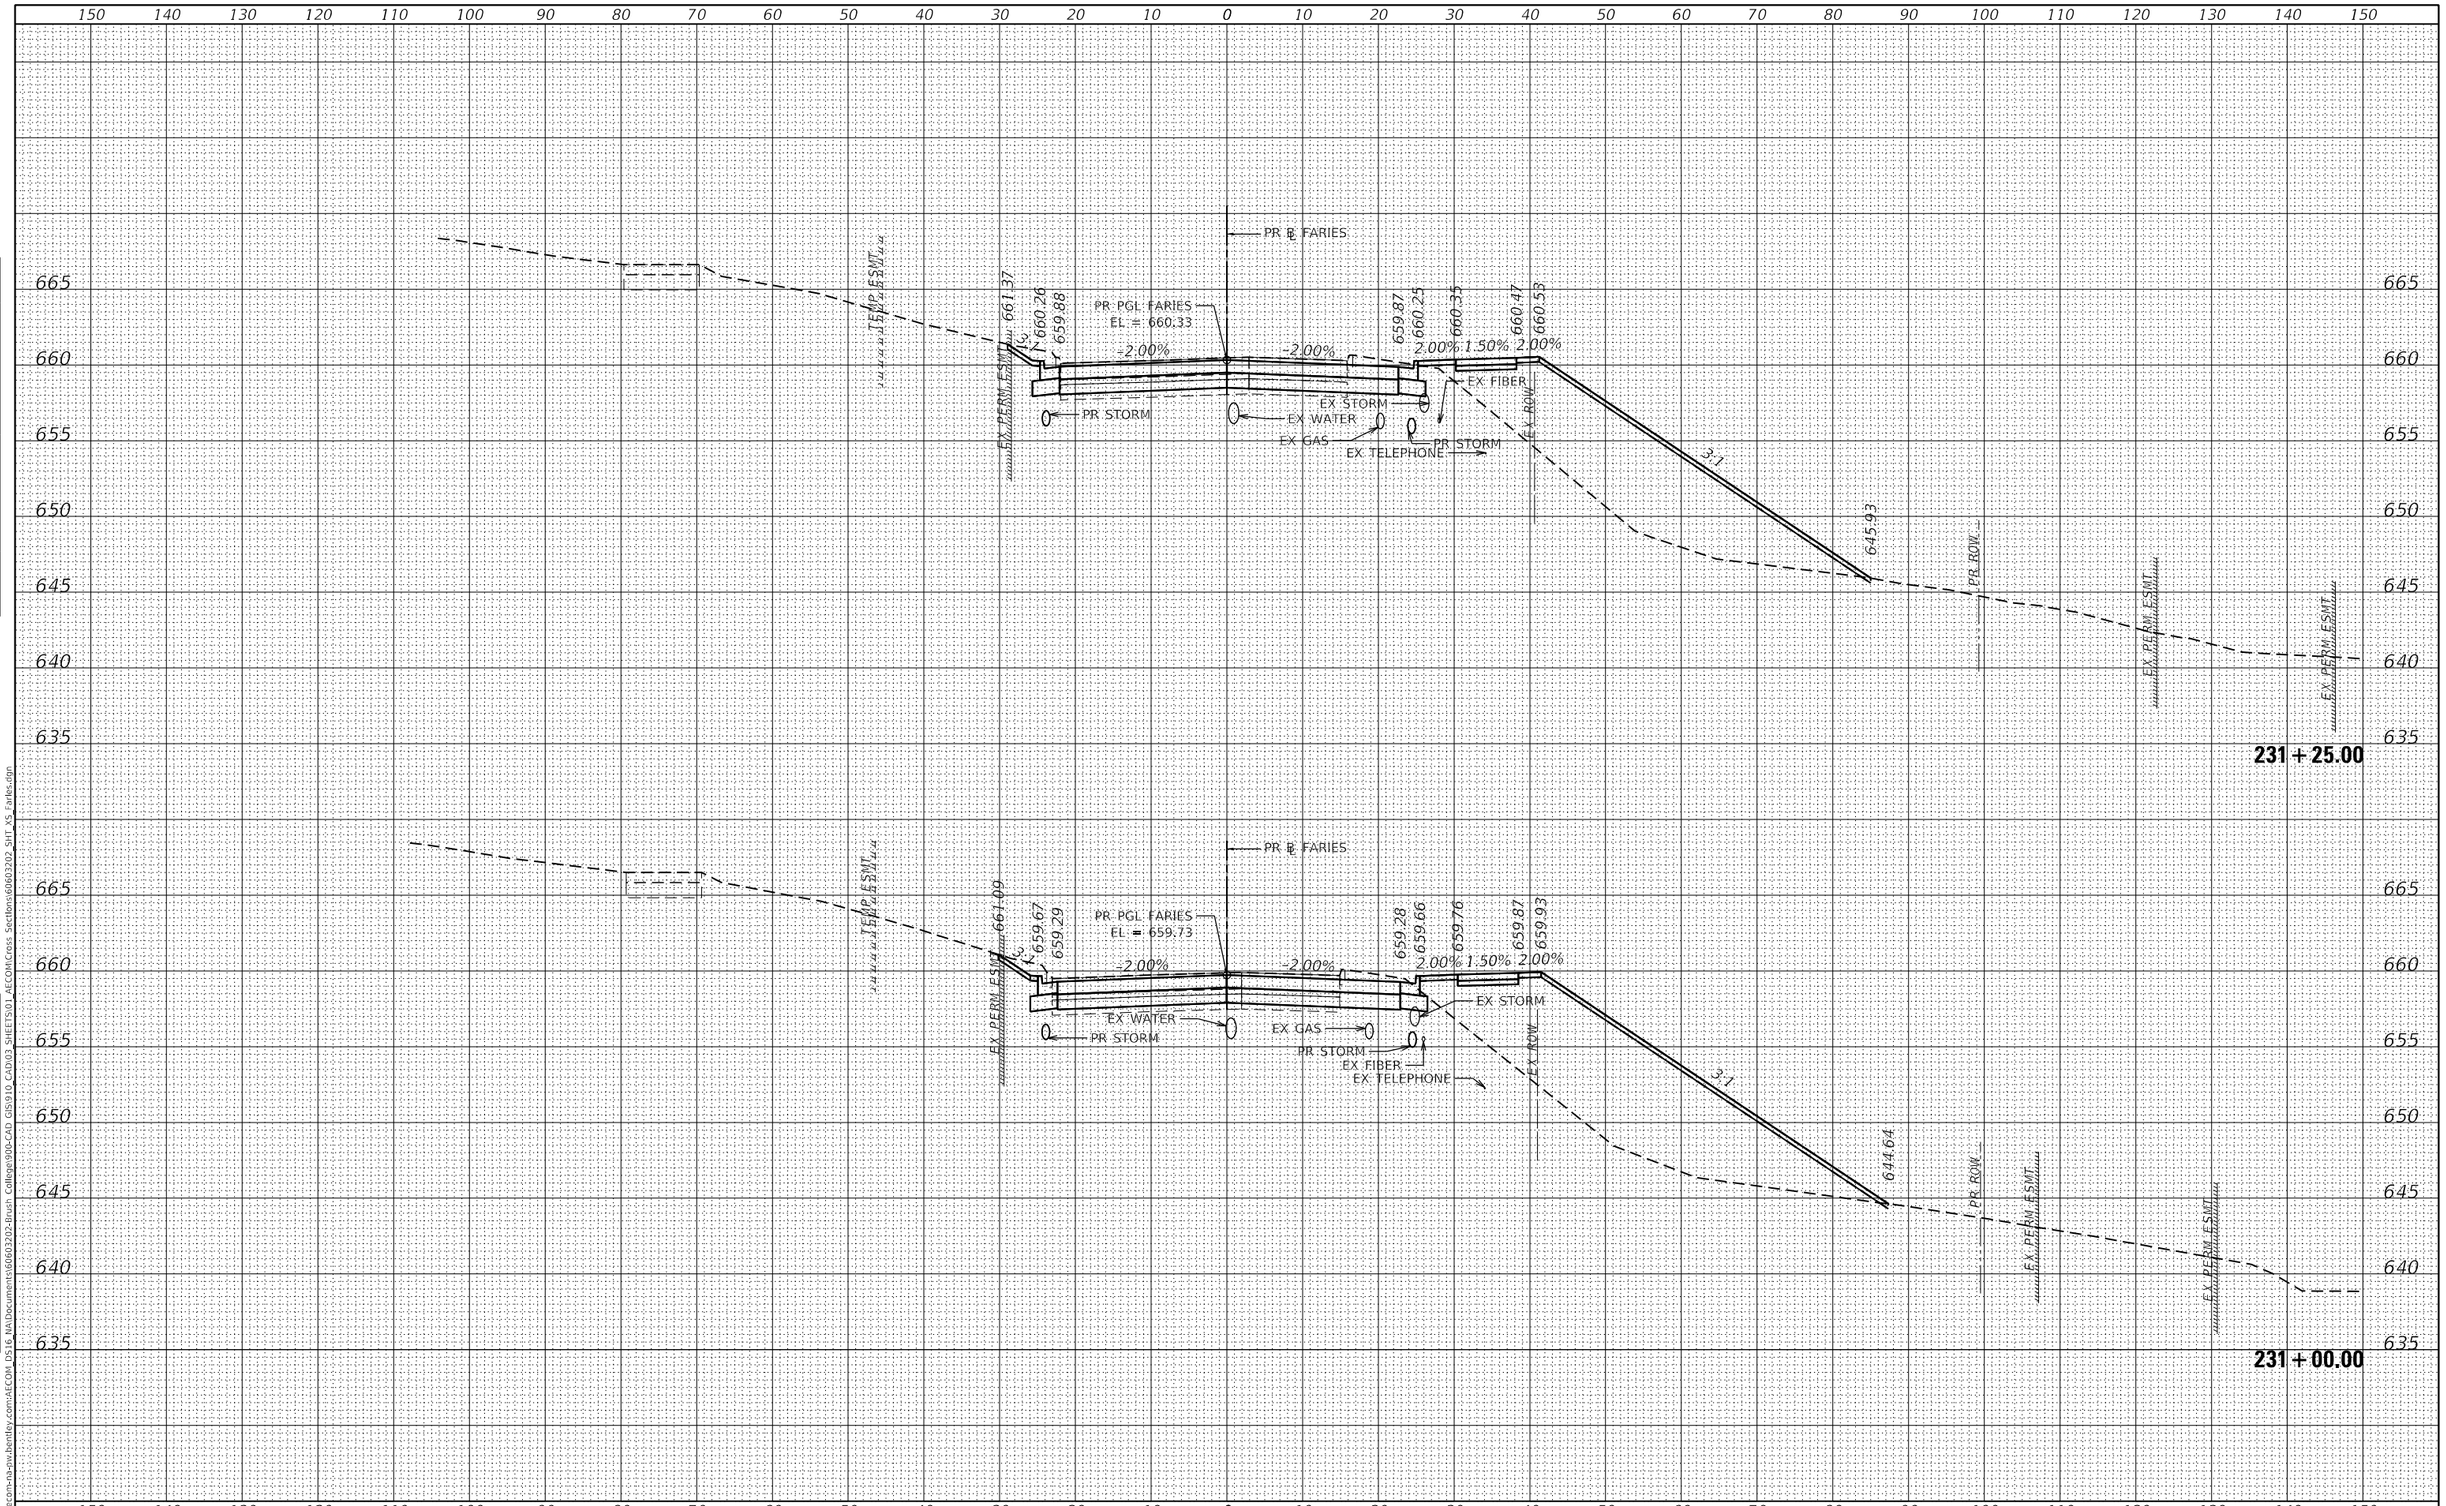

ORIGINAL SURVEY	BY	DATE
NOTE BOOK		
NO.		
SURVEYED		
PLOTTED		
TEMPLATE		
AREAS		
AREAS CHECKED		

FINAL SURVEY	BY	DATE
NOTE BOOK		
NO.		
SURVEYED		
PLOTTED		
TEMPLATE		
AREAS		
AREAS CHECKED		

MODEL: Default
FILE NAME: pw:\\aecom-na-pw.bentley.com:AECOM_DS16_NA\Documents\60603202-Brush College\900-CAD GIS\910_CAD\03 SHEETS\01_AECOM\Cross Sections\60603202 SHT_XS_Faries.dgn

AECOM
345 EAST ASH AVENUE, SUITE B
DECATUR, IL 62526
PHONE: (217) 775-6065

USER NAME = busanskyl		DESIGNED -	LMB	REVISED -	
		DRAWN -	LMB	REVISED -	
PLOT SCALE = 20.0000 ' / in.		CHECKED -	WBS	REVISED -	
PLOT DATE = 11/5/2020		DATE -	10/30/2020	REVISED -	

STATE OF ILLINOIS
DEPARTMENT OF TRANSPORTATION

FARIES PARKWAY
CROSS SECTIONS

SCALE: | SHEET 61 OF 70 SHEETS | STA. 231+00.00 | TO STA. 231+25.00

F.A.U. RTE.	SECTION	COUNTY	TOTAL SHEETS	SHEET NO.
7448	09-00933-01-BR	MACON	996	803
		CONTRACT NO. XXXX(XXX)		
	ILLINOIS	FED. AID PROJECT		

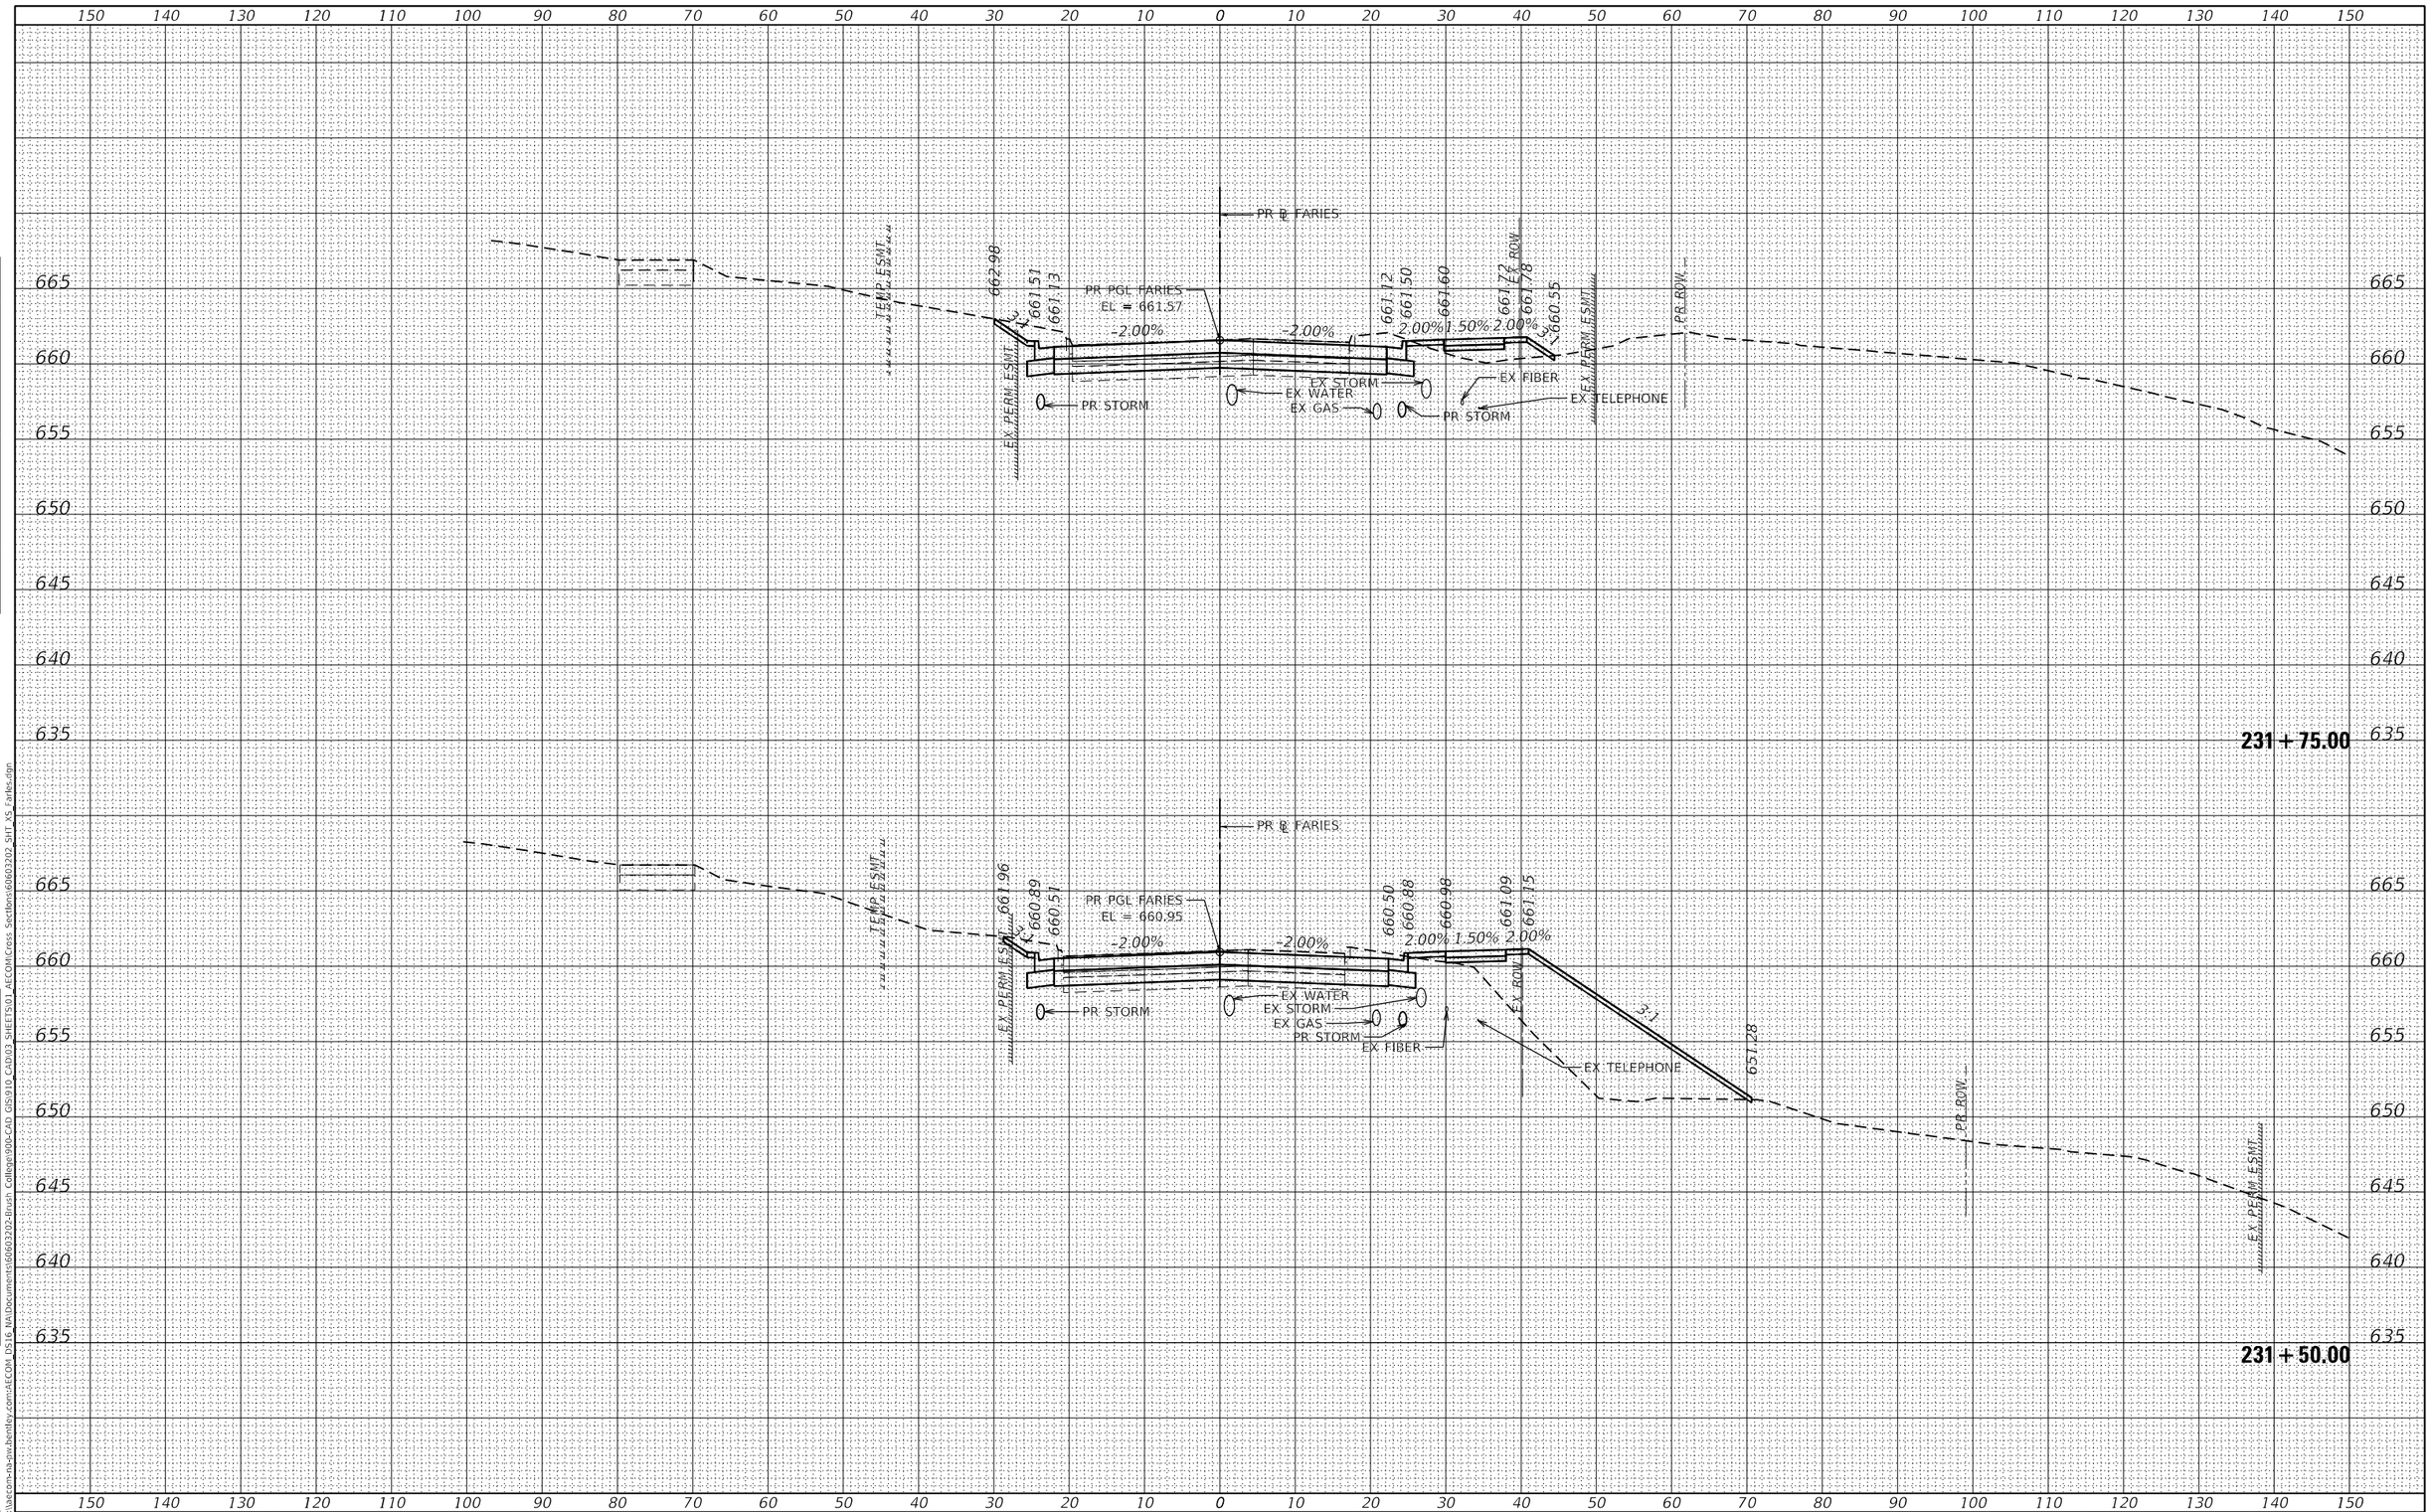

FINAL SURVEY		BY	DATE
NOTE BOOK	SURVEYED		
	PLOTTED		
	TEMPLATE		
	AREAS		
NO.	AREAS CHECKED		

ORIGINAL SURVEY		BY	DATE
NOTE BOOK	SURVEYED		
	PLOTTED		
	TEMPLATE		
	AREAS		
NO.	AREAS CHECKED		

MODEL: Default
FILE NAME: ps:\\aecom-na-nw.bentley.com:aECOM DS16 NA\Documents\60603202-Brush College\90b-CAD GIS\910 CAD\03 SHEETS\01 AECOM\Cross Sections\60603202 SHT XS Faries.dgn

AECOM
345 EAST ASH AVENUE, SUITE B
DECATUR, IL 62526
PHONE: (217) 775-6065

USER NAME = busanskyl	DESIGNED - LMB	REVISED -	
	DRAWN - LMB	REVISED -	
PLOT SCALE = 20.0000 ' / in.	CHECKED - WBS	REVISED -	
PLOT DATE = 11/5/2020	DATE - 10/30/2020	REVISED -	

STATE OF ILLINOIS
DEPARTMENT OF TRANSPORTATION

FARIES PARKWAY
CROSS SECTIONS

SCALE: | SHEET 62 OF 70 SHEETS | STA. 231+50.00 | TO STA. 231+75.00

F.A.U. RTE.	SECTION	COUNTY	TOTAL SHEETS	SHEET NO.
7448	09-00933-01-BR	MACON	996	804
		CONTRACT NO. XXXX(XXX)		
		ILLINOIS	FED. AID PROJECT	

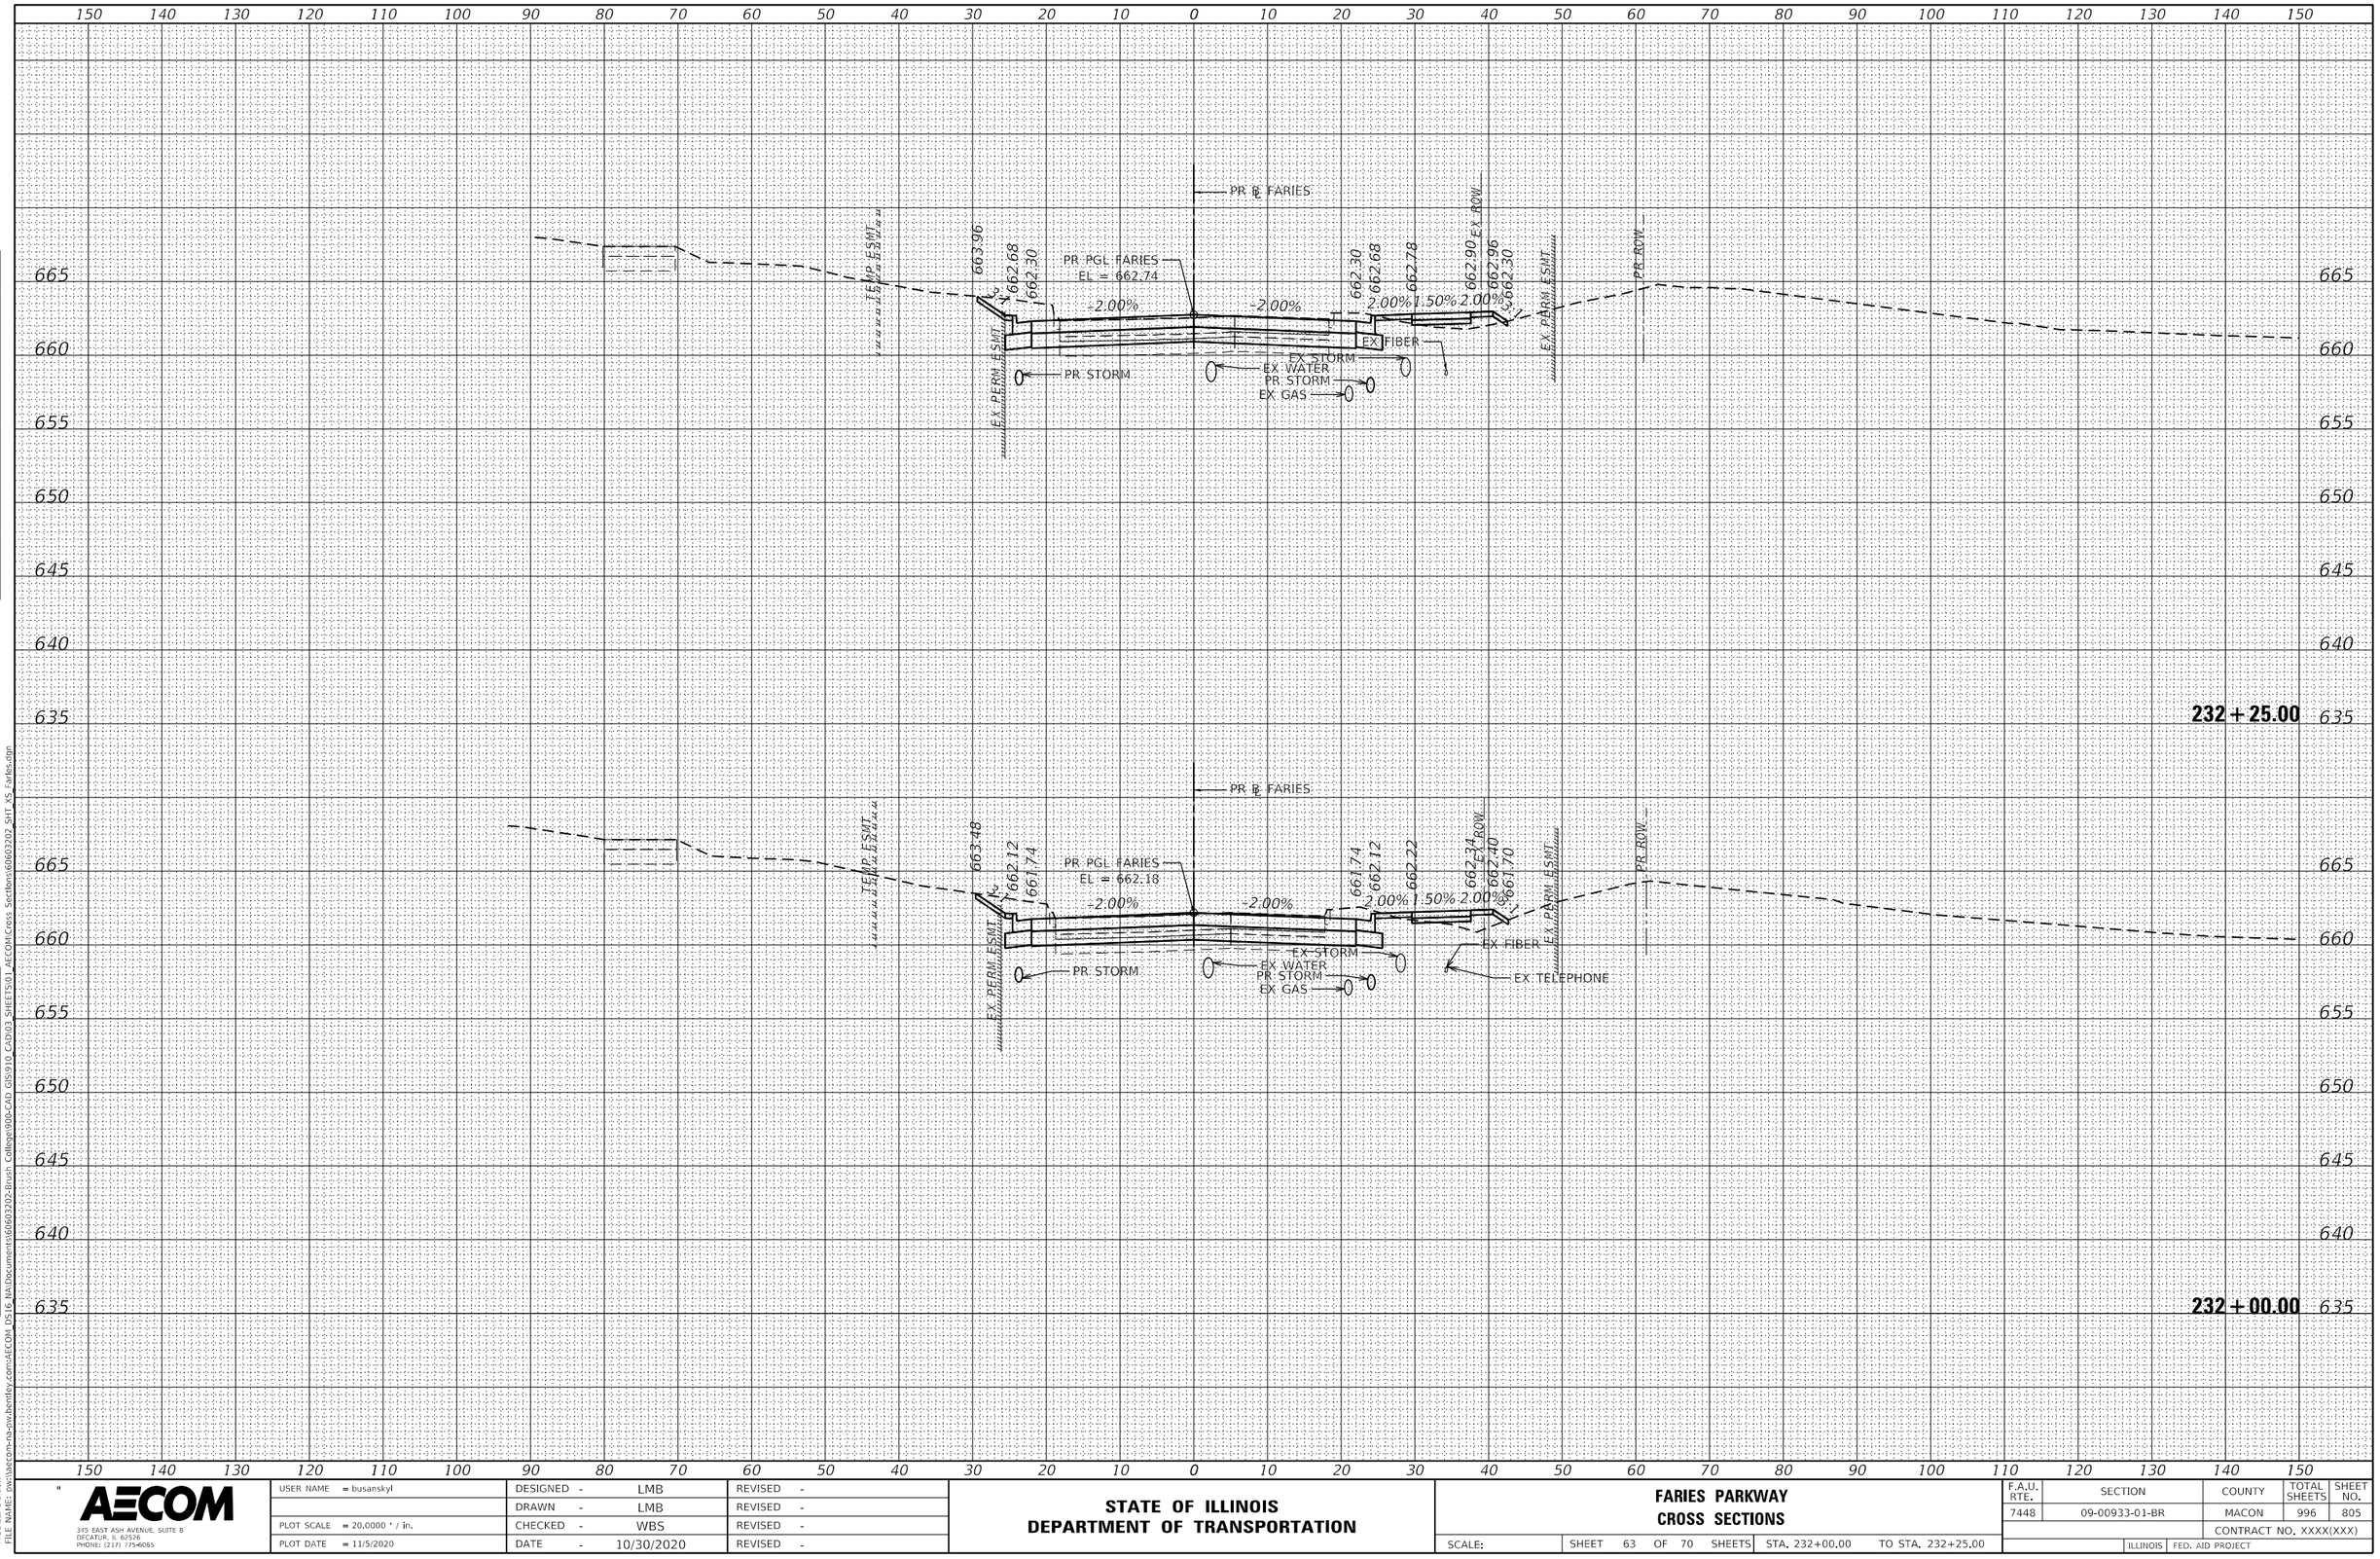

FINAL SURVEY

NOTE BOOK	SURVEYED	BY	DATE
	PLOTTED		
	TEMPLATE		
	AREAS		
NO.	AREAS CHECKED		

ORIGINAL SURVEY

NOTE BOOK	SURVEYED	BY	DATE
	PLOTTED		
	TEMPLATE		
	AREAS		
NO.	AREAS CHECKED		

MODEL: Default
FILE NAME: pw:\\aecom-na-pw.bentley.com:AECOM_DS16_NA\Documents\60603202-Brush College\900-CAD GIS\910_CAD\03 SHEETS\01_AECOM\Cross Sections\60603202 SHT_XS_faries.dgn

AECOM
345 EAST ASH AVENUE, SUITE B
DECATUR, IL 62526
PHONE: (217) 775-6065

USER NAME = busanskyl	DESIGNED - LMB	REVISED -	
	DRAWN - LMB	REVISED -	
PLOT SCALE = 20.0000 ' / in.	CHECKED - WBS	REVISED -	
PLOT DATE = 11/5/2020	DATE - 10/30/2020	REVISED -	

STATE OF ILLINOIS
DEPARTMENT OF TRANSPORTATION

FARIES PARKWAY
CROSS SECTIONS

SCALE: | SHEET 63 OF 70 SHEETS | STA. 232+00.00 | TO STA. 232+25.00

F.A.U. RTE.	SECTION	COUNTY	TOTAL SHEETS	SHEET NO.
7448	09-00933-01-BR	MACON	996	805
		CONTRACT NO. XXXX(XXX)		
	ILLINOIS FED. AID PROJECT			

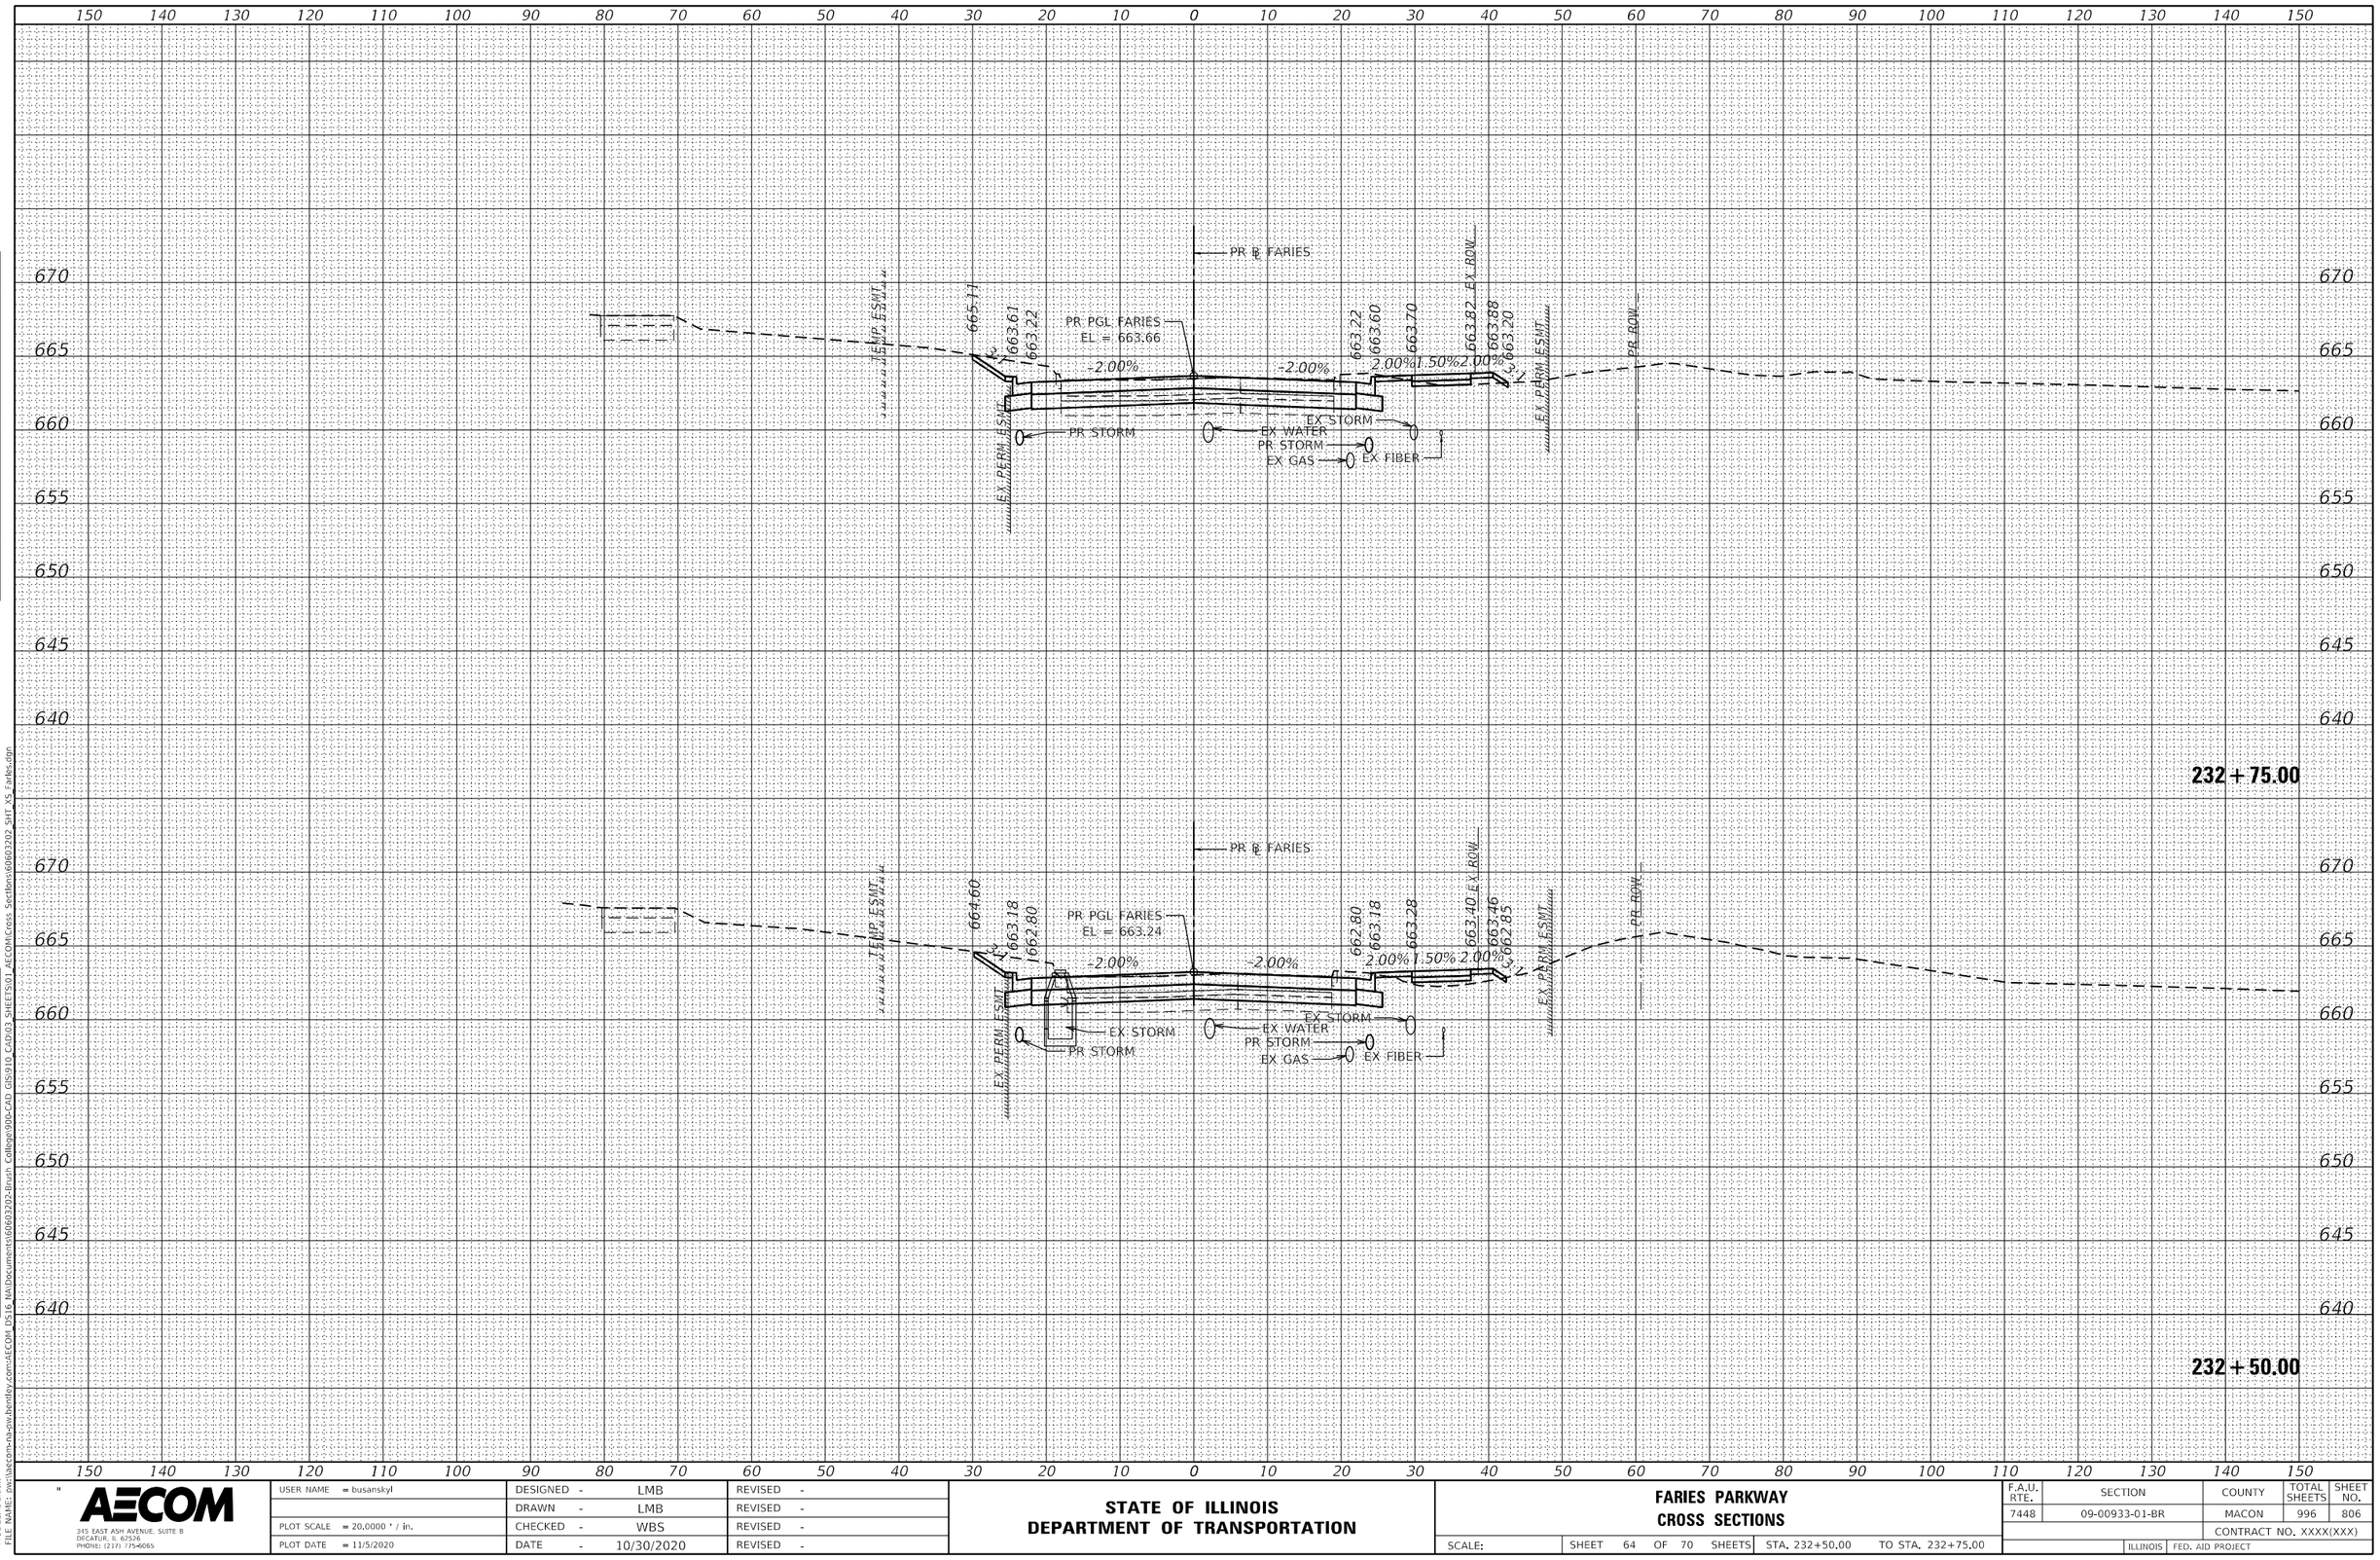

AECOM 345 EAST ASH AVENUE, SUITE B DECATUR, IL 62526 PHONE: (217) 775-6065	USER NAME = busanskyl	DESIGNED - LMB	REVISED -	STATE OF ILLINOIS DEPARTMENT OF TRANSPORTATION	FARIES PARKWAY CROSS SECTIONS
		DRAWN - LMB	REVISED -		
	PLOT SCALE = 20.0000 ' / in.	CHECKED - WBS	REVISED -		SCALE:
	PLOT DATE = 11/5/2020	DATE - 10/30/2020	REVISED -		SHEET 64 OF 70 SHEETS STA. 232+50.00 TO STA. 232+75.00

F.A.U. RTE.	SECTION	COUNTY	TOTAL SHEETS	SHEET NO.
7448	09-00933-01-BR	MACON	996	806
		CONTRACT NO. XXXX(XXX)		
	ILLINOIS FED. AID PROJECT			

FINAL SURVEY / ORIGINAL SURVEY
NOTE BOOK
NO.
SURVEYED
PLOTTED
TEMPLATE
AREAS
AREAS CHECKED
BY
DATE

MODEL: Default
FILE NAME: pw:\\aecom-na-pw.bentley.com:AECOM_DS16_NA\Documents\60603202-Brush College\900-CAD GIS\910_CAD\03 SHEETS\01_AECOM\Cross Sections\60603202 SHT_XS_Faries.dgn

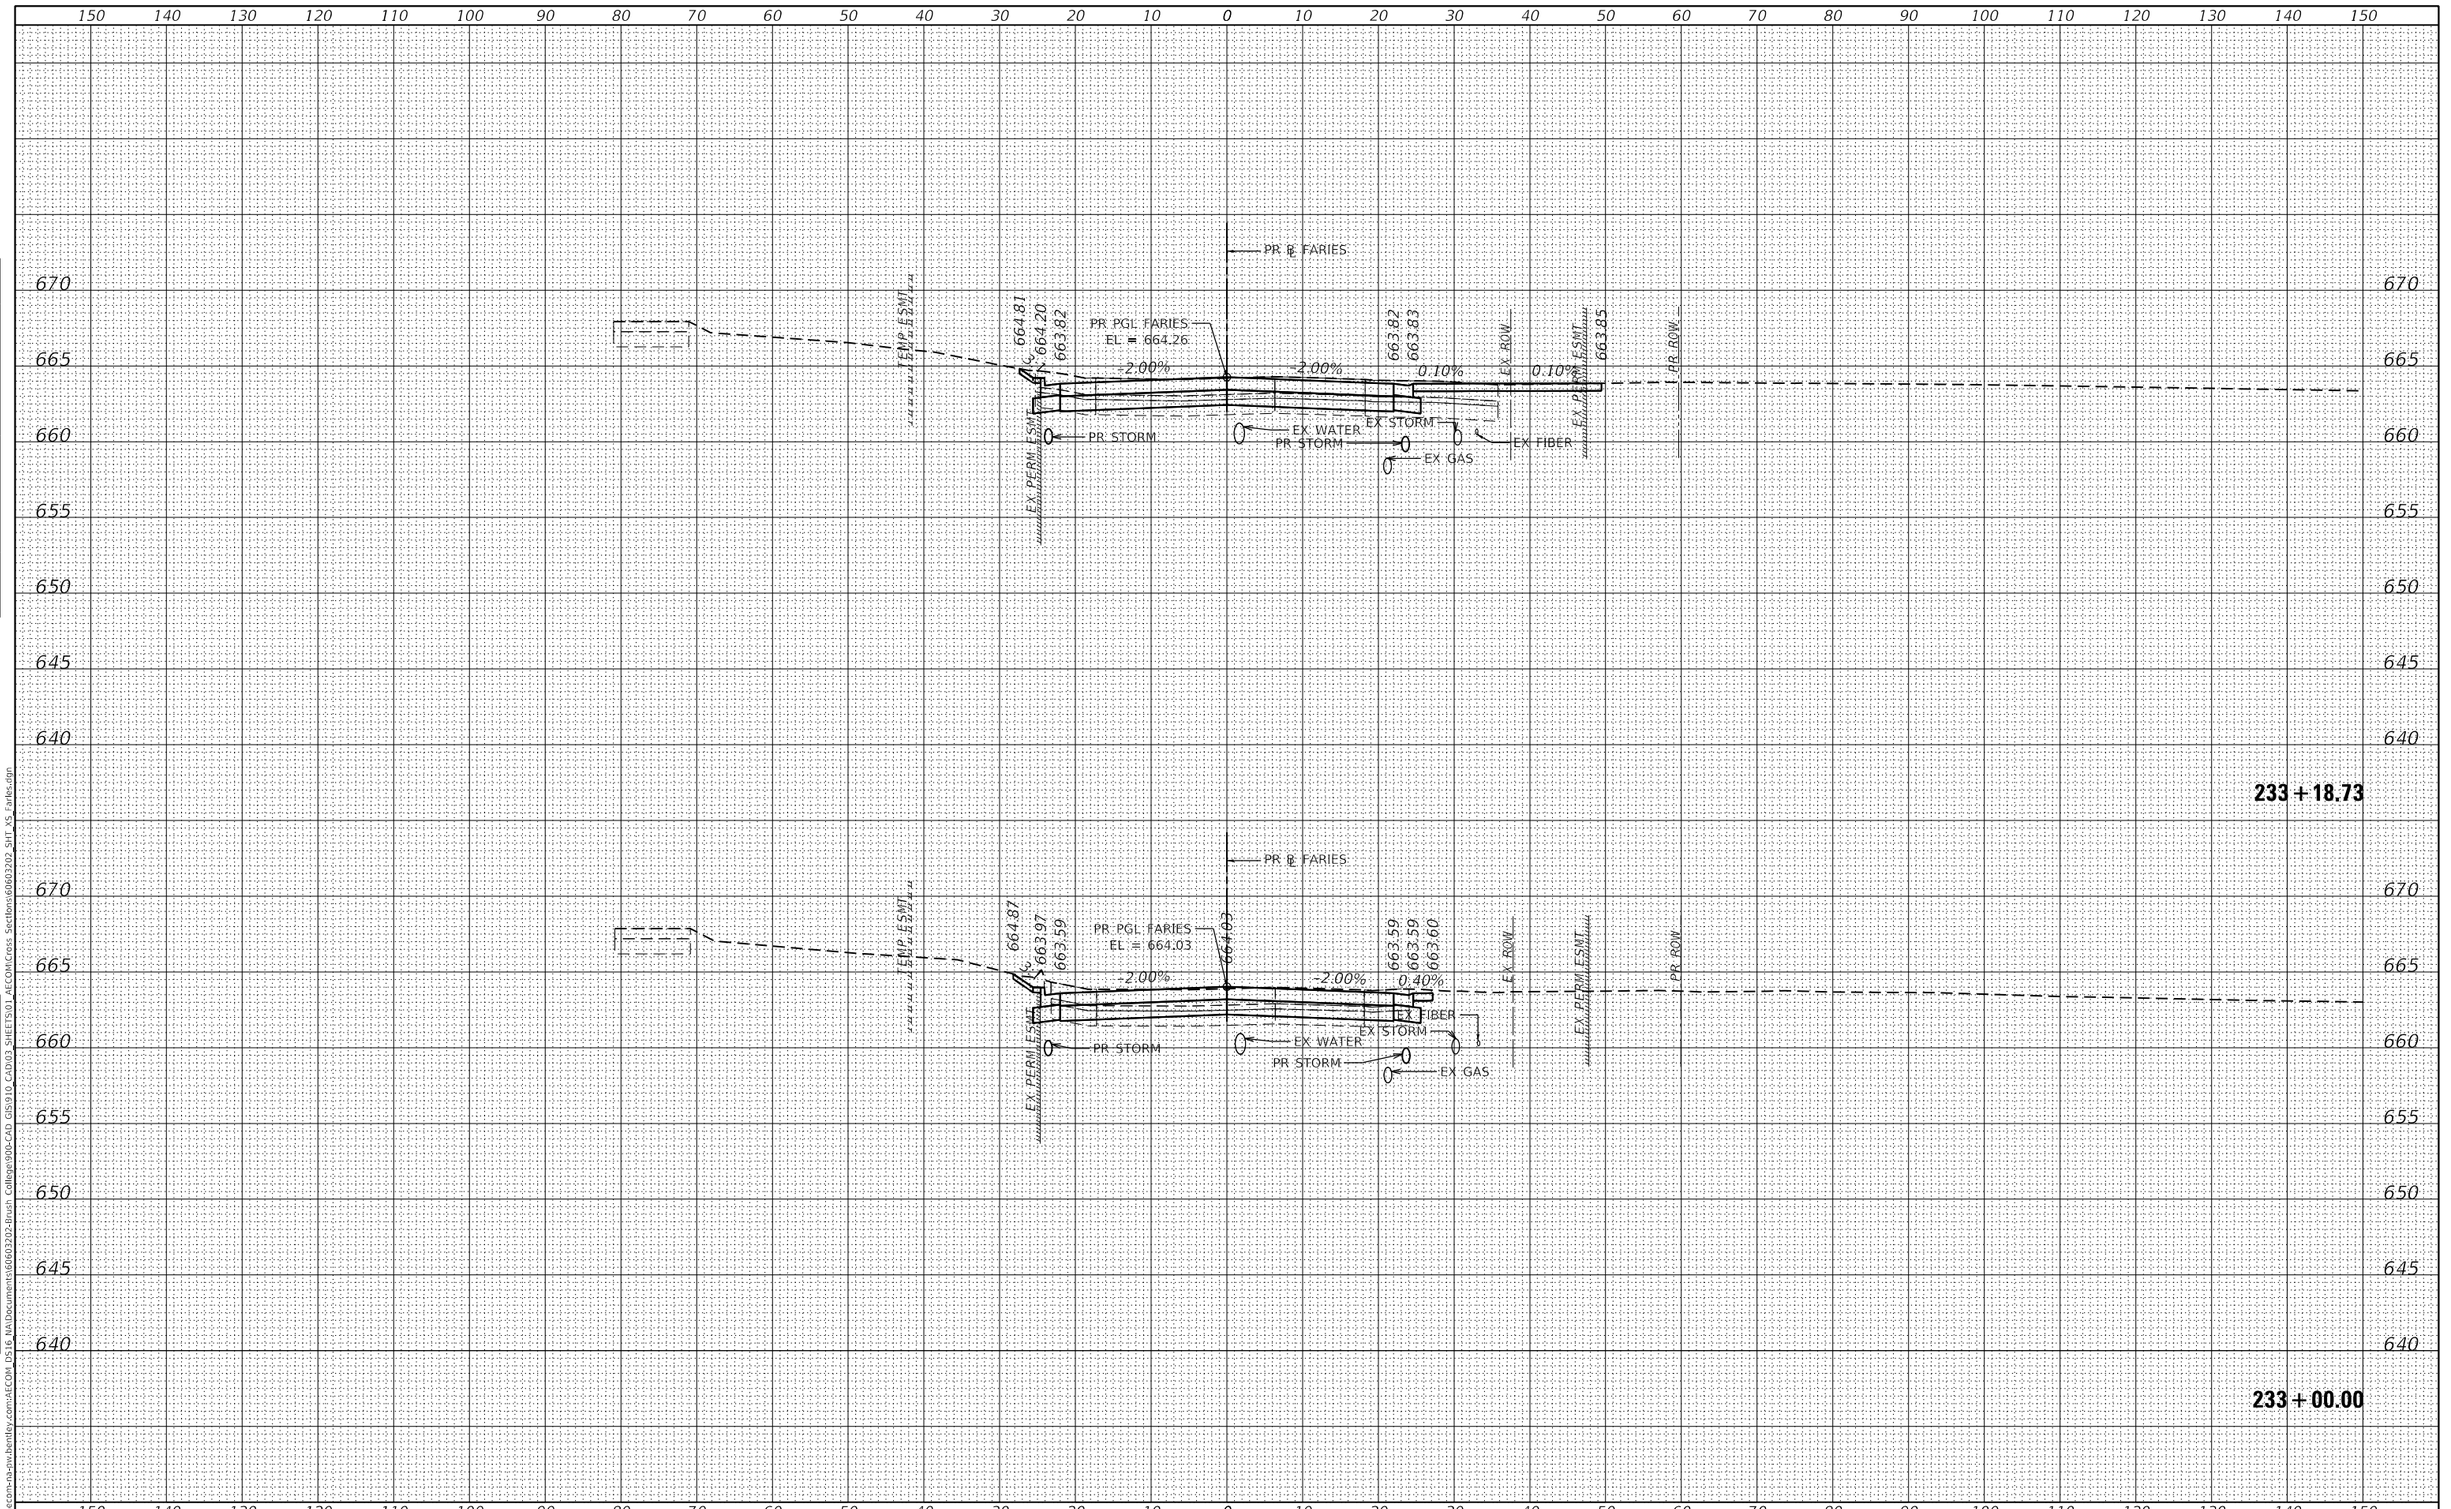

FINAL SURVEY	NOTE BOOK	NO.
SURVEYED		
PLOTTED		
TEMPLATE		
AREAS		
AREAS CHECKED		

BY	DATE

ORIGINAL SURVEY	NOTE BOOK	NO.
SURVEYED		
PLOTTED		
TEMPLATE		
AREAS		
AREAS CHECKED		

BY	DATE

MODEL: Default
FILE NAME: pw:\\aecom-na-pw.bentley.com:AECOM_DS16_NA\Documents\60603202-Brush College\900-CAD GIS\910_CAD\03 SHEETS\01_AECOM\Cross Sections\60603202 SHT_XS_Faries.dgn

AECOM
345 EAST ASH AVENUE, SUITE B
DECATUR, IL 62526
PHONE: (217) 775-6065

USER NAME = busanskyl	DESIGNED - LMB	REVISED -	
	DRAWN - LMB	REVISED -	
PLOT SCALE = 20.0000 ' / in.	CHECKED - WBS	REVISED -	
PLOT DATE = 11/5/2020	DATE - 10/30/2020	REVISED -	

STATE OF ILLINOIS
DEPARTMENT OF TRANSPORTATION

FARIES PARKWAY
CROSS SECTIONS

SCALE: | SHEET 65 OF 70 SHEETS | STA. 233+00.00 | TO STA. 233+18.73

F.A.U. RTE.	SECTION	COUNTY	TOTAL SHEETS	SHEET NO.
7448	09-00933-01-BR	MACON	996	807
		CONTRACT NO. XXXX(XXX)		
	ILLINOIS FED. AID PROJECT			

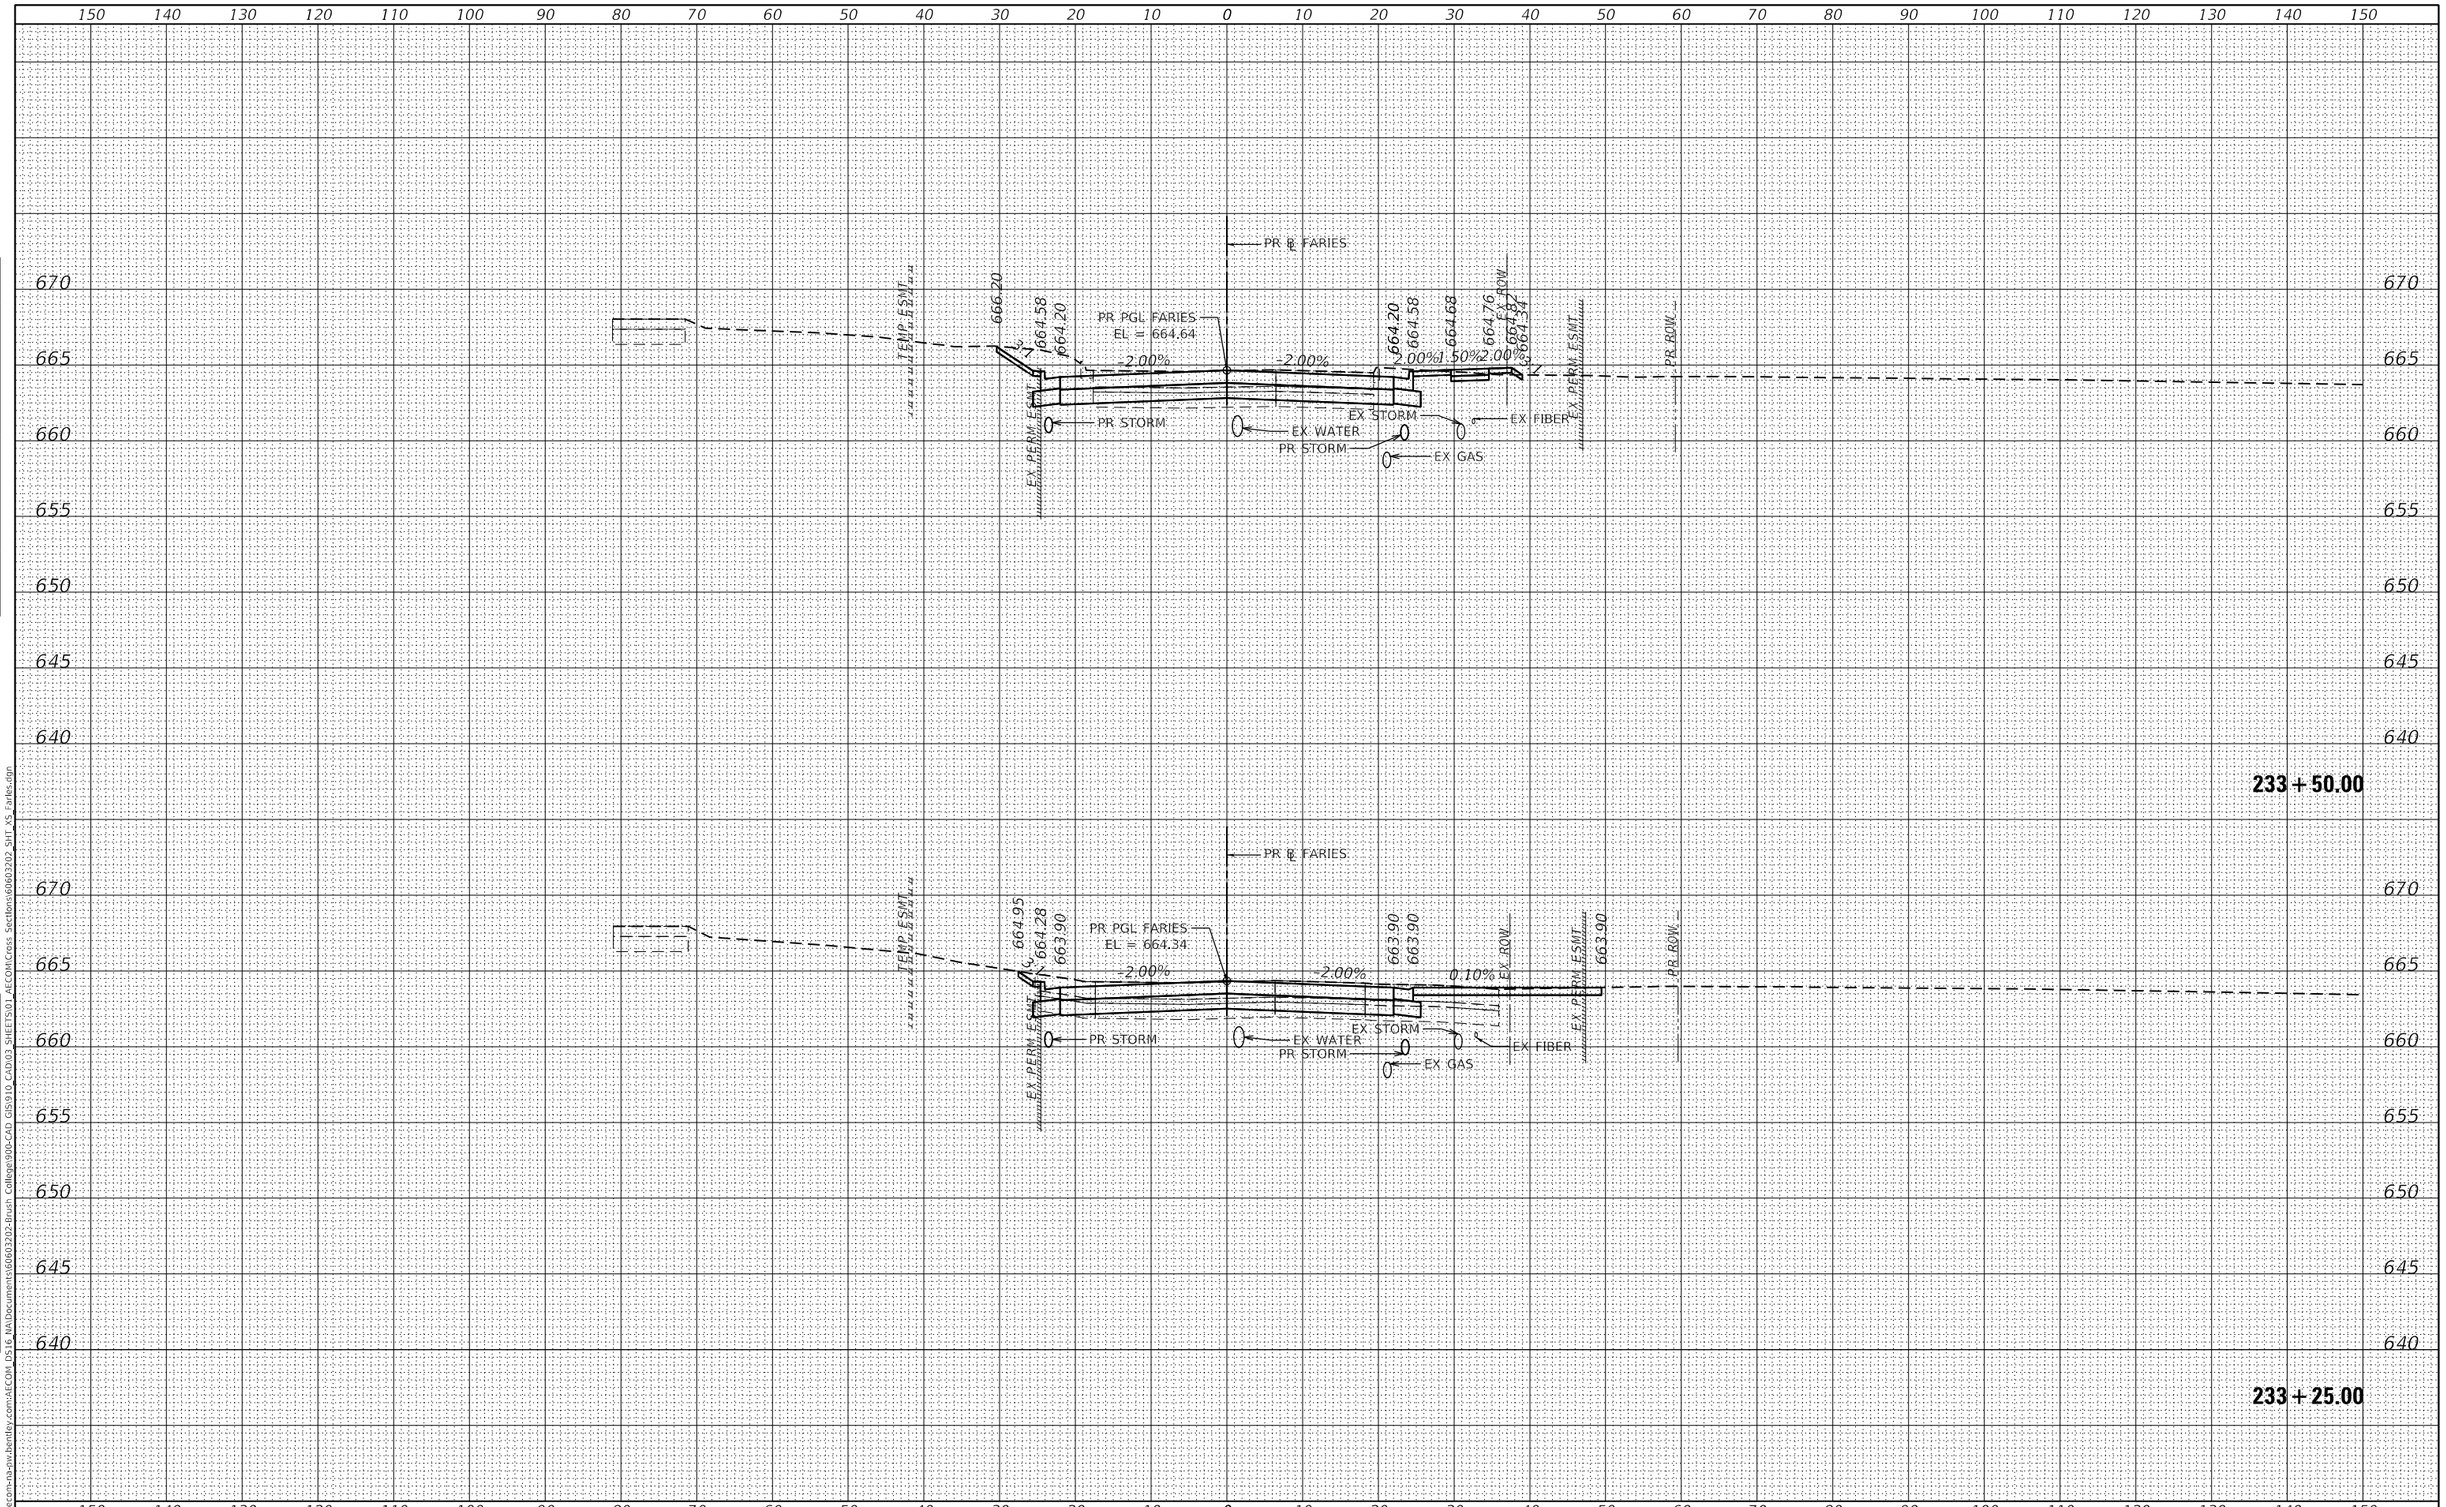

AECOM 345 EAST ASH AVENUE, SUITE B DECATUR, IL 62526 PHONE: (217) 775-6065	USER NAME = busanskyl	DESIGNED - LMB	REVISED -	STATE OF ILLINOIS DEPARTMENT OF TRANSPORTATION	FARIES PARKWAY CROSS SECTIONS
		DRAWN - LMB	REVISED -		
	PLOT SCALE = 20.0000 ' / in.	CHECKED - WBS	REVISED -		SCALE:
	PLOT DATE = 11/5/2020	DATE - 10/30/2020	REVISED -		SHEET 66 OF 70 SHEETS STA. 233+25.00 TO STA. 233+50.00

F.A.U. RTE.	SECTION	COUNTY	TOTAL SHEETS	SHEET NO.
7448	09-00933-01-BR	MACON	996	808
		CONTRACT NO. XXXX(XXX)		
	ILLINOIS FED. AID PROJECT			

ORIGINAL SURVEY — NOTE BOOK — NO. — SURVEYED — PLOTTED — TEMPLATE — AREAS — AREAS CHECKED — BY — DATE

FINAL SURVEY — NOTE BOOK — NO. — SURVEYED — PLOTTED — TEMPLATE — AREAS — AREAS CHECKED — BY — DATE

MODEL: Default
FILE NAME: pw:\\aecom-na-pw.bentley.com:AECOM_DS16_NA\Documents\60603202-Brush College\900-CAD GIS\910_CAD\03 SHEETS\01_AECOM\Cross Sections\60603202 SHT_XS_Faries.dgn

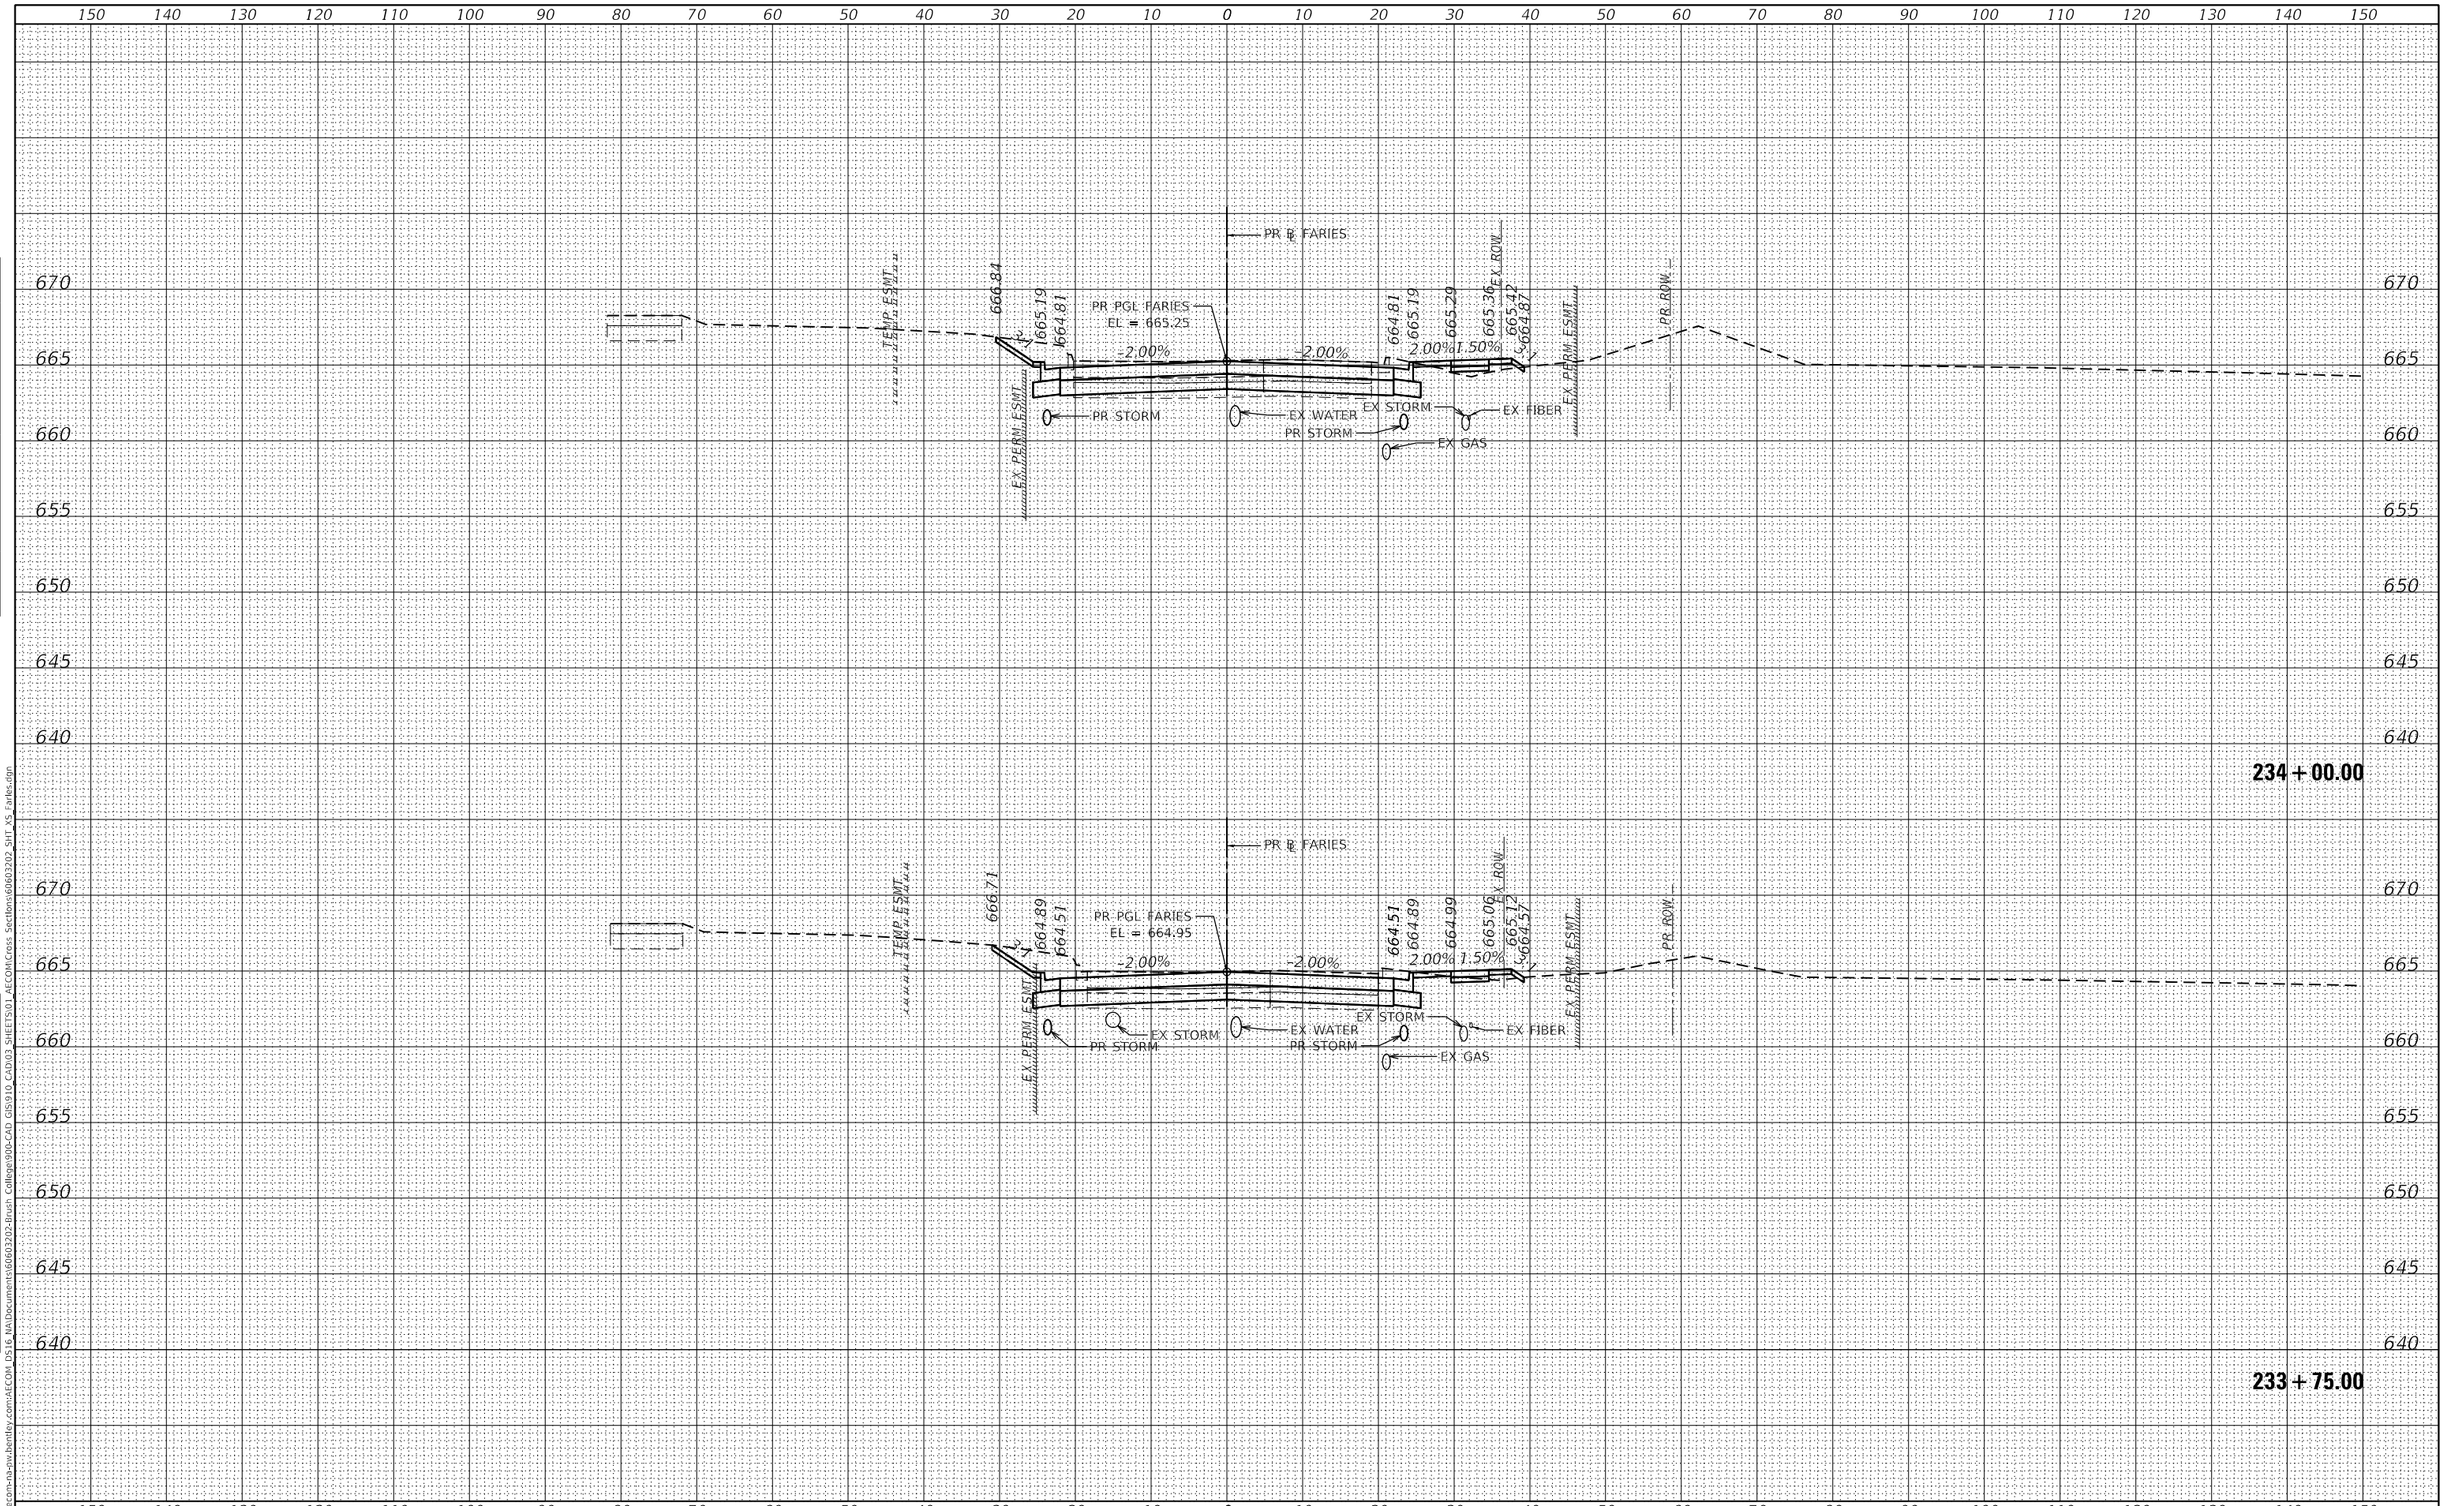

AECOM 345 EAST ASH AVENUE, SUITE B DECATUR, IL 62526 PHONE: (217) 775-6065	USER NAME = busanskyl	DESIGNED - LMB	REVISED -	**STATE OF ILLINOIS** **DEPARTMENT OF TRANSPORTATION**
		DRAWN - LMB	REVISED -	
	PLOT SCALE = 20.0000 ' / in.	CHECKED - WBS	REVISED -	
	PLOT DATE = 11/5/2020	DATE - 10/30/2020	REVISED -	

FARIES PARKWAY
CROSS SECTIONS

SCALE: | SHEET 67 OF 70 SHEETS | STA. 233+75.00 | TO STA. 234+00.00

F.A.U. RTE.	SECTION	COUNTY	TOTAL SHEETS	SHEET NO.
7448	09-00933-01-BR	MACON	996	809
		CONTRACT NO. XXXX(XXX)		
	ILLINOIS FED. AID PROJECT			

ORIGINAL SURVEY — NOTE BOOK — NO. — SURVEYED — PLOTTED — TEMPLATE — AREAS — AREAS CHECKED — BY — DATE

FINAL SURVEY — NOTE BOOK — NO. — SURVEYED — PLOTTED — TEMPLATE — AREAS — AREAS CHECKED — BY — DATE

MODEL: Default
FILE NAME: pw:\\aecom-na-pw.bentley.com:AECOM_DS16_NA\Documents\60603202-Brush College\900-CAD GIS\910_CAD\03 SHEETS\01_AECOM\Cross Sections\60603202 SHT_XS_Faries.dgn

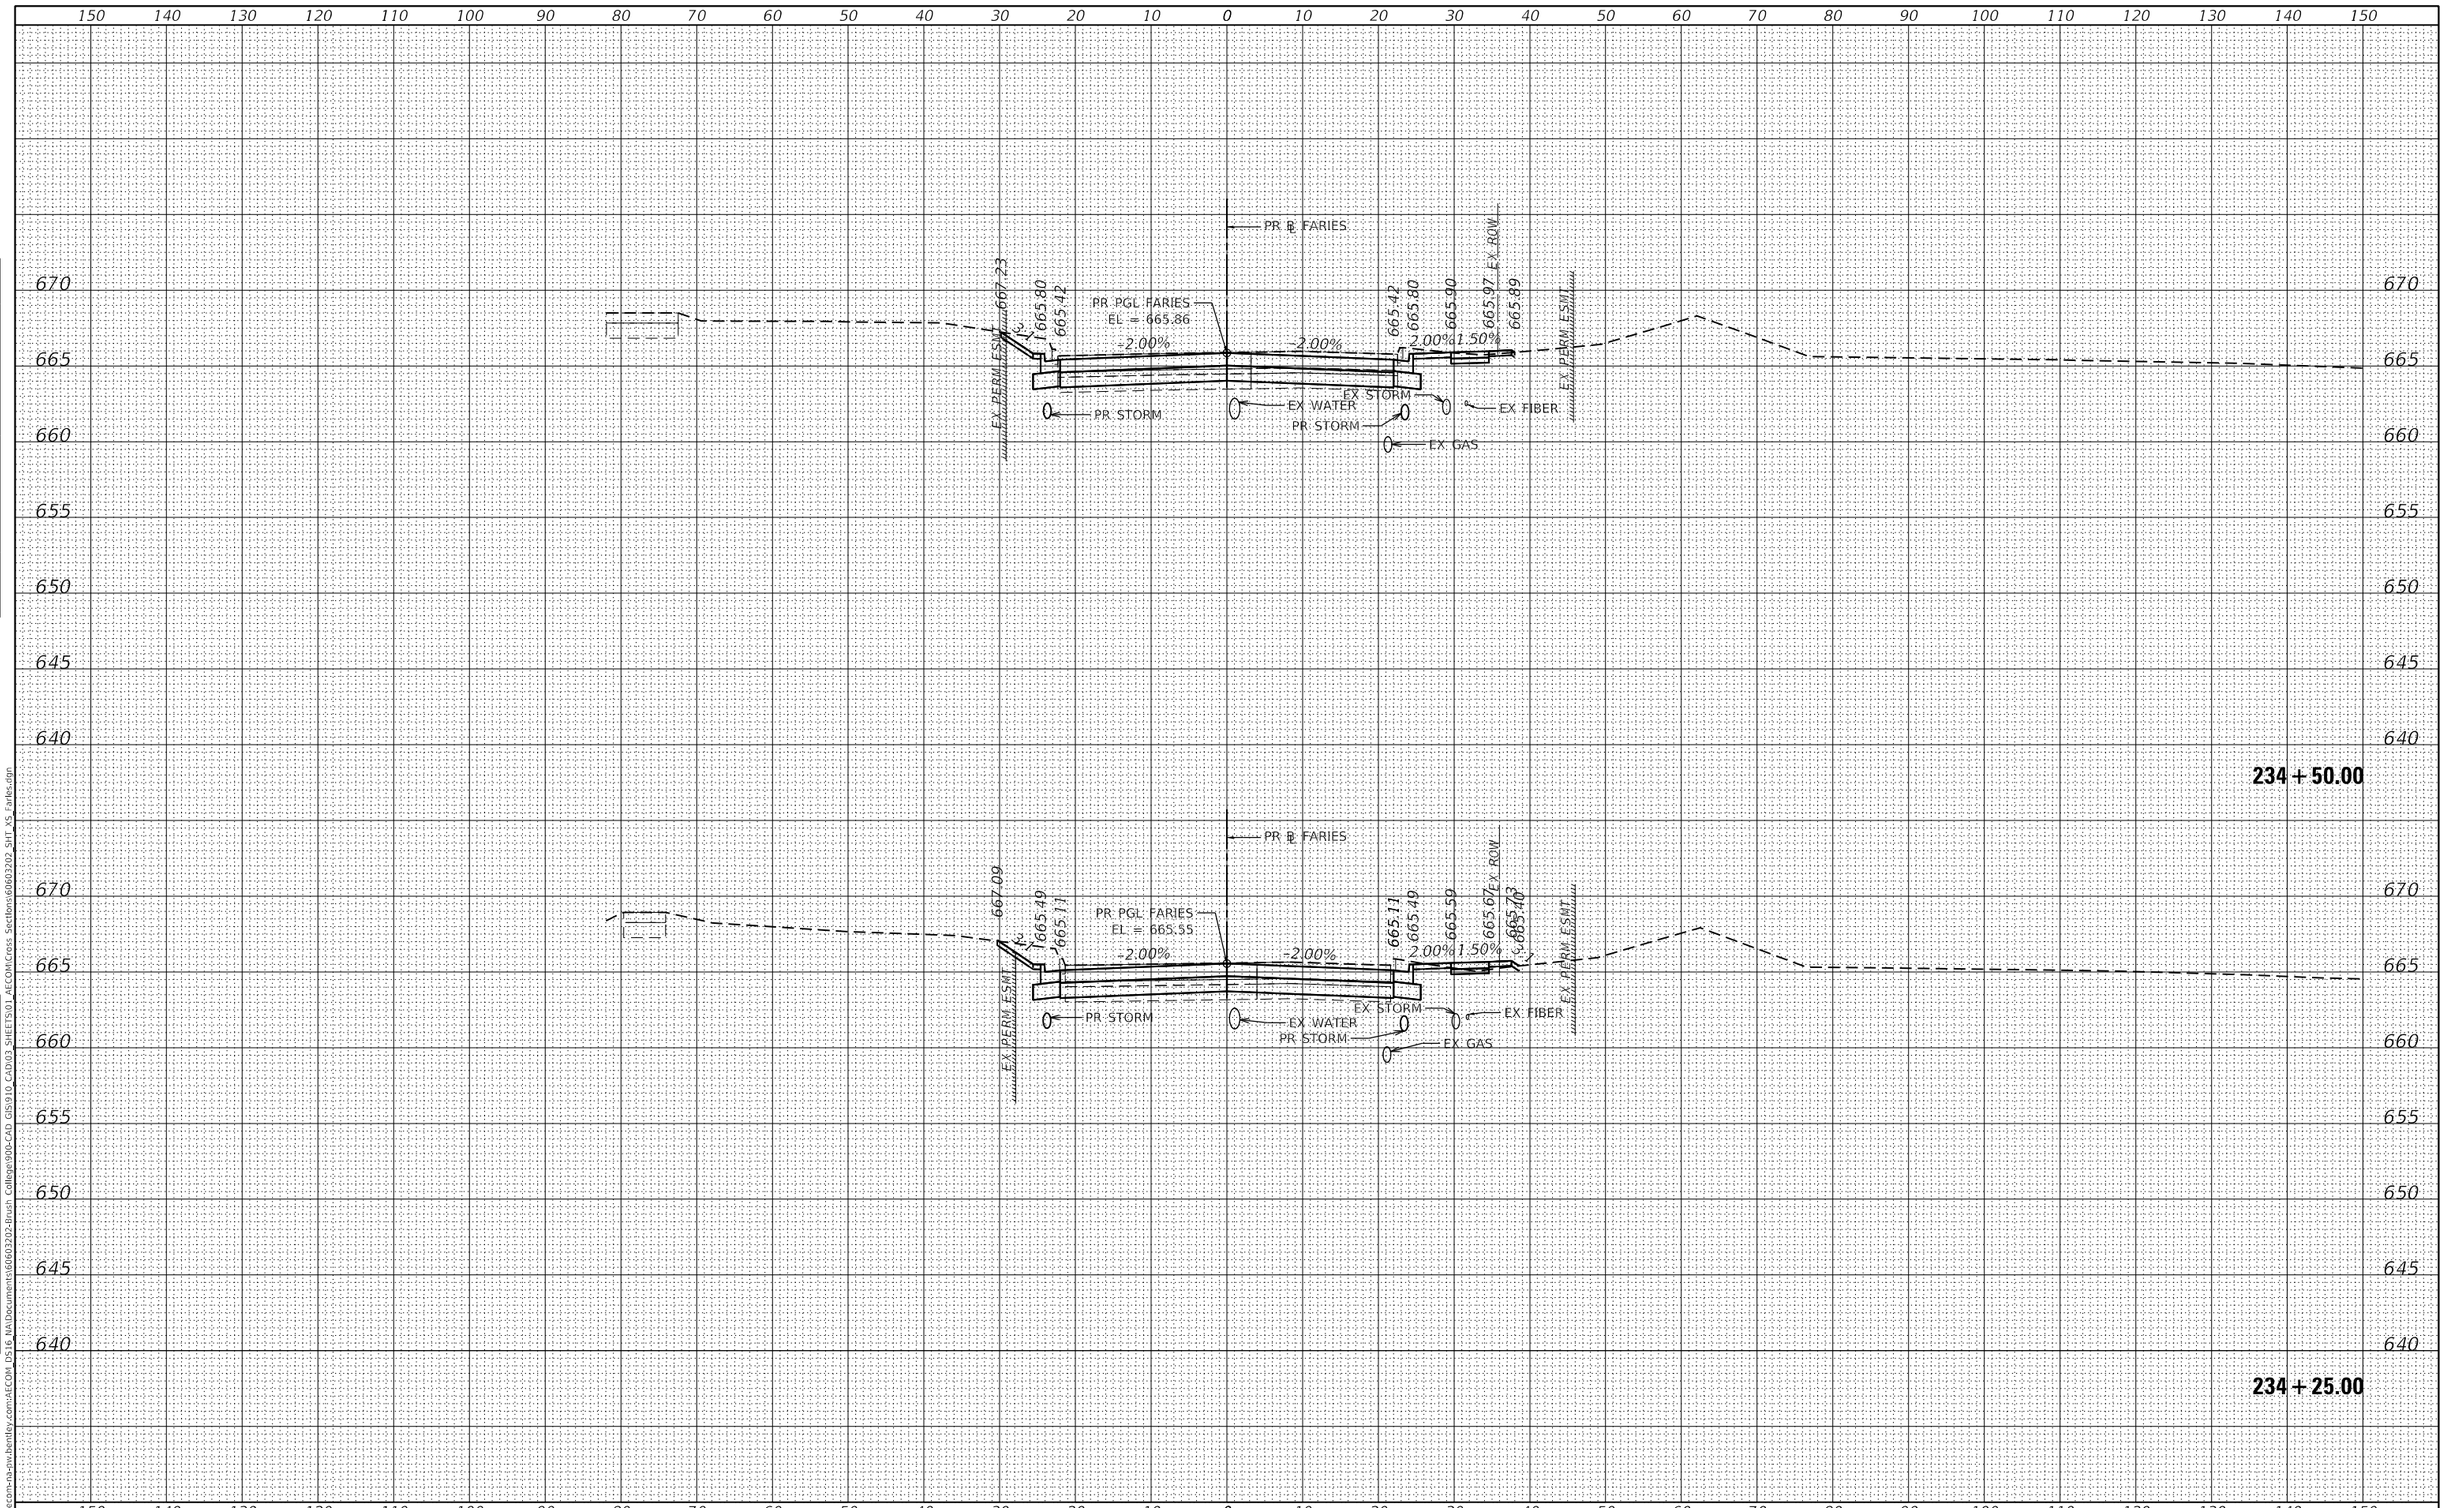

AECOM 345 EAST ASH AVENUE, SUITE B DECATUR, IL 62526 PHONE: (217) 775-6065	USER NAME = busanskyl	DESIGNED - LMB	REVISED -	STATE OF ILLINOIS DEPARTMENT OF TRANSPORTATION	FARIES PARKWAY CROSS SECTIONS
		DRAWN - LMB	REVISED -		
	PLOT SCALE = 20.0000 ' / in.	CHECKED - WBS	REVISED -		SCALE:
	PLOT DATE = 11/5/2020	DATE - 10/30/2020	REVISED -		SHEET 68 OF 70 SHEETS STA. 234+25.00 TO STA. 234+50.00

F.A.U. RTE.	SECTION	COUNTY	TOTAL SHEETS	SHEET NO.
7448	09-00933-01-BR	MACON	996	810
		CONTRACT NO. XXXX(XXX)		
	ILLINOIS FED. AID PROJECT			

ORIGINAL SURVEY — NOTE BOOK — NO. — SURVEYED — PLOTTED — TEMPLATE — AREAS — AREAS CHECKED — BY — DATE

FINAL SURVEY — NOTE BOOK — NO. — SURVEYED — PLOTTED — TEMPLATE — AREAS — AREAS CHECKED — BY — DATE

MODEL: Default
FILE NAME: pw:\\aecom-na-pw.bentley.com:AECOM_DS16_NA\Documents\60603202-Brush College\900-CAD GIS\910_CAD\03 SHEETS\01_AECOM\Cross Sections\60603202 SHT_XS_Faries.dgn

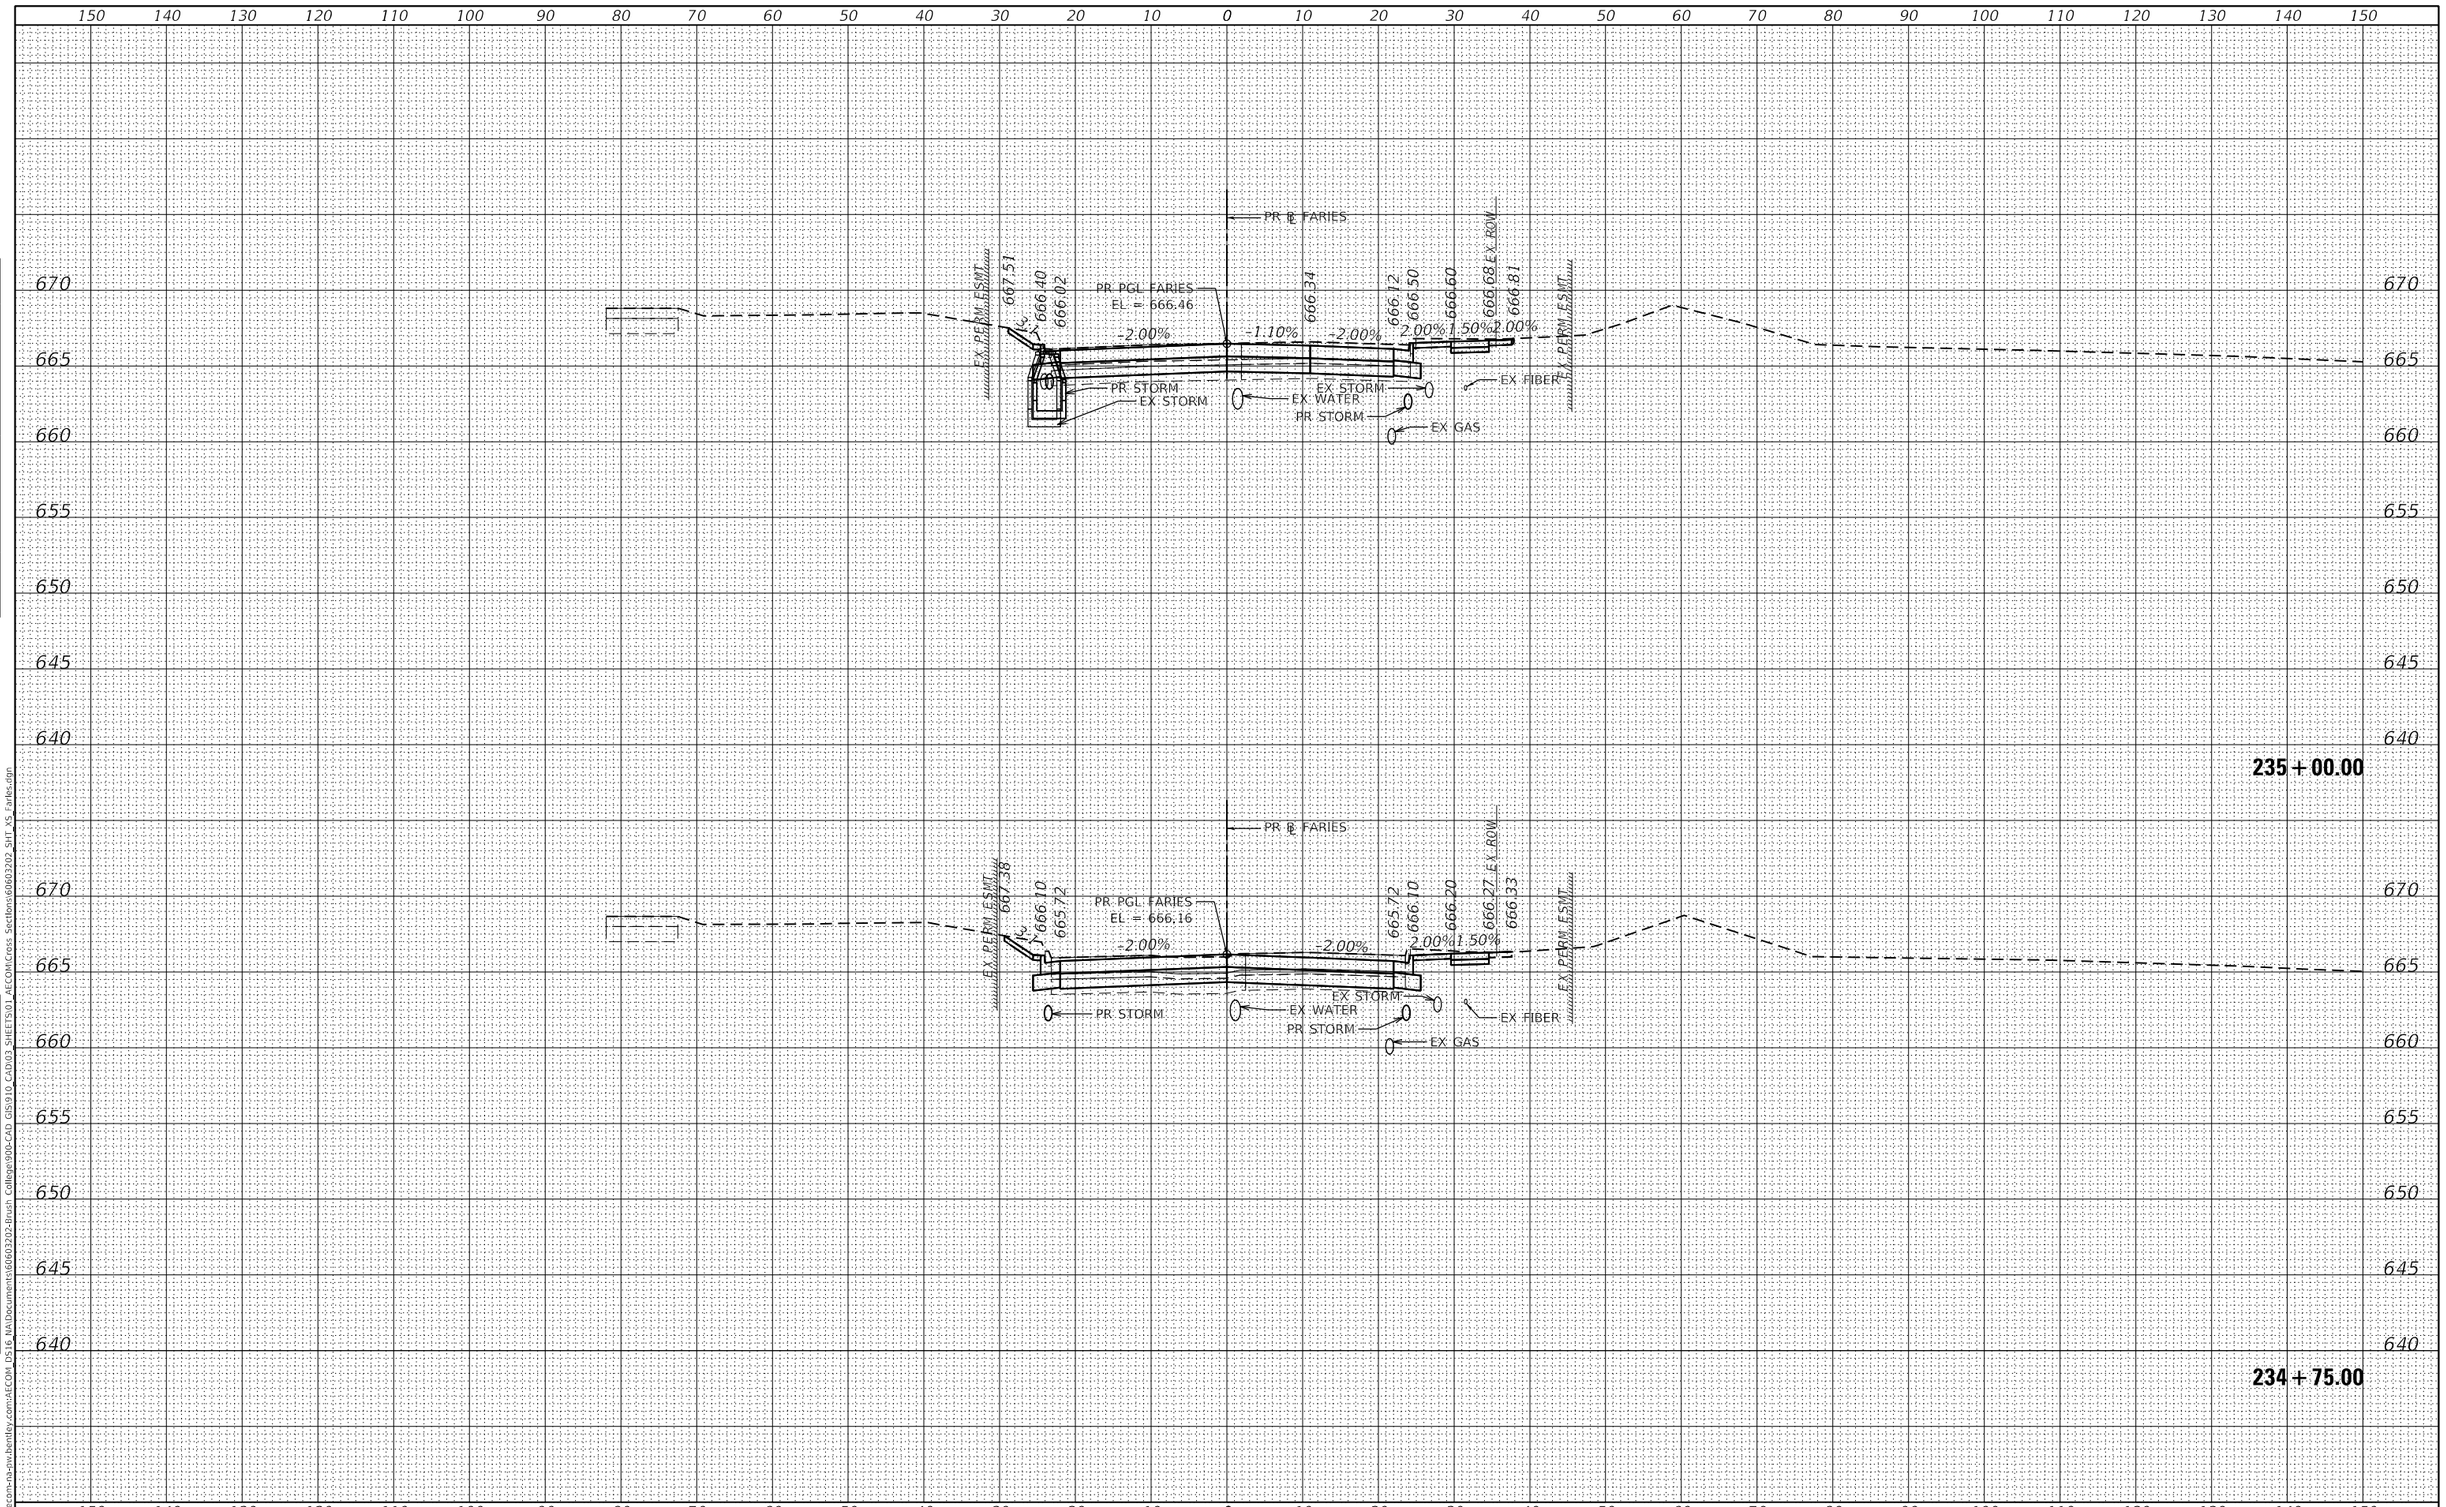

ORIGINAL SURVEY | NOTE BOOK | NO. | SURVEYED | PLOTTED | TEMPLATE | AREAS | AREAS CHECKED | BY | DATE

FINAL SURVEY | NOTE BOOK | NO. | SURVEYED | PLOTTED | TEMPLATE | AREAS | AREAS CHECKED | BY | DATE

MODEL: Default
FILE NAME: pw:\\aecom-na-siw.bentley.com:AECOM DS16 NA\Documents\60603202-Brush College 90b-CAD GIS\910 CAD\03 SHEETS\01 AECOM\Cross Sections\60603202_SHT_XS_Faries.dgn

AECOM
345 EAST ASH AVENUE, SUITE B
DECATUR, IL 62526
PHONE: (217) 775-6065

USER NAME = busanskyl	DESIGNED - LMB	REVISED -	
	DRAWN - LMB	REVISED -	
PLOT SCALE = 20.0000 ' / in.	CHECKED - WBS	REVISED -	
PLOT DATE = 11/5/2020	DATE - 10/30/2020	REVISED -	

STATE OF ILLINOIS
DEPARTMENT OF TRANSPORTATION

FARIES PARKWAY
CROSS SECTIONS

SCALE: | SHEET 69 OF 70 SHEETS | STA. 234+75.00 | TO STA. 235+00.00

F.A.U. RTE.	SECTION	COUNTY	TOTAL SHEETS	SHEET NO.
7448	09-00933-01-BR	MACON	996	811
		CONTRACT NO. XXXX(XXX)		
		ILLINOIS	FED. AID PROJECT	

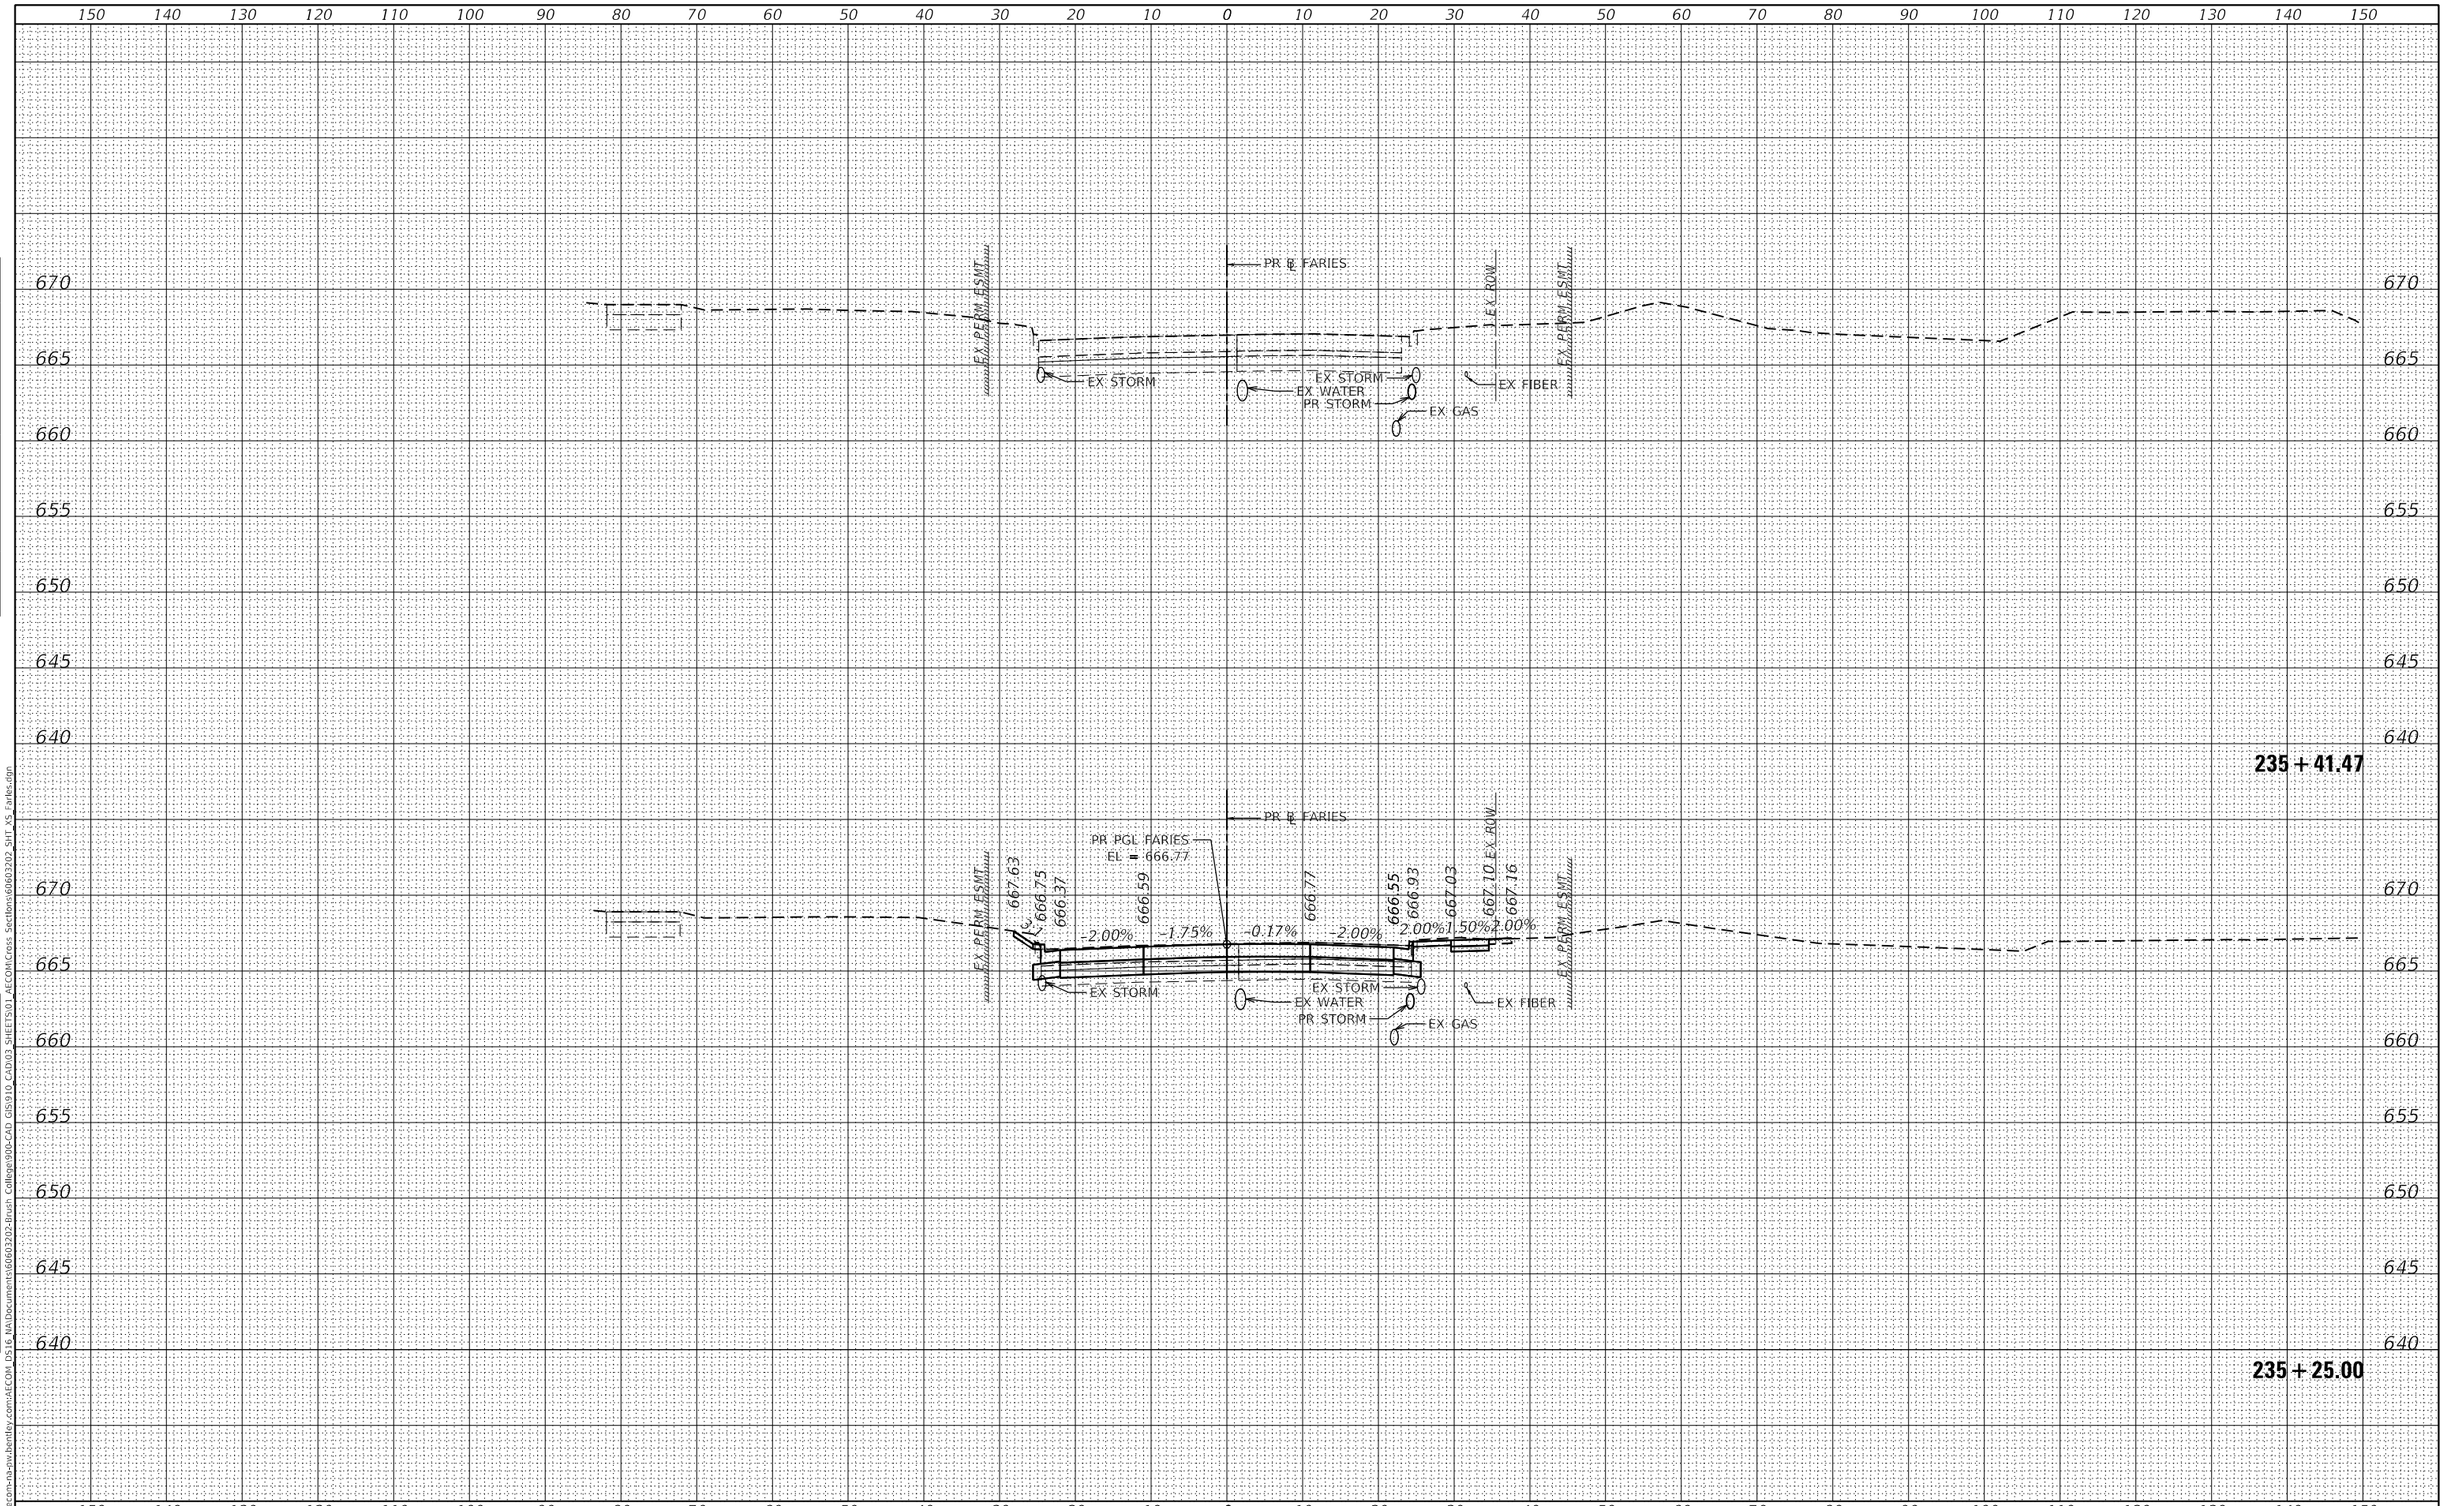

FINAL SURVEY

NO.	NOTE BOOK	SURVEYED	BY
		PLOTTED	
		TEMPLATE	
		AREAS	
		AREAS CHECKED	

ORIGINAL SURVEY

NO.	NOTE BOOK	SURVEYED	BY	DATE
		PLOTTED		
		TEMPLATE		
		AREAS		
		AREAS CHECKED		

MODEL: Default
FILE NAME: pw:\\aecom-na-pw.bentley.com:AECOM_DS16_NA\Documents\60603202-Brush College\900-CAD GIS\910_CAD\03 SHEETS\01_AECOM\Cross Sections\60603202 SHT_XS_Faries.dgn

AECOM
345 EAST ASH AVENUE, SUITE B
DECATUR, IL 62526
PHONE: (217) 775-6065

USER NAME = busanskyl	DESIGNED - LMB	REVISED -	
	DRAWN - LMB	REVISED -	
PLOT SCALE = 20.0000 ' / in.	CHECKED - WBS	REVISED -	
PLOT DATE = 11/5/2020	DATE - 10/30/2020	REVISED -	

STATE OF ILLINOIS
DEPARTMENT OF TRANSPORTATION

FARIES PARKWAY
CROSS SECTIONS

SCALE: | SHEET 70 OF 70 SHEETS | STA. 235+25.00 | TO STA. 235+41.47

F.A.U. RTE.	SECTION	COUNTY	TOTAL SHEETS	SHEET NO.
7448	09-00933-01-BR	MACON	996	812
		CONTRACT NO. XXXX(XXX)		
	ILLINOIS FED. AID PROJECT			

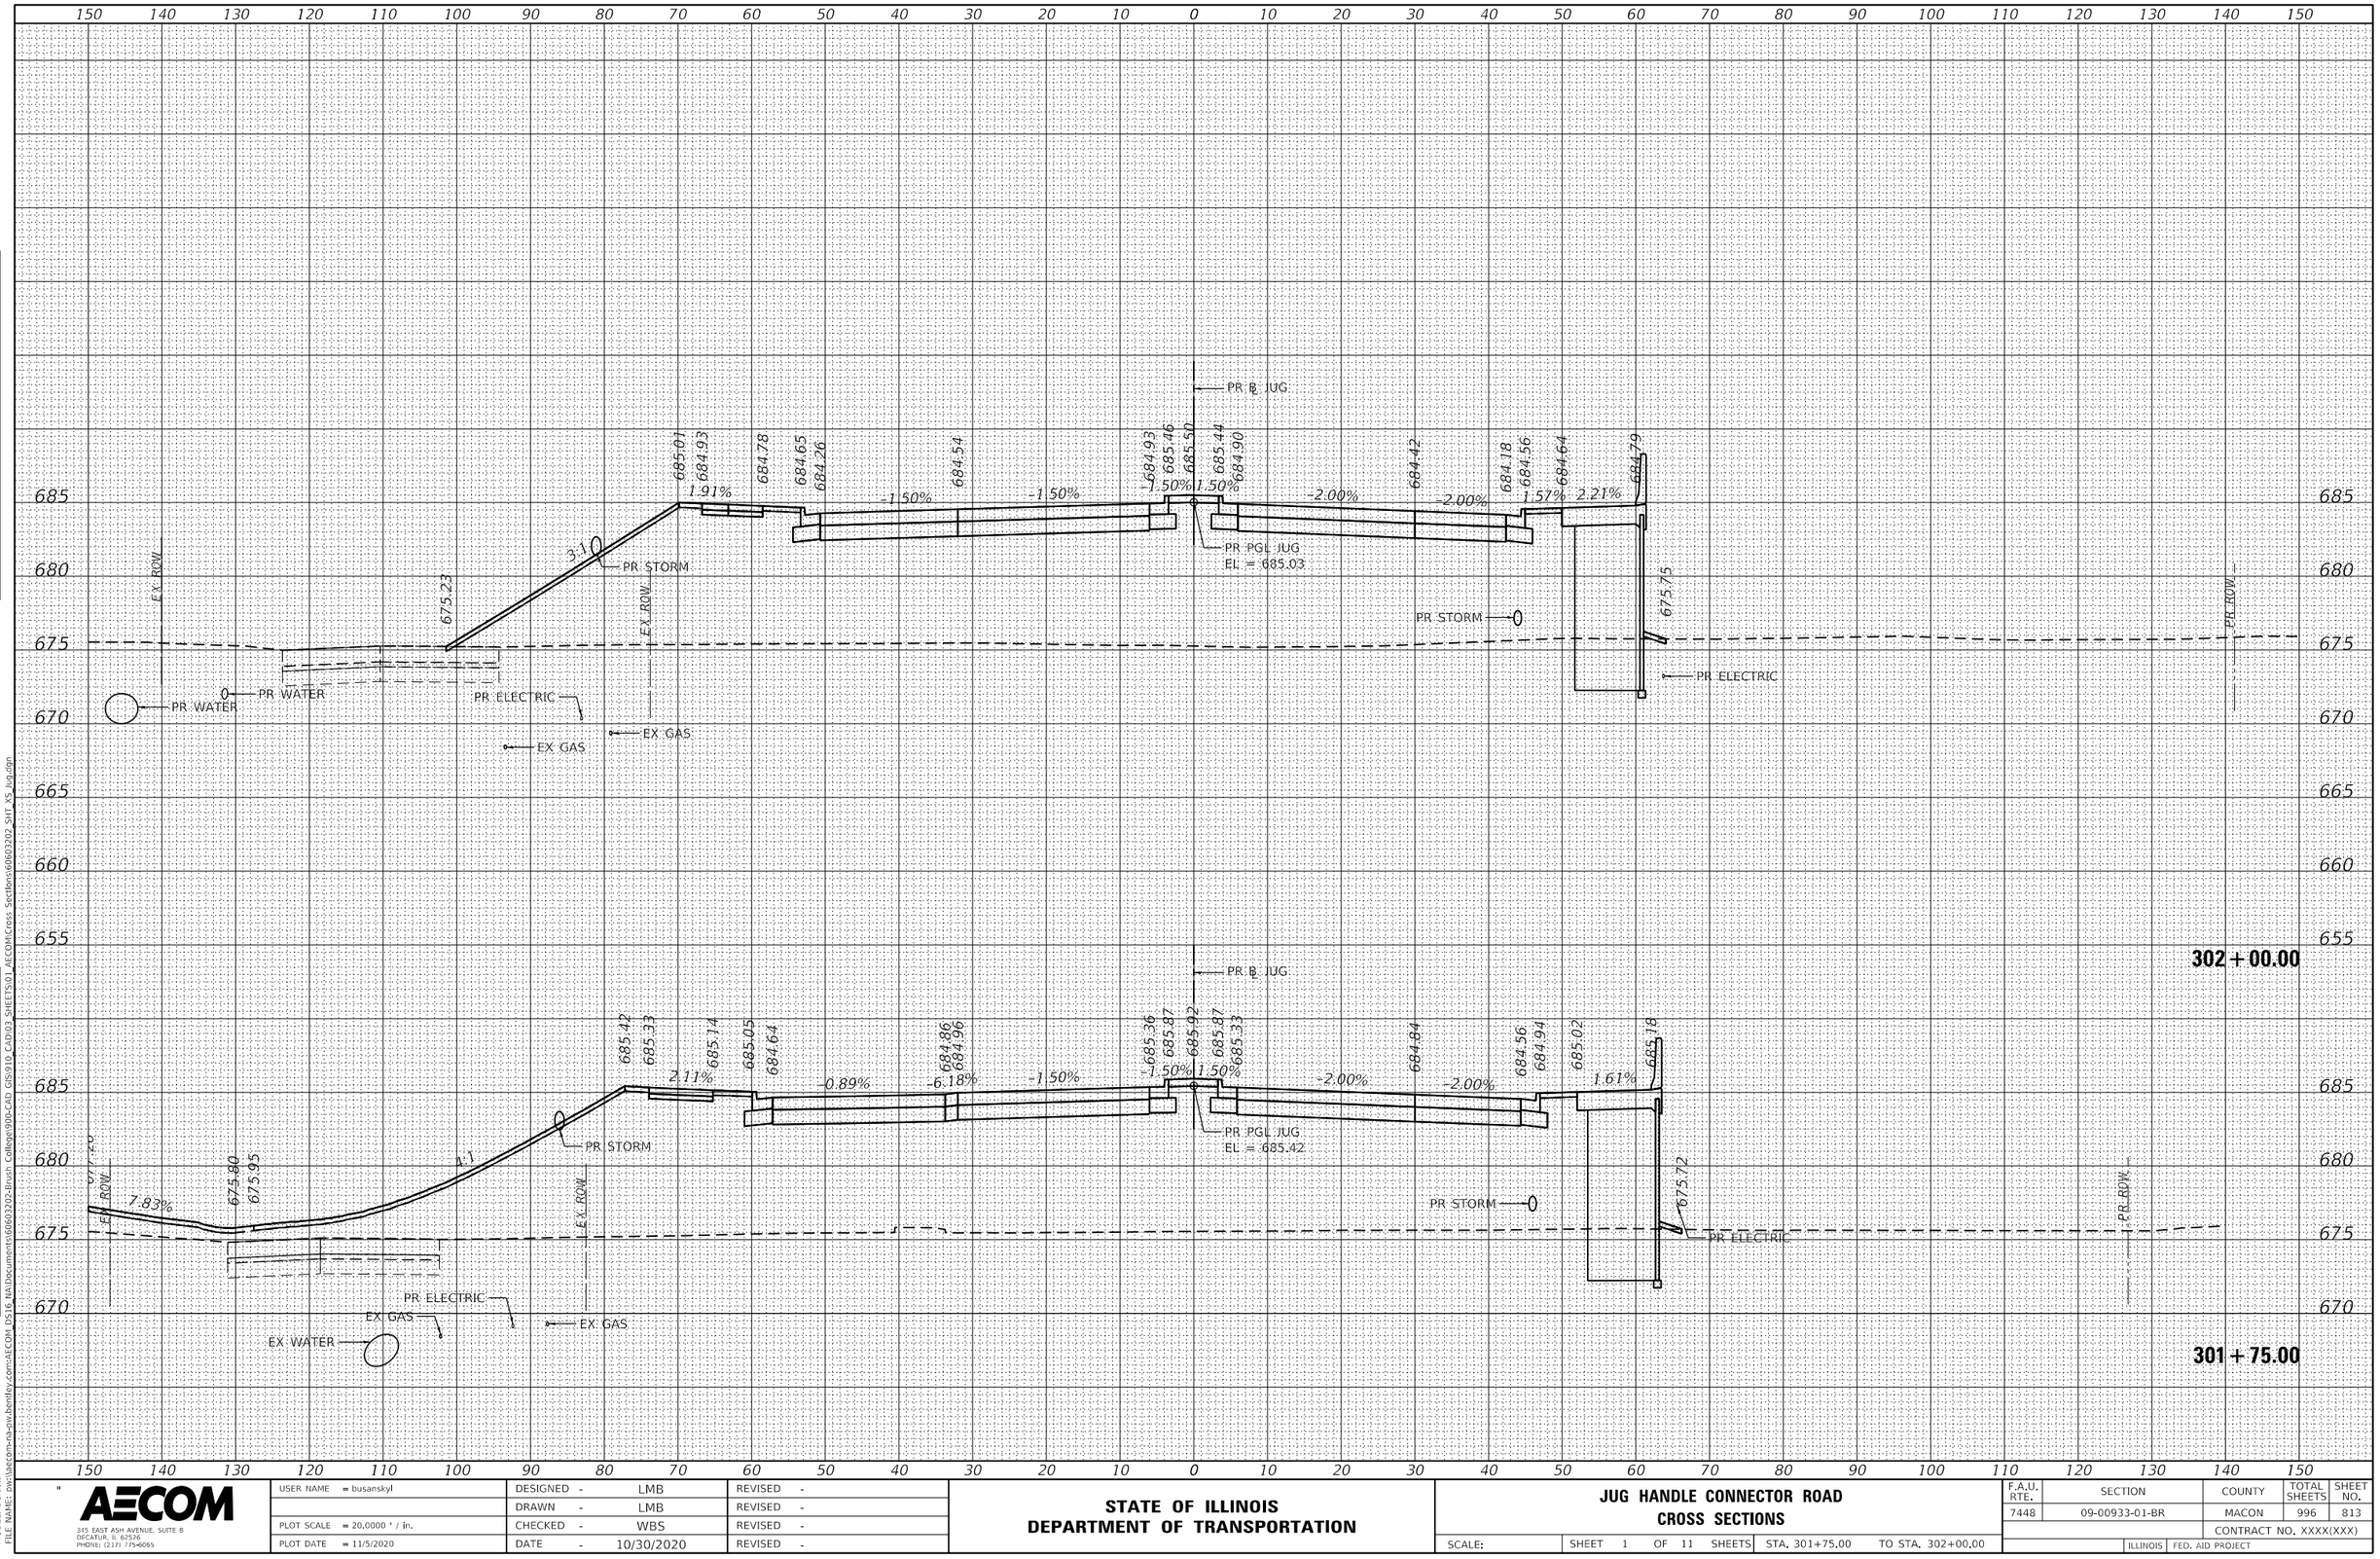

FINAL SURVEY	NOTE BOOK	NO.
SURVEYED		
PLOTTED		
TEMPLATE		
AREAS		
AREAS CHECKED		

BY	DATE

ORIGINAL SURVEY	NOTE BOOK	NO.
SURVEYED		
PLOTTED		
TEMPLATE		
AREAS		
AREAS CHECKED		

BY	DATE

MODEL: Default
FILE NAME: pw:\\aecom-na-azw.bentley.com:AECOM_DS16_NA\Documents\60603202-Brush College\900-CAD GIS\910_CAD\03 SHEETS\01_AECOM\Cross Sections\60603202 SHT_XS_Jug.dgn

AECOM
345 EAST ASH AVENUE, SUITE B
DECATUR, IL 62526
PHONE: (217) 775-6065

USER NAME = busanskyl	DESIGNED - LMB	REVISED -	
	DRAWN - LMB	REVISED -	
PLOT SCALE = 20.0000 ' / in.	CHECKED - WBS	REVISED -	
PLOT DATE = 11/5/2020	DATE - 10/30/2020	REVISED -	

STATE OF ILLINOIS
DEPARTMENT OF TRANSPORTATION

JUG HANDLE CONNECTOR ROAD
CROSS SECTIONS

SCALE: | SHEET 1 OF 11 SHEETS | STA. 301+75.00 | TO STA. 302+00.00

F.A.U. RTE.	SECTION	COUNTY	TOTAL SHEETS	SHEET NO.
7448	09-00933-01-BR	MACON	996	813
		CONTRACT NO. XXXX(XXX)		
	ILLINOIS	FED. AID PROJECT		

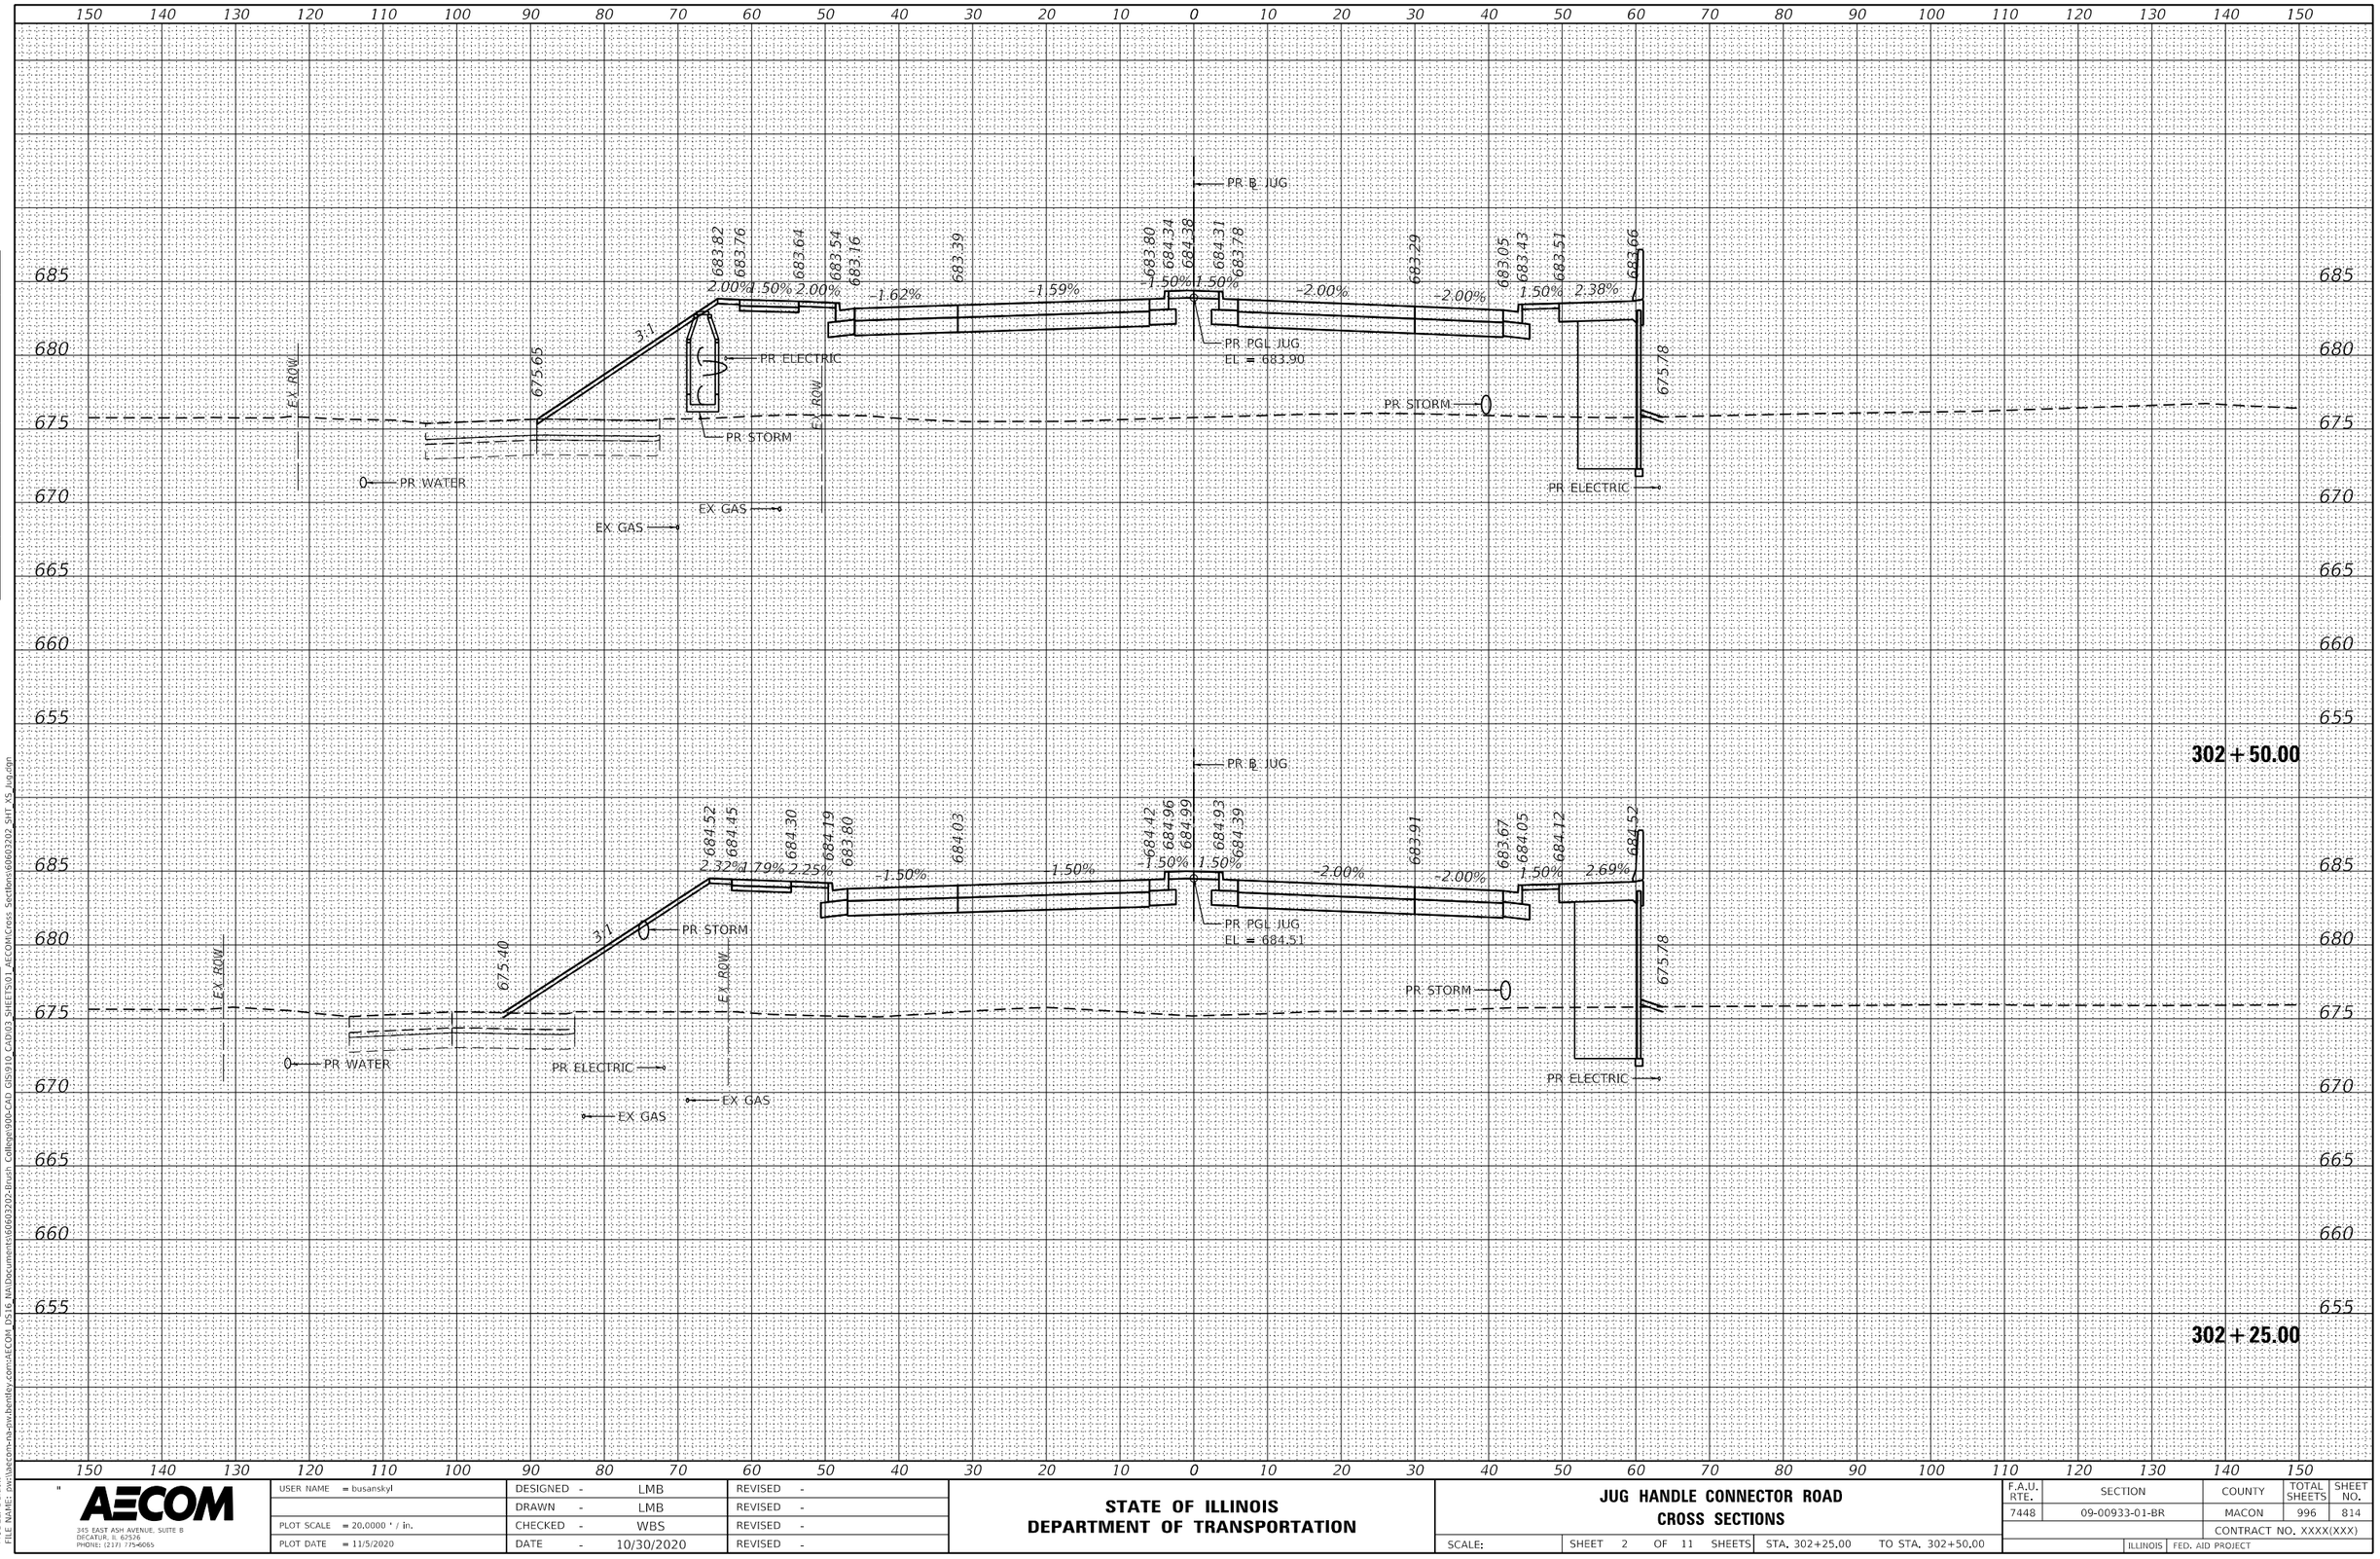

AECOM 345 EAST ASH AVENUE, SUITE B DECATUR, IL 62526 PHONE: (217) 775-6065	USER NAME = busanskyl	DESIGNED - LMB	REVISED -	STATE OF ILLINOIS DEPARTMENT OF TRANSPORTATION	JUG HANDLE CONNECTOR ROAD CROSS SECTIONS
		DRAWN - LMB	REVISED -		
	PLOT SCALE = 20.0000 ' / in.	CHECKED - WBS	REVISED -		SCALE:
	PLOT DATE = 11/5/2020	DATE - 10/30/2020	REVISED -		SHEET 2 OF 11 SHEETS STA. 302+25.00 TO STA. 302+50.00

F.A.U. RTE.	SECTION	COUNTY	TOTAL SHEETS	SHEET NO.
7448	09-00933-01-BR	MACON	996	814
		CONTRACT NO. XXXX(XXX)		
		ILLINOIS	FED. AID PROJECT	

FINAL SURVEY — NOTE BOOK — NO. — SURVEYED — PLOTTED — TEMPLATE — AREAS — AREAS CHECKED — BY — DATE

ORIGINAL SURVEY — NOTE BOOK — NO. — SURVEYED — PLOTTED — TEMPLATE — AREAS — AREAS CHECKED — BY — DATE

MODEL: Default
FILE NAME: pw:\\aecom-na-nw.bentley.com:AECOM DS16 NA\Documents\60603202-Brush College\90b-CAD GIS\910 CAD\03 SHEETS\01 AECOM\Cross Sections\60603202 SHT XS Jug.dgn

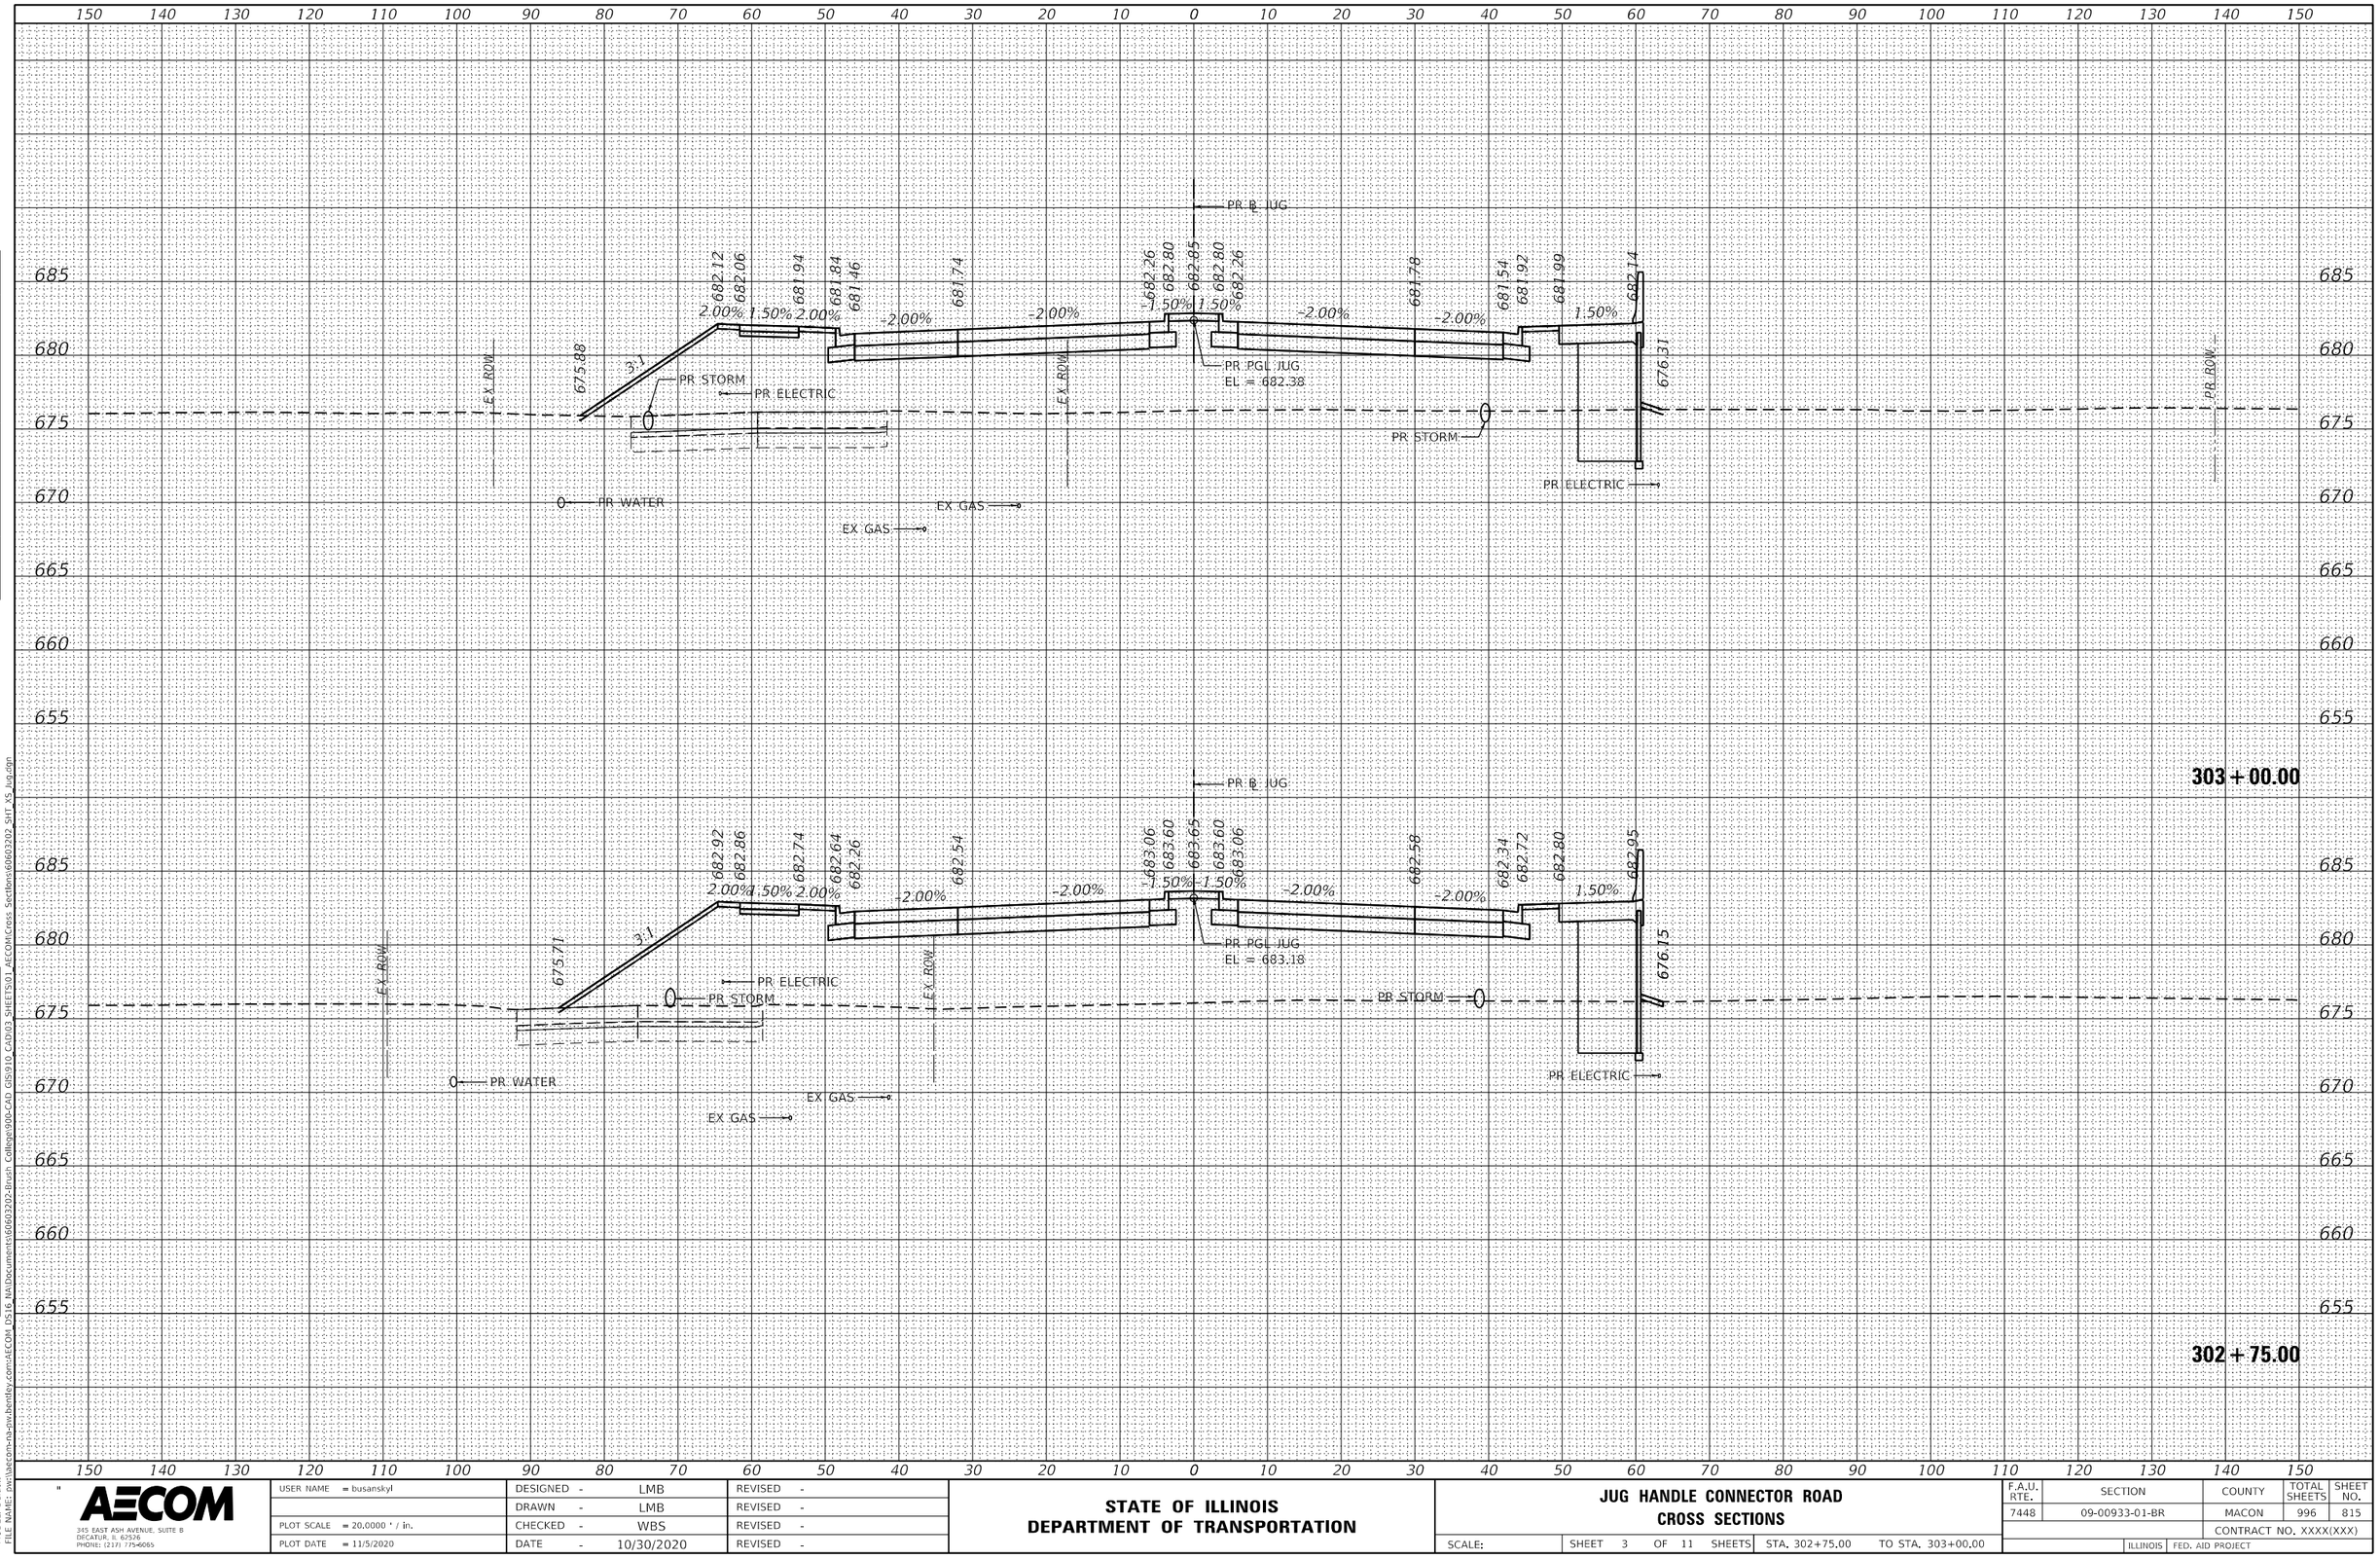

AECOM 345 EAST ASH AVENUE, SUITE B DECATUR, IL 62526 PHONE: (217) 775-6065	USER NAME = busanskyl	DESIGNED - LMB	REVISED -	STATE OF ILLINOIS DEPARTMENT OF TRANSPORTATION	JUG HANDLE CONNECTOR ROAD CROSS SECTIONS
		DRAWN - LMB	REVISED -		
	PLOT SCALE = 20.0000 ' / in.	CHECKED - WBS	REVISED -		SCALE: SHEET 3 OF 11 SHEETS STA. 302+75.00 TO STA. 303+00.00
	PLOT DATE = 11/5/2020	DATE - 10/30/2020	REVISED -		

F.A.U. RTE.	SECTION	COUNTY	TOTAL SHEETS	SHEET NO.
7448	09-00933-01-BR	MACON	996	815
		CONTRACT NO. XXXX(XXX)		
	ILLINOIS FED. AID PROJECT			

ORIGINAL SURVEY — NOTE BOOK — NO. — SURVEYED — PLOTTED — TEMPLATE — AREAS — AREAS CHECKED — BY — DATE

FINAL SURVEY — NOTE BOOK — NO. — SURVEYED — PLOTTED — TEMPLATE — AREAS — AREAS CHECKED — BY — DATE

MODEL: Default
FILE NAME: pw:\\aecom-na-pw.bentley.com:AECOM_DS16_NA\Documents\60603202-Brush College\900-CAD GIS\910_CAD\03 SHEETS\01_AECOM\Cross Sections\60603202 SHT_XS_Jug.dgn

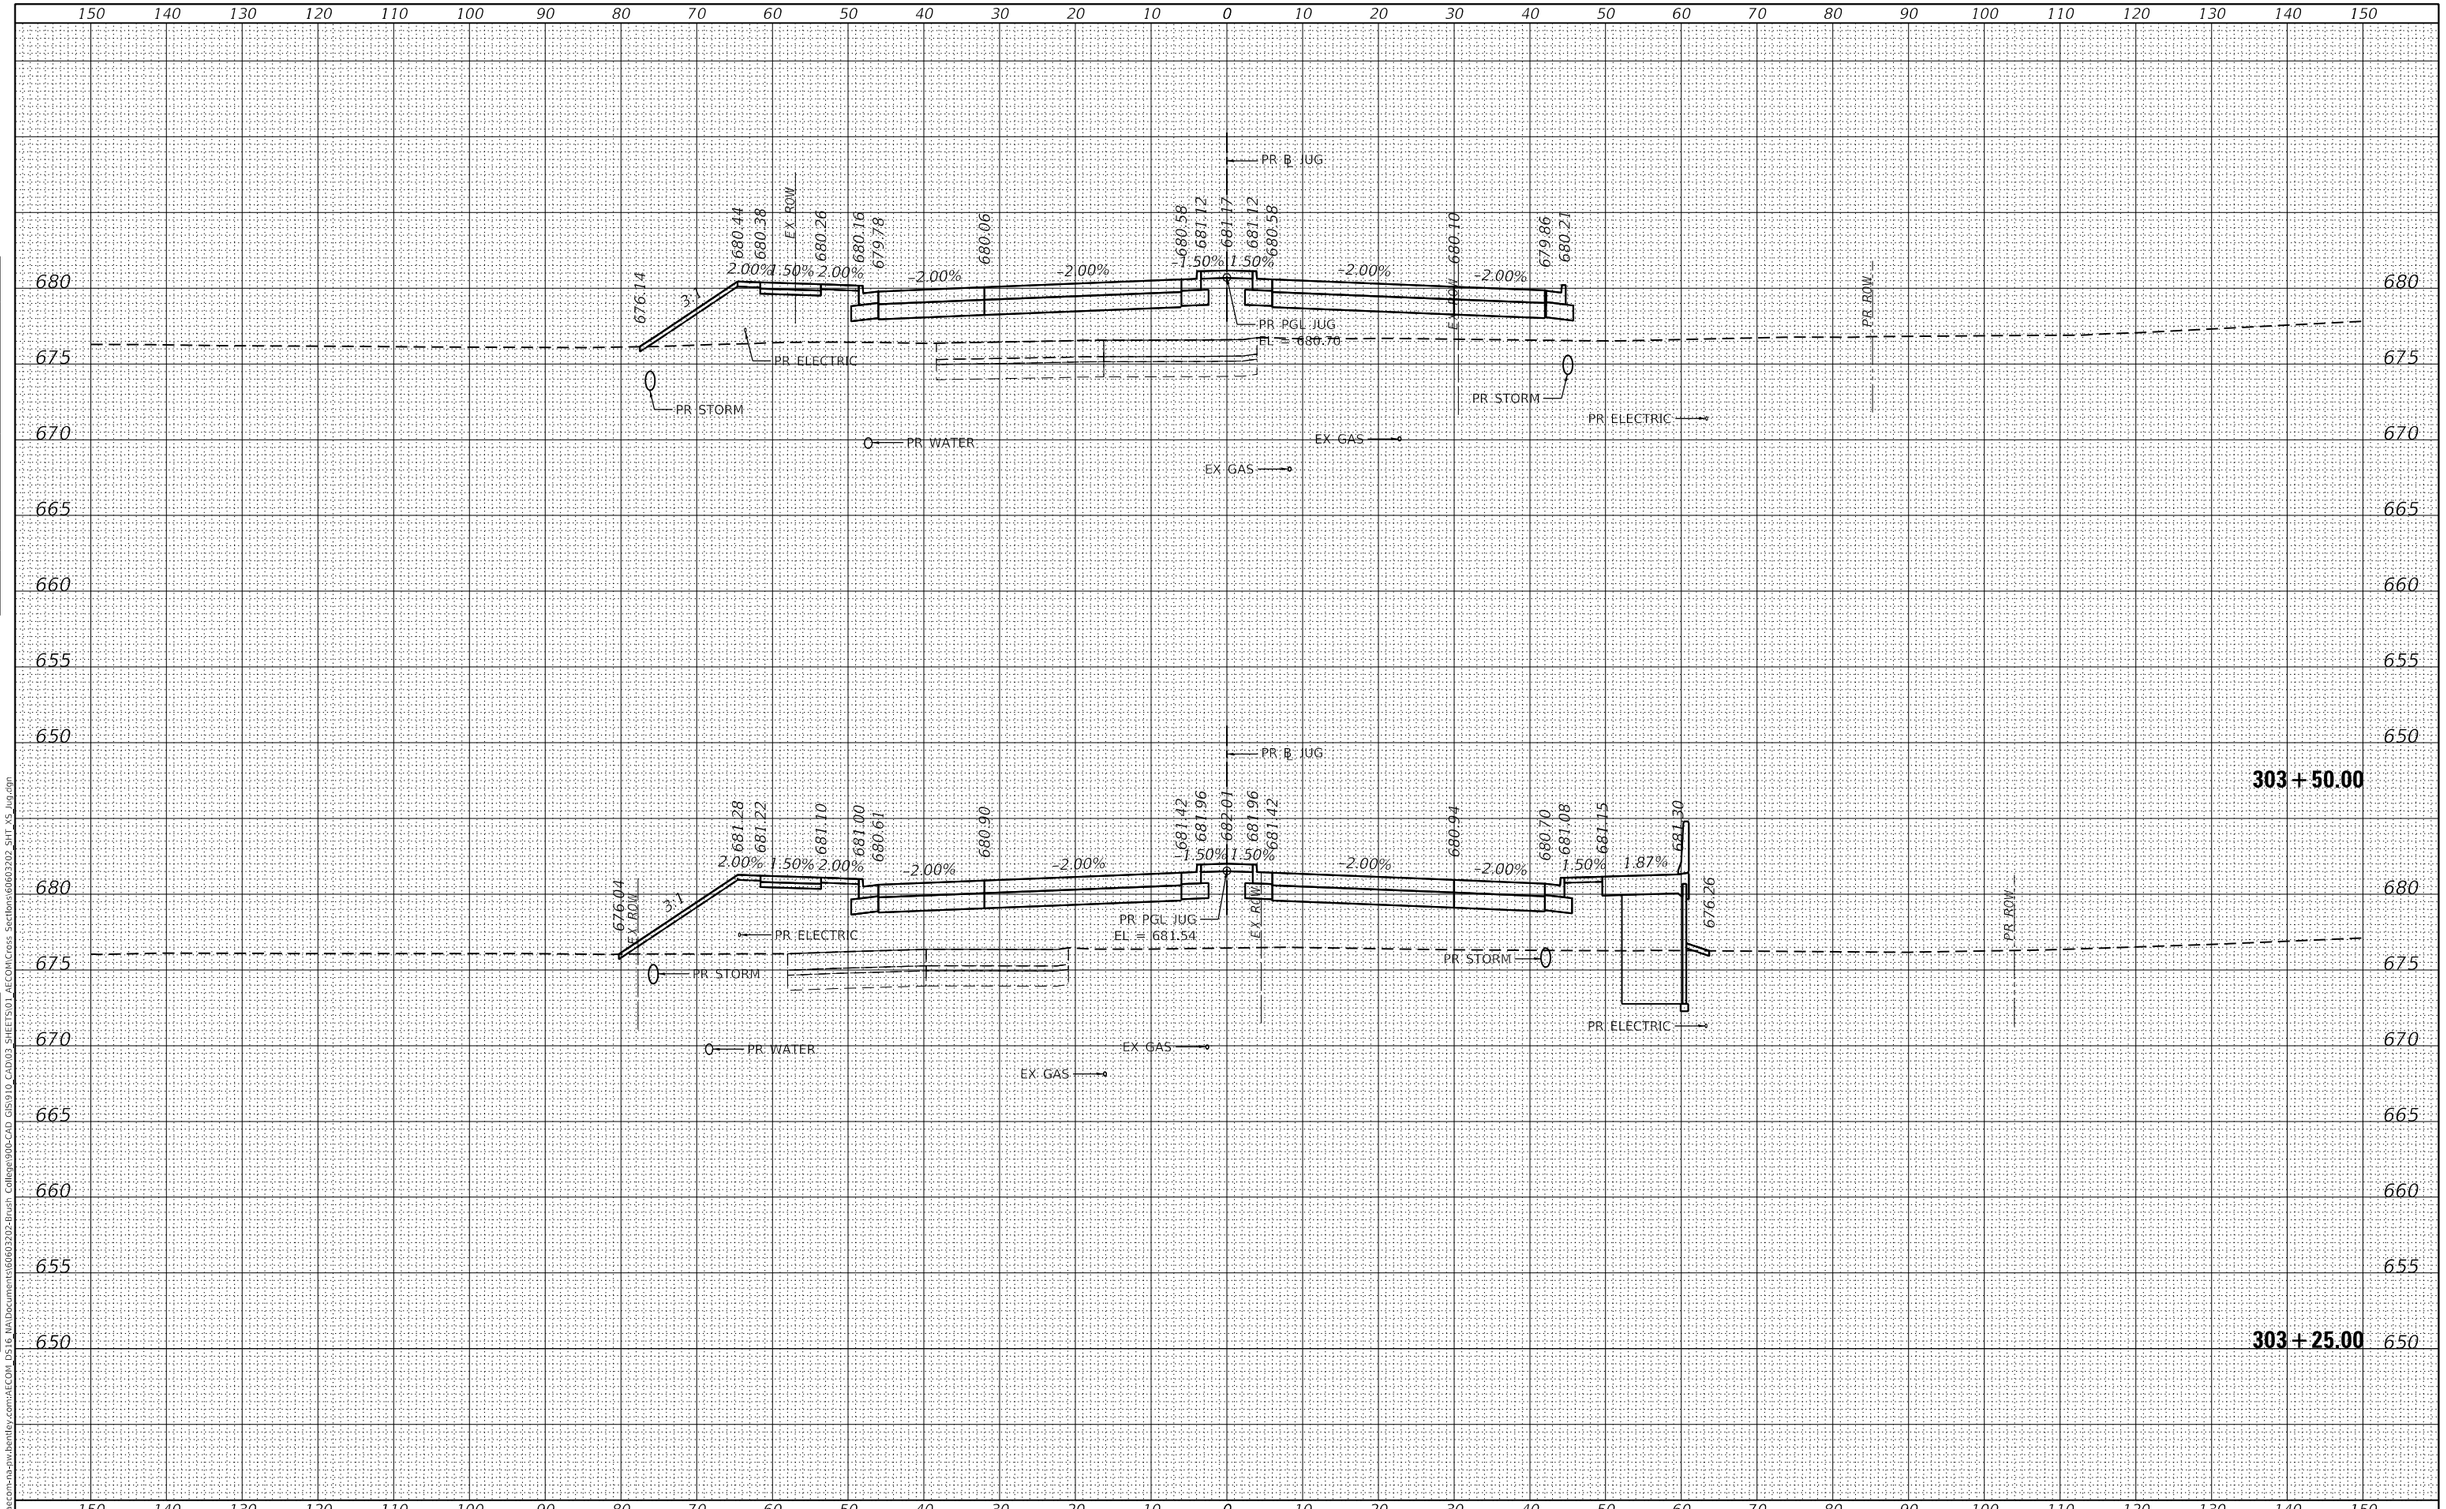

FINAL SURVEY	BY	DATE
SURVEYED		
PLOTTED		
TEMPLATE		
NOTE BOOK		
AREAS		
NO.	AREAS CHECKED	

ORIGINAL SURVEY	BY	DATE
SURVEYED		
PLOTTED		
TEMPLATE		
NOTE BOOK		
AREAS		
NO.	AREAS CHECKED	

MODEL: Default
FILE NAME: pw:\\aecom-ha-pw.bentley.com:AECOM_DS16_NA\Documents\60603202-Brush College\900-CAD GIS\910_CAD\03 SHEETS\01_AECOM\Cross Sections\60603202 SHT_XS_Jug.dgn

AECOM
345 EAST ASH AVENUE, SUITE B
DECATUR, IL 62526
PHONE: (217) 775-6065

USER NAME = busanskyl	DESIGNED - LMB	REVISED -	
	DRAWN - LMB	REVISED -	
PLOT SCALE = 20.0000 ' / in.	CHECKED - WBS	REVISED -	
PLOT DATE = 11/5/2020	DATE - 10/30/2020	REVISED -	

STATE OF ILLINOIS
DEPARTMENT OF TRANSPORTATION

JUG HANDLE CONNECTOR ROAD
CROSS SECTIONS

SCALE: | SHEET 4 OF 11 SHEETS | STA. 303+25.00 | TO STA. 303+50.00

F.A.U. RTE.	SECTION	COUNTY	TOTAL SHEETS	SHEET NO.
7448	09-00933-01-BR	MACON	996	816
		CONTRACT NO. XXXX(XXX)		
	ILLINOIS	FED. AID PROJECT		

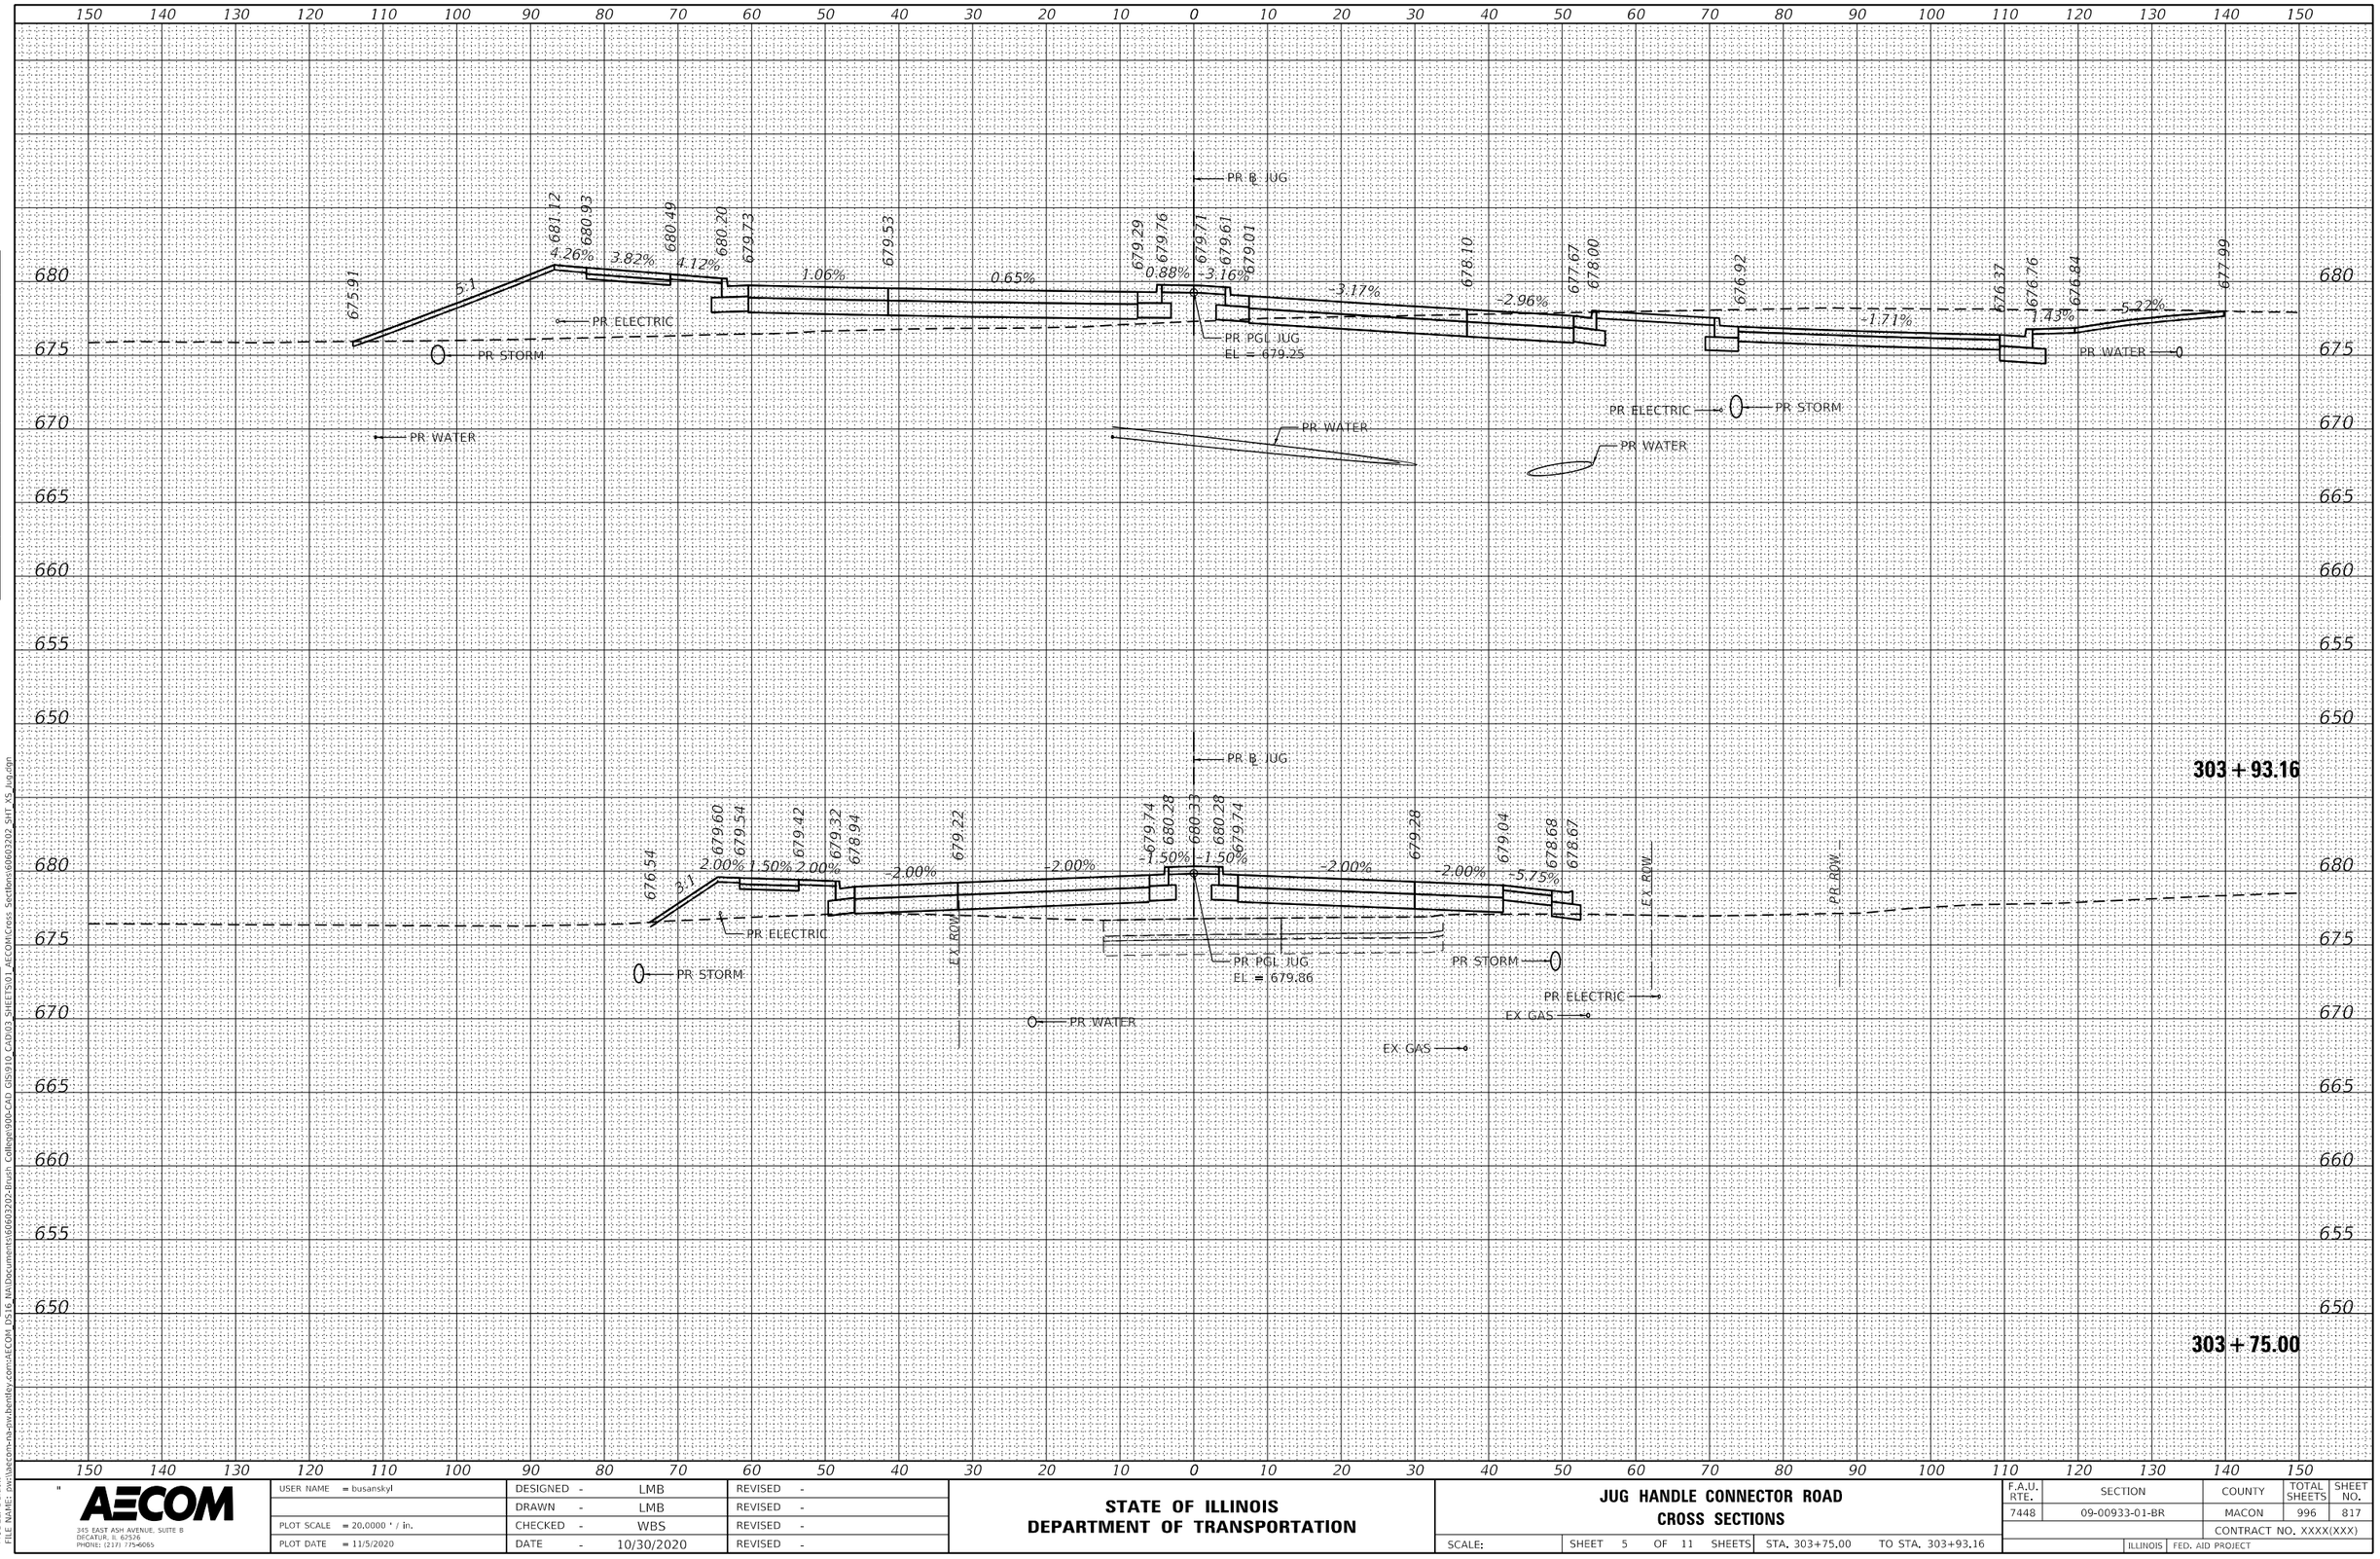

AECOM 345 EAST ASH AVENUE, SUITE B DECATUR, IL 62526 PHONE: (217) 775-6065	USER NAME = busanskyl	DESIGNED - LMB	REVISED -	STATE OF ILLINOIS DEPARTMENT OF TRANSPORTATION	JUG HANDLE CONNECTOR ROAD CROSS SECTIONS
		DRAWN - LMB	REVISED -		
	PLOT SCALE = 20.0000 ' / in.	CHECKED - WBS	REVISED -		SCALE: SHEET 5 OF 11 SHEETS STA. 303+75.00 TO STA. 303+93.16
	PLOT DATE = 11/5/2020	DATE - 10/30/2020	REVISED -		

F.A.U. RTE.	SECTION	COUNTY	TOTAL SHEETS	SHEET NO.
7448	09-00933-01-BR	MACON	996	817
		CONTRACT NO. XXXX(XXX)		
		ILLINOIS	FED. AID PROJECT	

ORIGINAL SURVEY — NOTE BOOK — NO. — SURVEYED — PLOTTED — TEMPLATE — AREAS — AREAS CHECKED — BY — DATE

FINAL SURVEY — NOTE BOOK — NO. — SURVEYED — PLOTTED — TEMPLATE — AREAS — AREAS CHECKED — BY — DATE

MODEL: Default
FILE NAME: pw:\\aecom-na-pw.bentley.com:AECOM DS16 NA\Documents\60603202-Brush College\900-CAD GIS\01D_CAD\03 SHEETS\01 AECOM\Cross Sections\60603202 SHT_XS_Jug.dgn

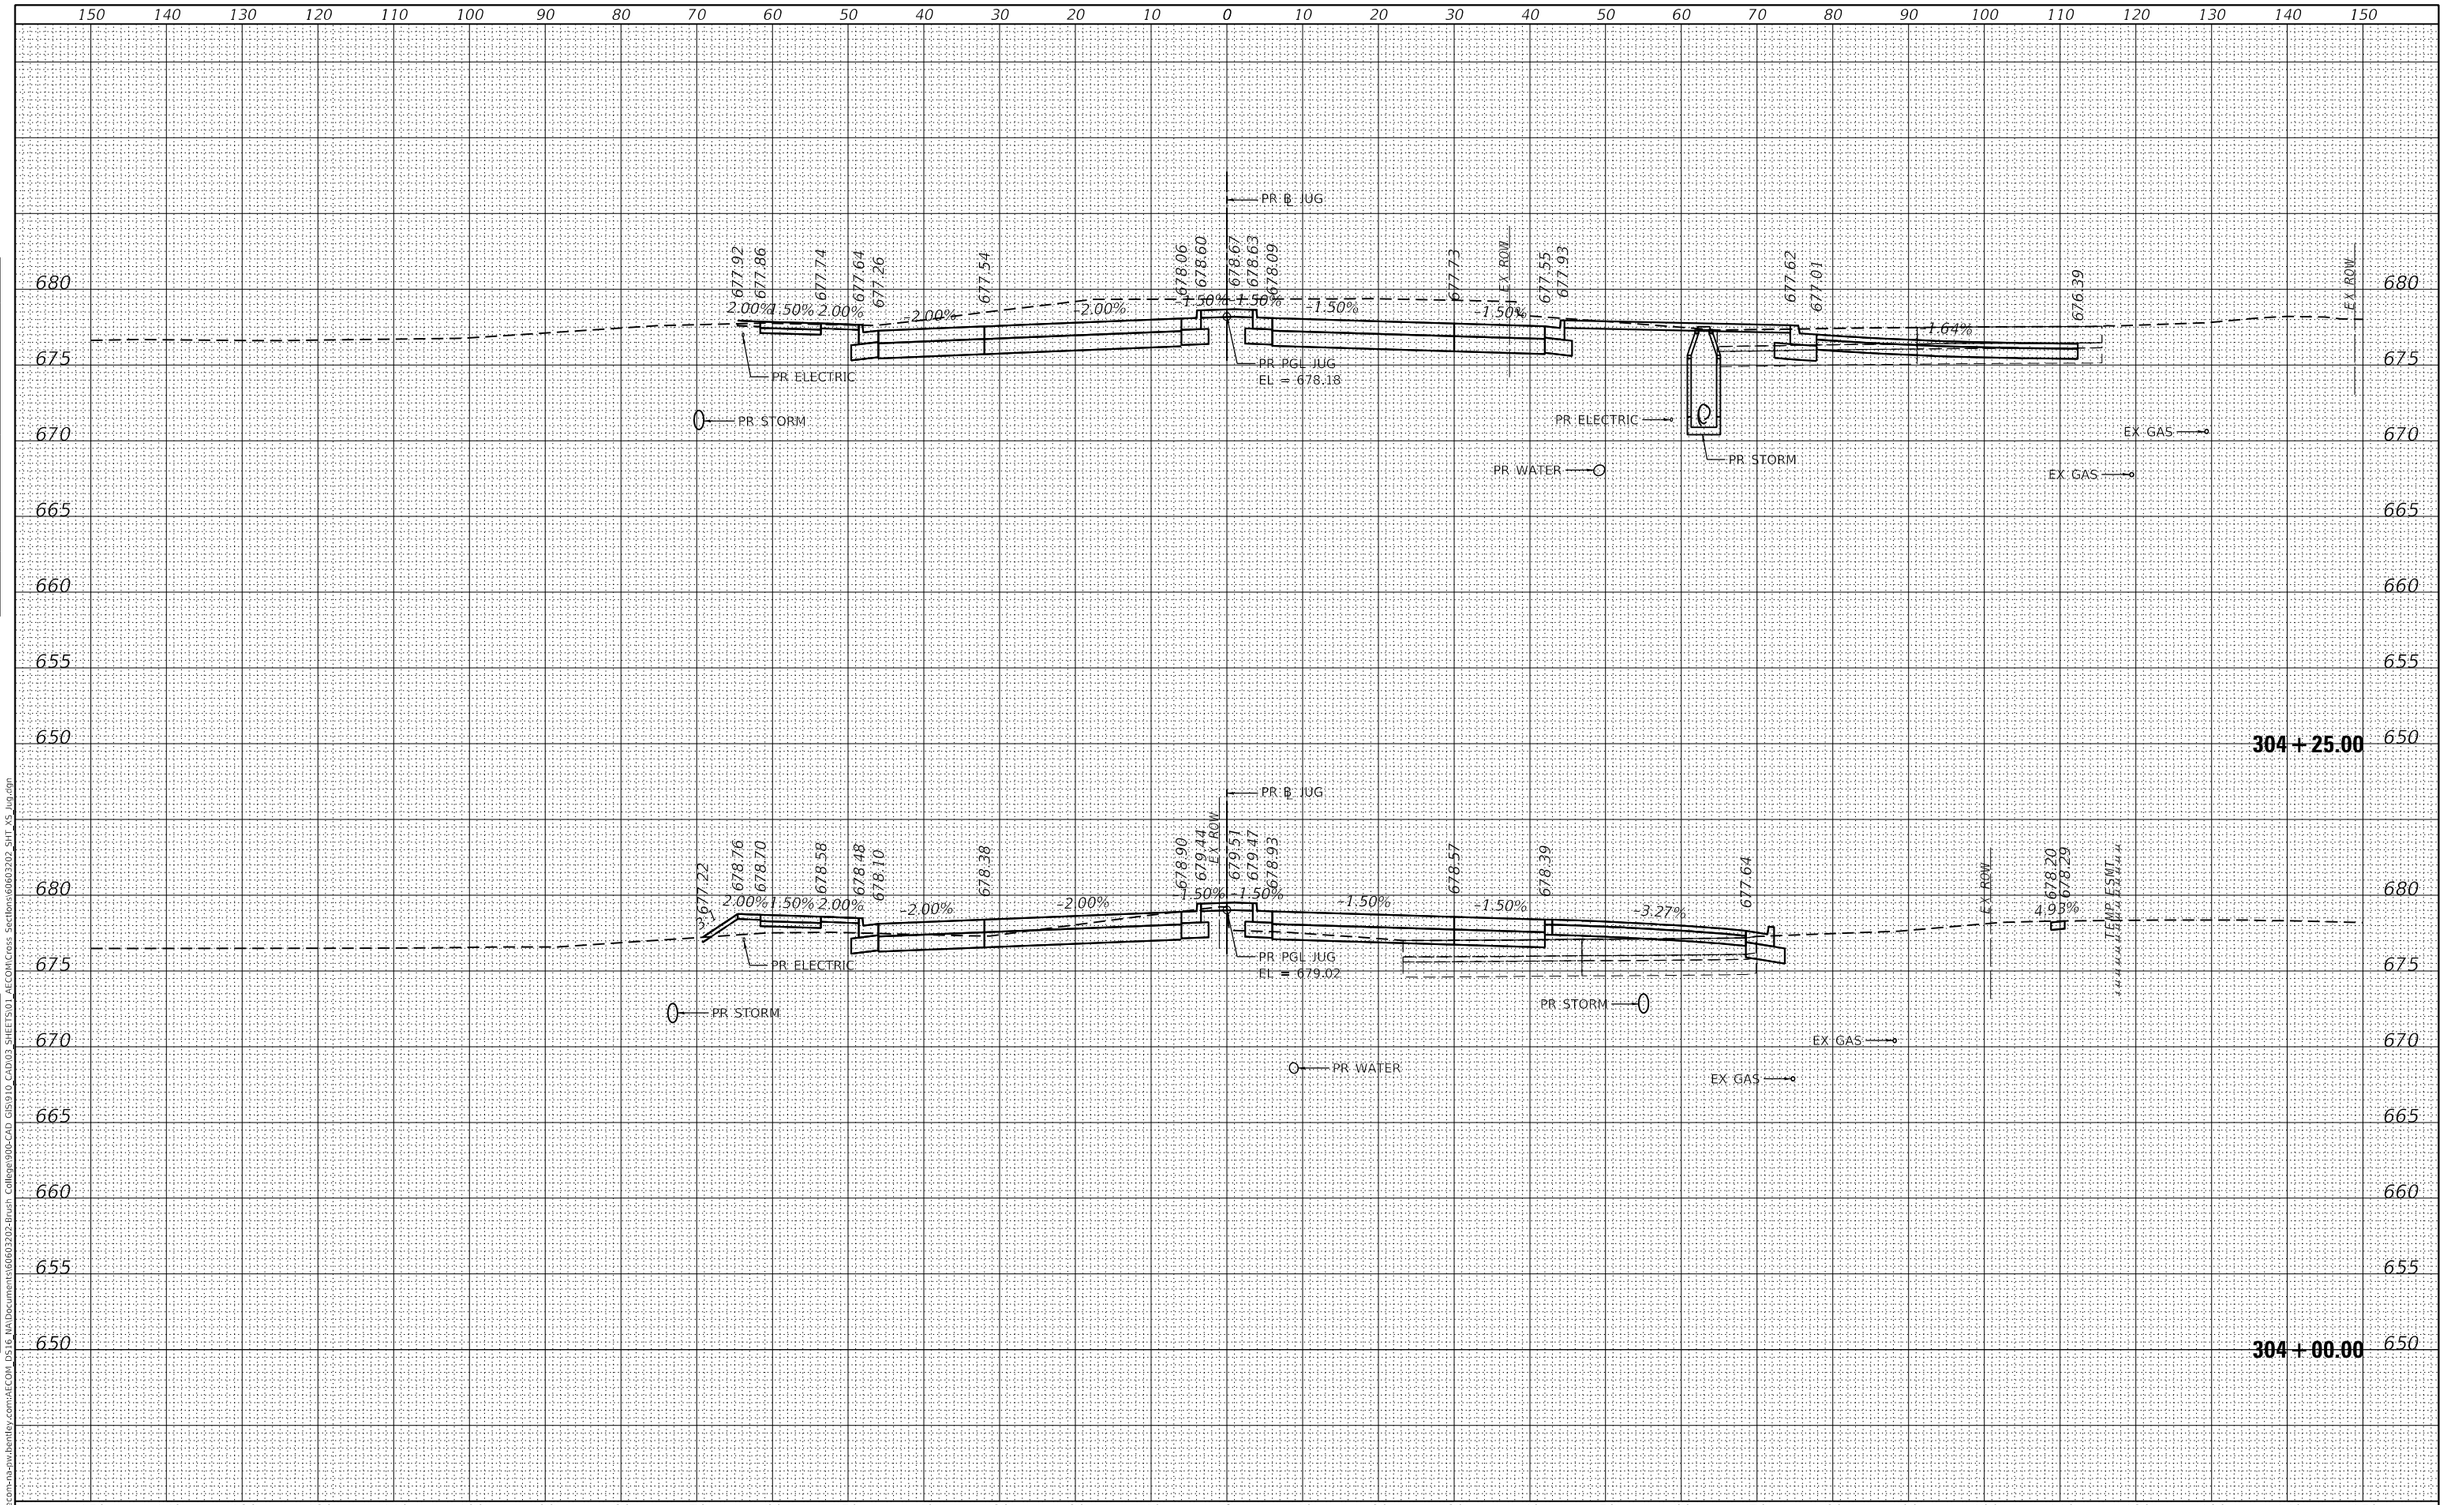

FINAL SURVEY

NO.	NOTE BOOK	SURVEYED	PLOTTED	TEMPLATE	AREAS	AREAS CHECKED	BY	DATE

ORIGINAL SURVEY

NO.	NOTE BOOK	SURVEYED	PLOTTED	TEMPLATE	AREAS	AREAS CHECKED	BY	DATE

MODEL: Default
FILE NAME: pw:\\aecom-na-pw.bentley.com:AECOM_DS16_NA\Documents\60603202-Brush College\900-CAD GIS\910_CAD\03_SHEETS\01_AECOM\Cross Sections\60603202_SHT_XS_Jug.dgn

AECOM
345 EAST ASH AVENUE, SUITE B
DECATUR, IL 62526
PHONE: (217) 775-6065

USER NAME = busanskyl	DESIGNED - LMB	REVISED -	
	DRAWN - LMB	REVISED -	
PLOT SCALE = 20.0000 ' / in.	CHECKED - WBS	REVISED -	
PLOT DATE = 11/5/2020	DATE - 10/30/2020	REVISED -	

STATE OF ILLINOIS
DEPARTMENT OF TRANSPORTATION

JUG HANDLE CONNECTOR ROAD
CROSS SECTIONS

SCALE: 1"=10H':5V' | SHEET 6 OF 11 SHEETS | STA. 304+00.00 TO STA. 304+25.00

F.A.U. RTE.	SECTION	COUNTY	TOTAL SHEETS	SHEET NO.
7448	09-00933-01-BR	MACON	996	818
		CONTRACT NO. XXXX(XXX)		
		ILLINOIS	FED. AID PROJECT	