STANDARD DESIGN
TYPICAL RISER DETAIL

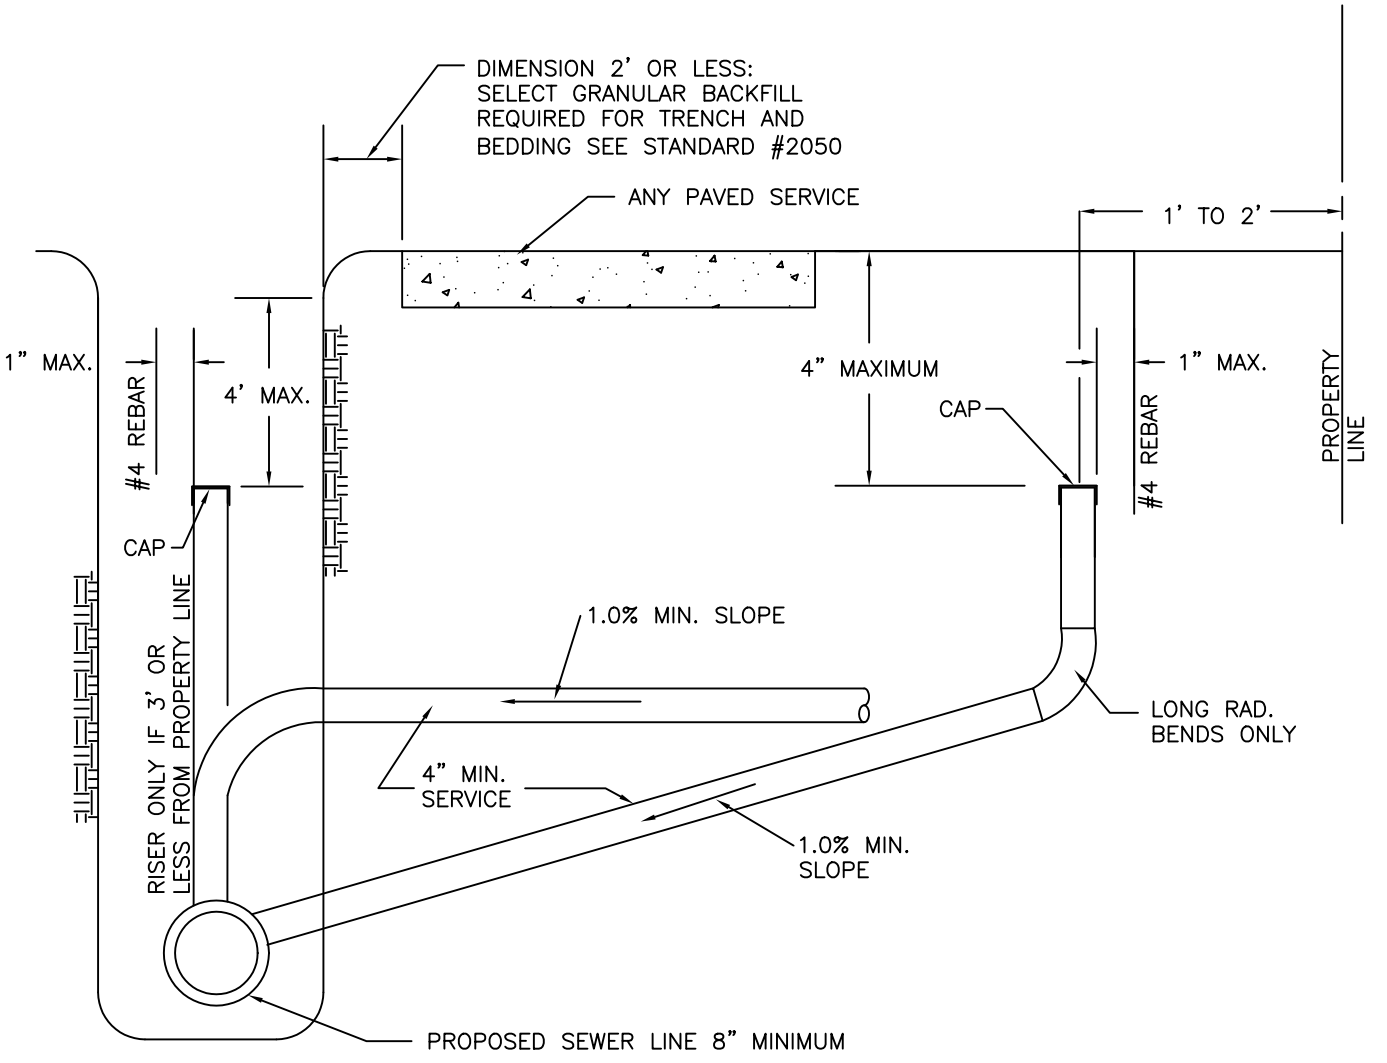

NOTES:

1. CLASS OF PIPE AND TYPE OF JOINT FOR RISER PIPE AND HOUSE CONNECTION SHALL BE AS SPECIFIED IN STANDARD SANITARY SEWER SPECIFICATIONS.

2. FOR AS BUILTS: RISER TO BE DIMENSIONED TO THE NEAREST MANHOLE AND PROPERTY LINE

CITY OF DECATUR, ILLINOIS
DEPARTMENT OF ENGINEERING
& INFRASTRUCTURE

ADOPTED JNAUARY 1, 2003

DIRECTOR OF ENGINEERING & INFRASTRUCTURE

ISSUED: 7-3-01

REVISIONS BY	DATE
K.G.Q.	4/6/00
JMM	5/1/02

STANDARD# 2060

K:\CVCEngineer\eng-data\AUTOCAD\STANDARD\Standards 2003\Std2060.dwg\Wed, 30 Apr 2003 - 10:33am